


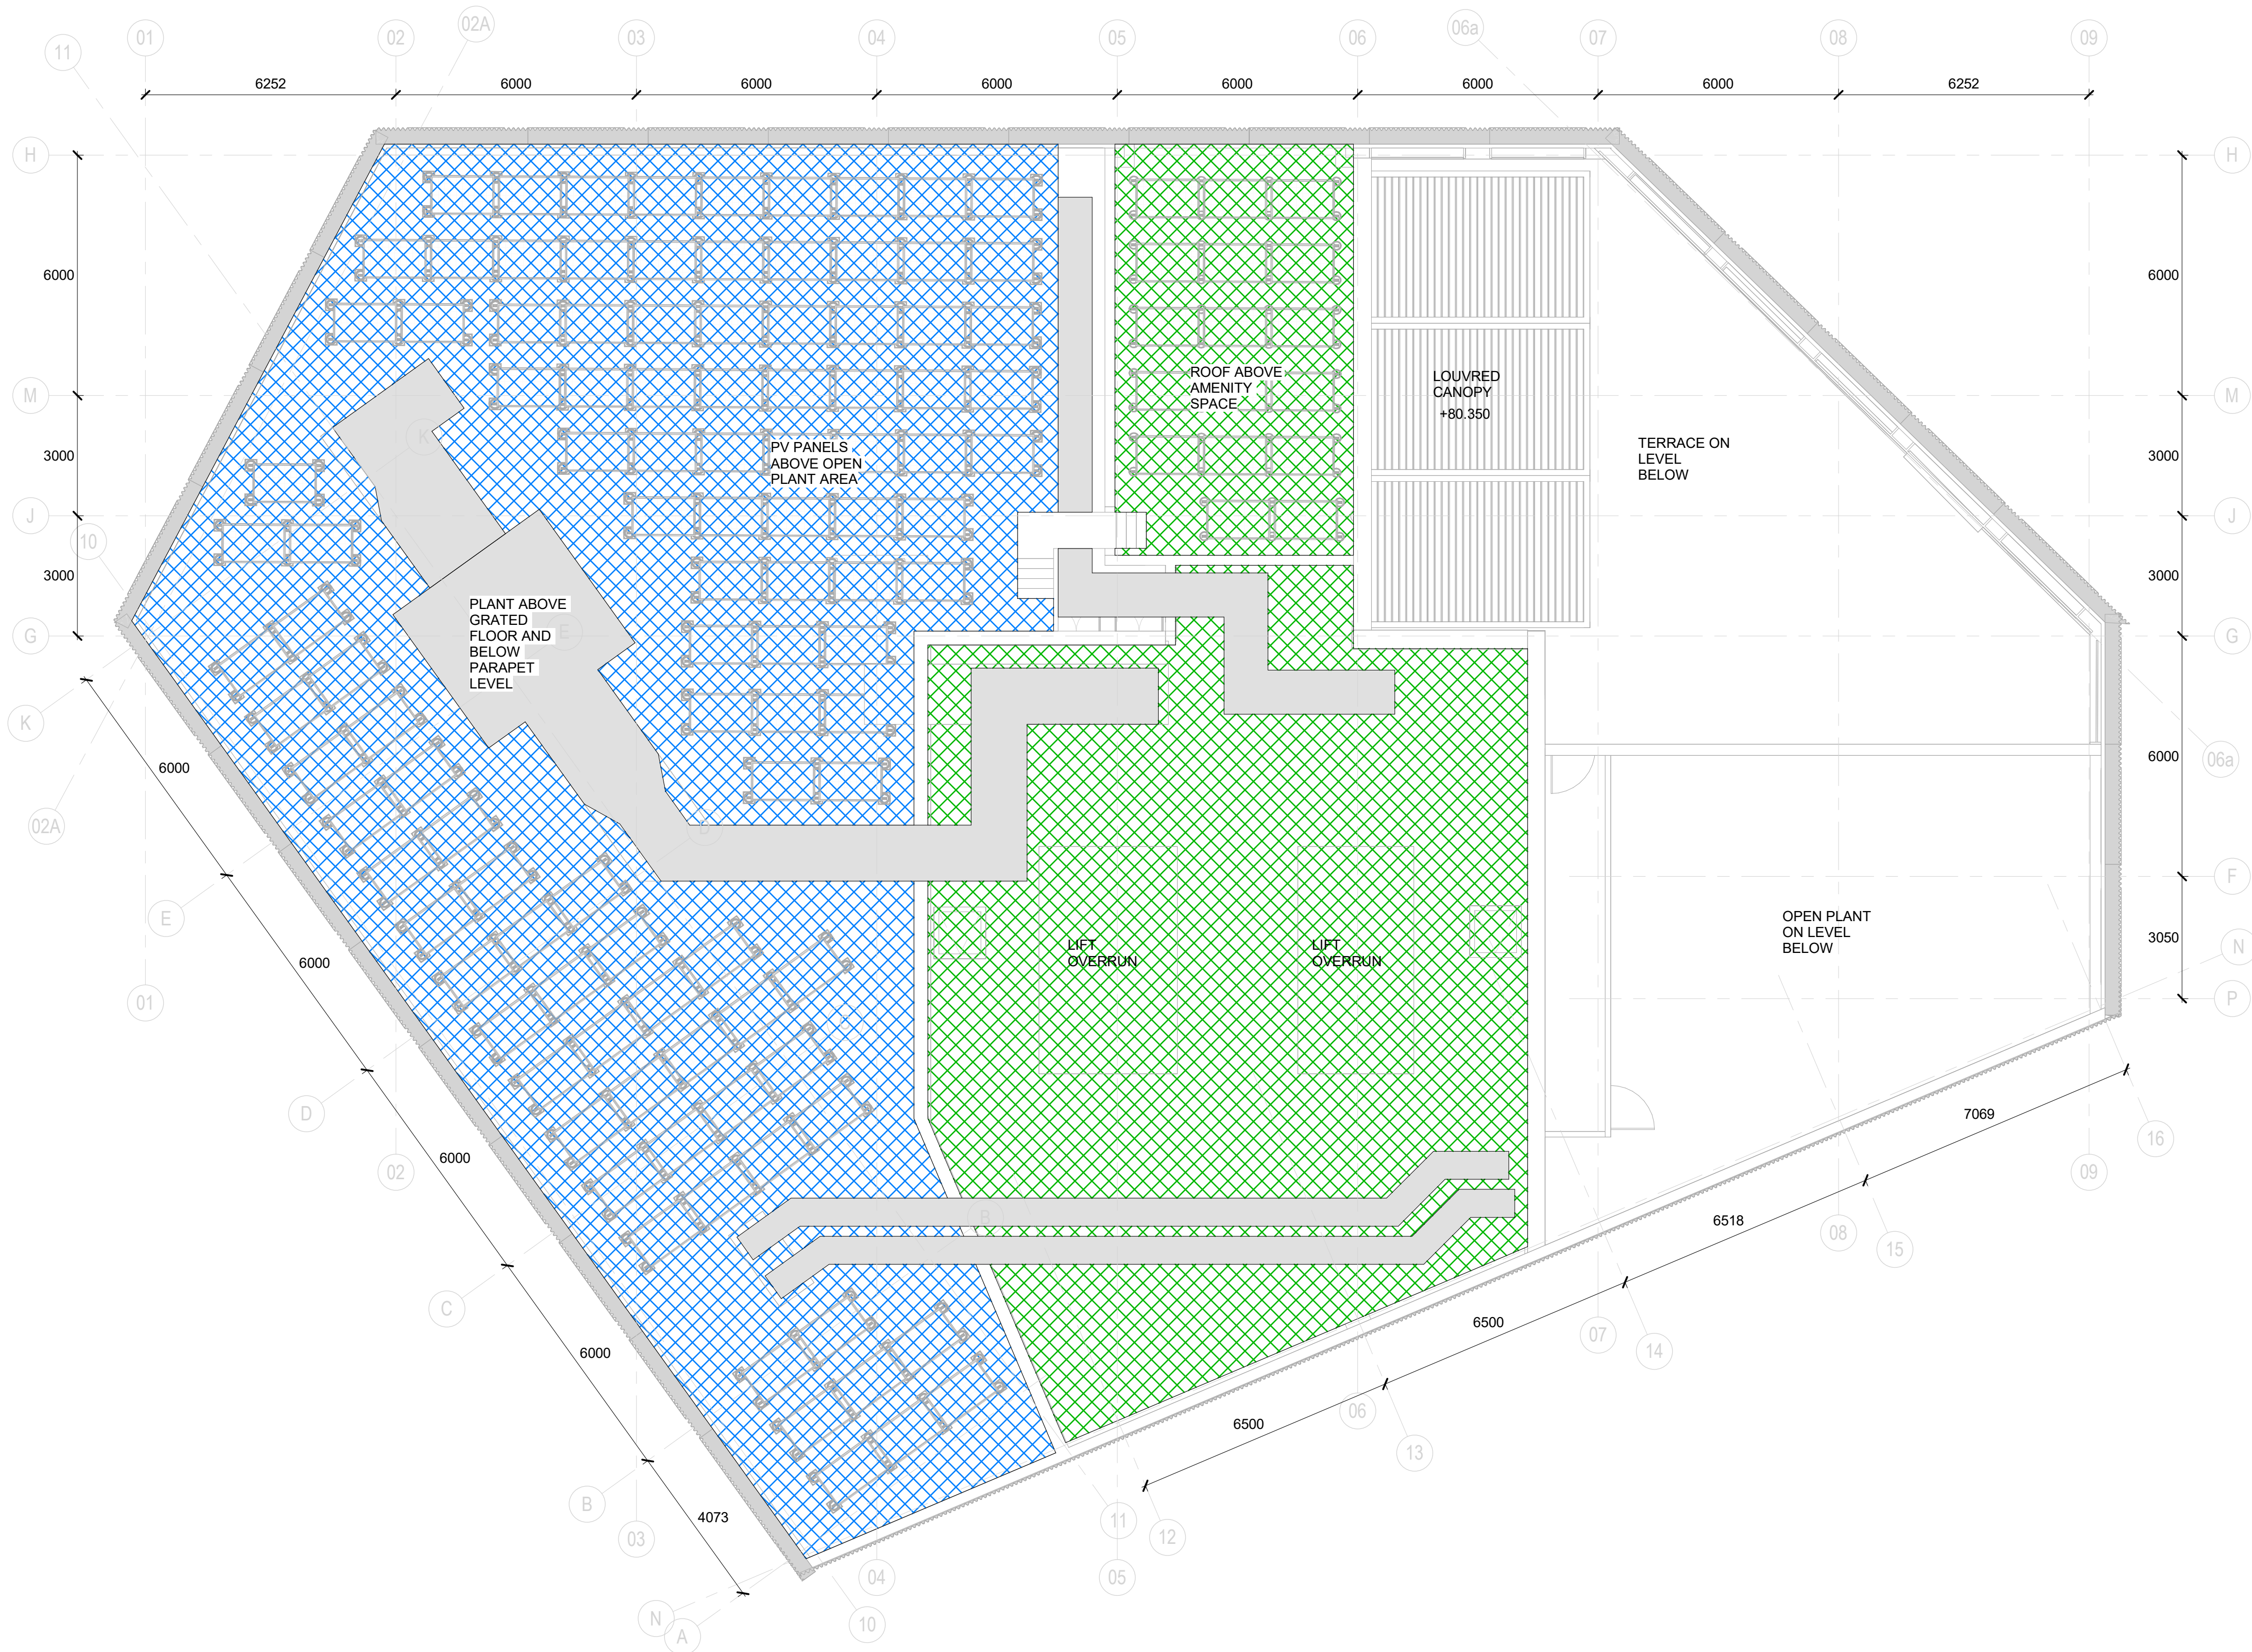

Rev	Date	Revision	By	Chk	Notes
P01	260313	WIP for Draft DAS	DZ	IN	
P02	260325	Issued for planning	DZ	IN	

- Key
- Grating above plant and below PV panels
 - Solid roof



BENNETTS ASSOCIATES

38 - 42 Mosley Street, Manchester M2 3AZ
T +44 (0)161 674 0135 • www.bennettsassociates.com
E manchester@bennettsassociates.com
For Bennetts Associates' electronic information issue disclaimer -
www.bennettsassociates.com/informationdisclaimer/

Project
Poulton
Mayfield Poulton Limited

Drawing Title
Planning
Roof plan
Proposed

Drawing Number
0196_MAY-BAA-001-11-DR-A-P-111R

Scale @ A3
1:200

Scale @ A1
1: 100

Project No. 0196_MAY

Suitability / Revision
P02

Revision Date
260325

YY MM DD