
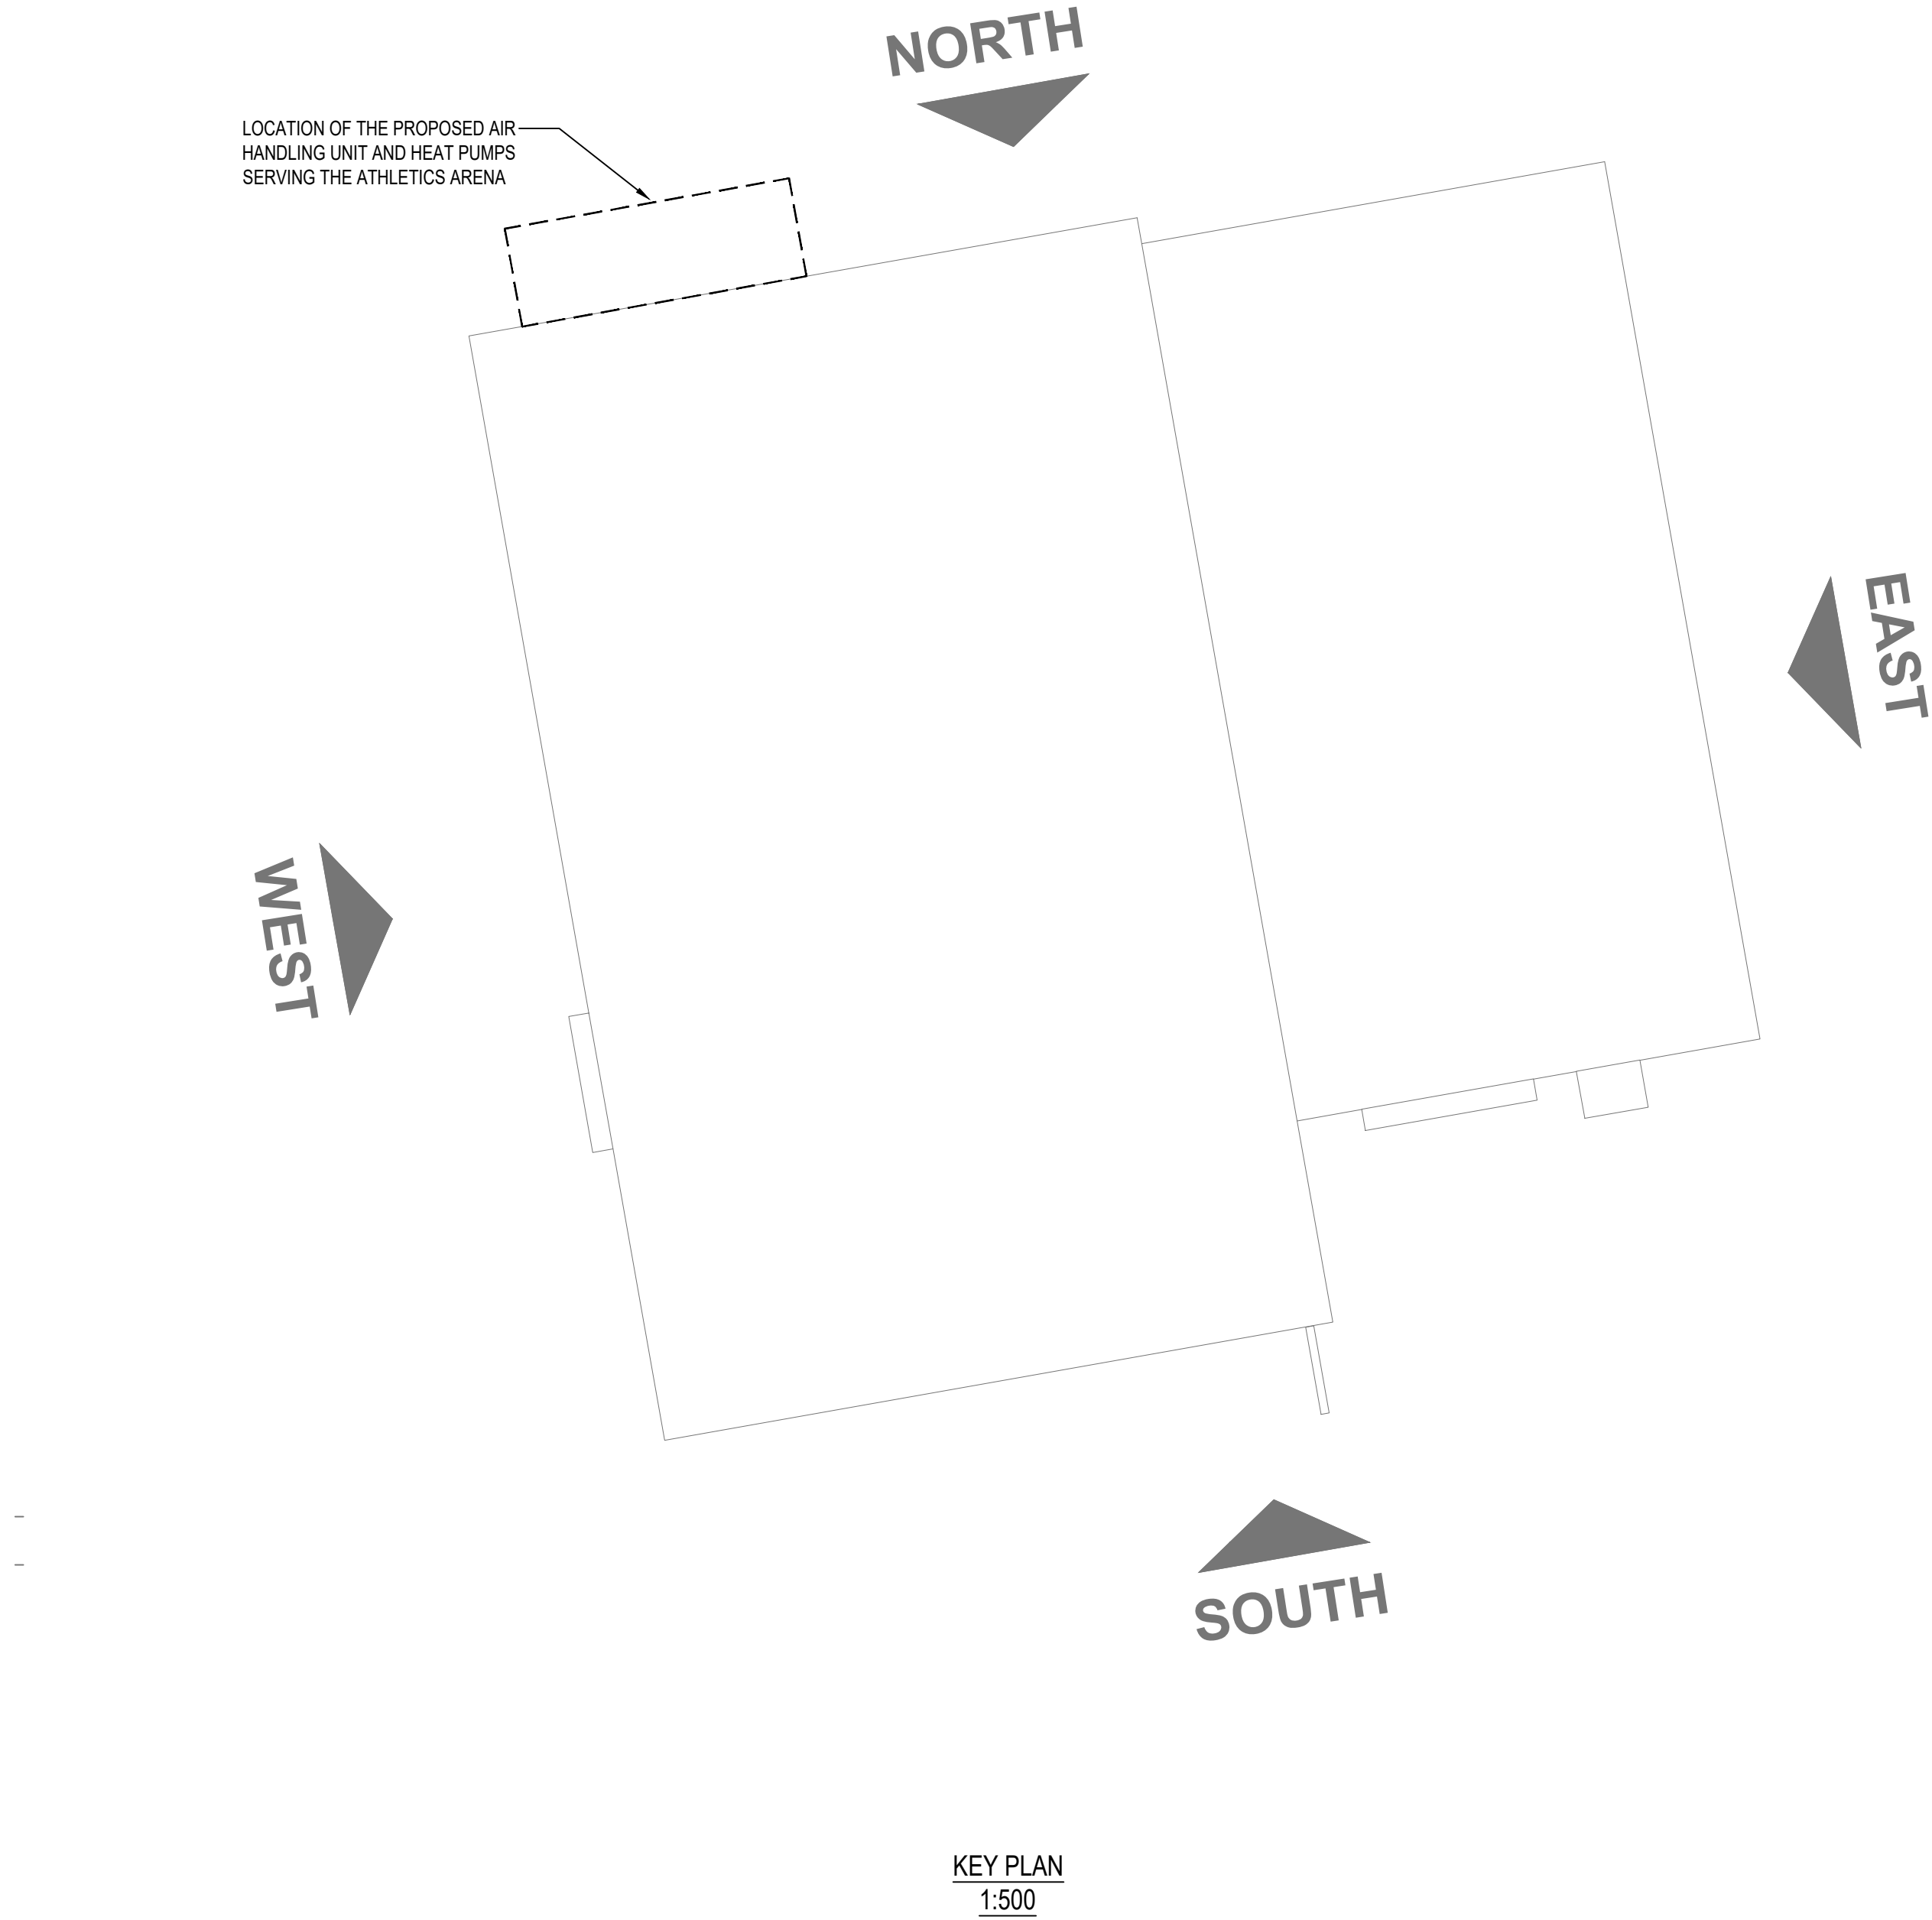
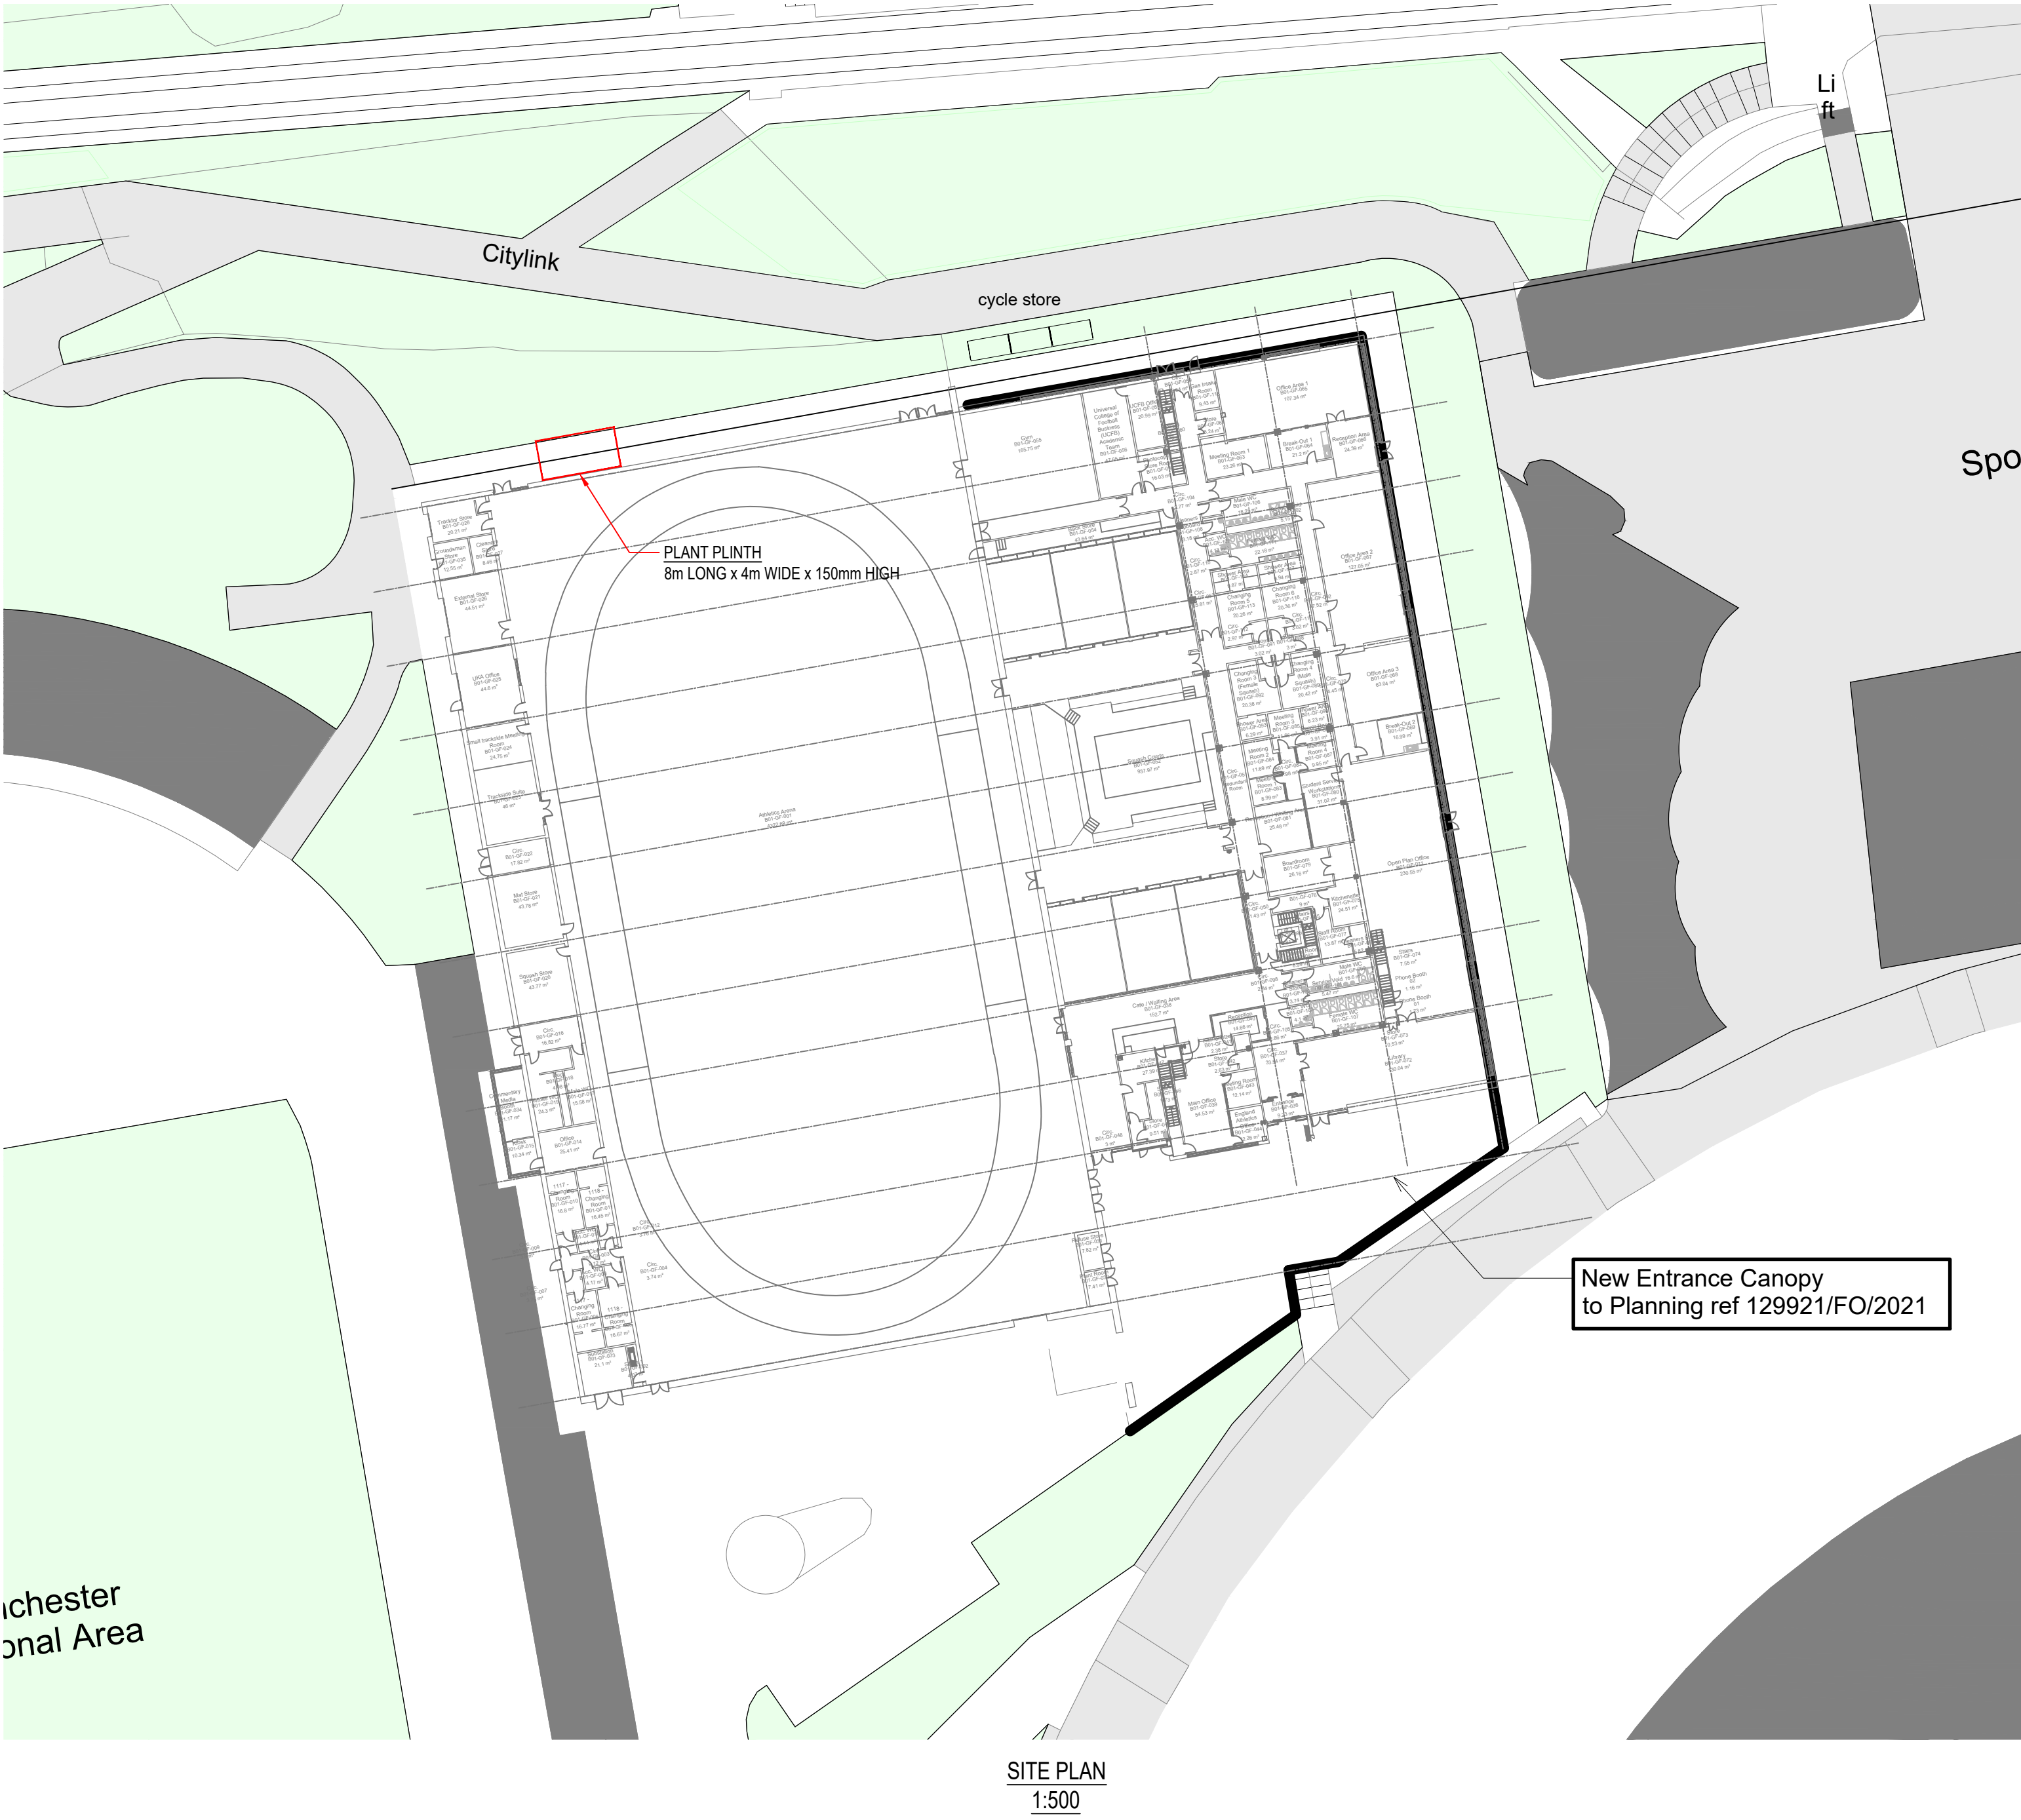


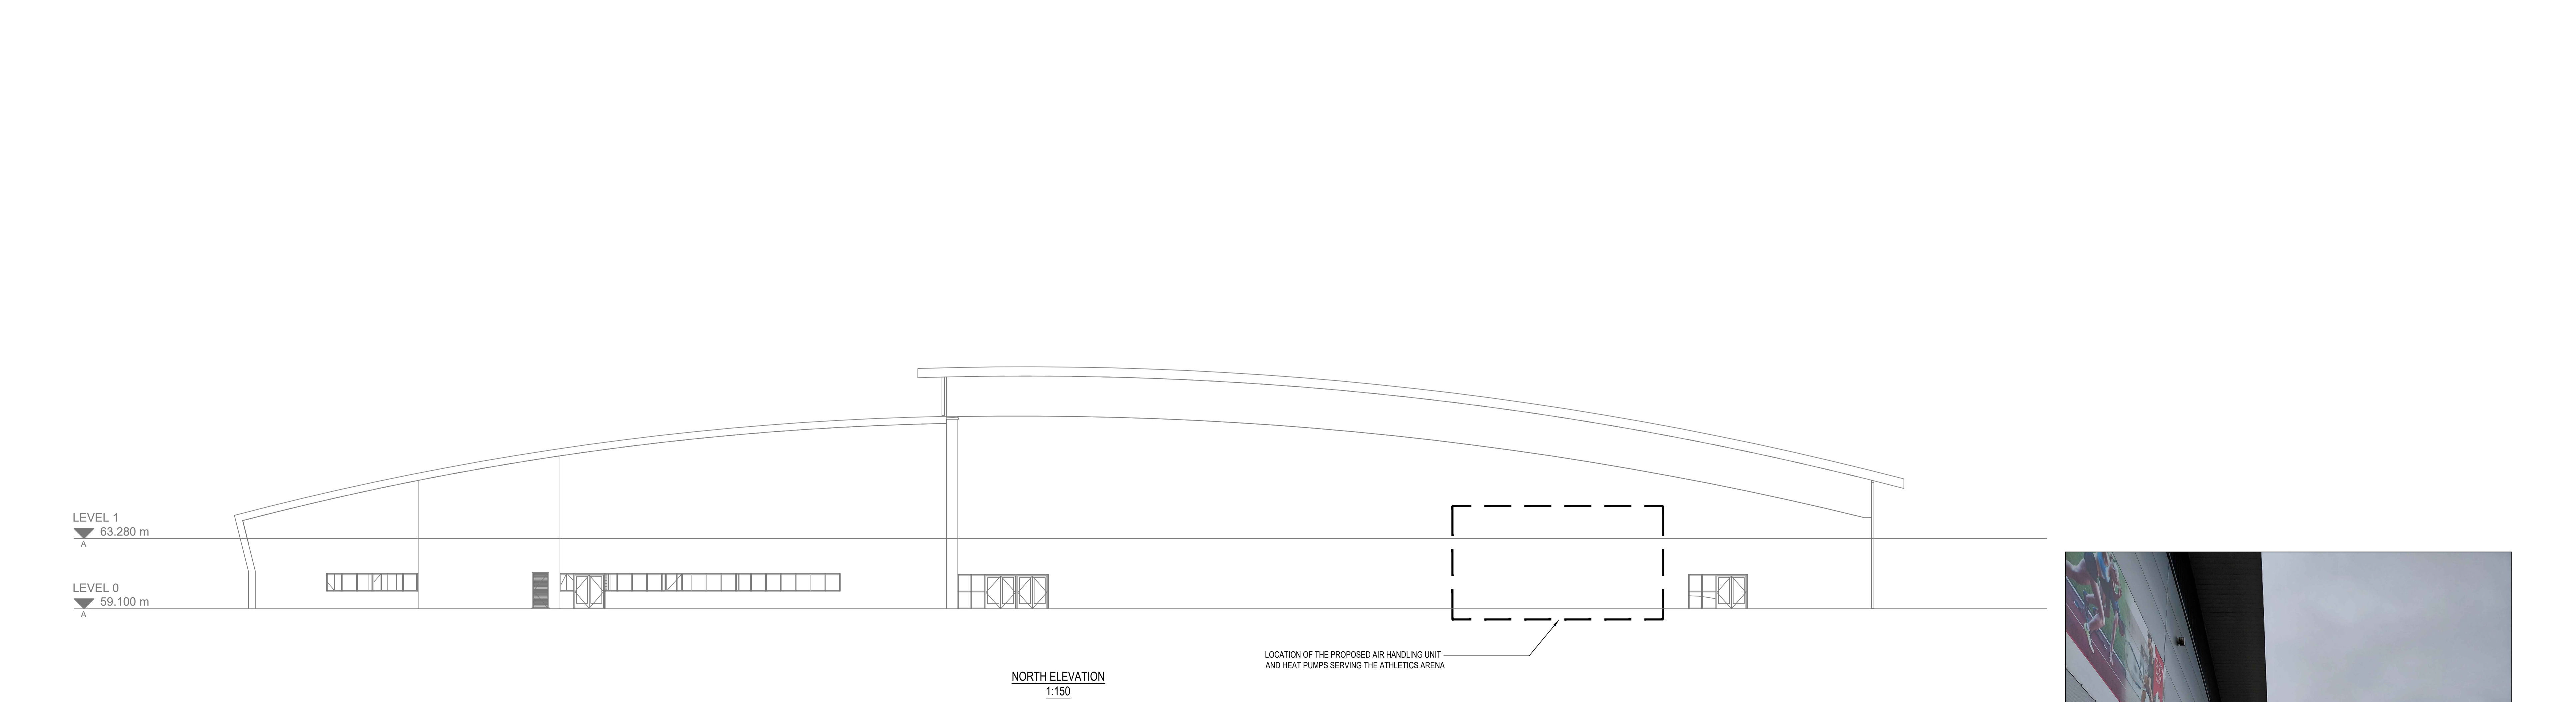

This document and its contents are the property of the Purchaser/Employer and C M Oxendale Ltd. They may not be copied or reproduced in any way, in part or whole, without prior written approval of both parties. Violations will result in legal action. This drawing shall be read in conjunction with the Mechanical and / or Electrical Specification(s).

DO NOT SCALE FROM THIS DRAWING

DRAWING BACKGROUND(S):

NOTES

- THIS DRAWING IS TO BE READ IN CONJUNCTION WITH ALL RELEVANT ARCHITECTURAL & STRUCTURAL DRAWINGS.
- THIS DRAWING IS TO BE READ IN CONJUNCTION WITH ALL RELEVANT BUILDING SERVICES DRAWINGS & THE RELEVANT SECTIONS OF THE SPECIFICATIONS & SCHEDULES.
- ALL DIMENSIONS ARE IN mm UNLESS OTHERWISE STATED.
- ANY DISCREPANCIES, ERRORS OR OMISSIONS ARE TO BE CLARIFIED WITH THE RELEVANT ENGINEER AT THE EARLIEST OPPORTUNITY.
- ALL WORKS ARE TO BE IN ACCORDANCE WITH THE CURRENT RELEVANT STATUTORY REGULATIONS, BUILDING REGULATIONS, BRITISH STANDARDS, ACCEPTED CODES OF PRACTICE AND TRADE ASSOCIATION REQUIREMENTS.
- IT IS THE CONTRACTORS RESPONSIBILITY TO LIAISE WITH THE MAIN CONTRACTOR AND ALL OTHER TRADES TO ENSURE THE CORRECT CO-ORDINATION OF WORKS TO SUIT PROGRAMME RESTRAINTS, AND TO AVOID CLASHES.

P01	20/02/26	ISSUED FOR PLANNING	MB	DR
Rev	Date	Description	Eng	Chk

	Unit 5, Dorian Court, Alan Ramsbottom Way, Great Harwood, BB6 7UR Tel: 01254 580 431 Fax: 01254 683 331 E-mail: info@cmoxendale.co.uk Website: www.cmoxendale.co.uk
---	---

Client



Project

HOUSE OF SPORTS
ROWSLEY ST
MANCHESTER
M11 3FF

Drawing Title

SITE PLAN AND ELEVATION
FOR AHU AND CONDENSER
LOCATION

Status

PLANNING

Project No. 11730	Drawn MB	Scale / Paper Size VARIES @ A0
----------------------	-------------	-----------------------------------

Drawing No. JR010530-CMO-ZZ-ZZ-PL-M-0800	Rev P01
---	------------