


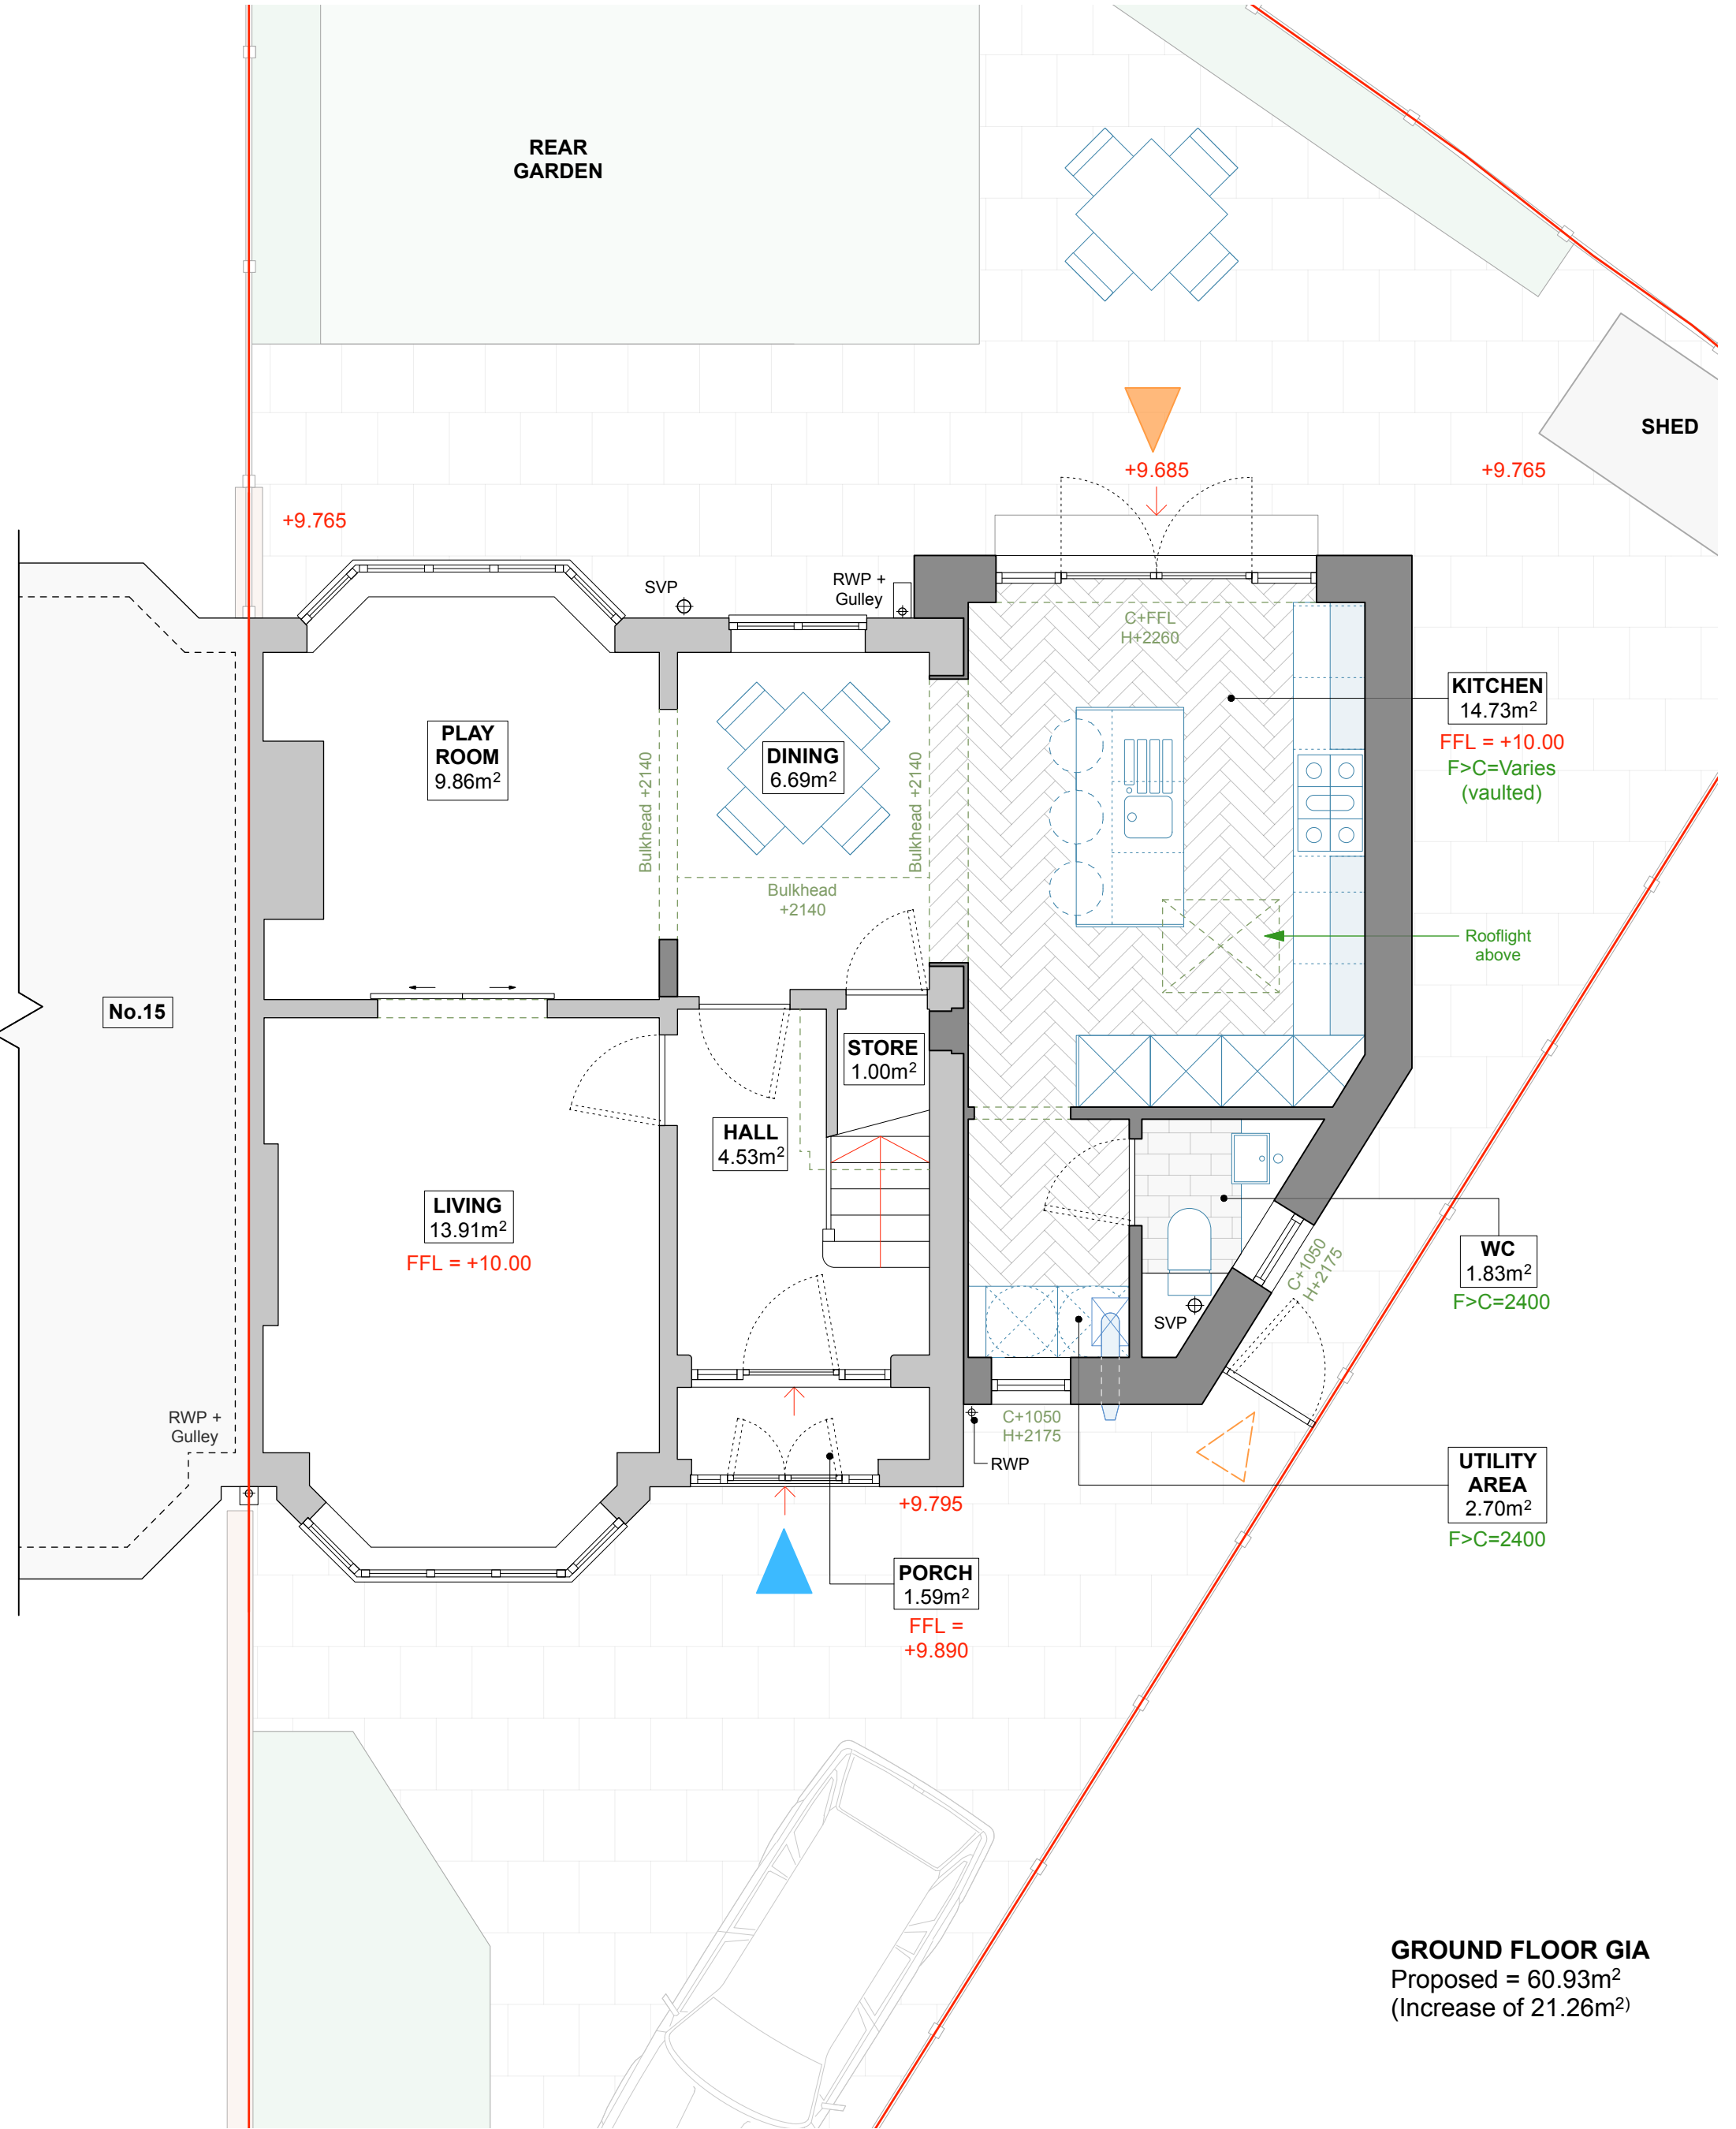

PROPOSED GROUND FLOOR PLAN: 1:50 @ A3

0m0.51.01.52.02.5m N © Copyright Paul Hughes Architects 2025		NOTES: To be read in conjunction with relevant Architect's and Structural Engineer's information Do not scale from this drawing, work to stated dimensions only. All dimensions in millimetres unless stated otherwise. All dimensions and levels to be checked on site. All discrepancies to be reported to the Project Manager / Architect before proceeding work.			B10.12.25Amended Planning Issue - single storey extension A23.08.25Post planning Issue -03.03.25First / Planning Issue REV:DATE:NOTES:			PROJECT:17 Woodford Gardens, Didsbury, M20 2TF CLIENT:Bradley & Vicki Cliff TITLE:PROPOSED GROUND FLOOR PLAN DRG NO:A080_WGD_011 REV:BSCALE:1:50 @ A3 STATUS:Planning DATE:10.12.2025			PAUL HUGHES ARCHITECTS a. 10 Mersey Road, Sale, M33 6HN t. 07807 917 012 e. paul@paulhughesarchitects.co.uk		
---	--	--	--	--	--	--	--	--	--	--	---	--	--