
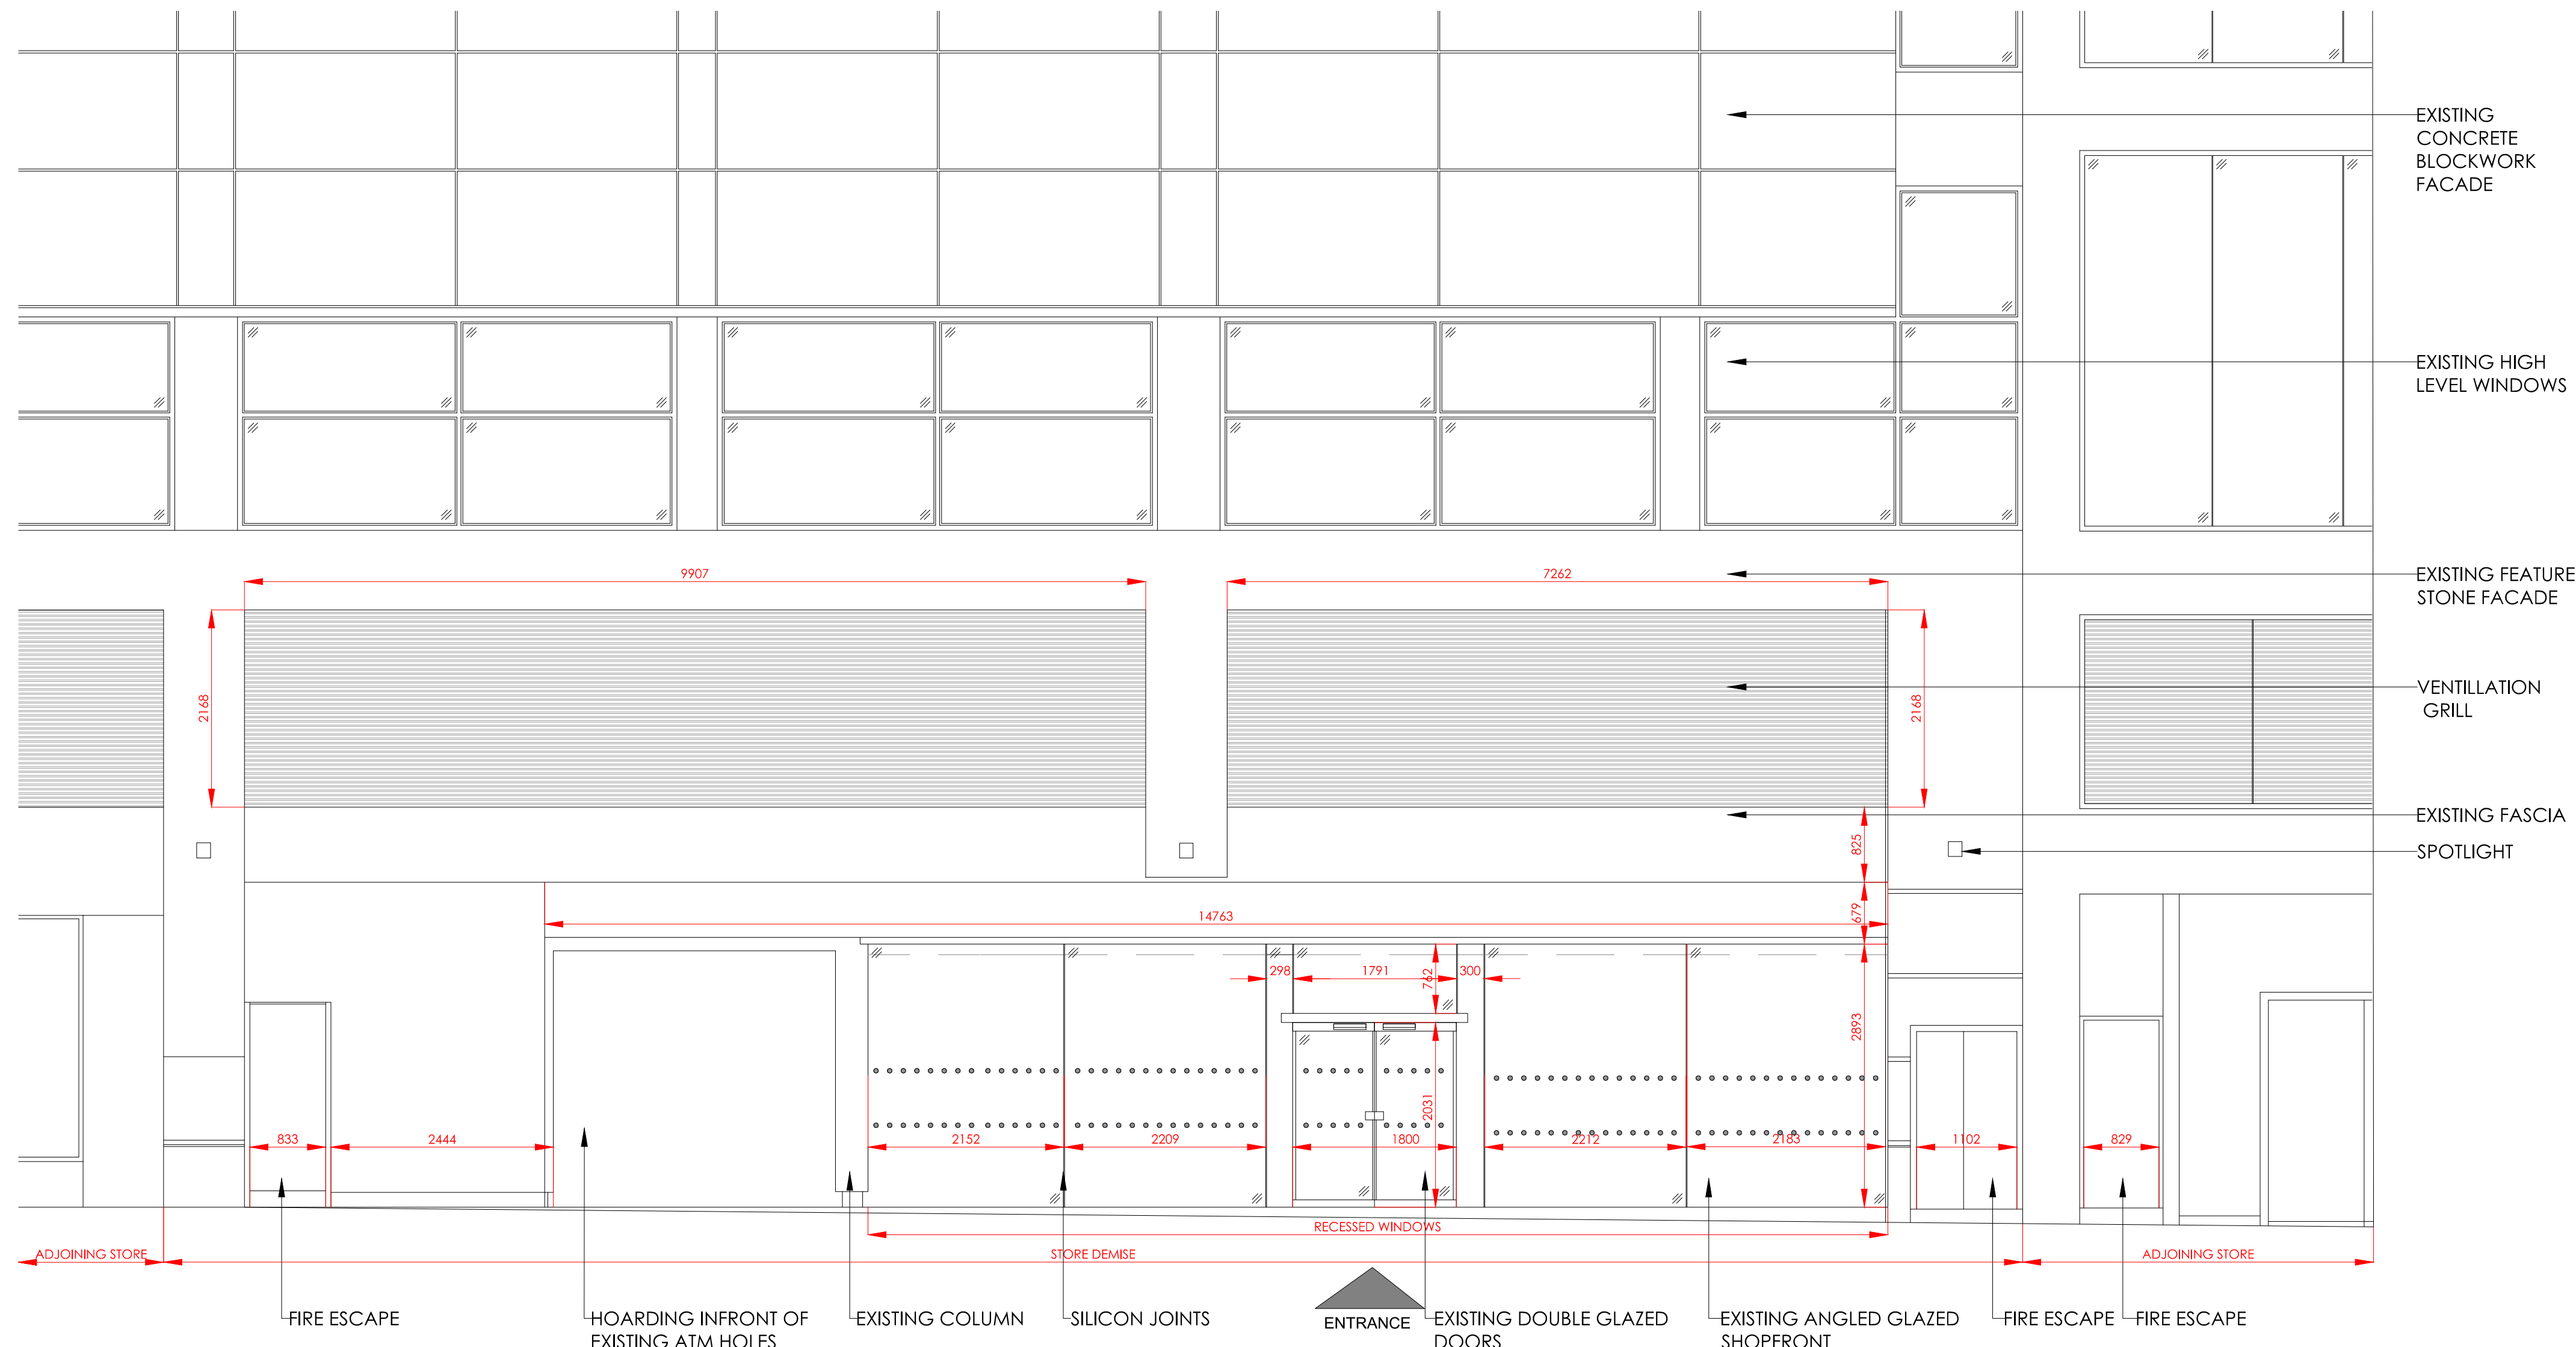



EXISTING SITE PHOTOS

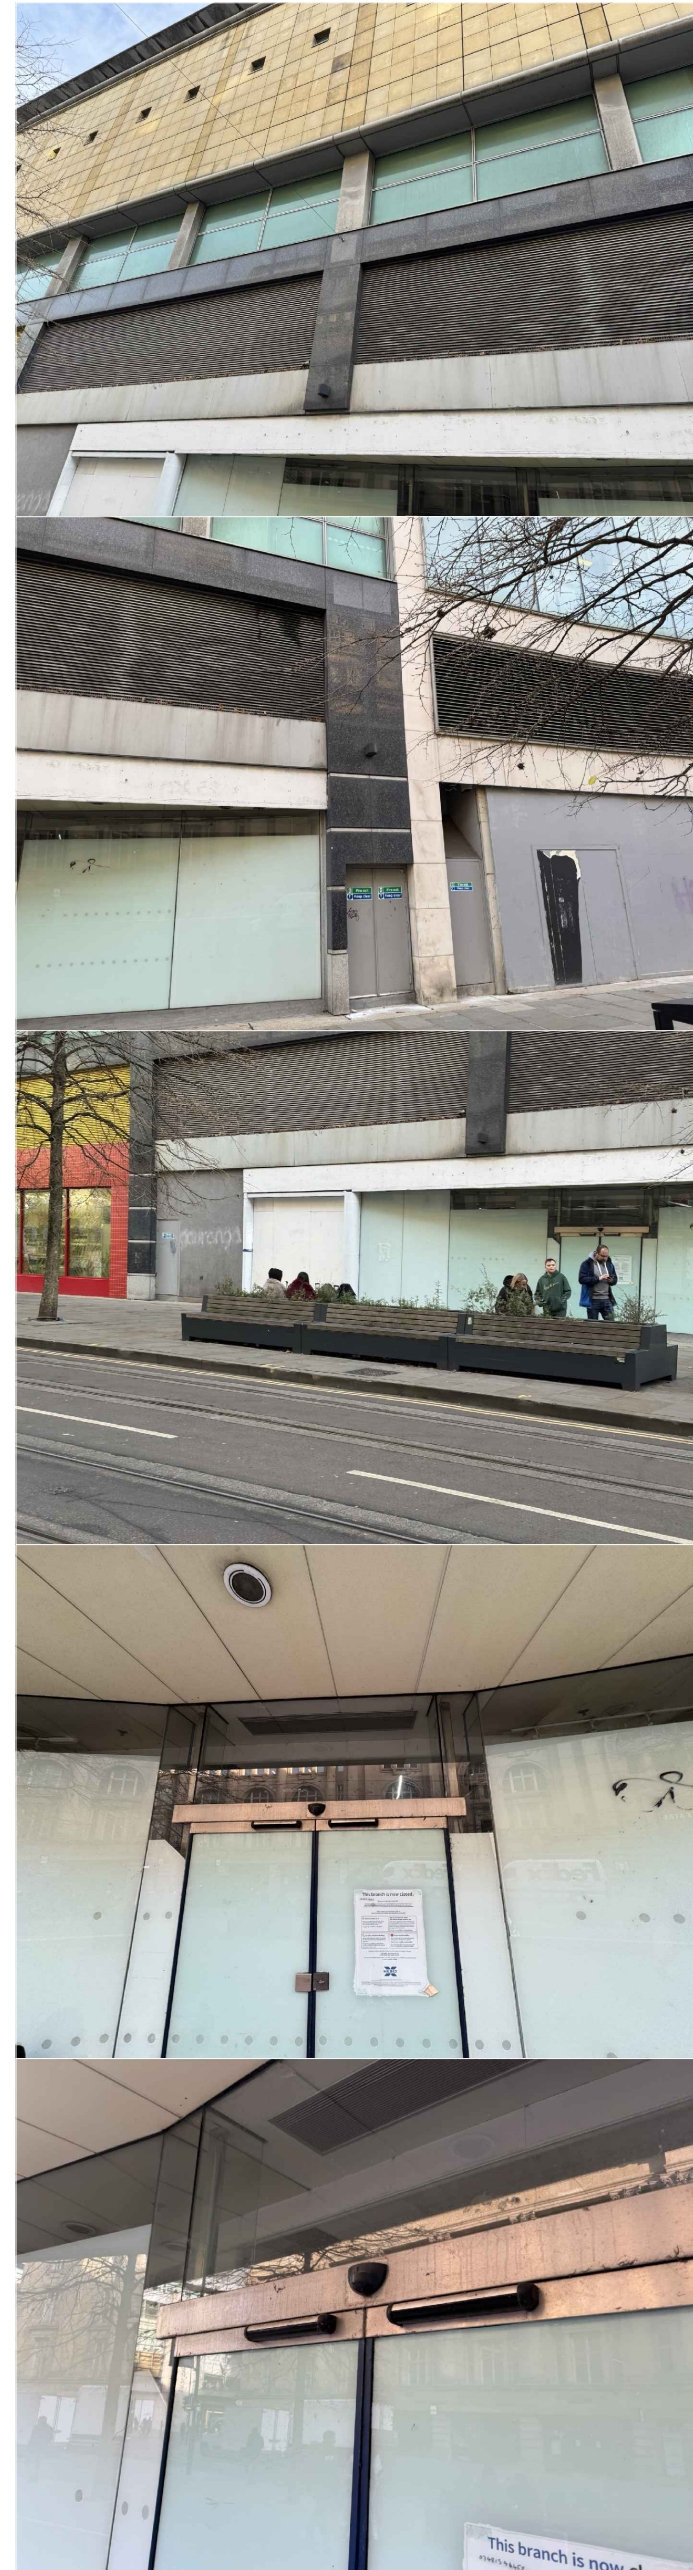


1 EXISTING ELEVATION A
Scale: 1:50

ADVERTS SHOWN HAVE BEEN APPROVED
UNDER APPLICATION REF. 142254/AO/2025


APPLYING FOR EXTERNAL ALTERATIONS
RETROSPECTIVELY

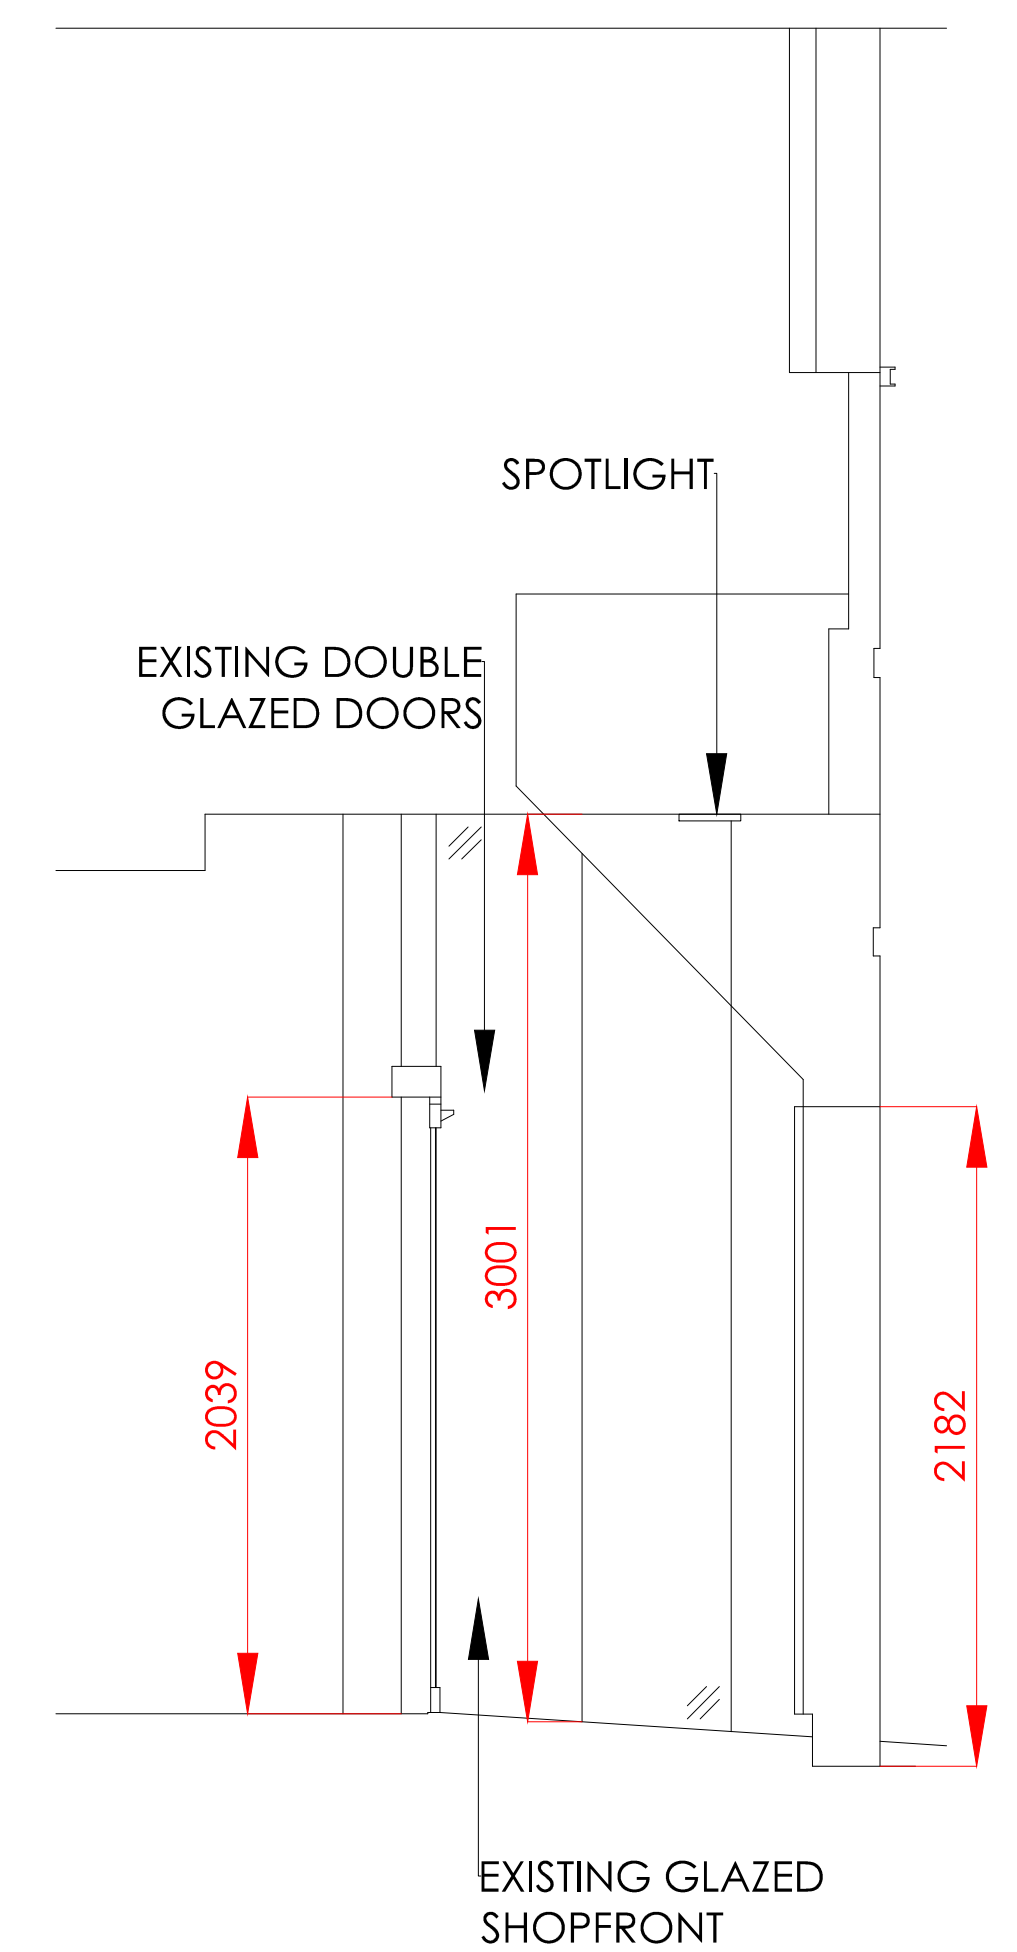


2 EXISTING SECTION A:A
Scale: 1:25

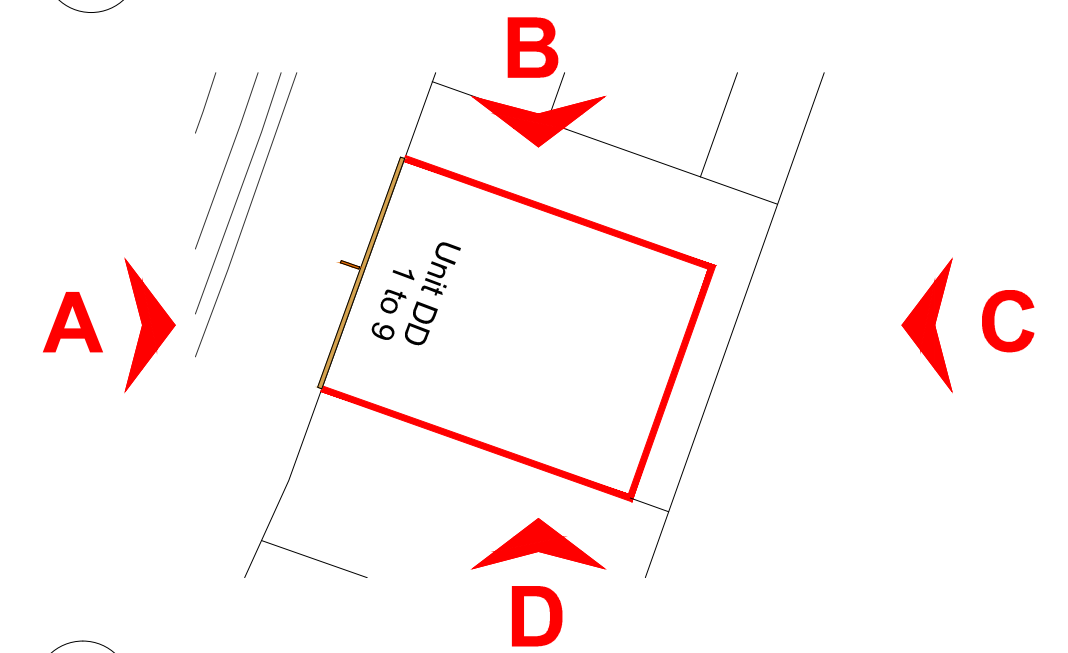

3 EXISTING SITE PLAN
Scale: 1:500

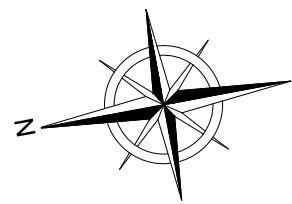

SCALE BAR 1:50

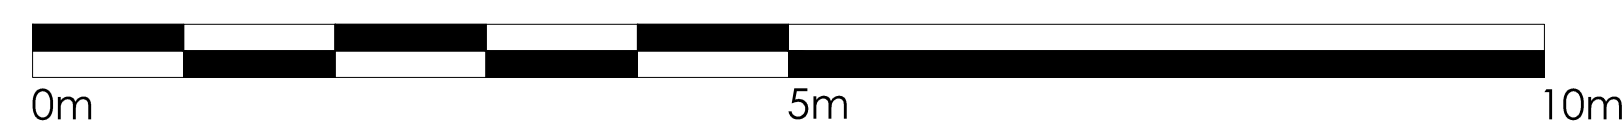

SCALE BAR 1:25

