




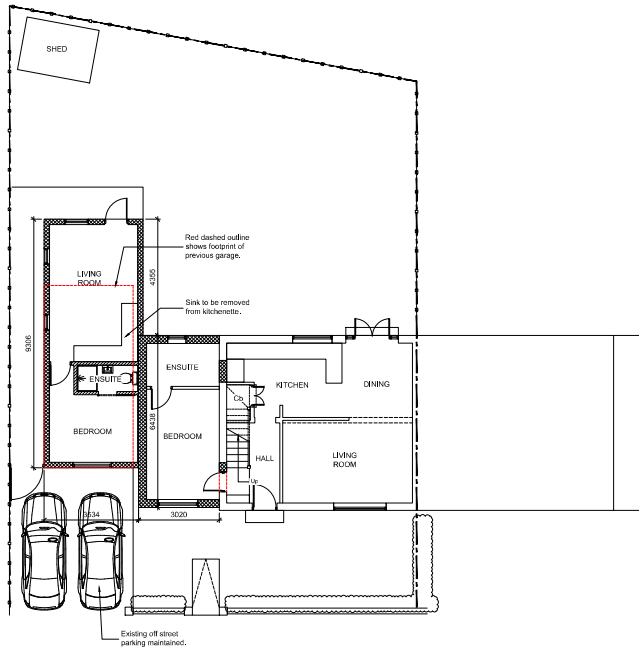


01 PROPOSED GROUND FLOOR PLAN
Scale 1:100 @ A1

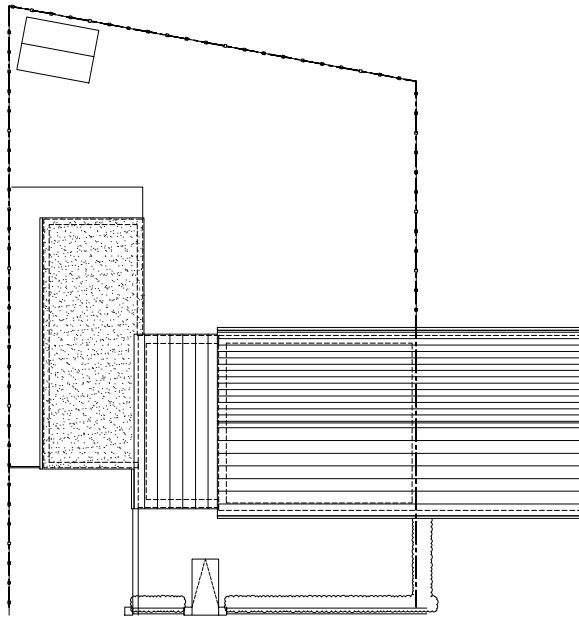


02 PROPOSED ROOF PLAN
Scale 1:100 @ A1

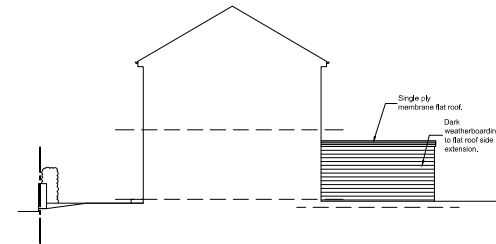

07 PROPOSED SIDE (SECTIONAL) ELEVATION
Scale 1:100 @ A1

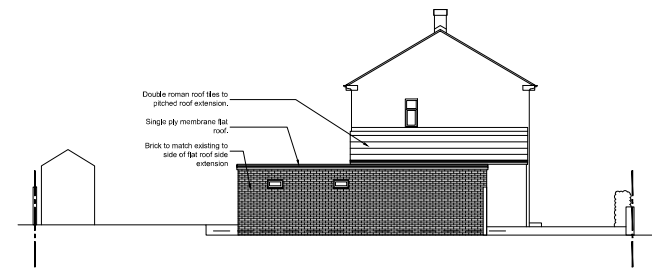

06 PROPOSED SIDE ELEVATION
Scale 1:100 @ A1

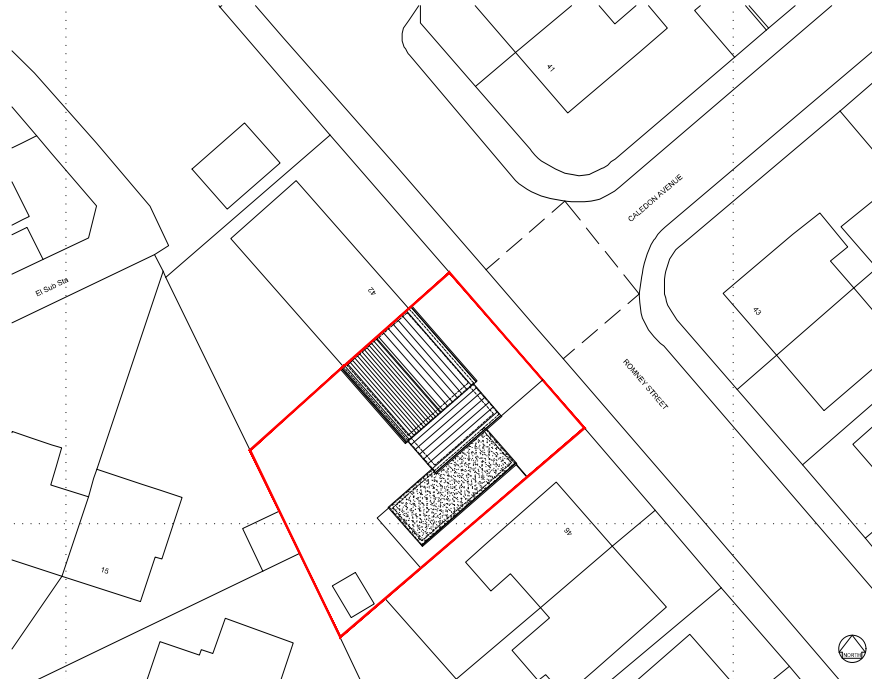

03 PROPOSED SITE PLAN
Scale 1:200 @ A1




04 PROPOSED FRONT ELEVATION
Scale 1:100 @ A1



05 PROPOSED REAR ELEVATION
Scale 1:100 @ A1

- NOTES**
- All dimensions and levels are to be checked on site.
 - Any discrepancies are to be reported to Spence & Clitham Architects Ltd before any work commences.
 - This drawing shall not be scaled to ascertain any dimensions. Work to typical dimensions only.
 - This drawing shall not be reproduced without express written permission from Spence & Clitham Architects Ltd.
 - The drawings and assembly boundaries are produced using all reasonable endeavours. Spence & Clitham Architects Ltd cannot be responsible for the accuracy or scale discrepancy of these plans supplied to them.

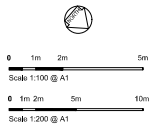

rev	date	drawn	checked
D	16/12/25	JSE	GO
Flat roof extension revised to show brick to front and side of flat roof extension			
rev	date	drawn	checked
C	12/12/25	JSE	GO
Flat roof extension revised to show brick just to the front of the side extension.			
rev	date	drawn	checked
B	10/12/25	JSE	GO
Flat roof extension revised to show brick following planning officer comments.			
rev	date	drawn	checked
A	10/11/25	JSE	GO
Side sectional elevation added.			

stage	Planning
status	Approval
client	Private
project	44 Romney Street, Manchester M40 9LD
title	Proposed Plans & Elevations
date	05/11/25
scale	Varies @ A1
drawn	JSE
checked	GO
25 Cosgrove Crescent Manchester M35 0JX info@S&CArchitects.co.uk	
Job No	DWG No
0098/01	(02)003
Rev	D