

Element Key:

--- Site Boundary




SCALE BAR 1:100

General Notes:


All site dimensions shall be verified by the Contractor on site prior to commencing any works.

Design intent drawing only. Construction to comply with latest building regulation requirements.


This drawing is the property of "Studio Tashkeel Architecture Ltd." and copyright is reserved by them. The drawing is not to be copied or disclosed by or to any unauthorised persons without the prior written consent of Studio Tashkeel Architecture Ltd.

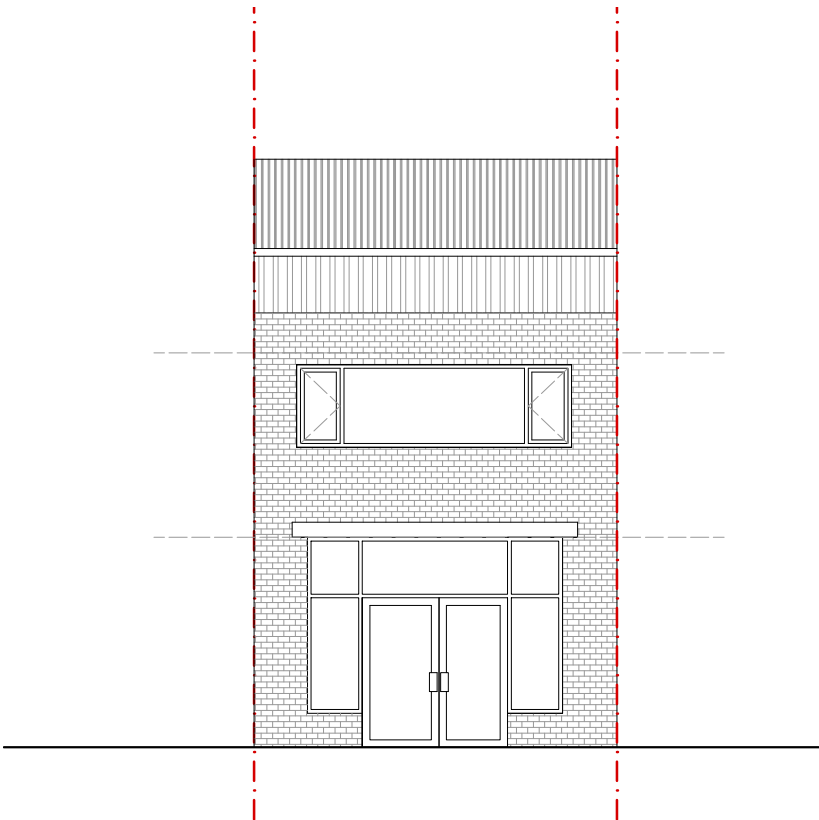

01 Existing Front Elevation (No Change)
Scale 1:100 @ A3

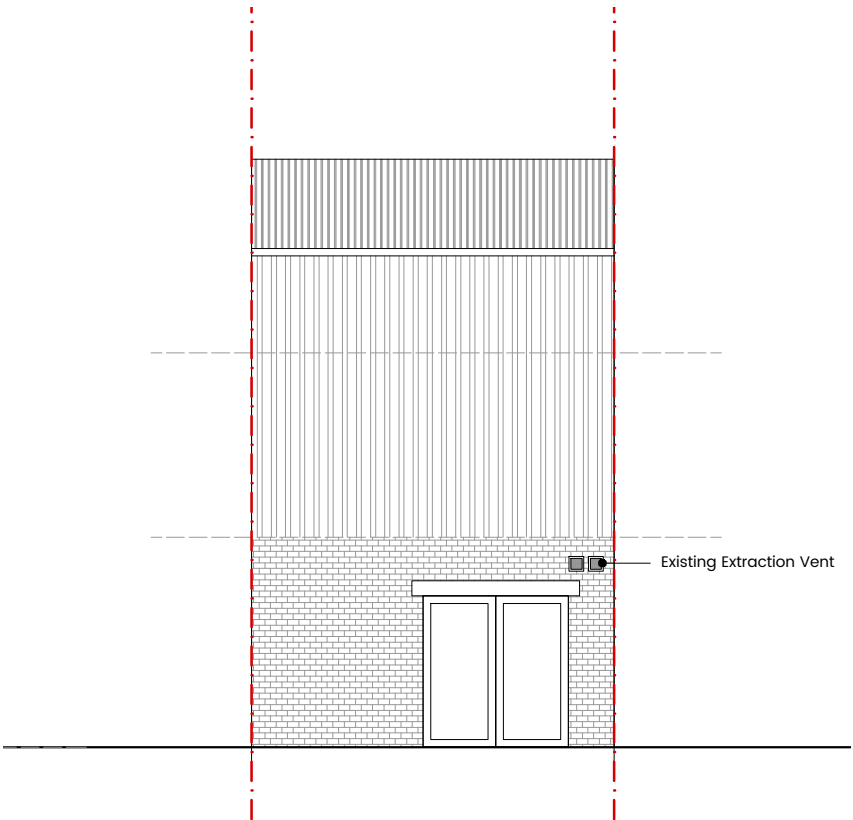


02 Existing Rear Elevation (No Change)
Scale 1:100 @ A3

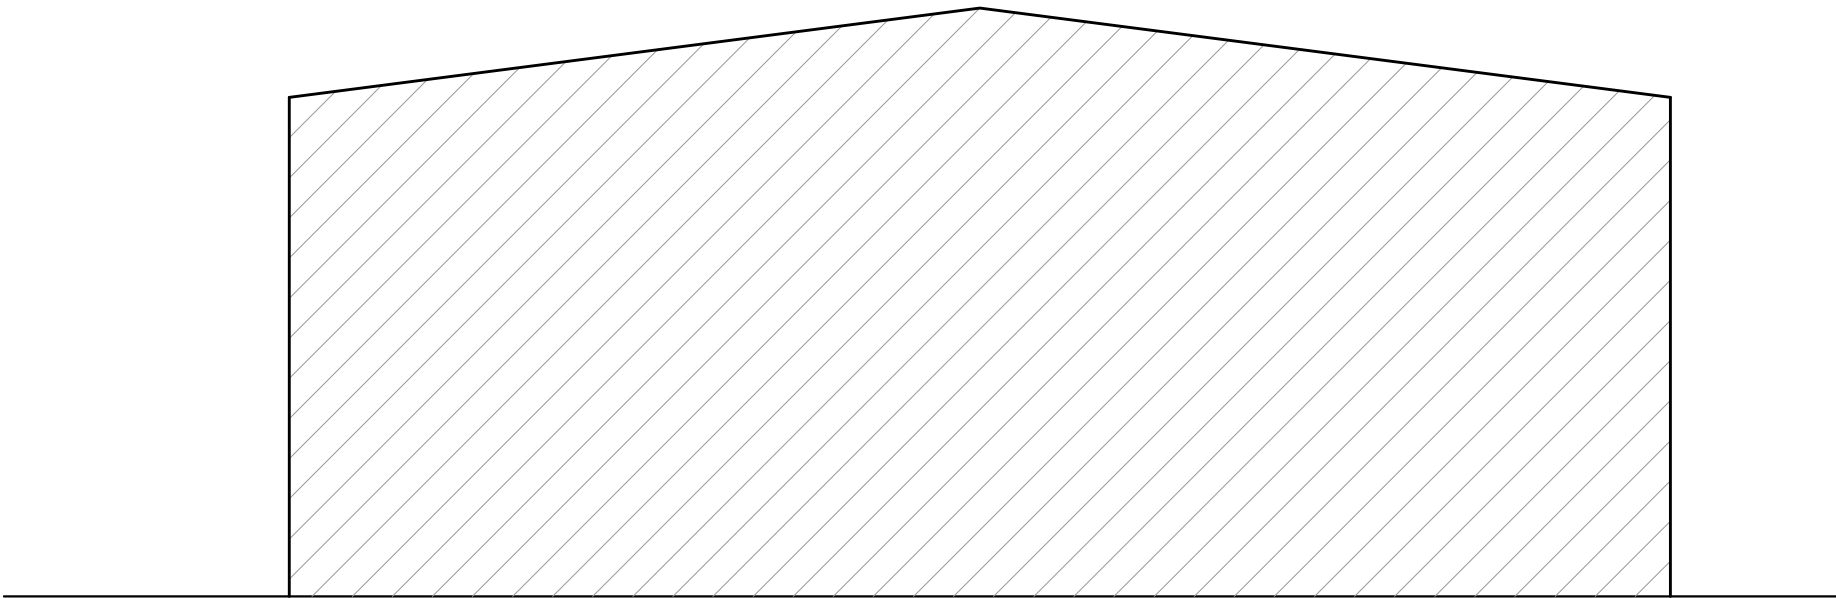

03 Existing Adjoining Elevation (No Change)
Scale 1:100 @ A3

-	First Issue	03/03/26	TA	MS
Rev	Description	Date	Dr by	App by

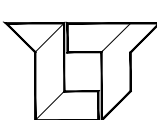

**STUDIO TASHKEEL
ARCHITECTURE LTD.**
1-3 Ashton Lane, Sale M33 6WT
Manchester, United Kingdom

T +44(0)161 546 5395
E info@studiotashkeel.com
www.studiotashkeel.com

client name		
Asim Choudhry		
project		
74a Sherborne Street, M8 8HU		
drawing		
Existing & Proposed Elevations		
project number		scale
6111		1:100@A3
drawing number	rev	issue status
PL04	-	Planning
This drawing is to be read in conjunction with all related drawings. All dimensions must be checked and verified on site before commencing any work or producing shop drawings. The originator should be notified immediately of any discrepancy. This drawing is copyright and remains the property of Studio Tashkeel Architecture Ltd.		