




1 Ground Floor - Proposed
1 : 50

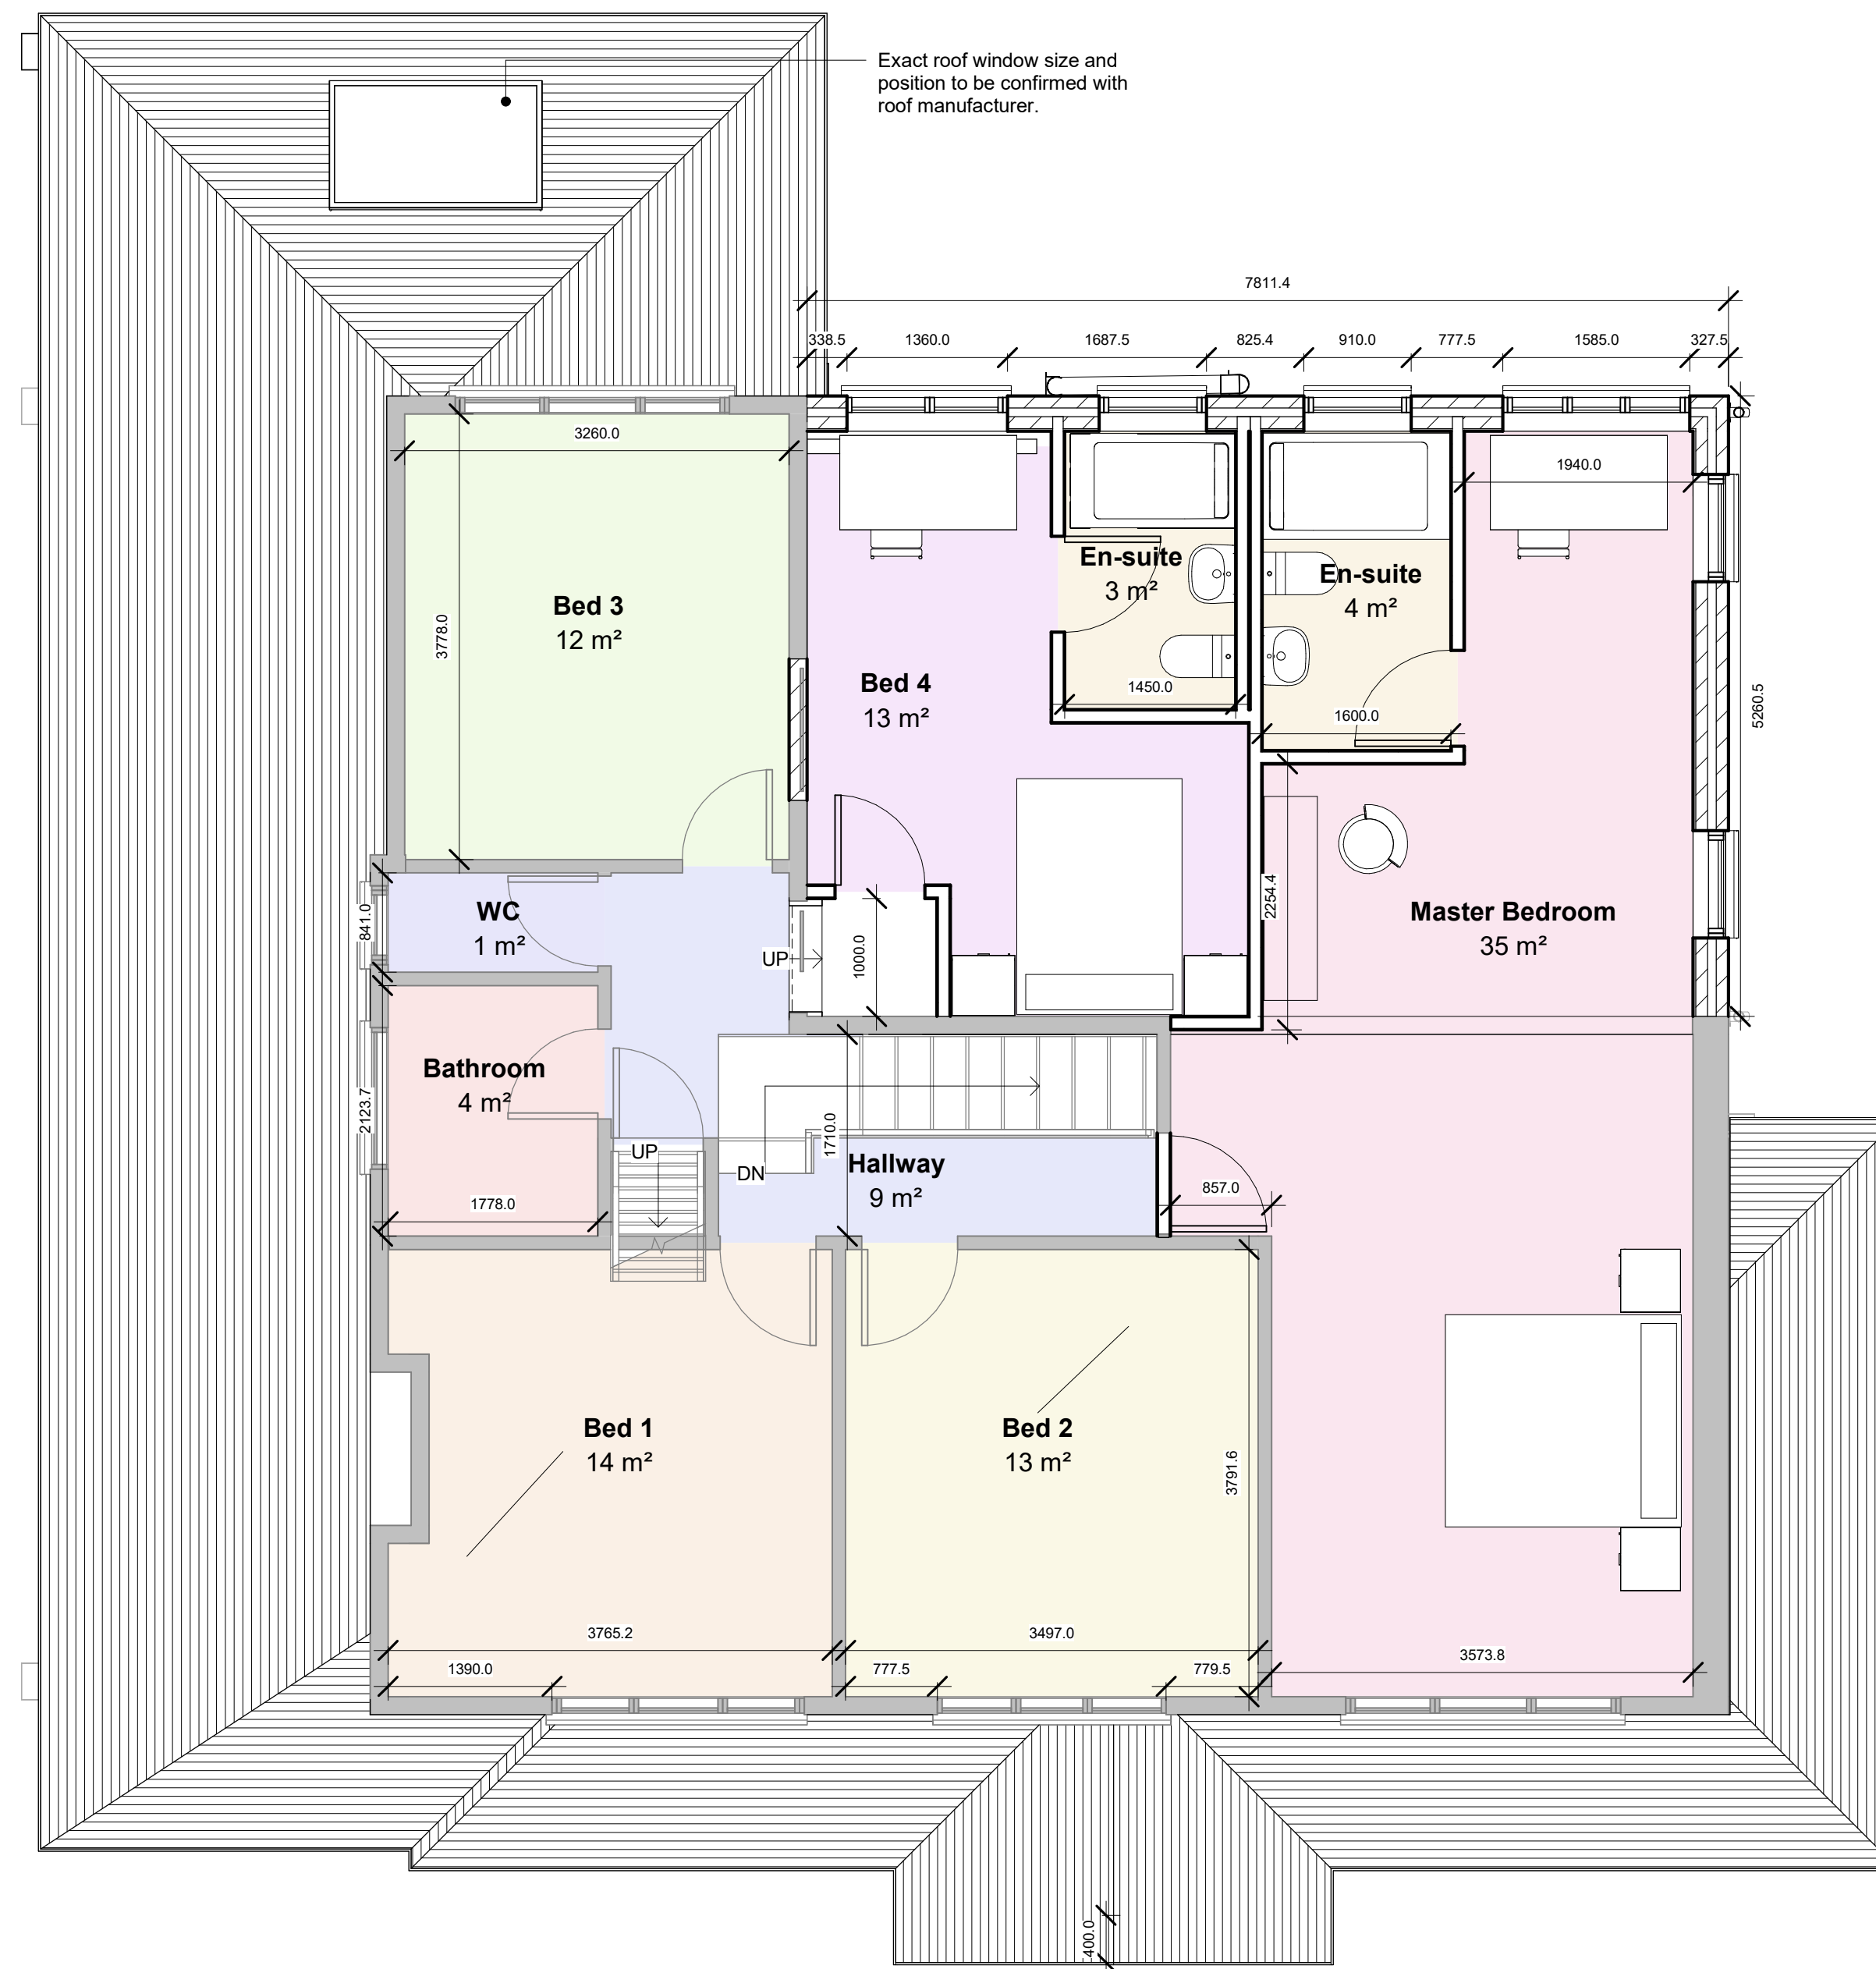

② First Floor- Proposed
1 : 50

[illegible]

Client Name: Mr G Harb

Project Name:

100 Wythenshawe Road

Proposed Floor Plans

Project number	P30
Date	23.11.24
Drawn by	AH
Checked by	ARC
Sheet Number:	
P030-ARC-01-XX-00-A-05002	
Scale	1 : 50 @ A1