




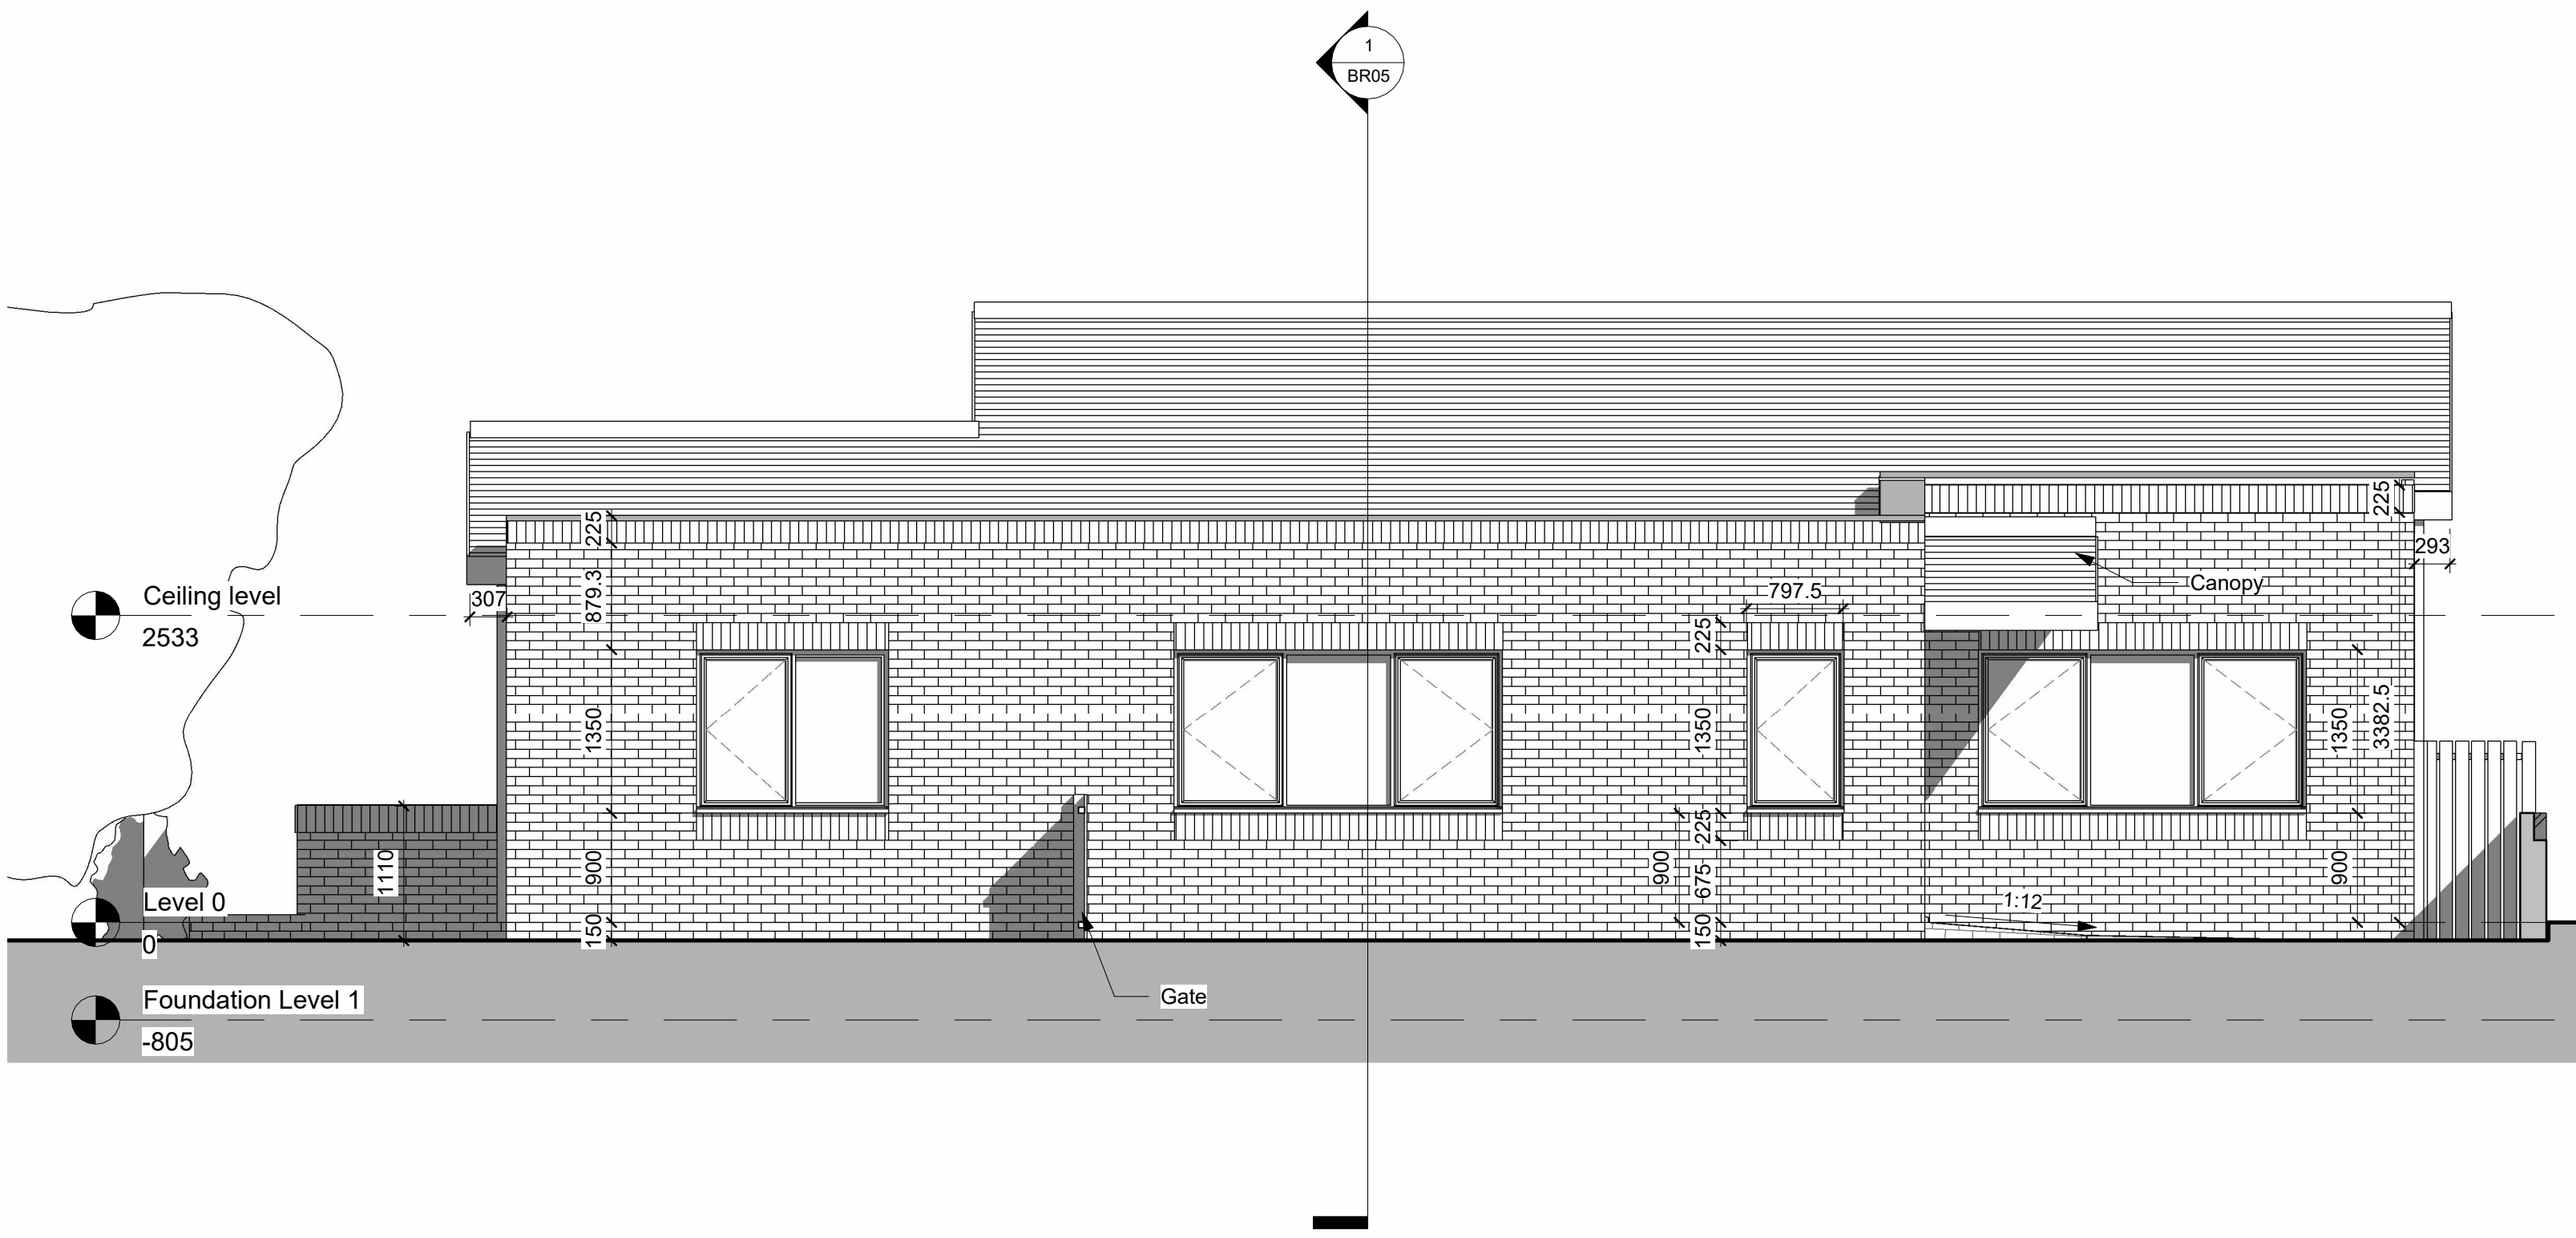


Front Elevation
1 : 50

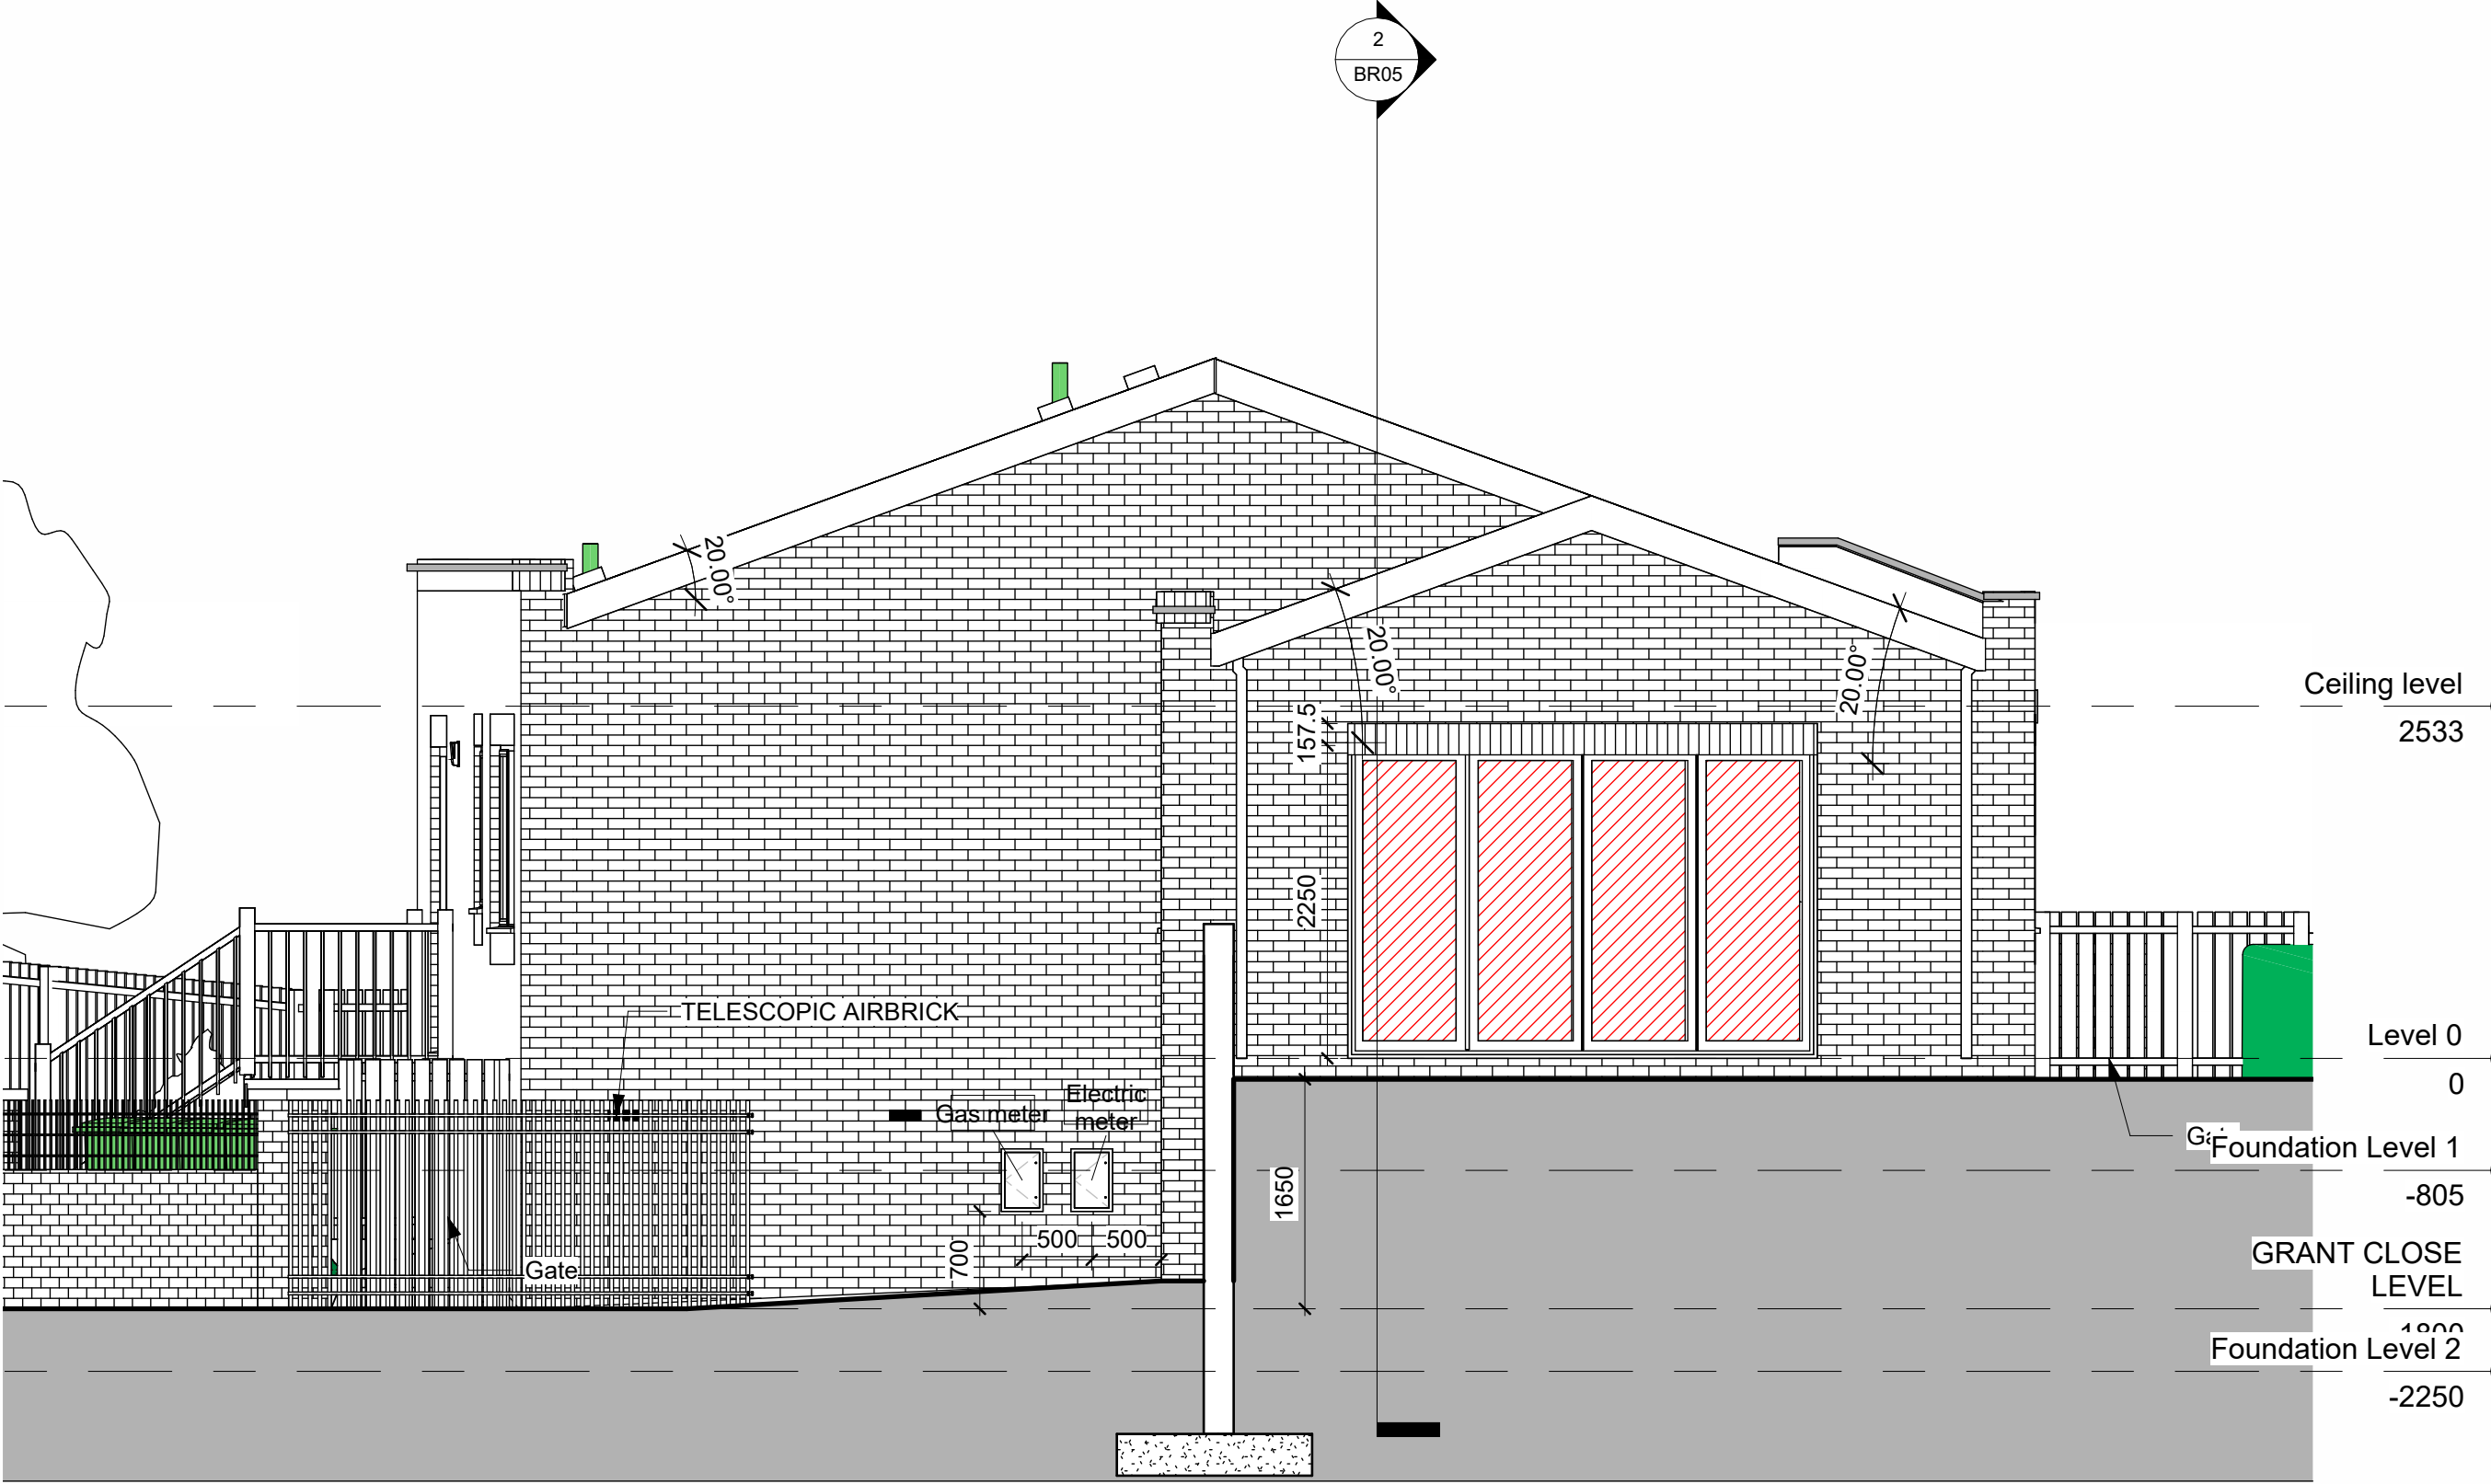

Right Elevation
1 : 50

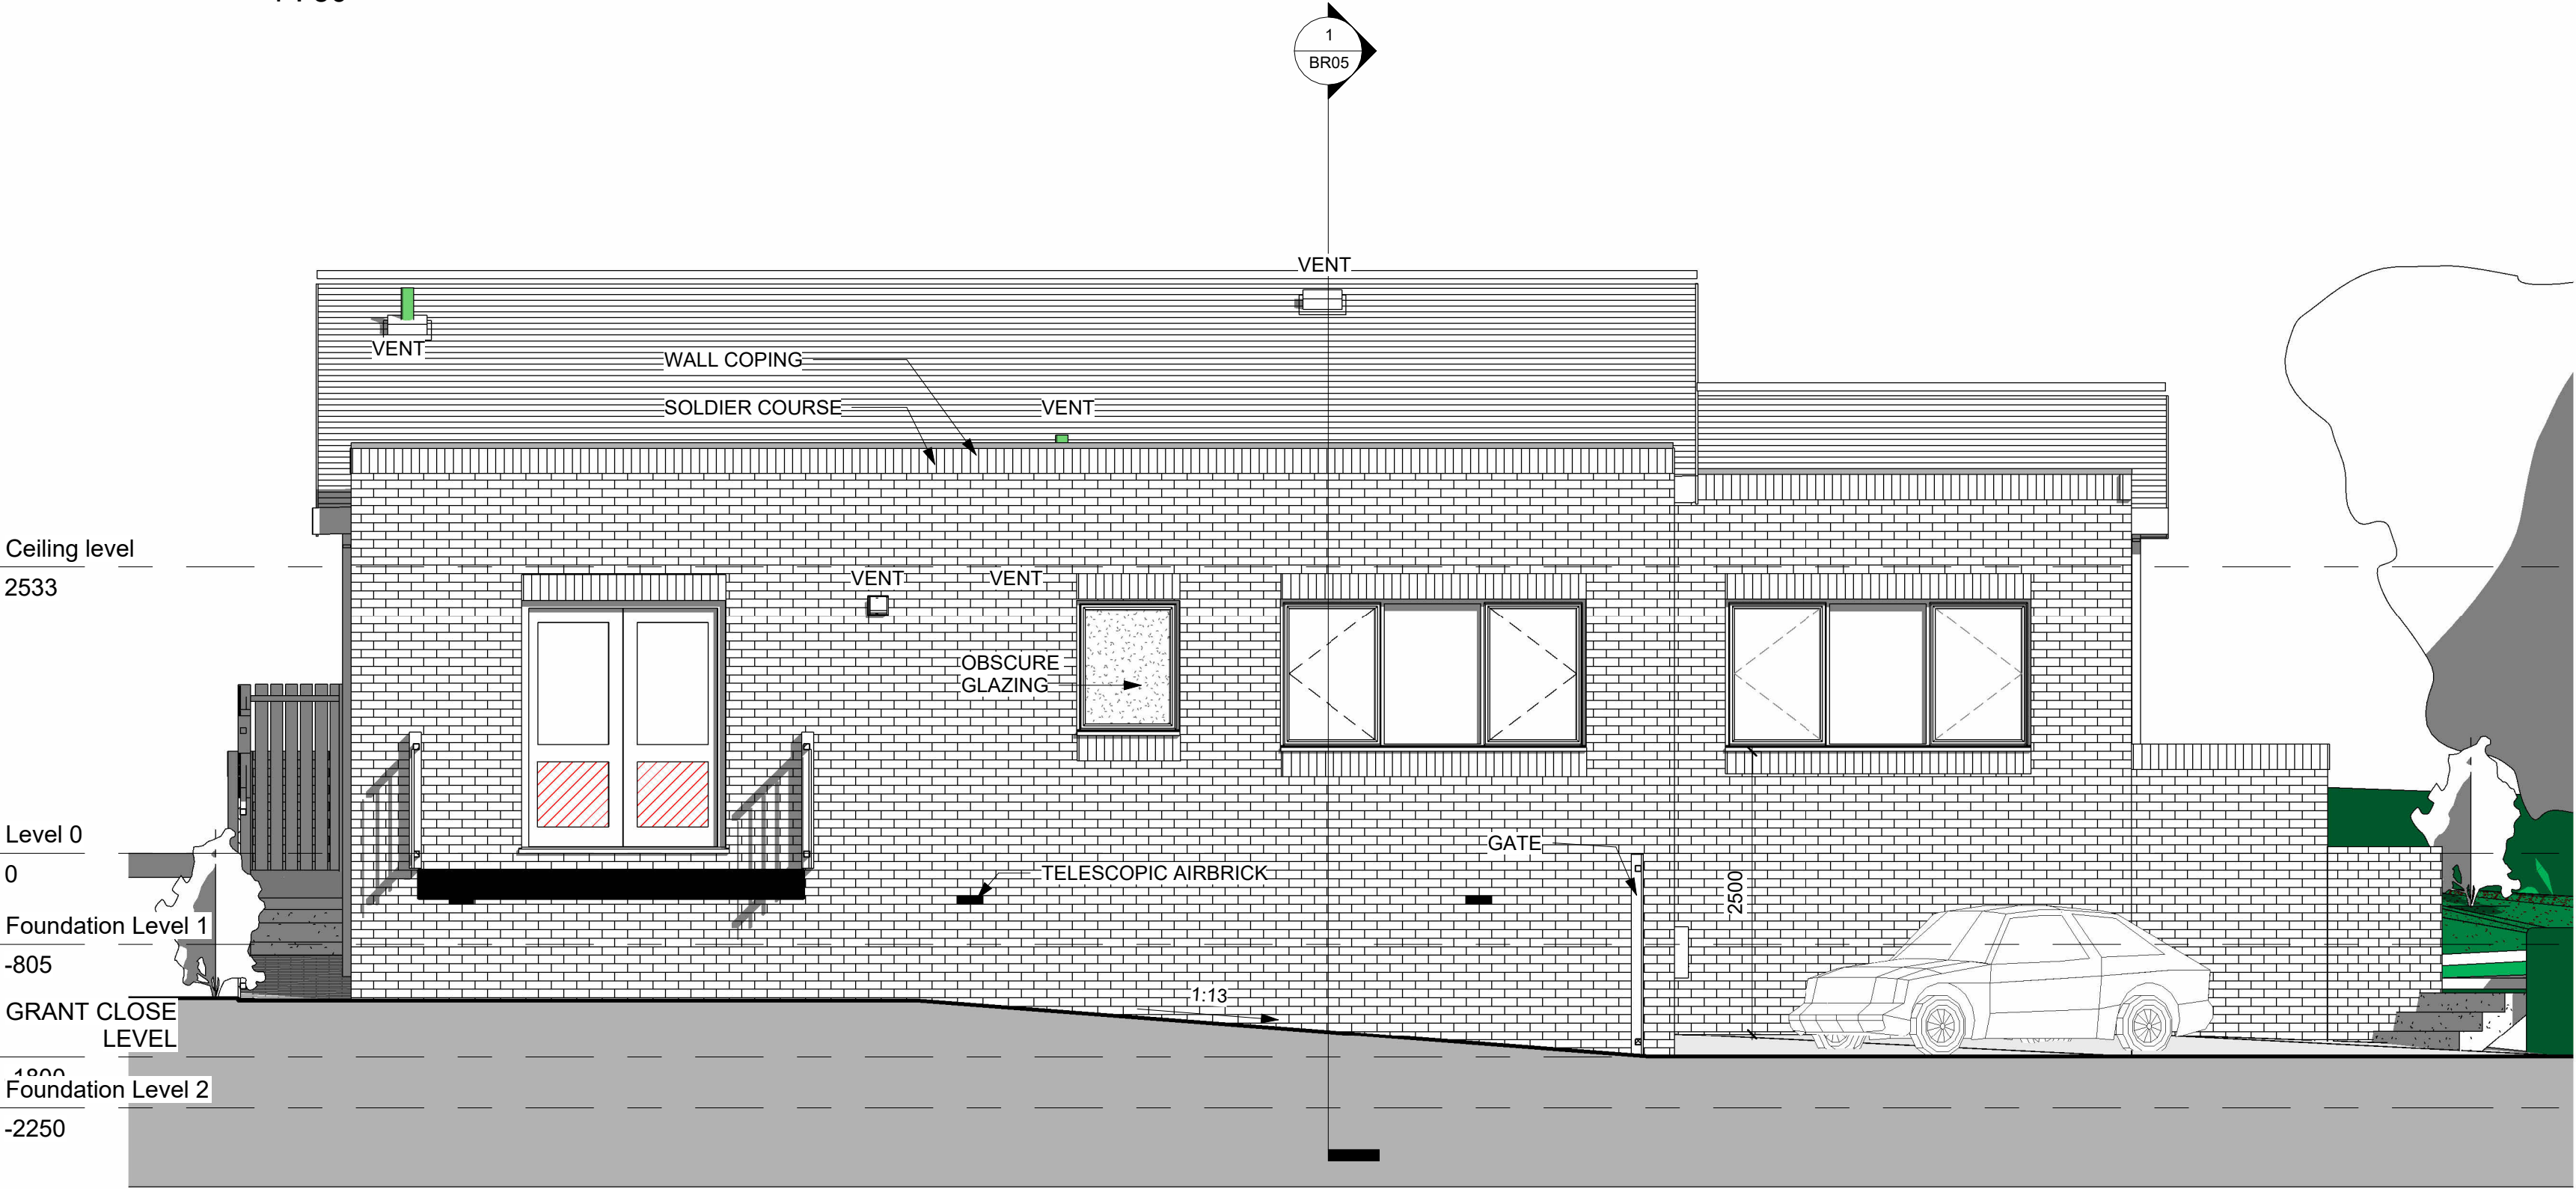

Rear Elevation
1 : 50

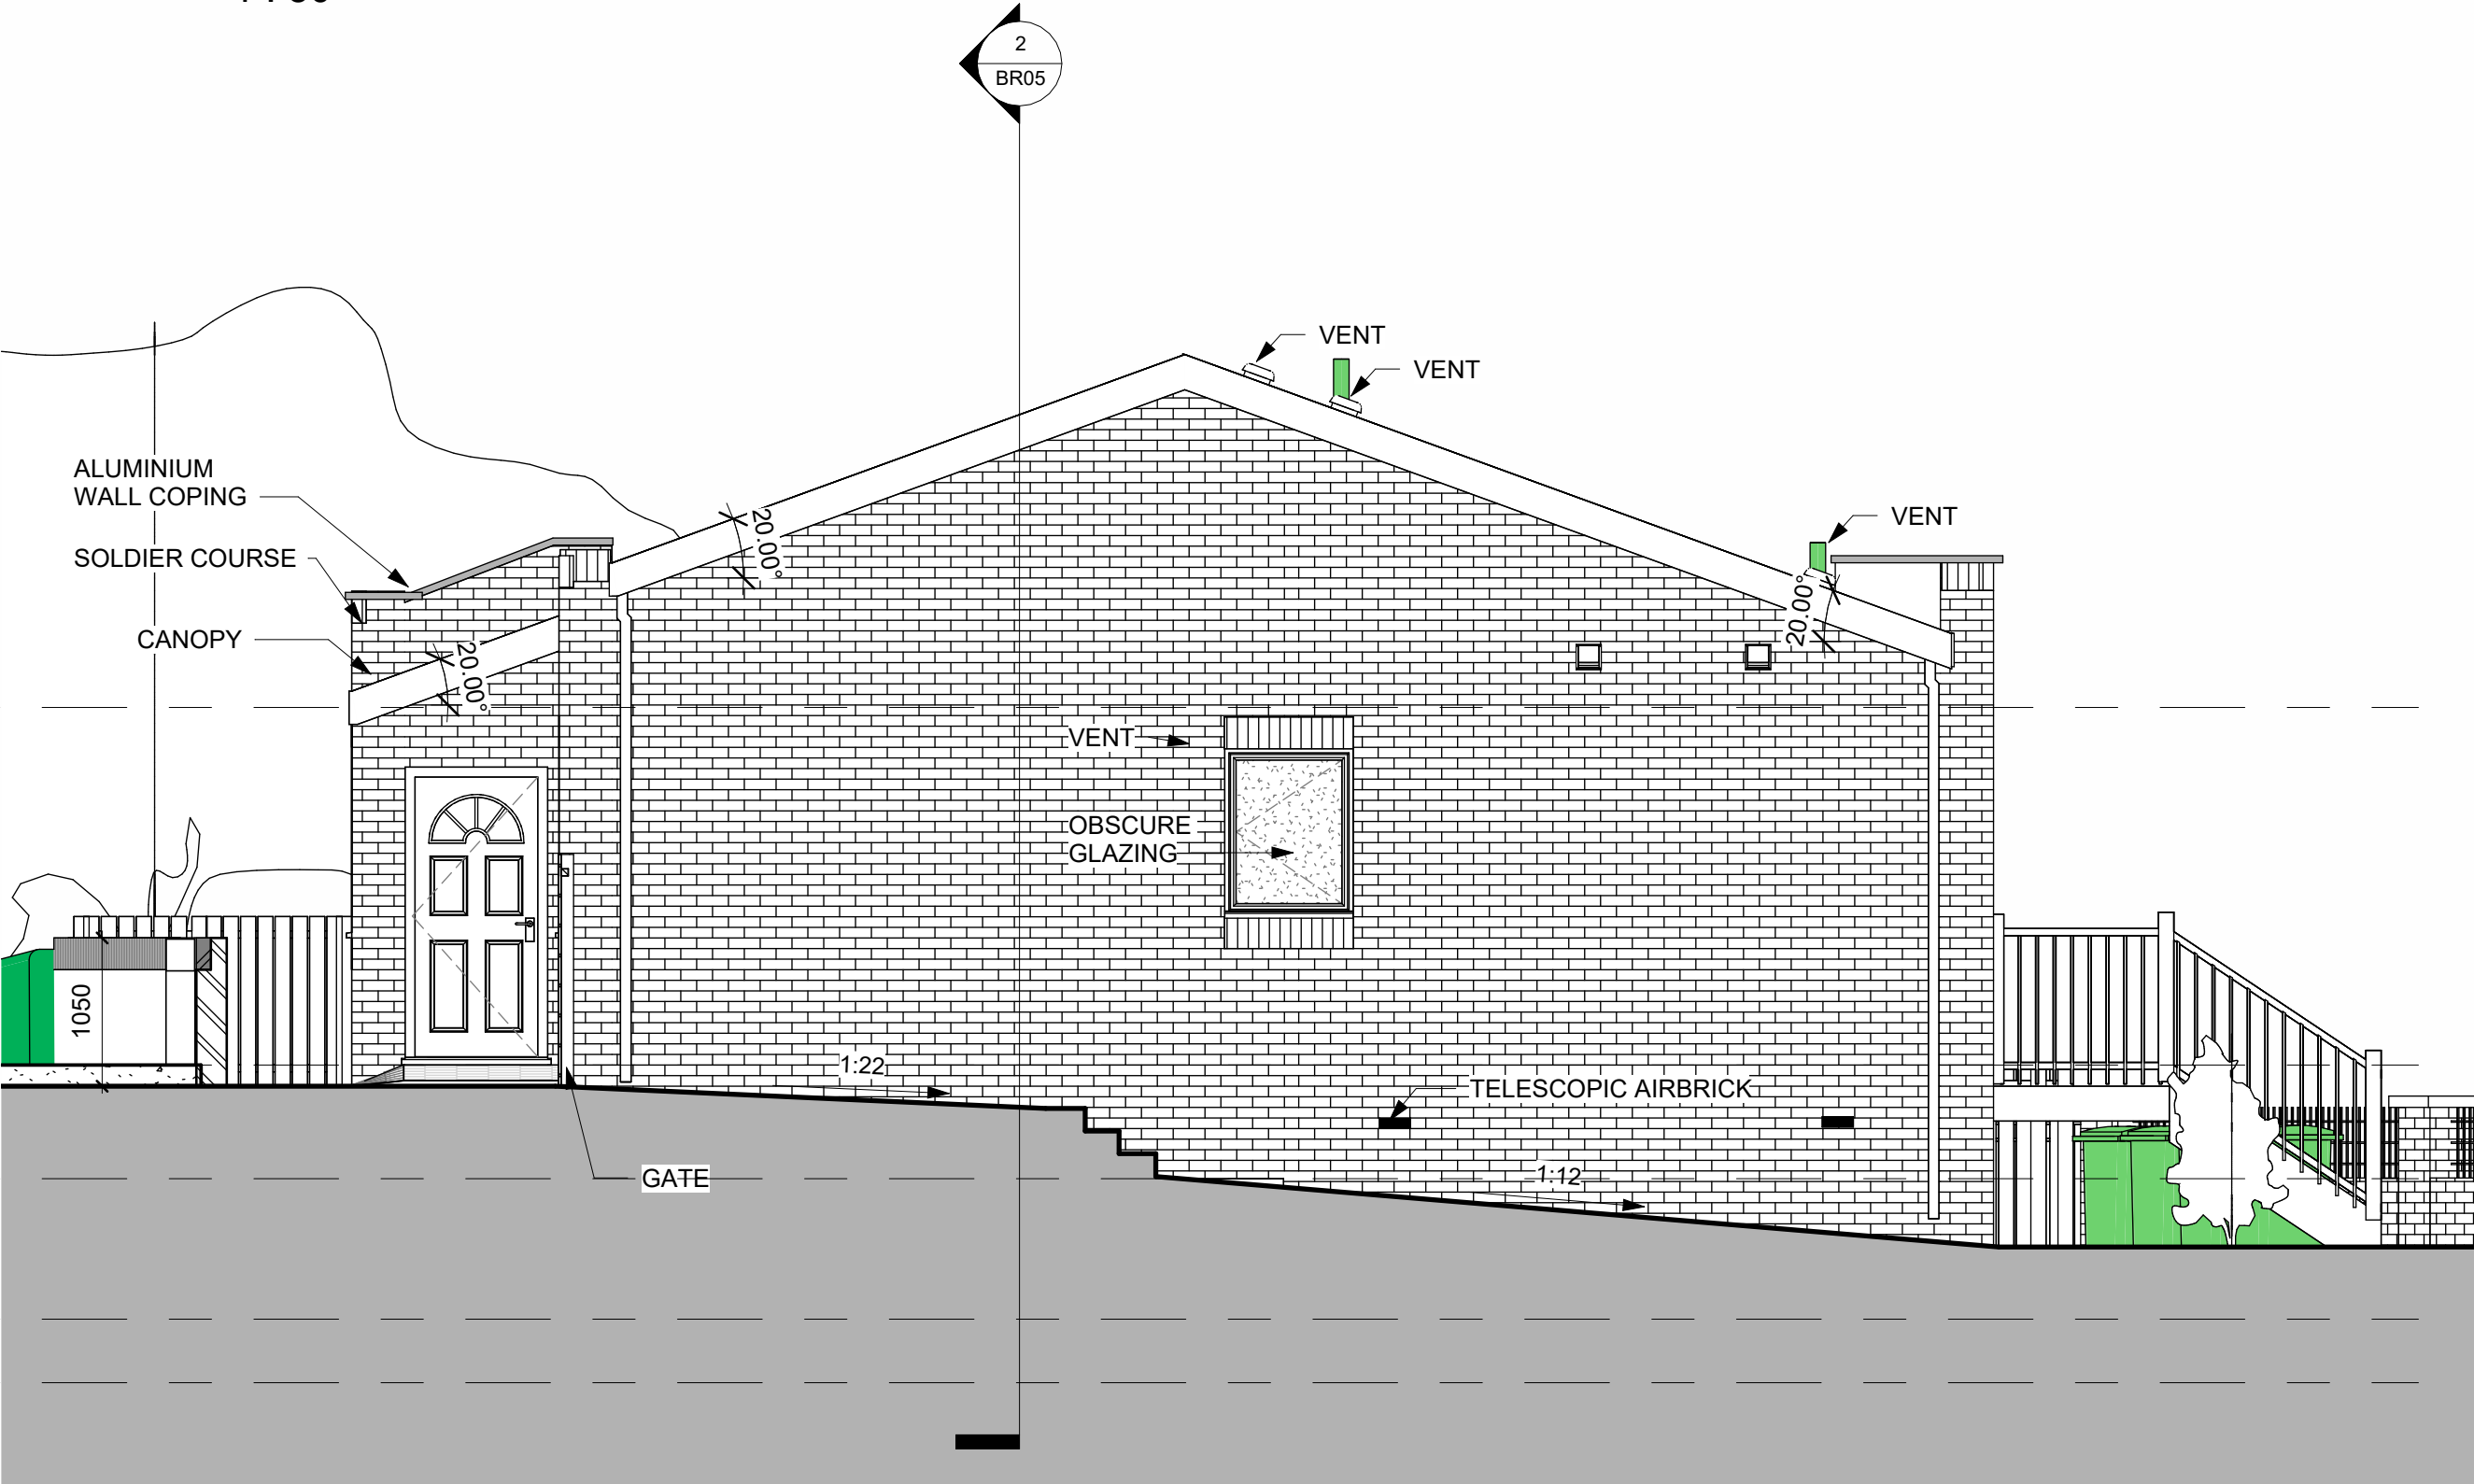

Left Elevation
1 : 50



Rev	Date	Description

QUADRANT
atelier
• ARCHITECTURE • 3D & ANIMATION • GRAPHIC DESIGN • MARKETING
233 Nena Teresh, Fushë Kosovë, CP- 1200
t: +383 49627733 t: +447931028662 e: info@quadrantatelier.com
Offices also at Manchester UK

Do not scale from this drawing. All dimensions must be checked and verified before preparing drawings or commencing works. This drawing and design is the copyright of Quadrant Atelier LLC and may not be reproduced in any form whatsoever without their prior express written consent.

ALL DRAWINGS TO BE READ IN CONJUNCTION WITH STRUCTURAL ENGINEERS AND OTHER RELEVANT SPECIALISTS DRAWINGS.

Client	Alm Kadi Street, Blackley- BUILDING		
Job	REGULATIONS		
Drawing title	Elevations		
Project number	A1020	BR02	Rev
Scale	1 : 50	@ A1	
Date	06/30/25		
Drawn by	Author	Checked by	Checker