

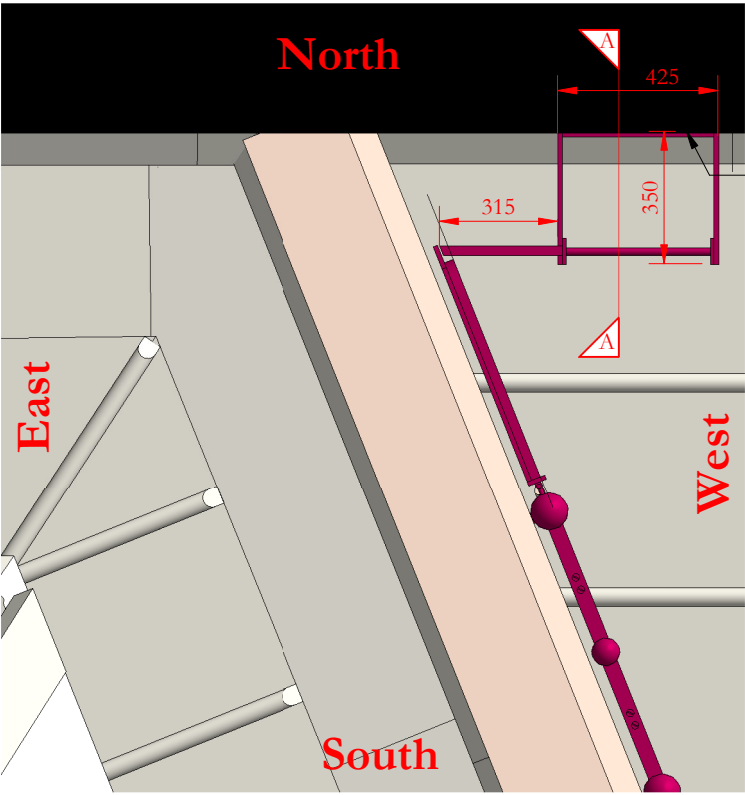


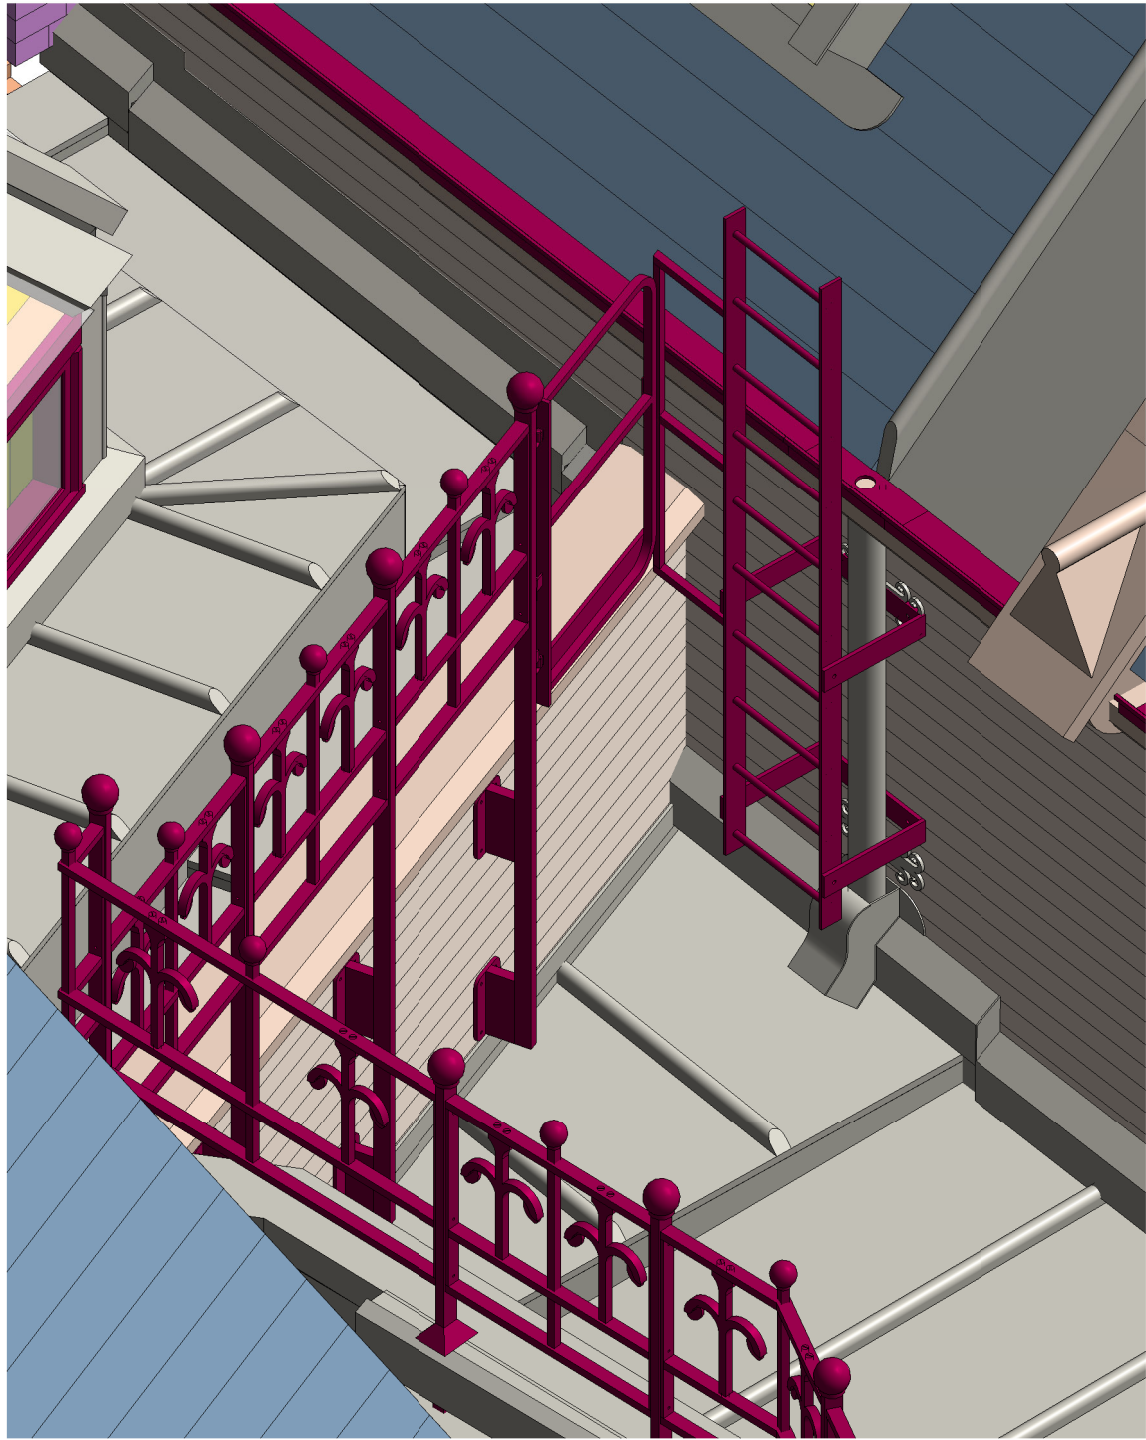

Plan
Scale 1:20

View of ladder
fixed to building

Scale 1:50

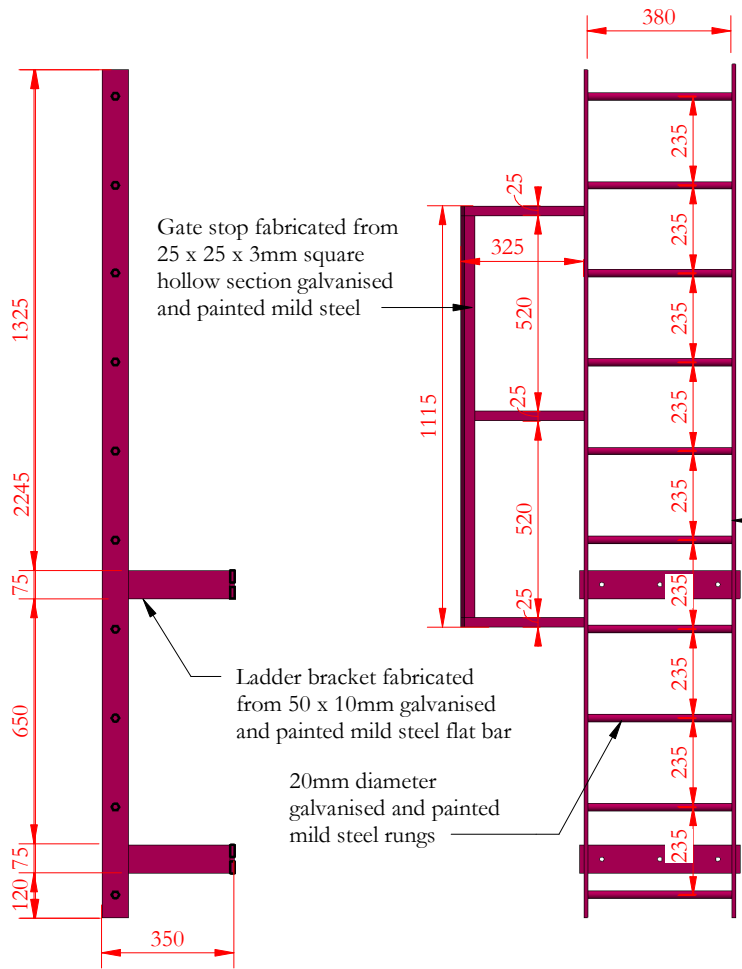


Section A-A

Scale 1:20


North Elevation

Scale 1:20

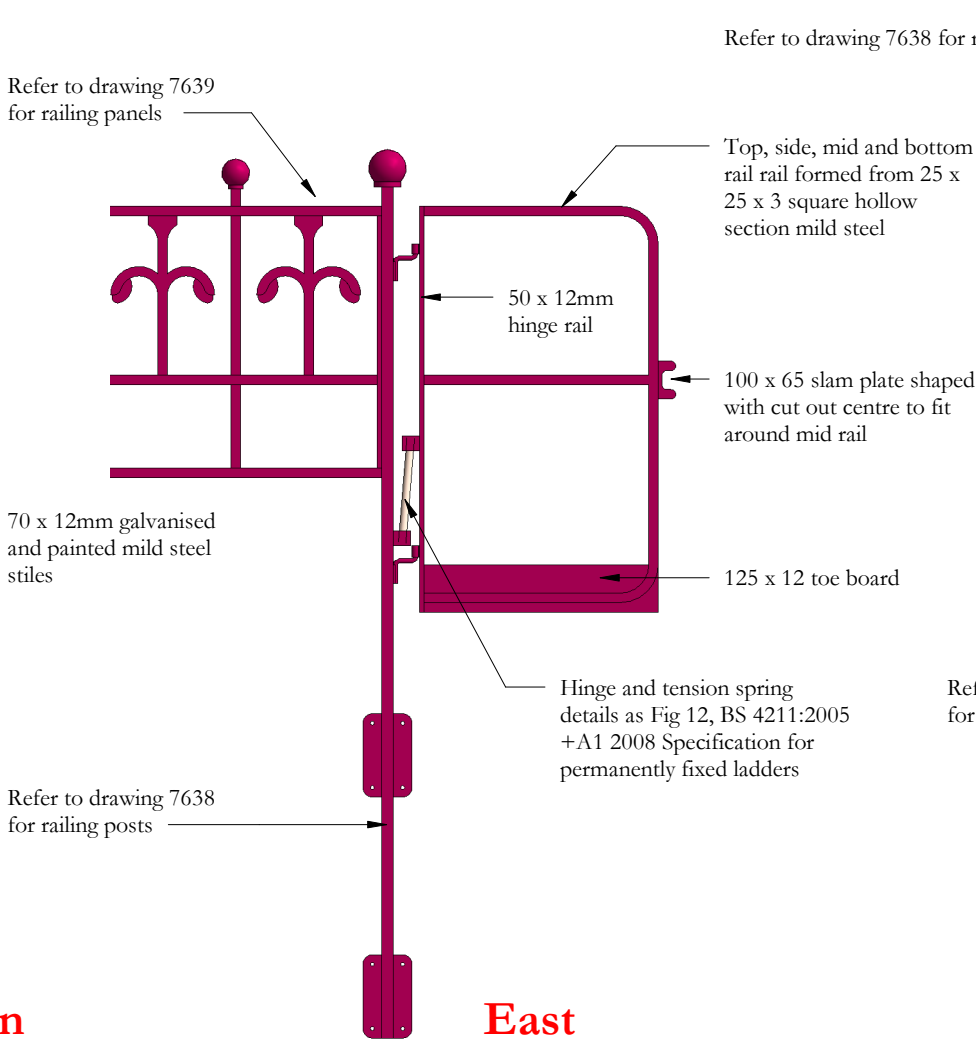

East
Elevation

Scale 1:20

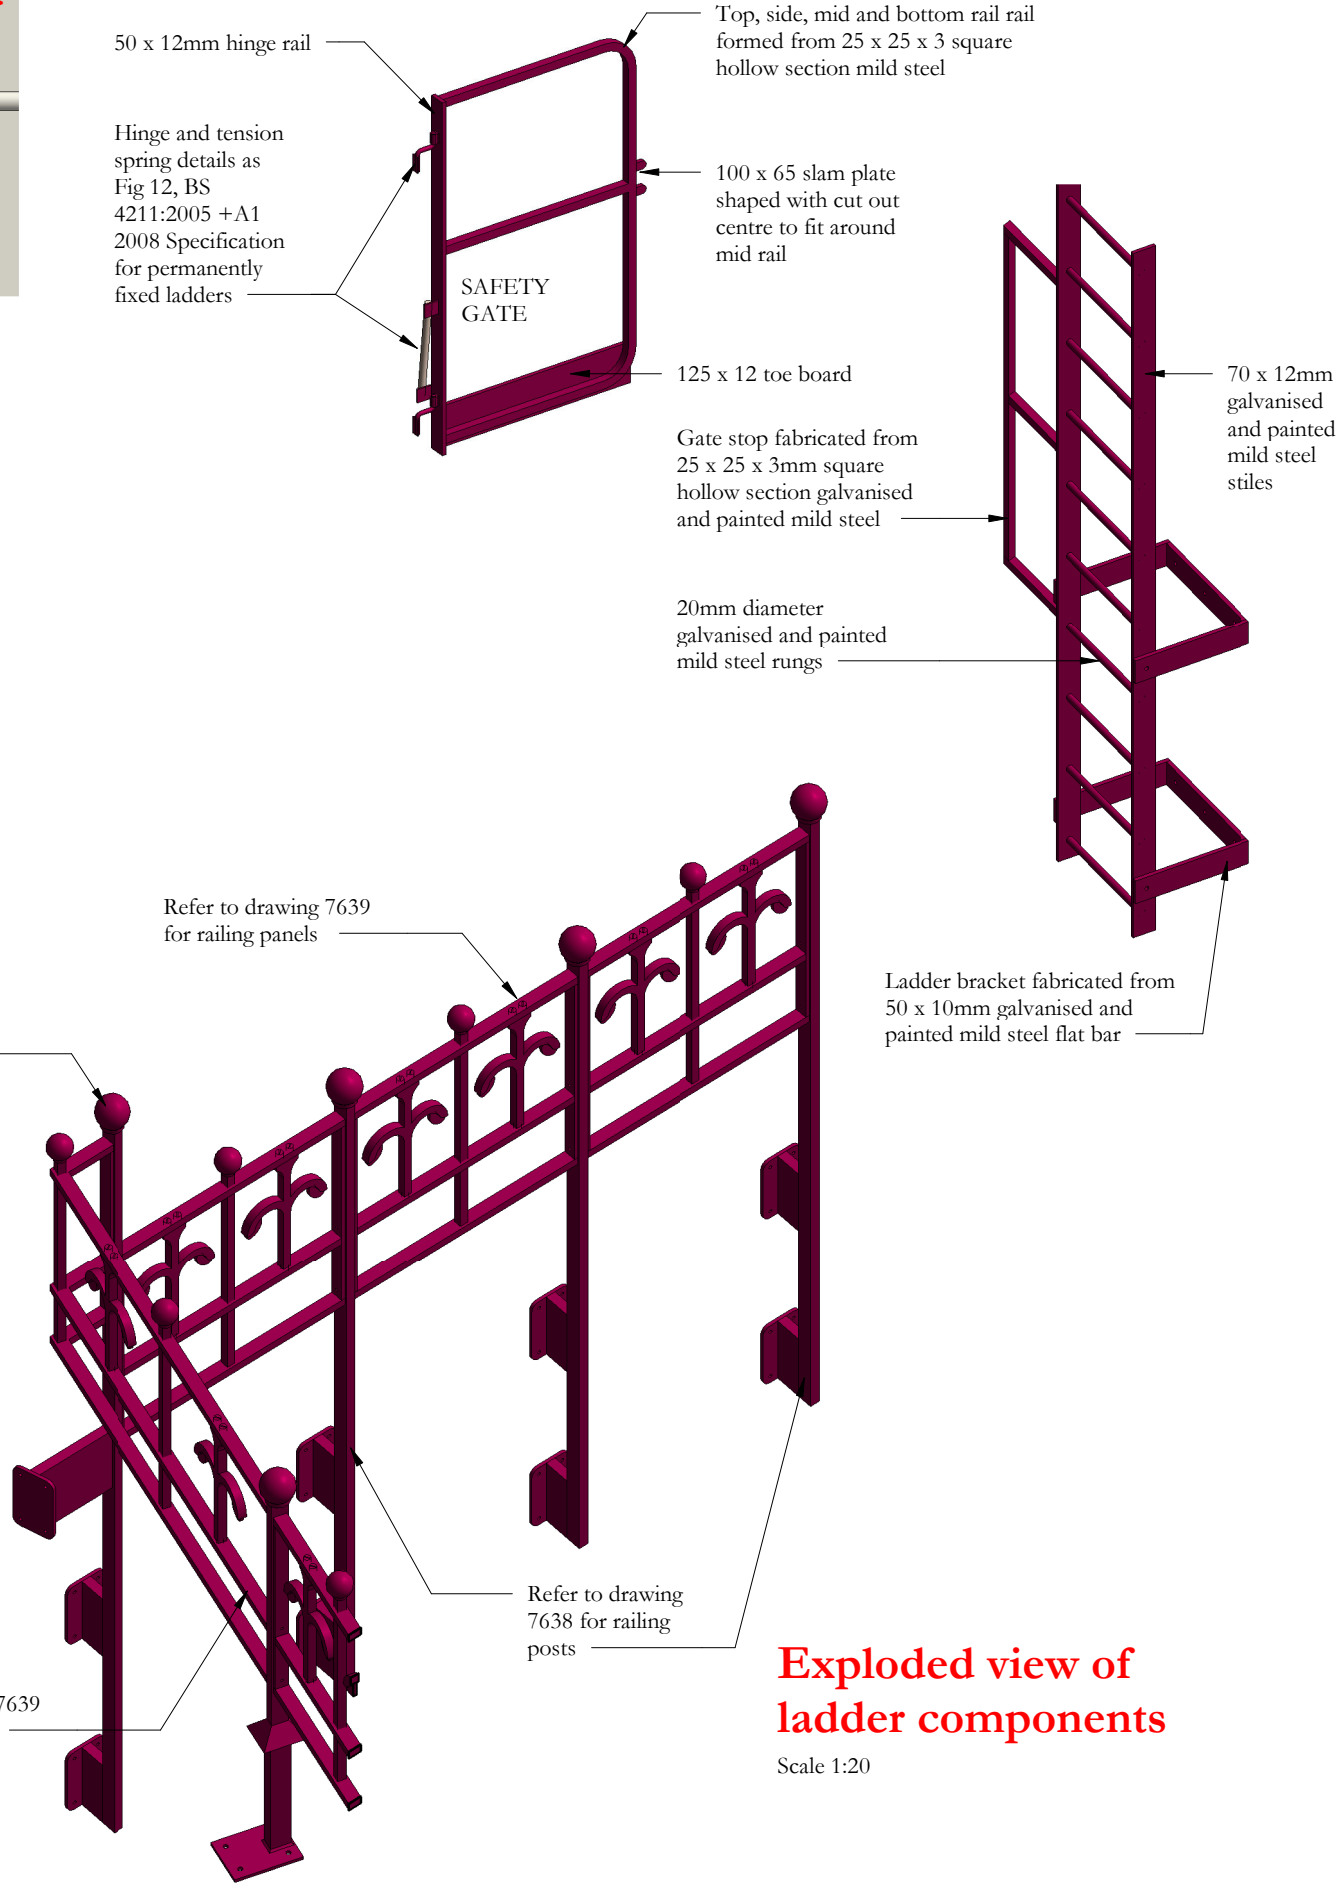

Exploded view of
ladder components


Scale 1:20

Scale Bars to be used as guidance only - refer to sheet size below

1:100	mm	1000	3000	5000	7000	
1:200	mm	5000	8000	10000	12000	
1:500	M	5	15	25	35	
1:1250	M	10	30	50	70	90

Notes:
Drawings are based on survey data and may not accurately represent what is physically present.
Do not scale from this drawing. All dimensions are to be verified on site before proceeding with the work.
All dimensions are in millimeters unless noted otherwise.
Purcell shall be notified in writing of any discrepancies.

Key Plan

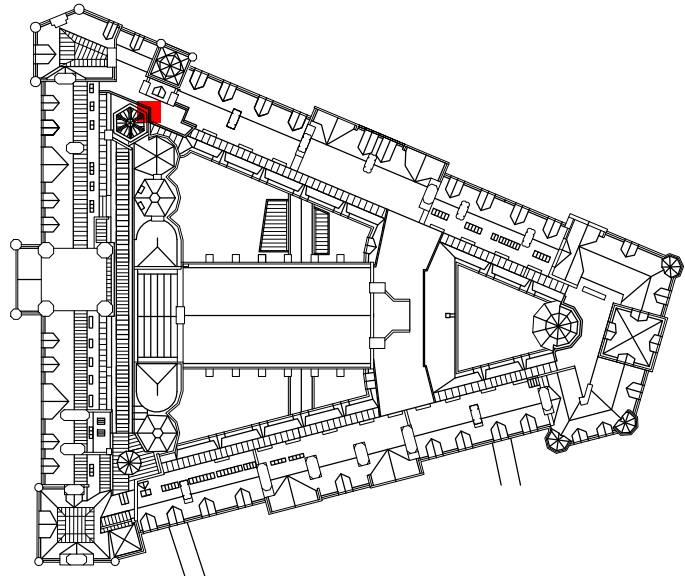


Revision 03: Ladder size adjusted safety gate arrangement amended. Railing details amended and roof mounded platform omitted. Fixing brackets changed from stainless steel to galvanised and painted mild steel

Revision 02: Drawing re-issued for construction

Revision 01: Safety gate added to platform. Details of ladder fixing brackets updated. Support feet added to platform. Exploded view of ladder components added.

-	10/12/2019	GR	EP	First Issue
01	12/06/2020	JC	GR	See note in revision cloud
02	06/09/2021	JC	GR	See note in revision cloud
03	01/11/2024	GR	JRC	See note in revision cloud
ISSUE	DATE	APPROVED	DRAWN	DESCRIPTION

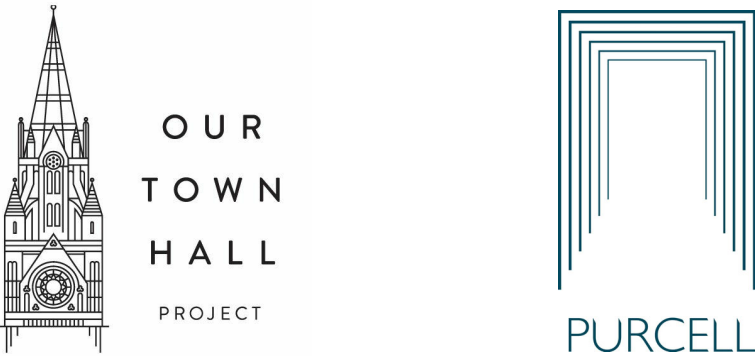

Project Office, Room 308, Town Hall, MANCHESTER M60 2L1
+44 (0) 7970 097 432
www.purcelluk.com

PROJECT STATUS **RIBA Stage 5**

CLIENT **Manchester City Council**

PROJECT **Our Town Hall**

DRAWING TITLE **Roof access ladder 01 - WCR02**

SIZE & SCALE **A2: As indicated**

DRAWING STATUS **S4 Construction**

JOB NUMBER **236959**

DRAWING NO. **OTH-PUR-TH-RF-DWG-A-7031 03** REV

© PURCELL 2019. PURCELL ® IS THE TRADING NAME OF PURCELL ARCHITECTURE LTD.