

THIS DRAWING IS PROTECTED BY COPYRIGHT AND MUST NOT BE COPIED OR REPRODUCED WITHOUT THE WRITTEN CONSENT OF R G PARTNERSHIP LIMITED. NO DIMENSIONS ARE TO BE SCALED FROM THIS DRAWING. ALL DIMENSIONS AND SIZES TO BE CHECKED ON SITE, NORTH POINTS SHOWN ARE INDICATIVE. ©


SITE SPECIFIC HAZARDS

IN ACCORDANCE WITH THE REQUIREMENTS OF THE CDM REGULATIONS 2015
THE FOLLOWING SIGNIFICANT RESIDUAL HAZARDS HAVE NOT BEEN
DESIGNED OUT OF THIS PROJECT AND MUST BE TAKEN INTO CONSIDERATION
BY CONTRACTORS PLANNING TO UNDERTAKE THE WORKS SHOWN ON THIS
DRAWING:

SCALE 1:50



0m 0.5 1 1.5 2 2.5 3

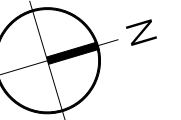

	EXISTING INTERNAL DOOR (AS SURVEYED) RETAINED
	NEW EXTENSION (CIRCA 23 SQ M INTERNAL AREA)
	NEW WALL CLADDING / CONSTRUCTION
	DEMOLITIONS
	TERRACE AREA
	MEMBRANE ROOF COVERING
	RELOCATED AC UNIT

DRAWING BASED ON PARAGON SURVEY
REF PS-2100

STRUCTURAL GRID SHOWN
INDICATIVELY BASED ON RECORD INFO
& COLUMN PROJECTIONS

P4	MAR 26	PLANNING ISSUE (NMA)	DH
P3	27.01.26	PLANNING ISSUE (NMA)	DH
P1	11.02.25	PLANNING ISSUE	JH
REV.	DATE	NOTES	INIT.

CLIENT / PROJECT
HURSTWOOD HOLDINGS
40 PETER STREET
MANCHESTER

DRAWING TITLE
PROPOSED ROOF PLAN

STATUS **PLANNING**

DATE	DRAWN	SCALE @ A2
DEC 24	JH	1:50

PROJECT NUMBER	UNIT / BLOCK	CI / SFB CODE	TYPE & NUMBER	REVISION LETTER
-------------------	-----------------	------------------	------------------	--------------------


DRAWING NO.			
11189	PL	P02	P4

Site Location Plans	L	GA Plans	P	Elevations	E
Sections	S	Details	D	Prefix; Colour	C

THE RATCLIFFE GROVES PARTNERSHIP
MANCHESTER
 105 MANCHESTER ROAD
 BURY LANCASHIRE BL9 0TD
 T. 0161 797 6000 E. manchester@rgp.uk.com
 www.rgp.uk.com

LONDON
19 BEDFORD ROW
LONDON WC1R 4EB
T. 020 7600 6666 E. london@rgp.uk.com

rgp
architects

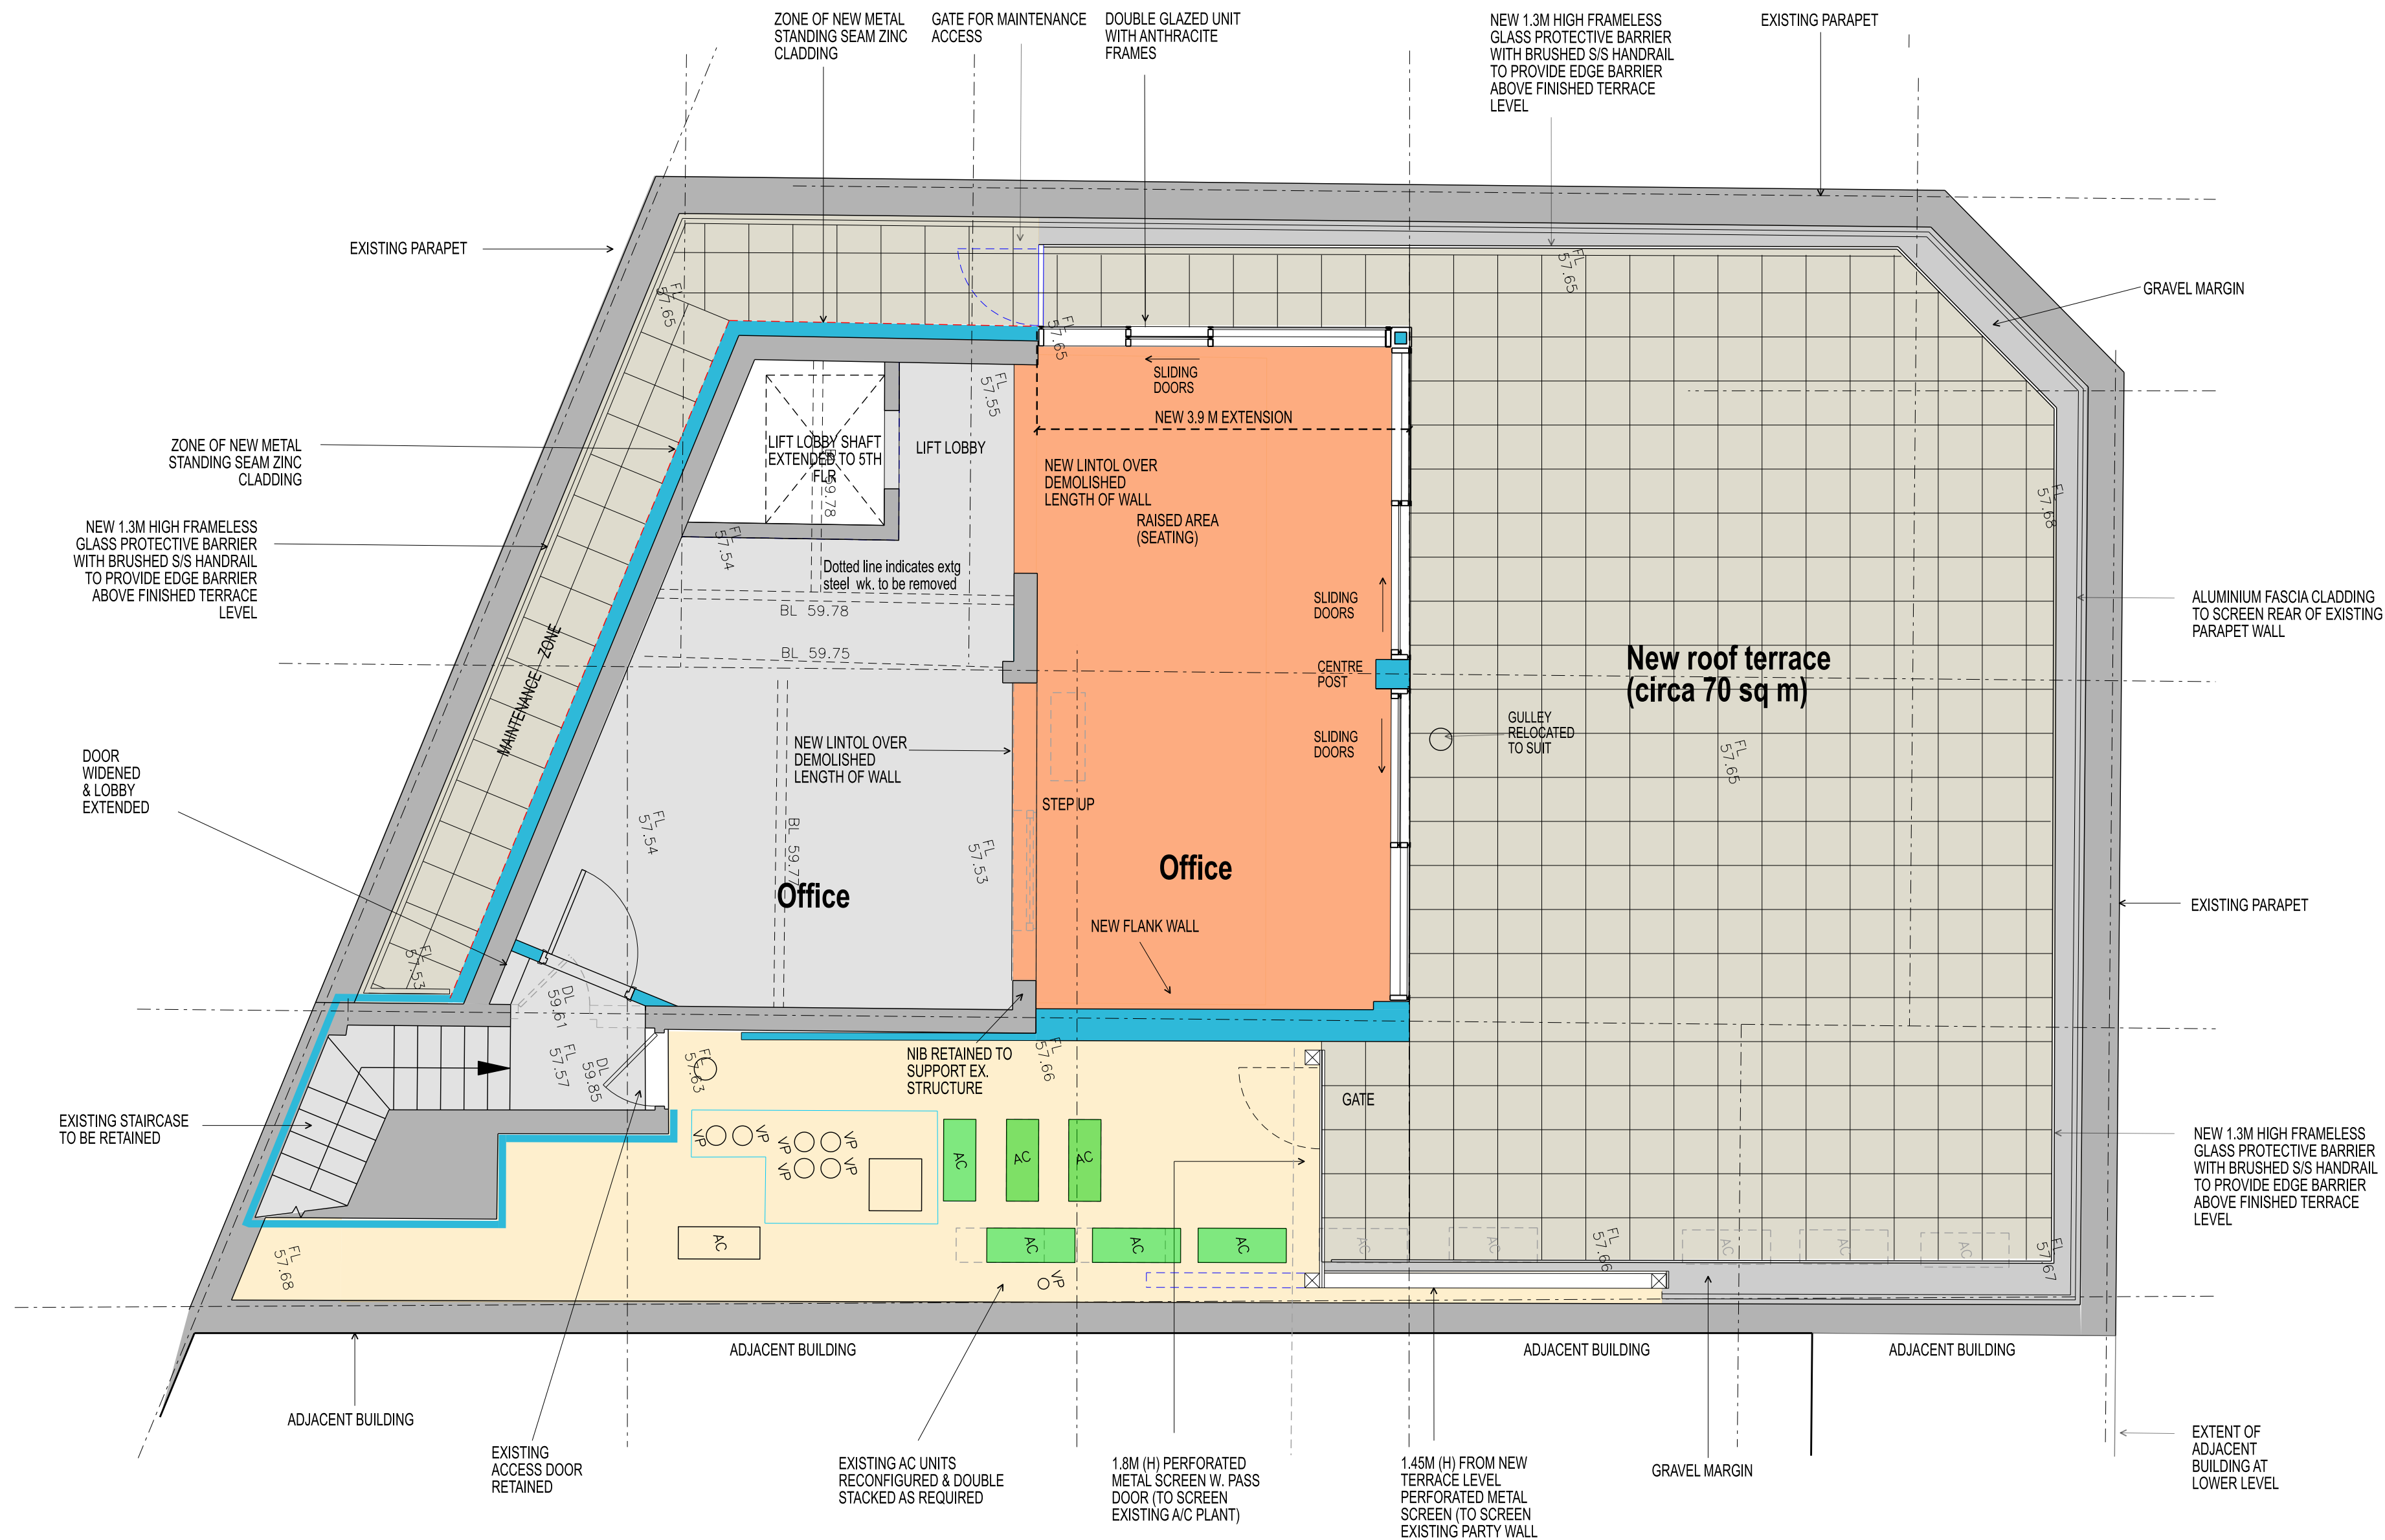

ADJOINING BUILDING (TOMAS CLINIC) ON PETER STREET / WINDMILL STREET