
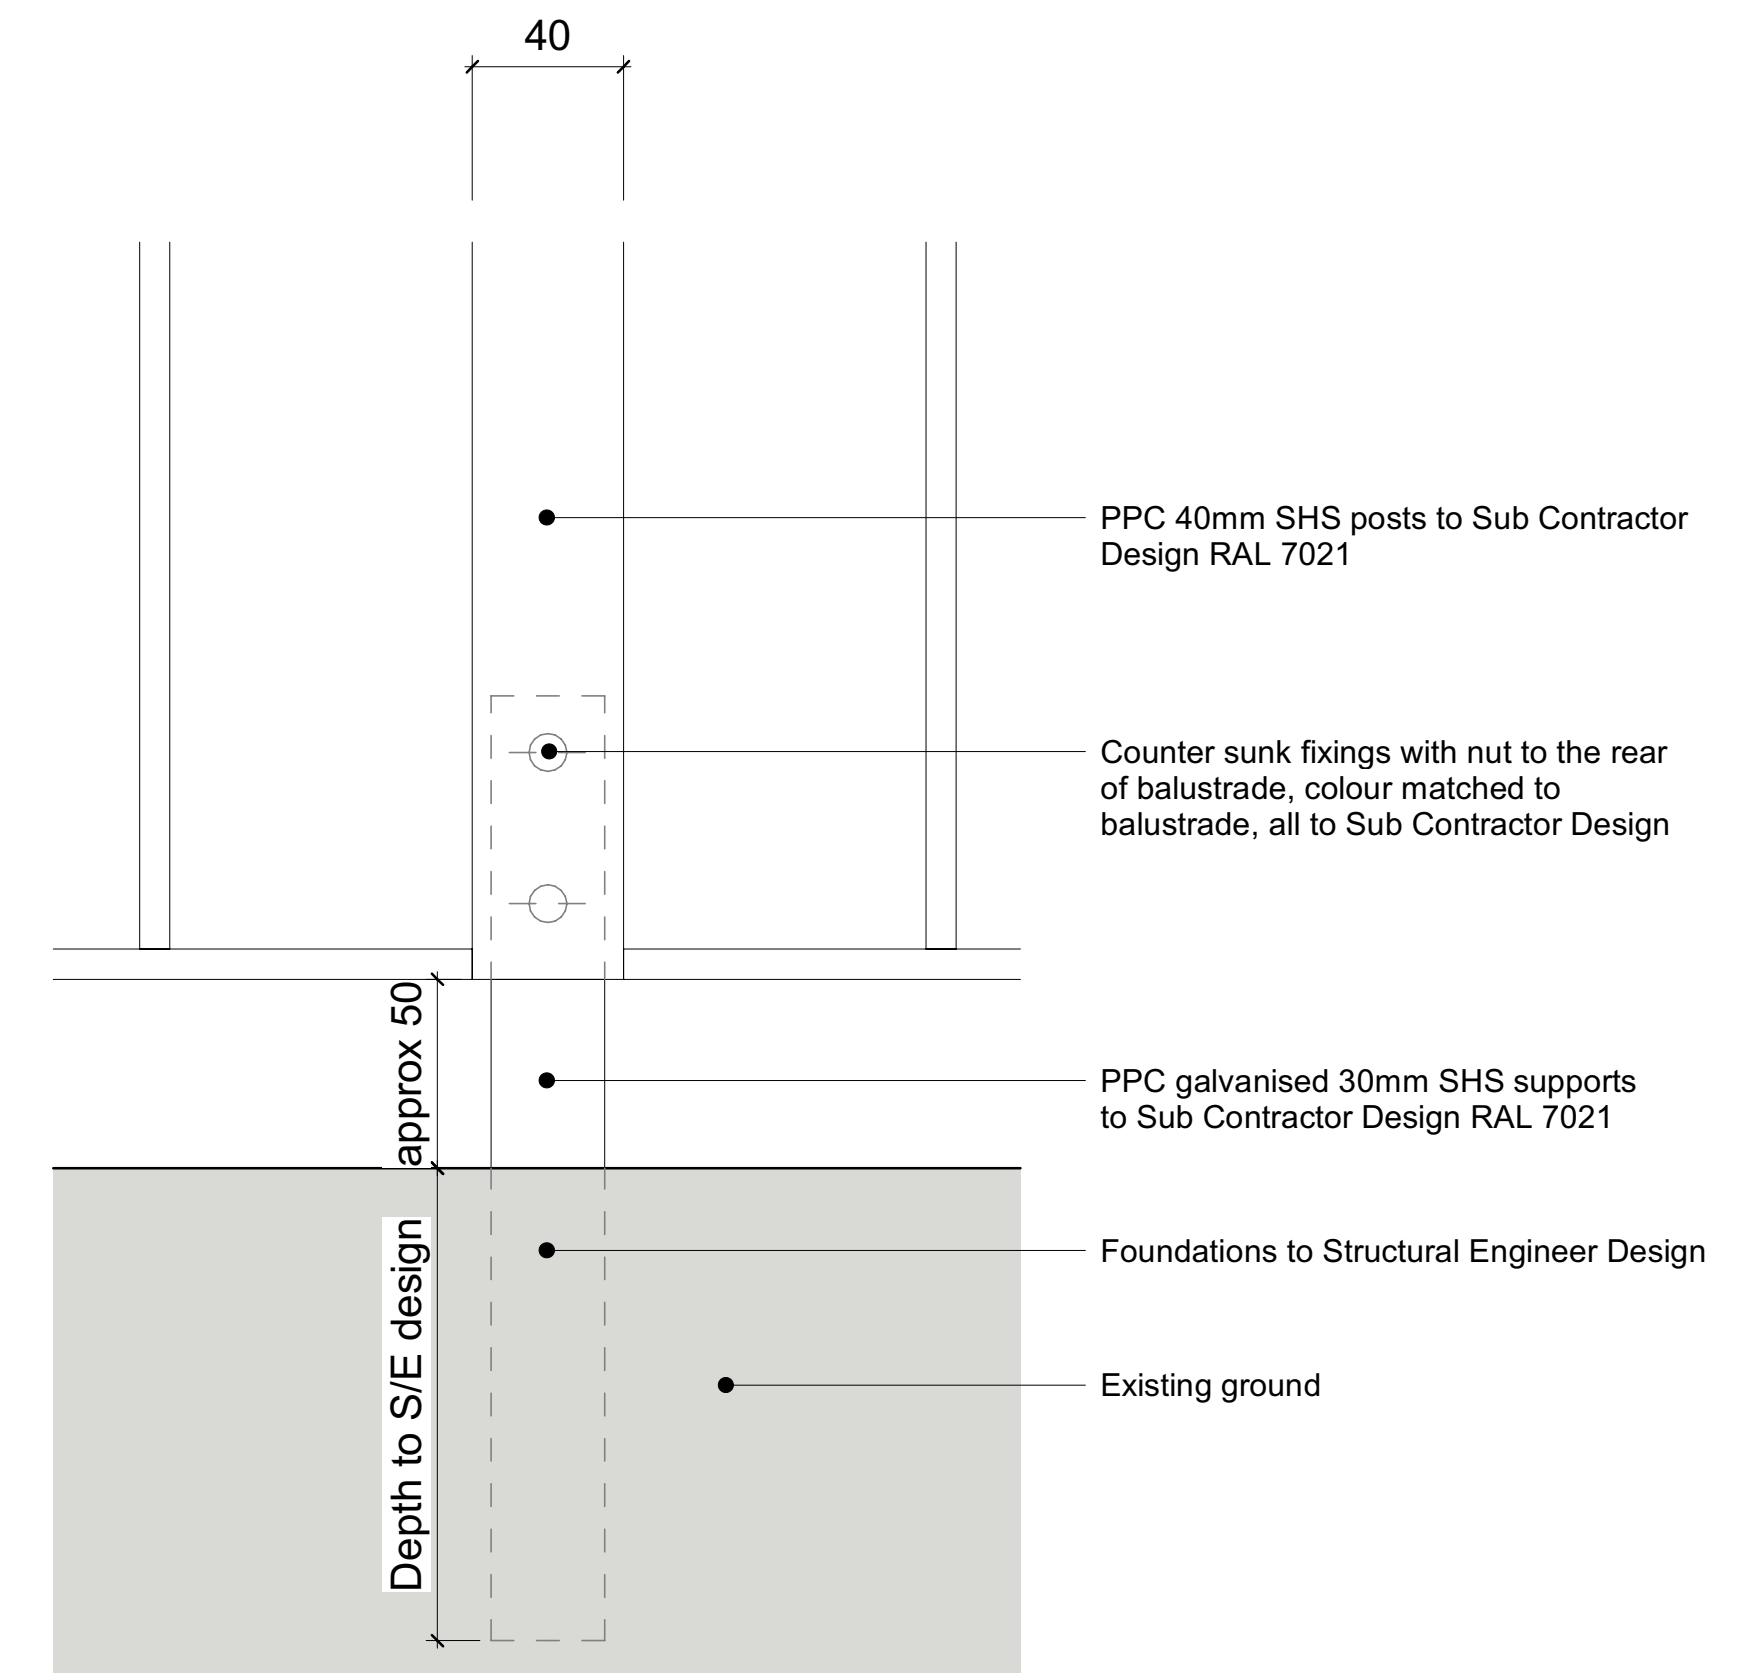
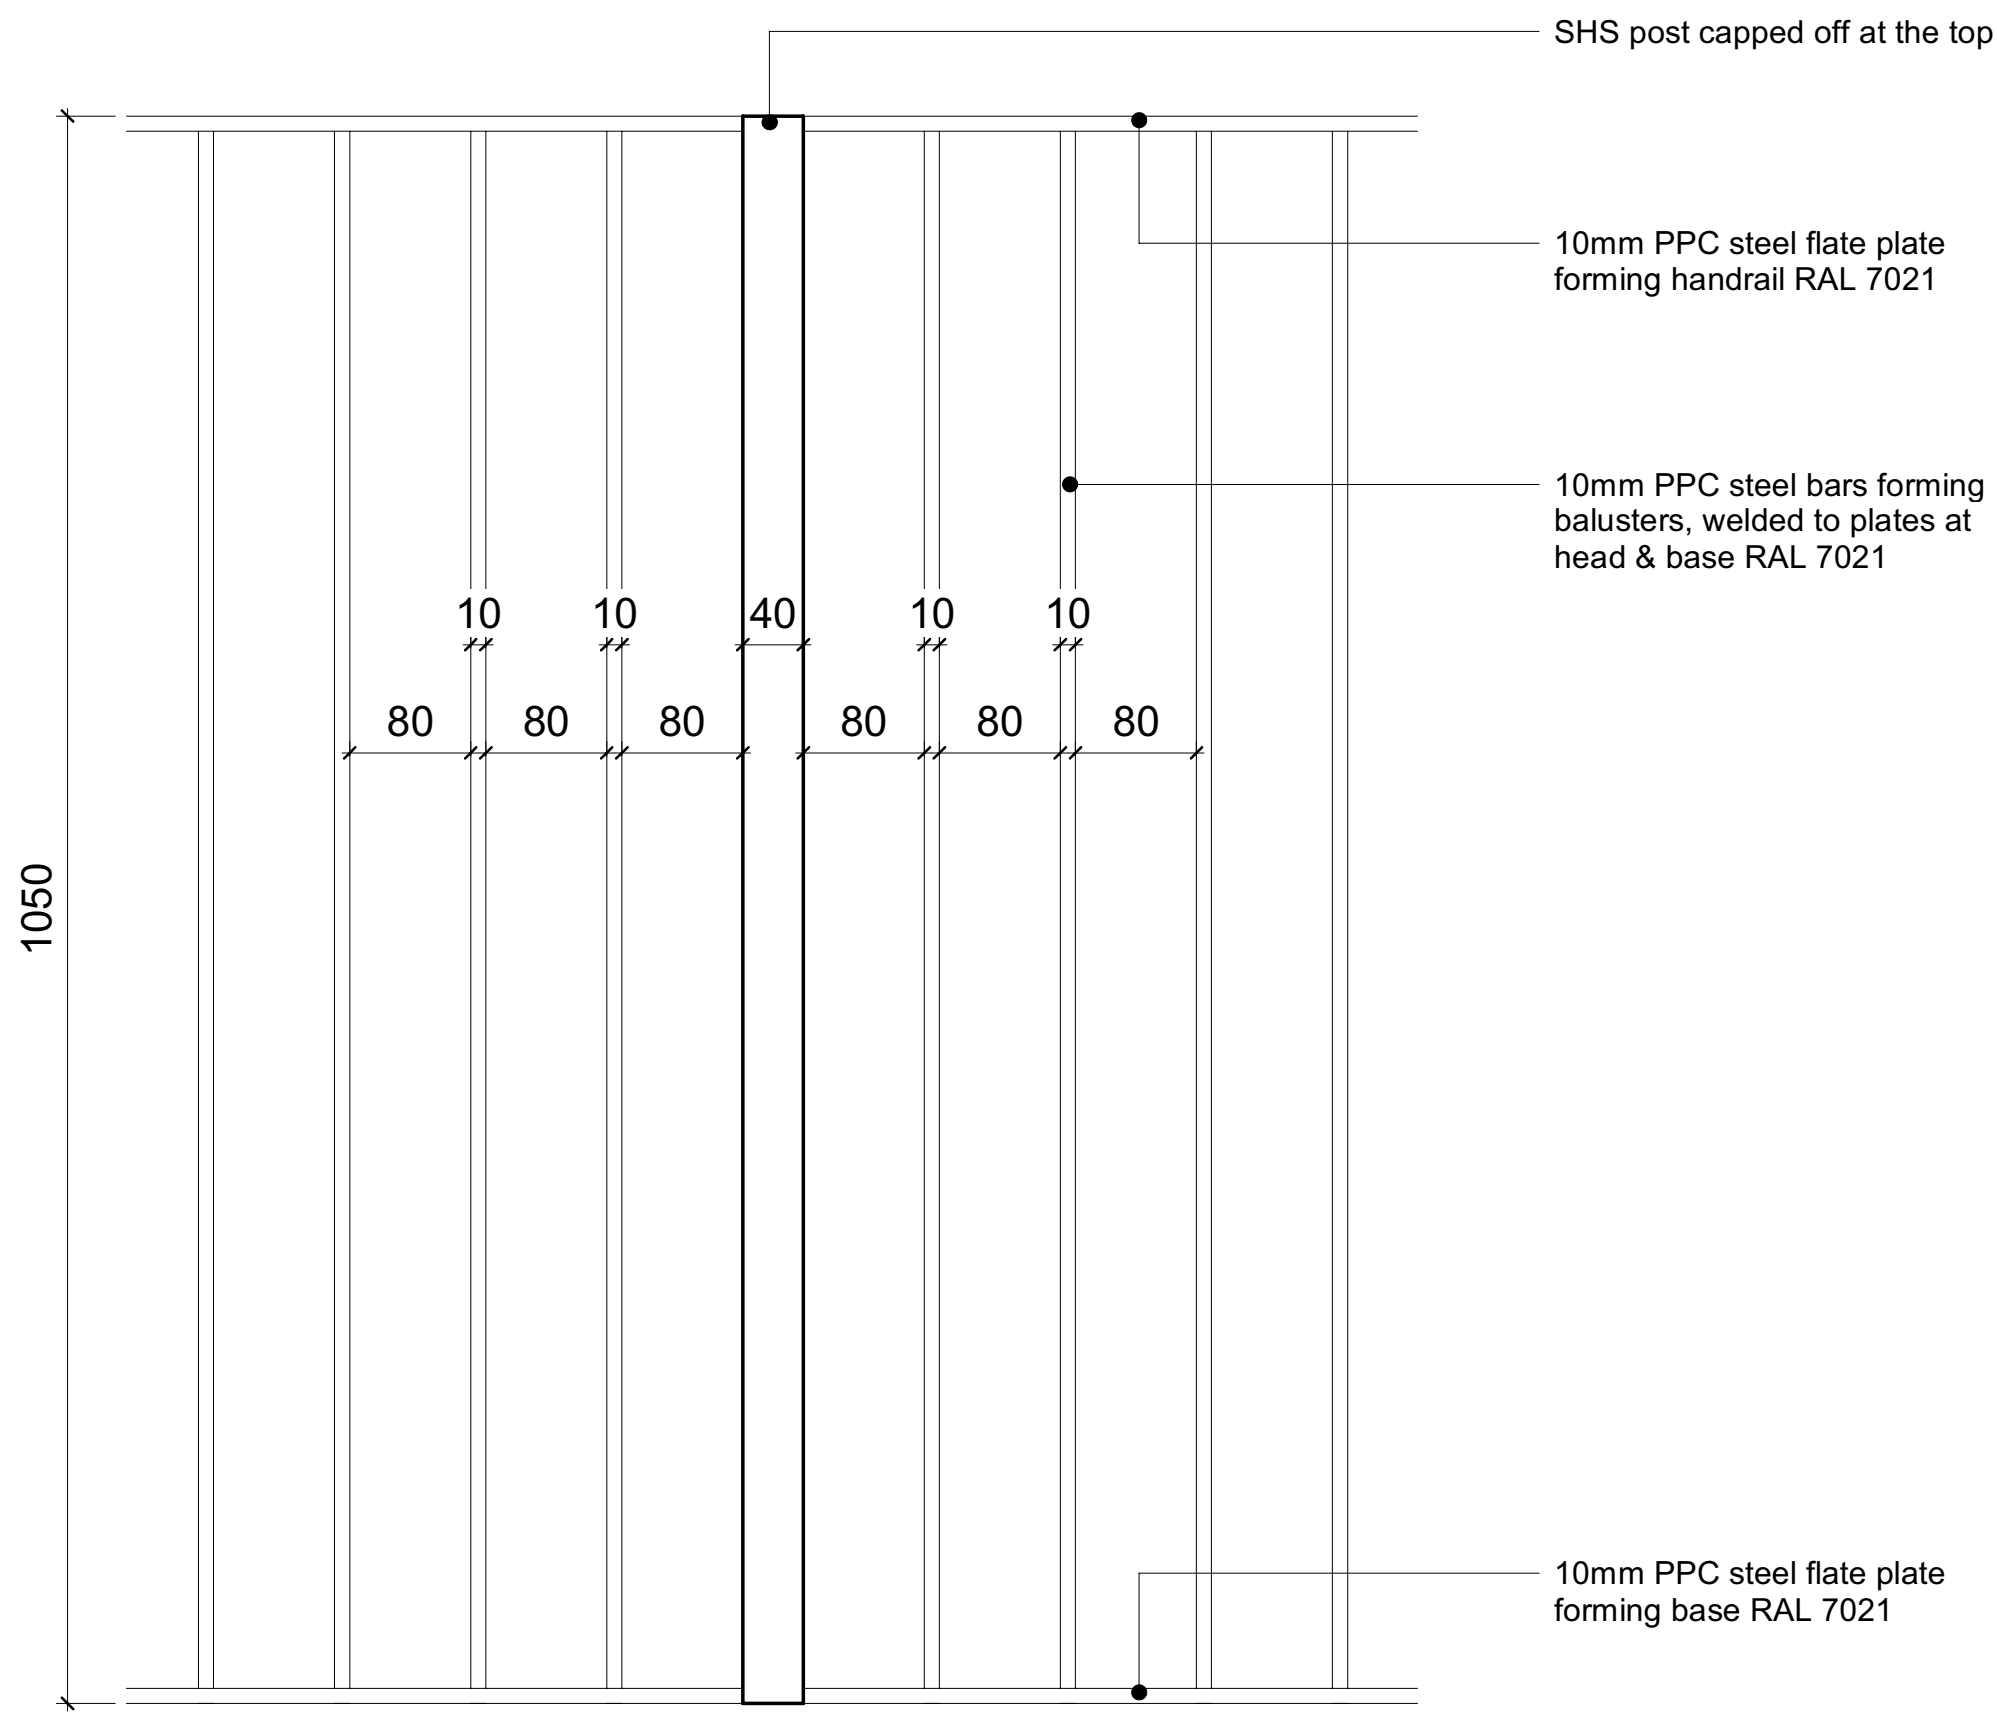
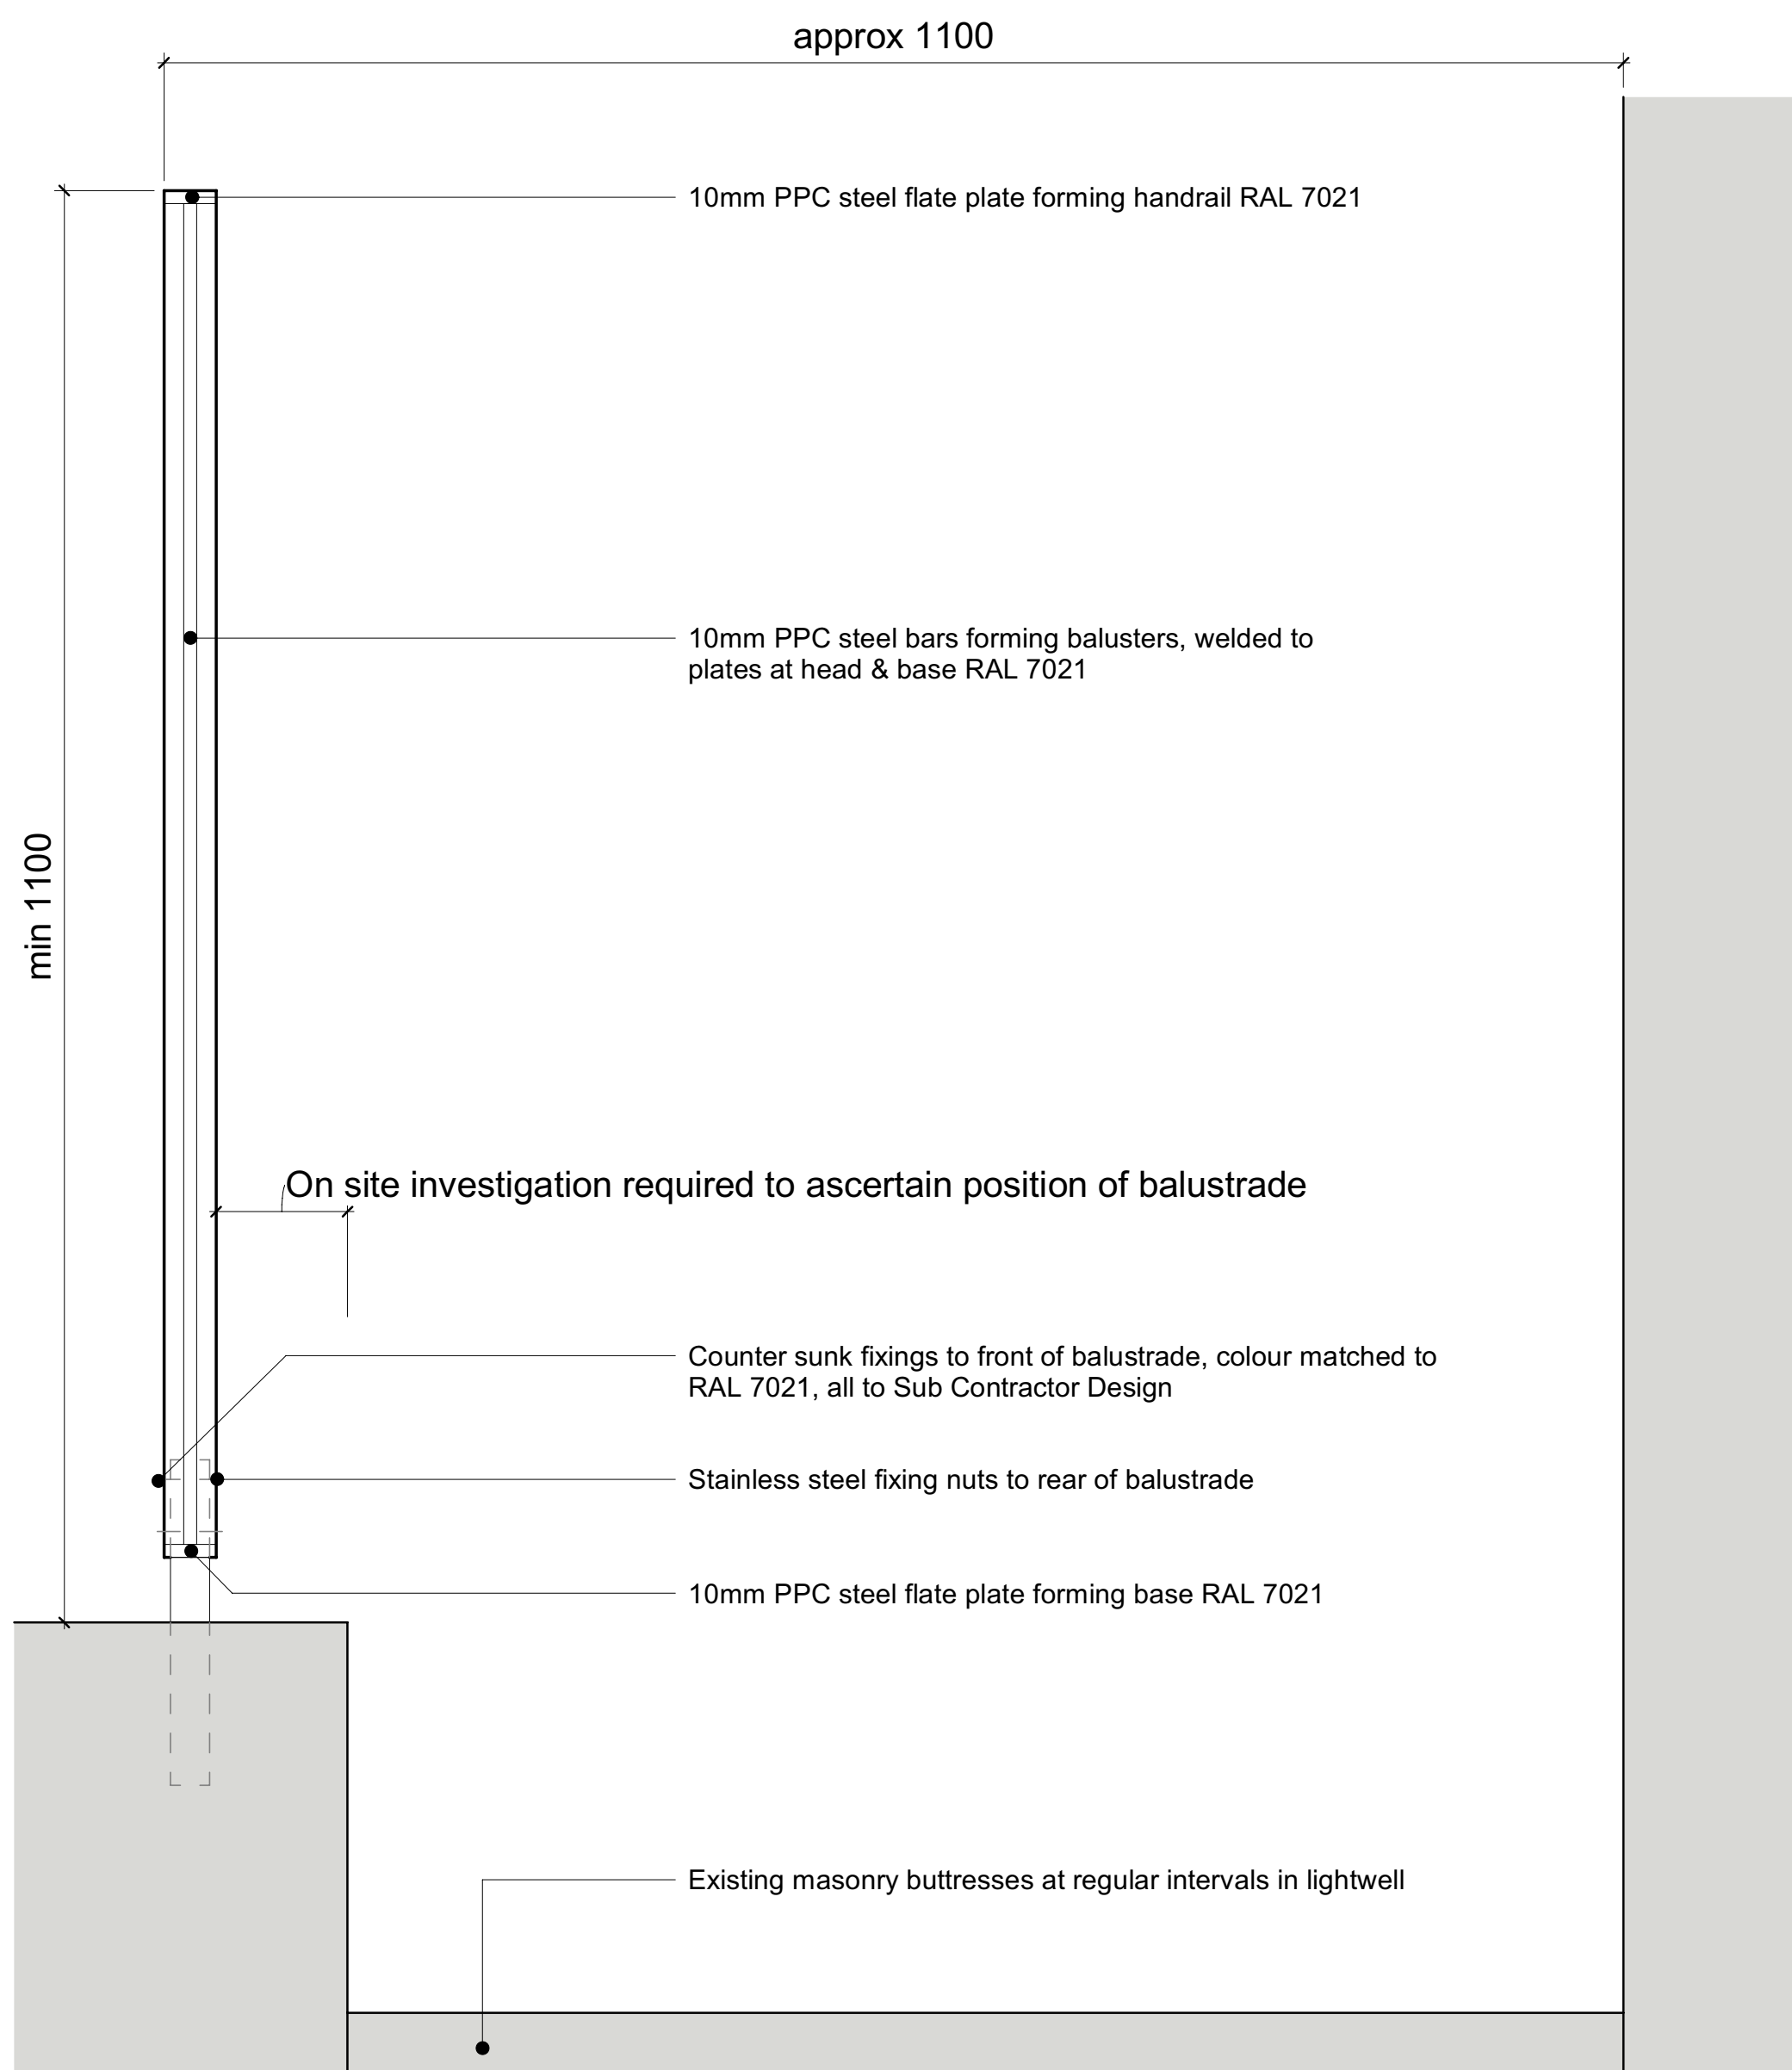


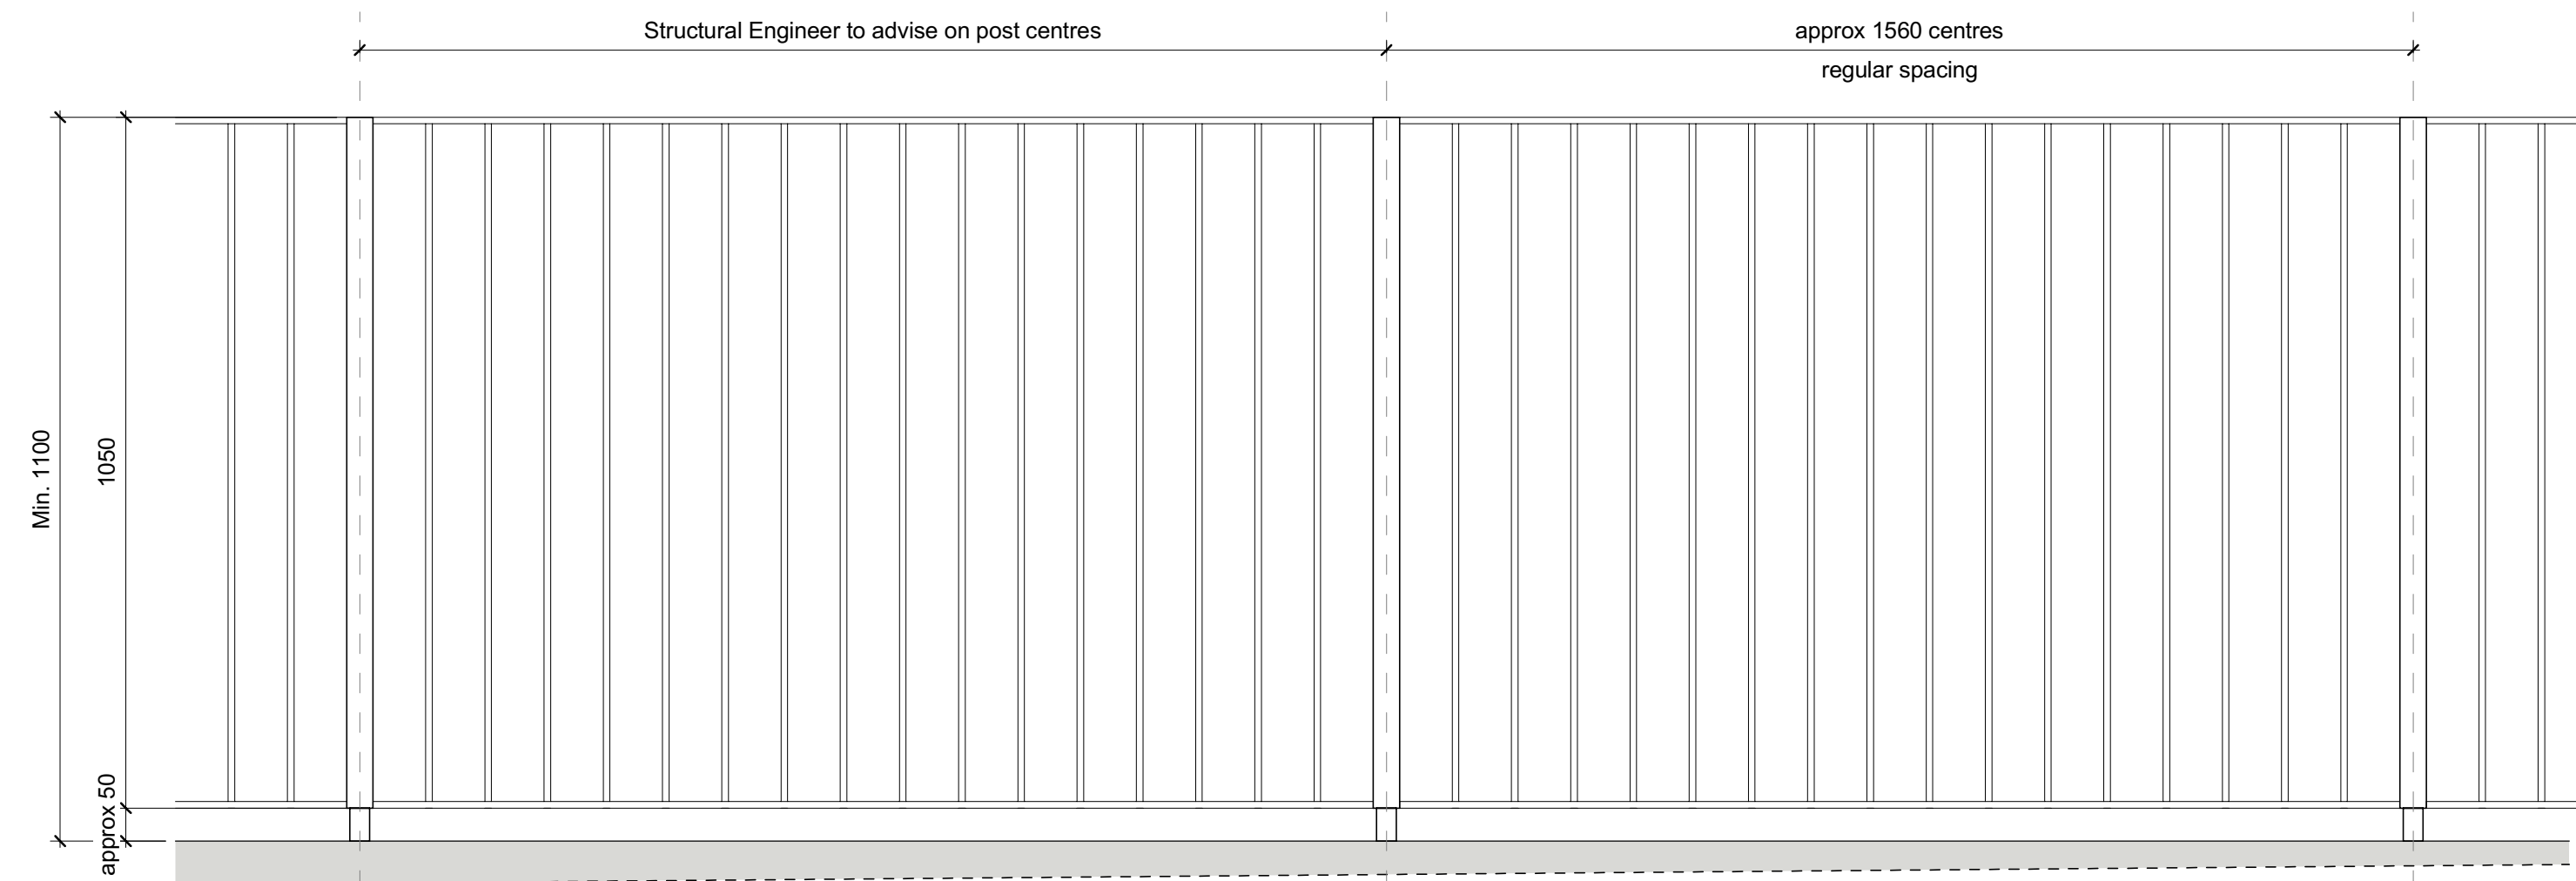

To be read in conjunction with MBA drawing 00-200 - Proposed Mill 1 & Mill 2 South Elevation

Balustrades to comply with Approved Document K & resist loading requirements as detailed in BS EN 1991-1-1

Client:
Capital & Centric

Project:
Talbot Mill, Manchester

Drawing Title:
Mill 1 & Mill 2
Ellesmere Street Balustrade

Drawing Status:
INFORMATION

MattBrookArchitects

St George's Gardens
1F Spinners Way
Manchester, M15 4UZ
0161 806 1396

Drawing No.
TM-MBA-MX-00-DR-A-26-450

Revision
T01

Drawn: ET, Checked: JD, Paper Size: A1, Scale: As indicated, Date: 18/08/25