


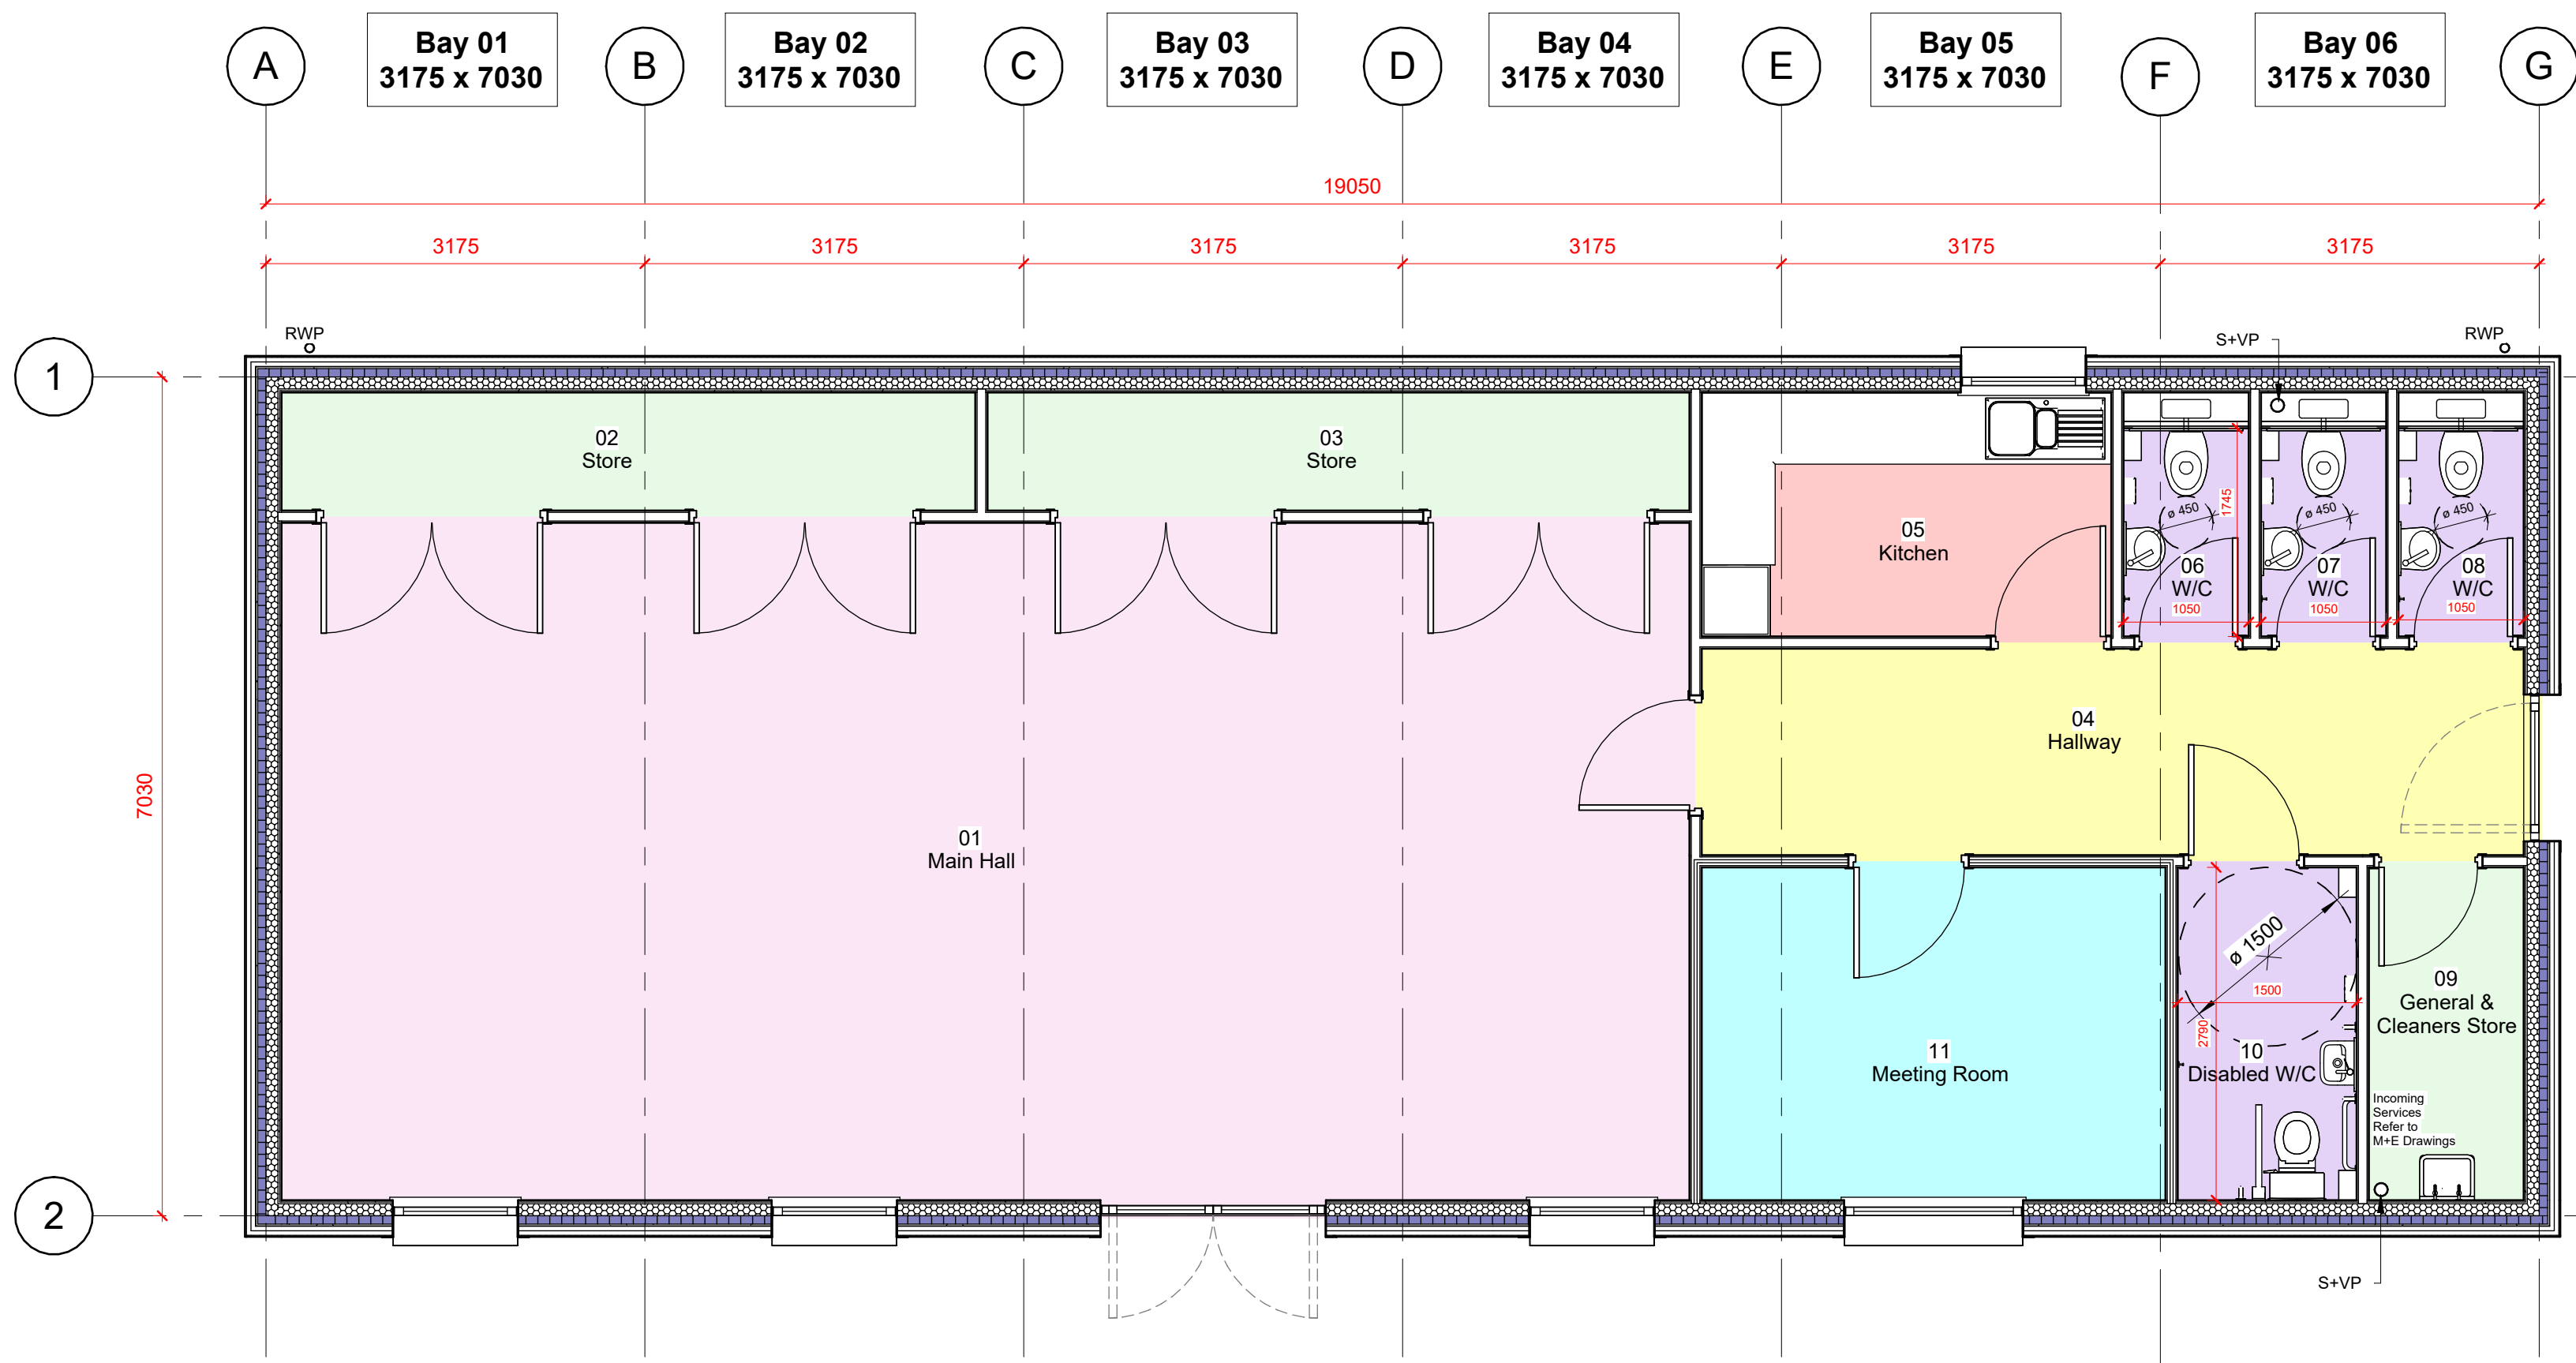

By Department Legend

- Circulation
- Kitchen
- Main Hall
- Meeting Room
- Store
- Toilet

Stirling Room Schedule		
Number	Name	Area
01	Main Hall	67.0 m ²
02	Store	5.8 m ²
03	Store	5.8 m ²
04	Hallway	11.9 m ²
05	Kitchen	7.0 m ²
06	W/C	1.8 m ²
07	W/C	1.8 m ²
08	W/C	1.8 m ²
09	General & Cleaners Store	3.6 m ²
10	Disabled W/C	4.2 m ²
11	Meeting Room	10.8 m ²

1 Ground Floor Plan
1 : 50

UNLESS STATED OTHERWISE, THE DESIGNS SHOWN ARE SUBJECT TO DETAIL SITE SURVEY AND INVESTIGATIONS AND/OR APPROVAL OF THE RELEVANT VARIOUS LOCAL AUTHORITY OFFICERS, STATUTORY UNDERTAKERS, FIRE OFFICERS AND ENGINEERS. THEY ARE PROJECT AND SITE SPECIFIC.

THIS DRAWING SHOULD NOT BE SCALED FROM.

ALL DIMENSIONS SHOULD BE CHECKED ON SITE.

ANY DRAWING ERRORS OR DISCREPANCIES SHOULD BE REPORTED TO VAUGHAN ARCHITECTURE LTD

THIS DRAWING IS THE COPYRIGHT OF VAUGHAN ARCHITECTURE LTD

DRAWING STATUS				
DRAWN BY:	AJS			
SCALE:	1 : 50 @A1			
DATE:	22/06/2025			
P01	First issue for client comments	12.06.2025	JW	JS
P02	Amended following JB comments	22.06.2025	JW	JS
P03	Grid amended following PML comments	23.10.2025	JW	JS
P04	External wall build up and canopy amended, PV panels shown	16.12.2025	JW	JS

Manchester Stirling

PREMIER
MODULAR

Leicester Office:

Vaughan Architecture Ltd
Rutland House
23-25 Friar Lane
Leicester
LE1 5GG
0116 326 8905



Latest Projects

CLIENT	Youth Investment Fund
PROJECT TITLE	Manchester Stirling
DRAWING TITLE	GA Ground Floor Plan
PROJECT NO.	VAD.25.21
DRAWING NO.	40693-PML-00-DR-A-000002
REVISION	P04
STATUS	S1

VAUGHAN
ARCHITECTURE

Vaughan Architecture Ltd
No 2
Infirmary Street
Leeds, West Yorkshire
LS1 2JP
0113 493 1055

www.vaughanarchitecture.co.uk