


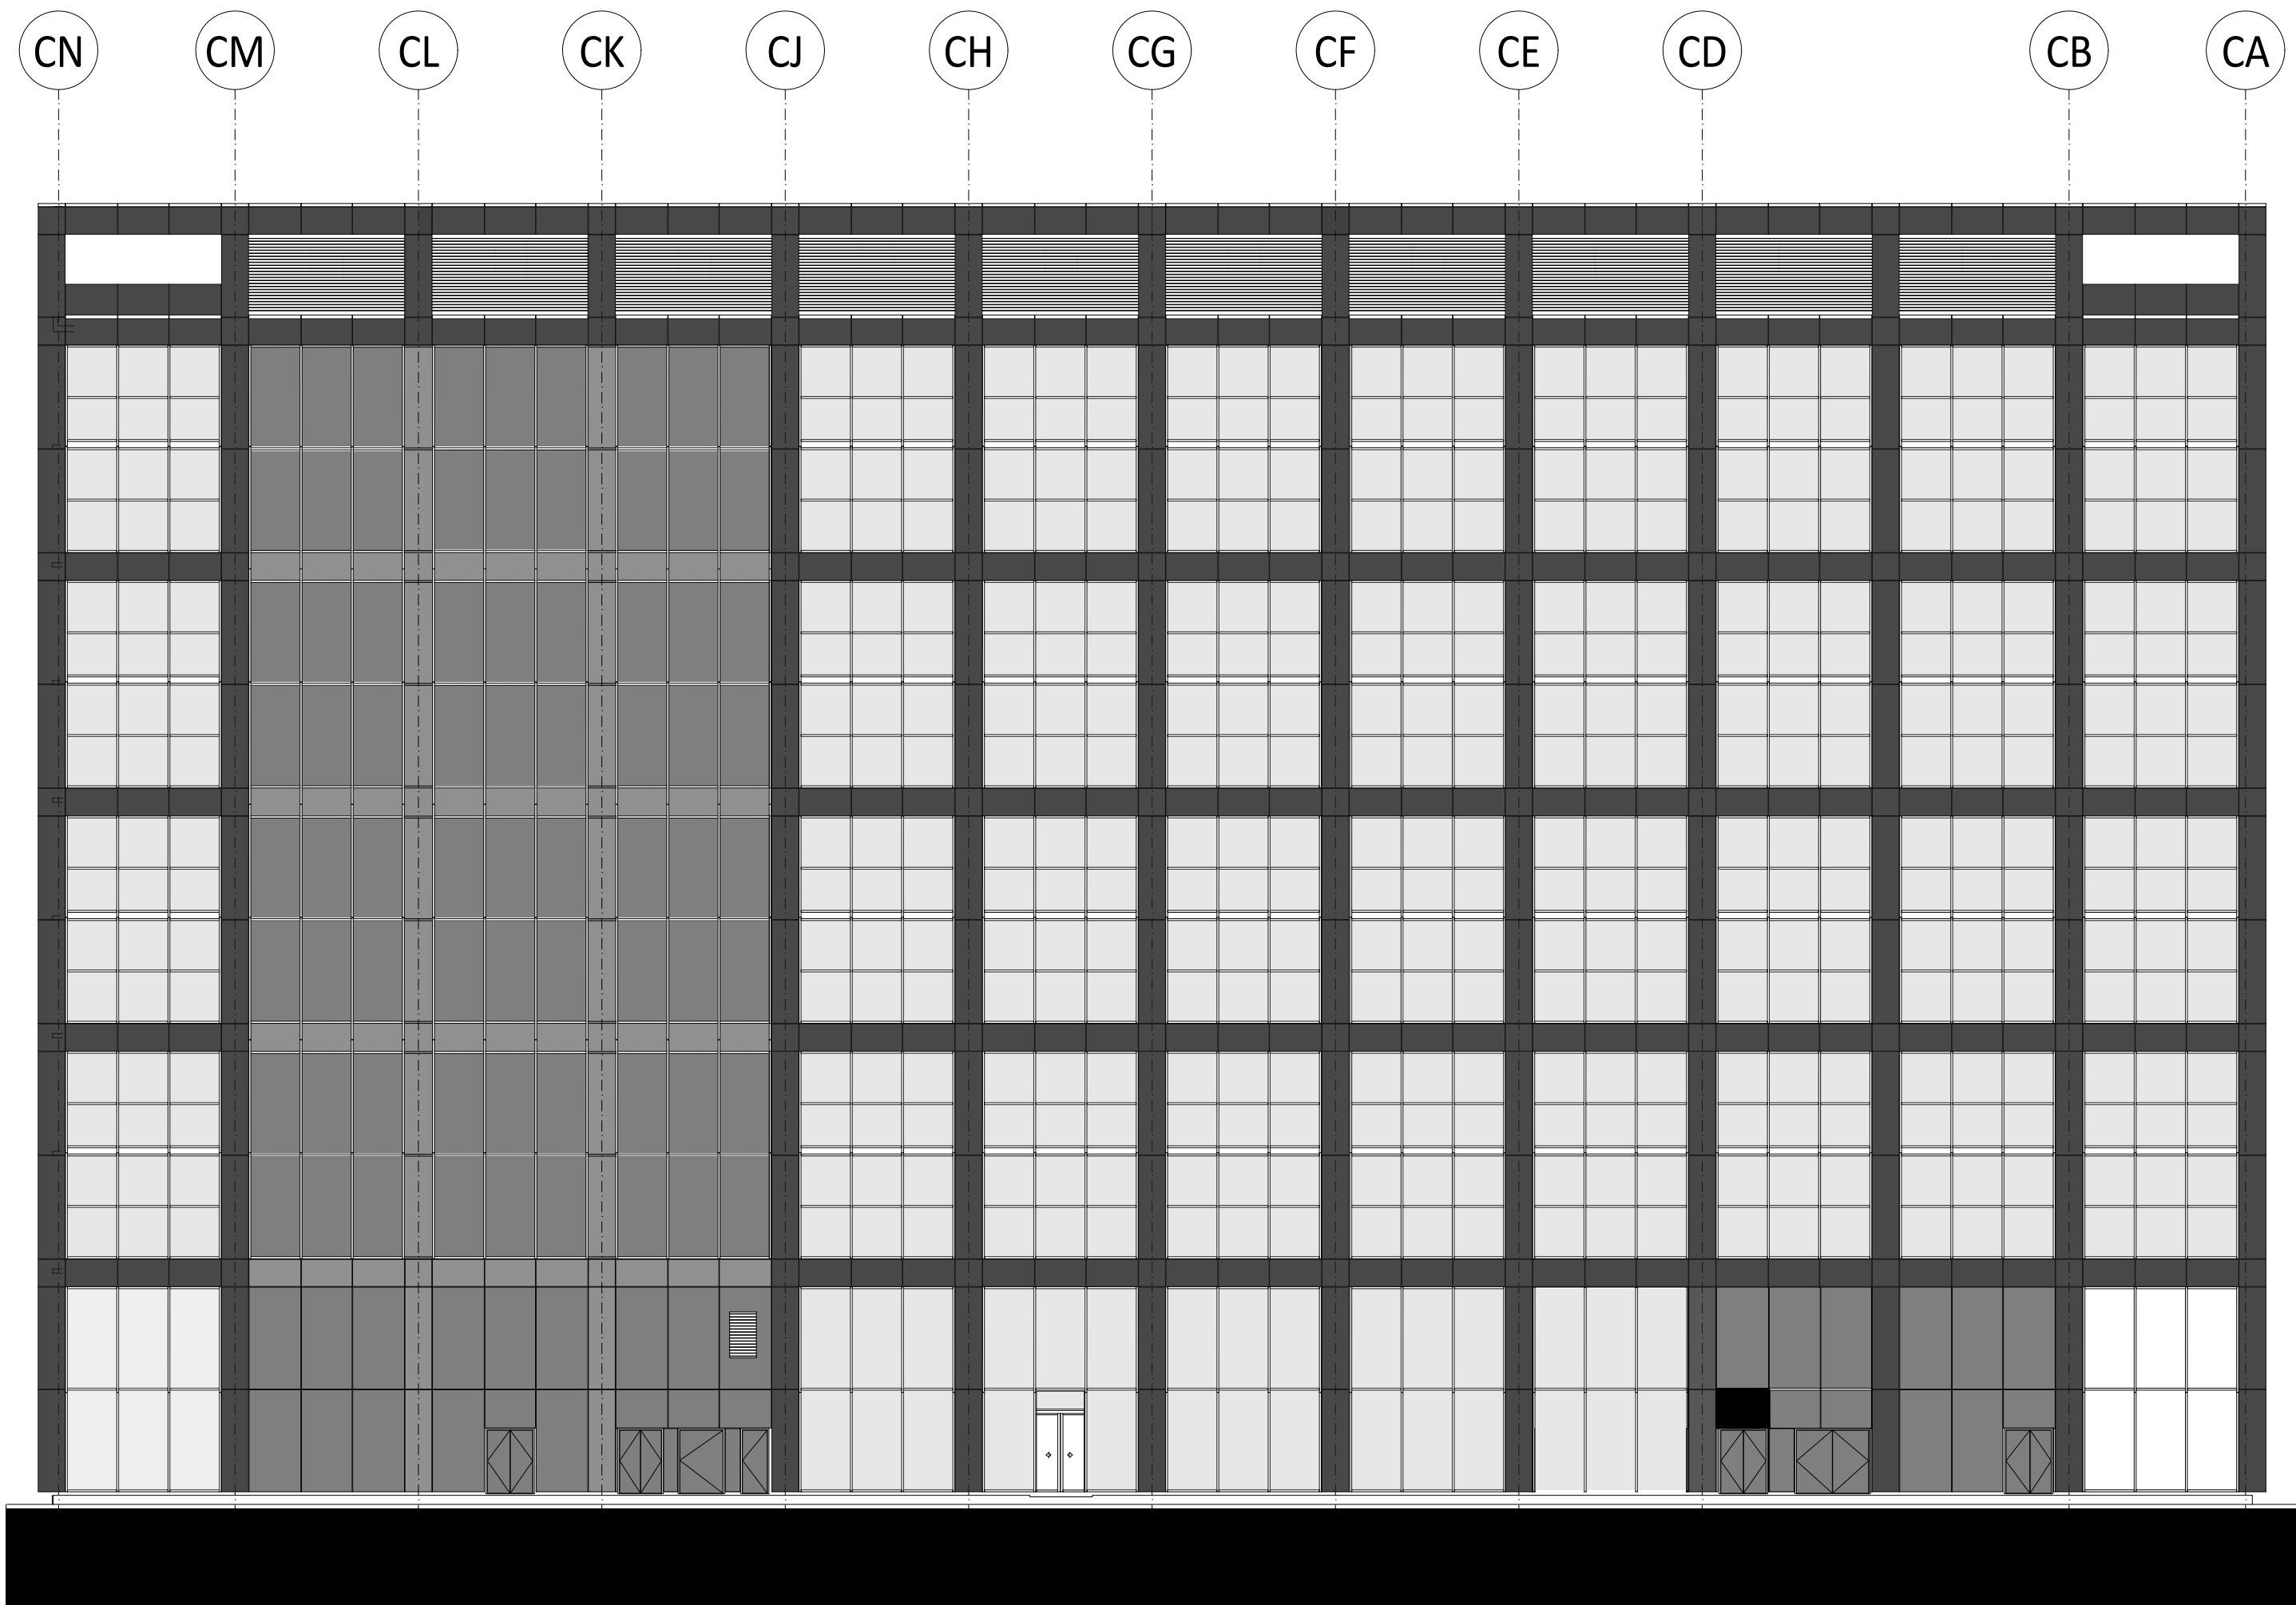

Rev.	Revision Description.
Date.	



Scale. 1:200 @ A2		Date. NOV'25	
Project Globe & Simpson			
Client Forster Tullett			
Drawing Title Existing West Elevation			
Project Ref. S3011	Drawing No. PL-001		Rev. A