


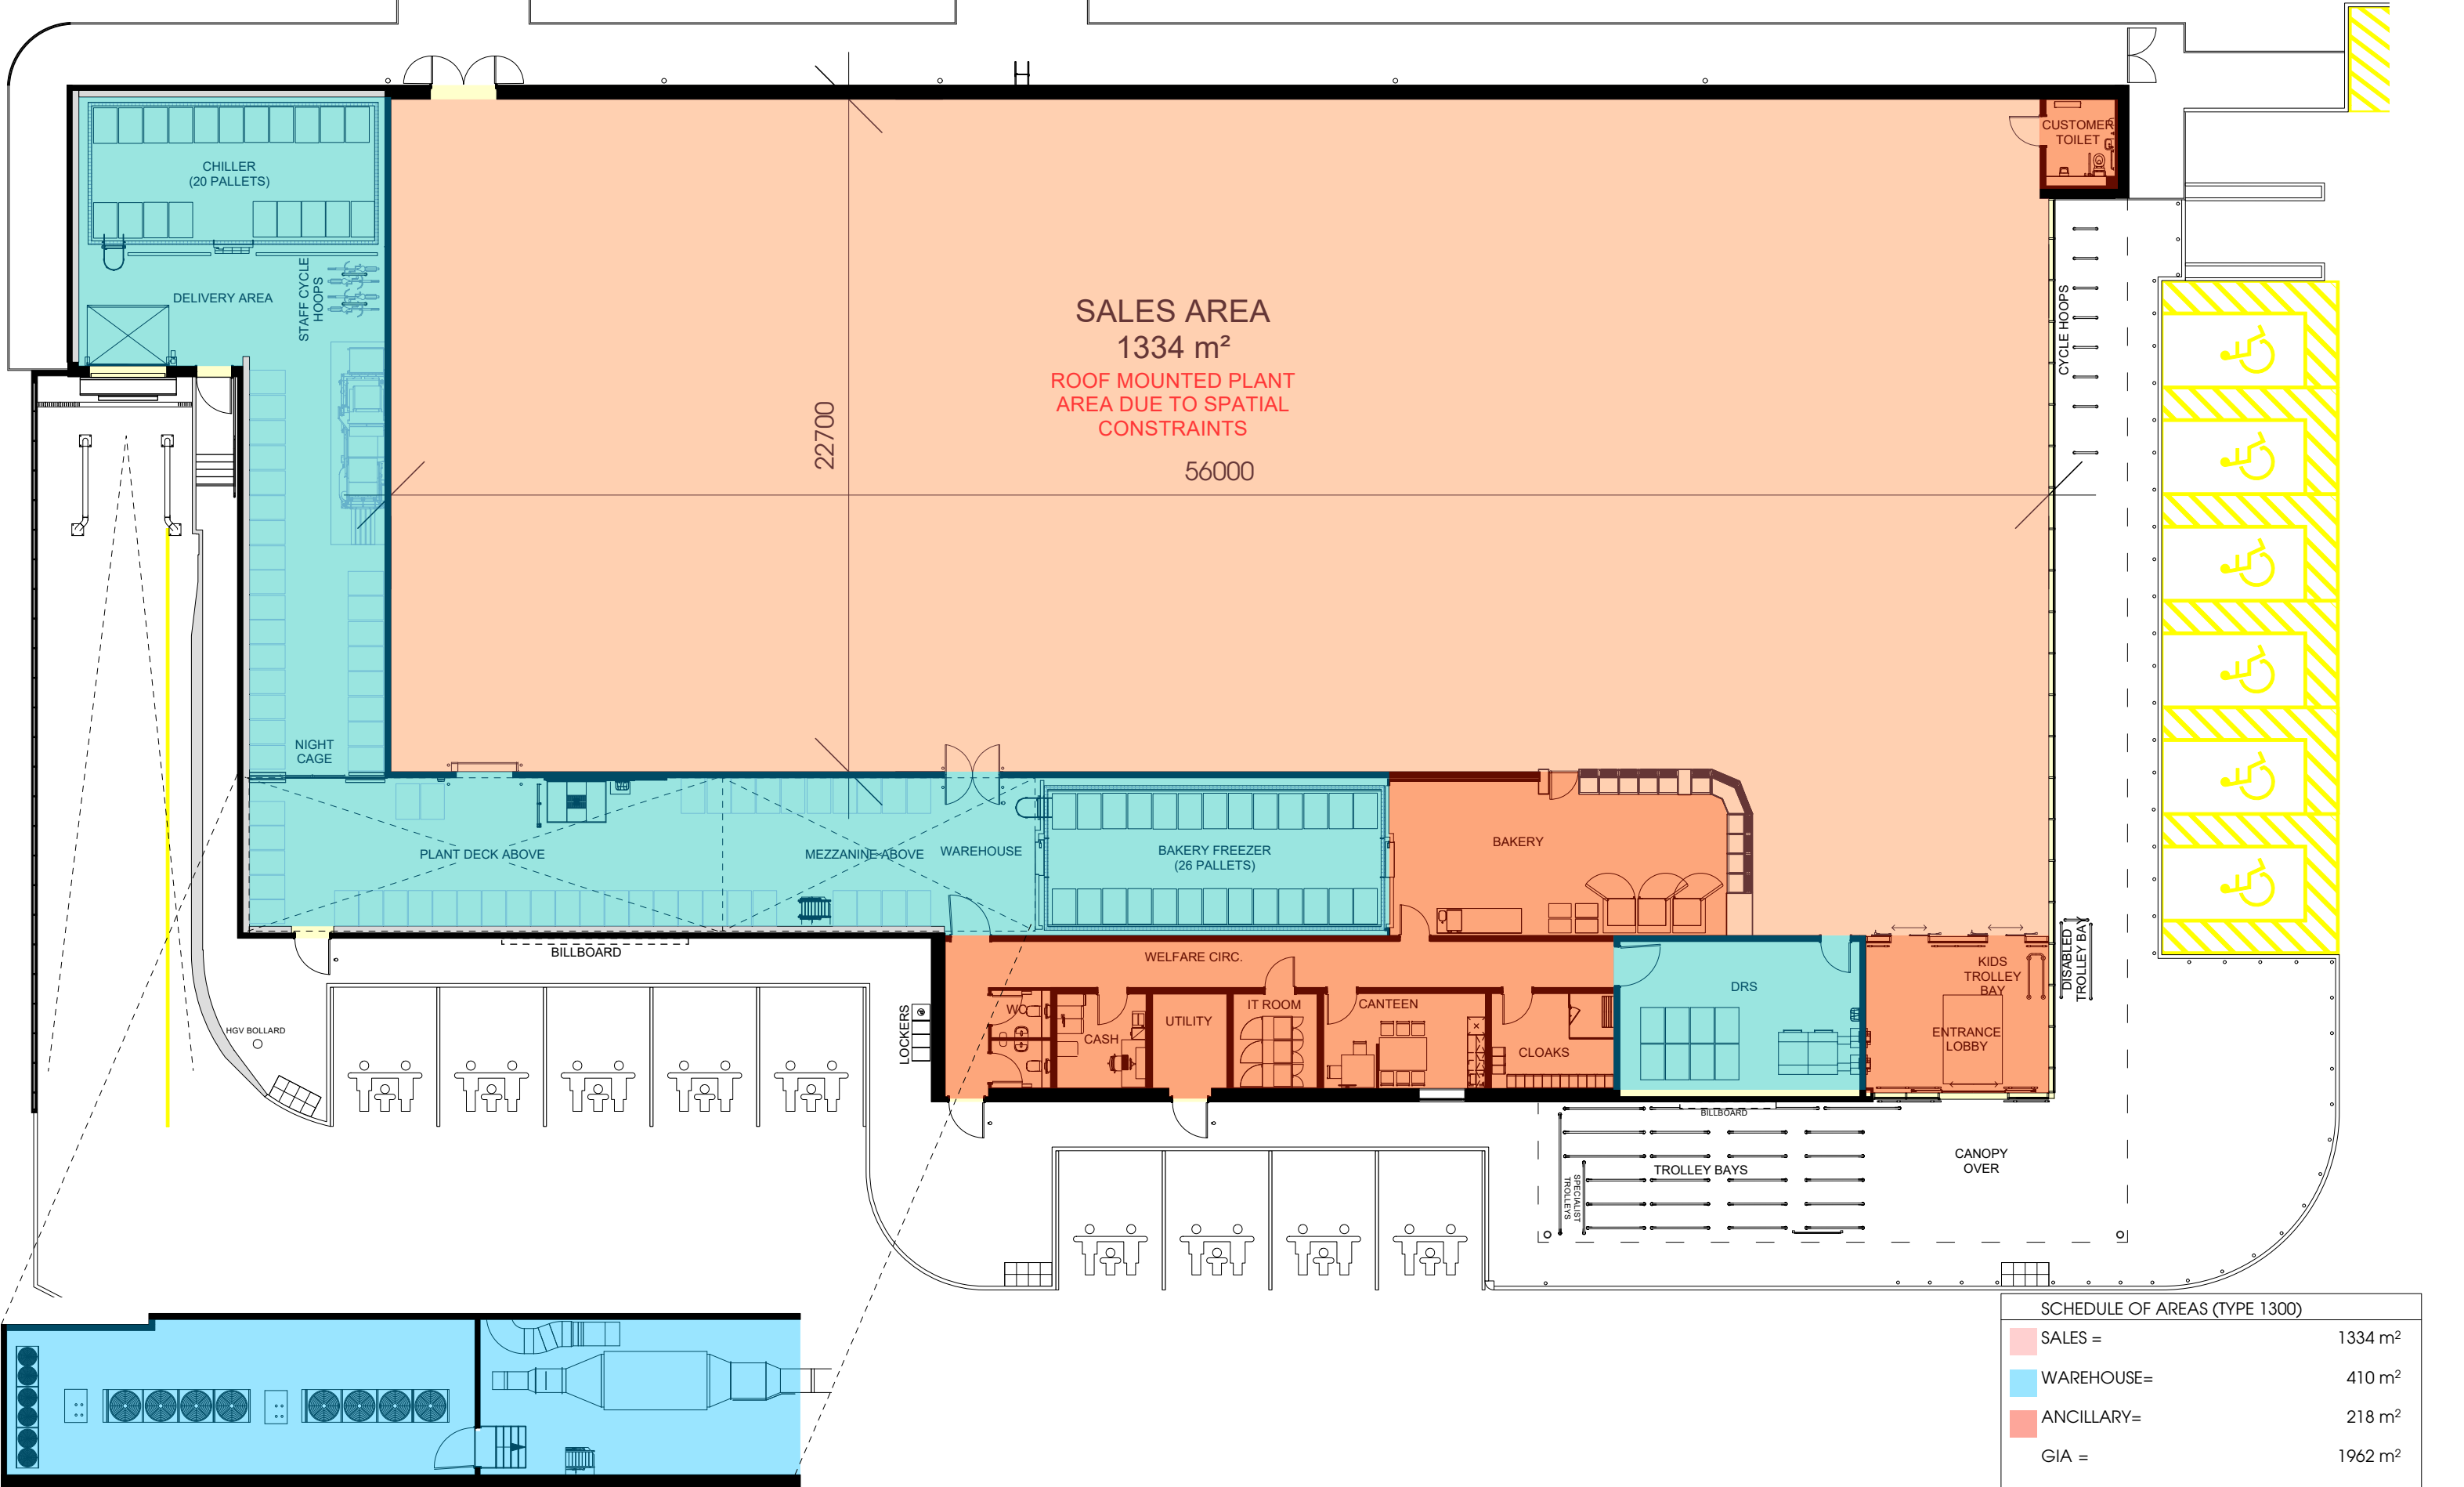

FIRST FLOOR PLANT DECK

SCHEDULE OF AREAS (TYPE 1300)		
SALES =		1334 m²
WAREHOUSE=		410 m²
ANCILLARY=		218 m²
GIA =		1962 m²
GEA (EX. CANOPY) =		2045 m²
GEA (INC. CANOPY) =		2215 m²
FIRST FLOOR PLANT DECK =		139m²

THIS DRAWING IS COPYRIGHT, AND REMAINS THE PROPERTY OF HTC ARCHITECTS. IT MUST NOT BE REPRODUCED, USED, DISCLOSED OR TRANSMITTED TO THIRD PARTIES IN ANY FORM, IN WHOLE OR IN PART, WITHOUT PRIOR WRITTEN PERMISSION.

DO NOT SCALE!
ALL DIMENSIONS SHOULD BE CHECKED ON SITE BEFORE WORK COMMENCES

C 19/06/2025 Additional hatched area provided to bollard edge of disabled bays, adjusted turning area at end of aisle and fire escape path as required. Added 2 staff cycle hoops within the warehouse and 2 pedestrian hoops under the canopy
B 08/04/2025 Added bollard to warehouse escape door and added delivery drivers yellow line
A 01/04/2025 Removed retaining wall per levels strategy update P407A

Rev.	Date	Description

client



Lidl GB Ltd

project

Hollinwood Ave, Manchester

drawing title

Proposed Floor Plan

date September 2024

status Planning

scale 1:200 @ A3

drawn JBH checked MH

job no. 3607 dwg no. P100

rev. C

htcarchitects

York Place Studio
8 Britannia Street
Leeds
LS1 2DZ
T: (0113) 244 3457
W: www.htcarchitects.co.uk
E: info@htcarchitects.co.uk