



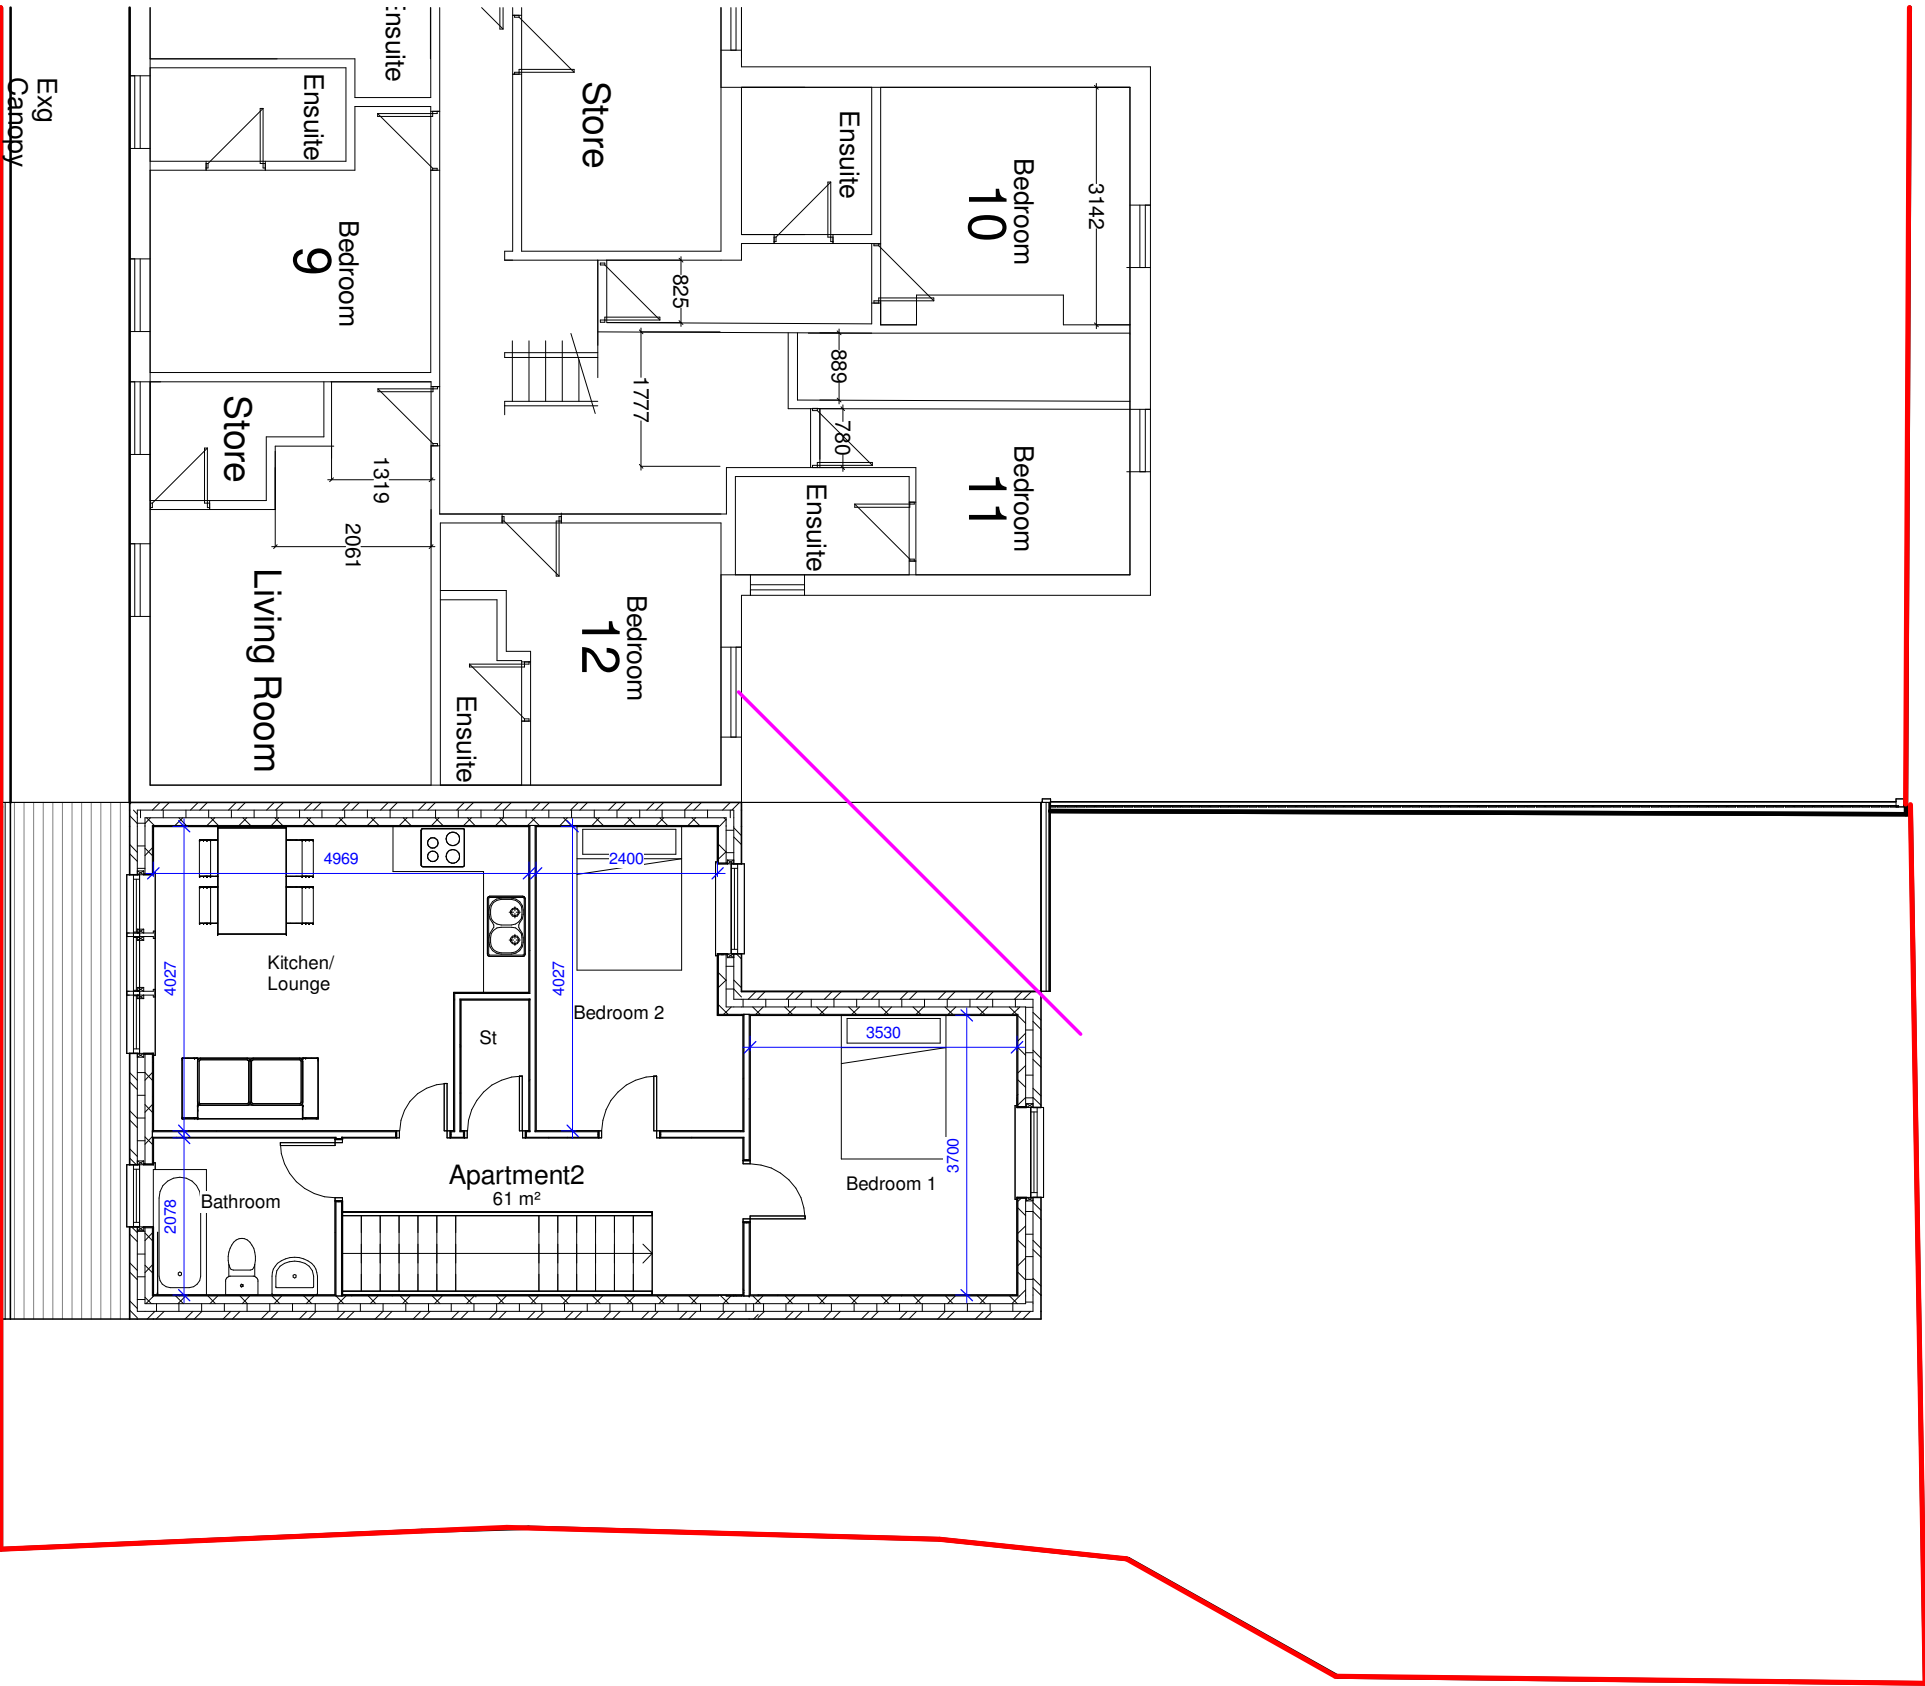

Exg
Canopy

 

General Notes

The Architect shall have no responsibility for any use made of this document other than for that which it was prepared and issued.

All dimensions should be checked on site. Do not scale from this drawing

To be read in conjunction with all other Consultant's drawings.

The Architect to be immediately notified of any discrepancies.

Copyright on this drawing retained by the Architect.

LEGEND

Site Boundary

No.	Date	Dwn	App	Revision or reason for issue
P4	05/01/2026	AK	SH	Amended Drawings
P3	25/11/2025	SA	SH	Amended Proposal
P2	12/11/2025	SA	SH	Amended Proposal
P1	07/11/2025	SA	SH	Initial Issue

Client
HD Rental Properties Ltd

create **it** studios
... leave an impression

Create It Studios (NW) Ltd
3 Stevenson Square,
Manchester
M1 1DN
info@createitstudios.co.uk

Project Title
47 Sedgeborough Road, Whalley
Range, Manchester M16 7EU

Scale / North Point
1 : 100

Drawing Title
Proposed First Floor Plan

Drawing Number A1635(02)AP003	Revision P4
Drawing Status Preliminary	