



Dimensioning

Figured dimensions only to be taken from these designs and drawings. Work to annotated dimensions only. All dimensions to be checked on site. Architectural designers to be informed immediately of any discrepancies before work proceeds. Drawings are to be read in conjunction with relevant specifications, structural engineers and service engineers' drawings.

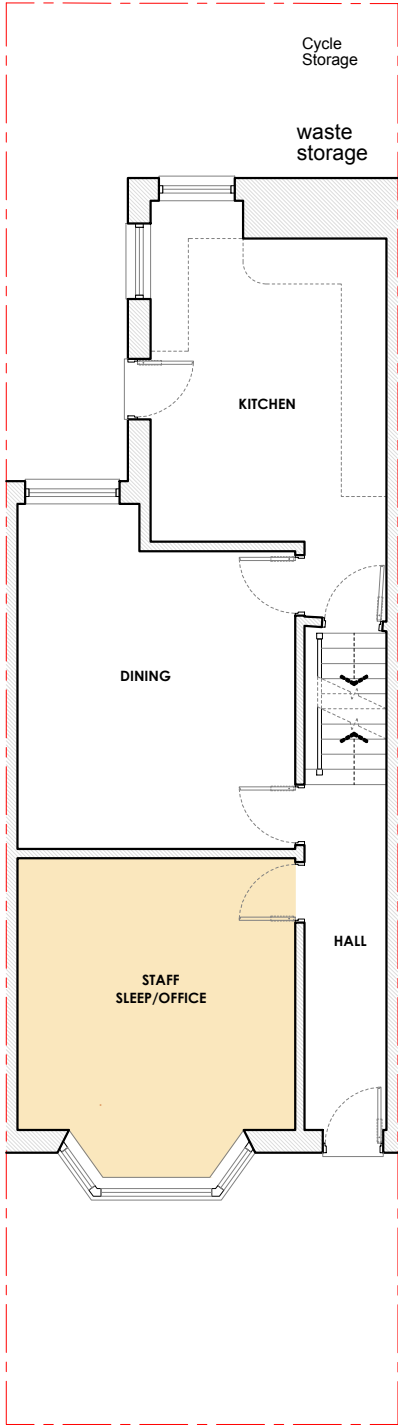


PROPOSED GROUND FLOOR PLAN
1:100 @ A3

0m 1m 3m 5m

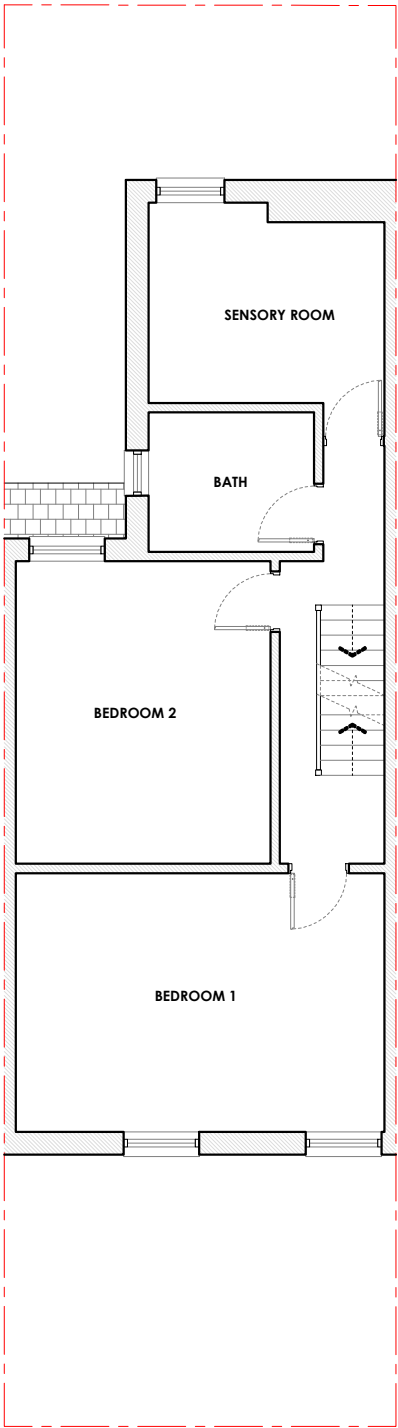

PROPOSED FIRST FLOOR PLAN
1:100 @ A3

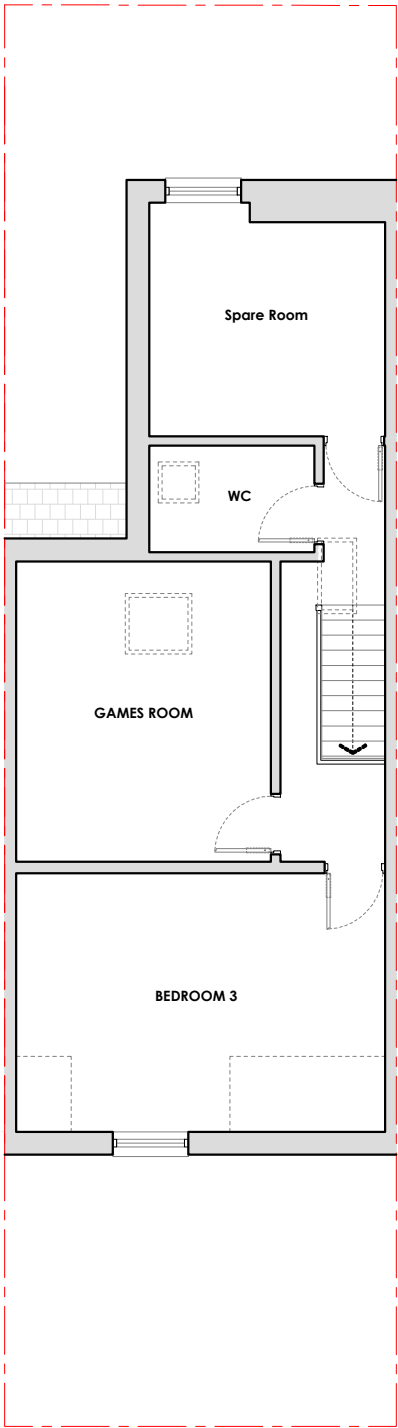

PROPOSED SECOND FLOOR PLAN
1:100 @ A3

Rev	Date	Description
-	14/08/25	Issued to client for comments



S A L E M
ARCHITECTS

Architecture | Masterplanning | Graphics

CLIENT:
Property Owner

PROJECT:
11 Chataway Rd
Manchester
M8 5UU

TITLE:
Proposed Plans

SCALE:
1:100 @ A3

DRAWING NO.
Sheet 3

REV:

DATE:
Aug 2025

