



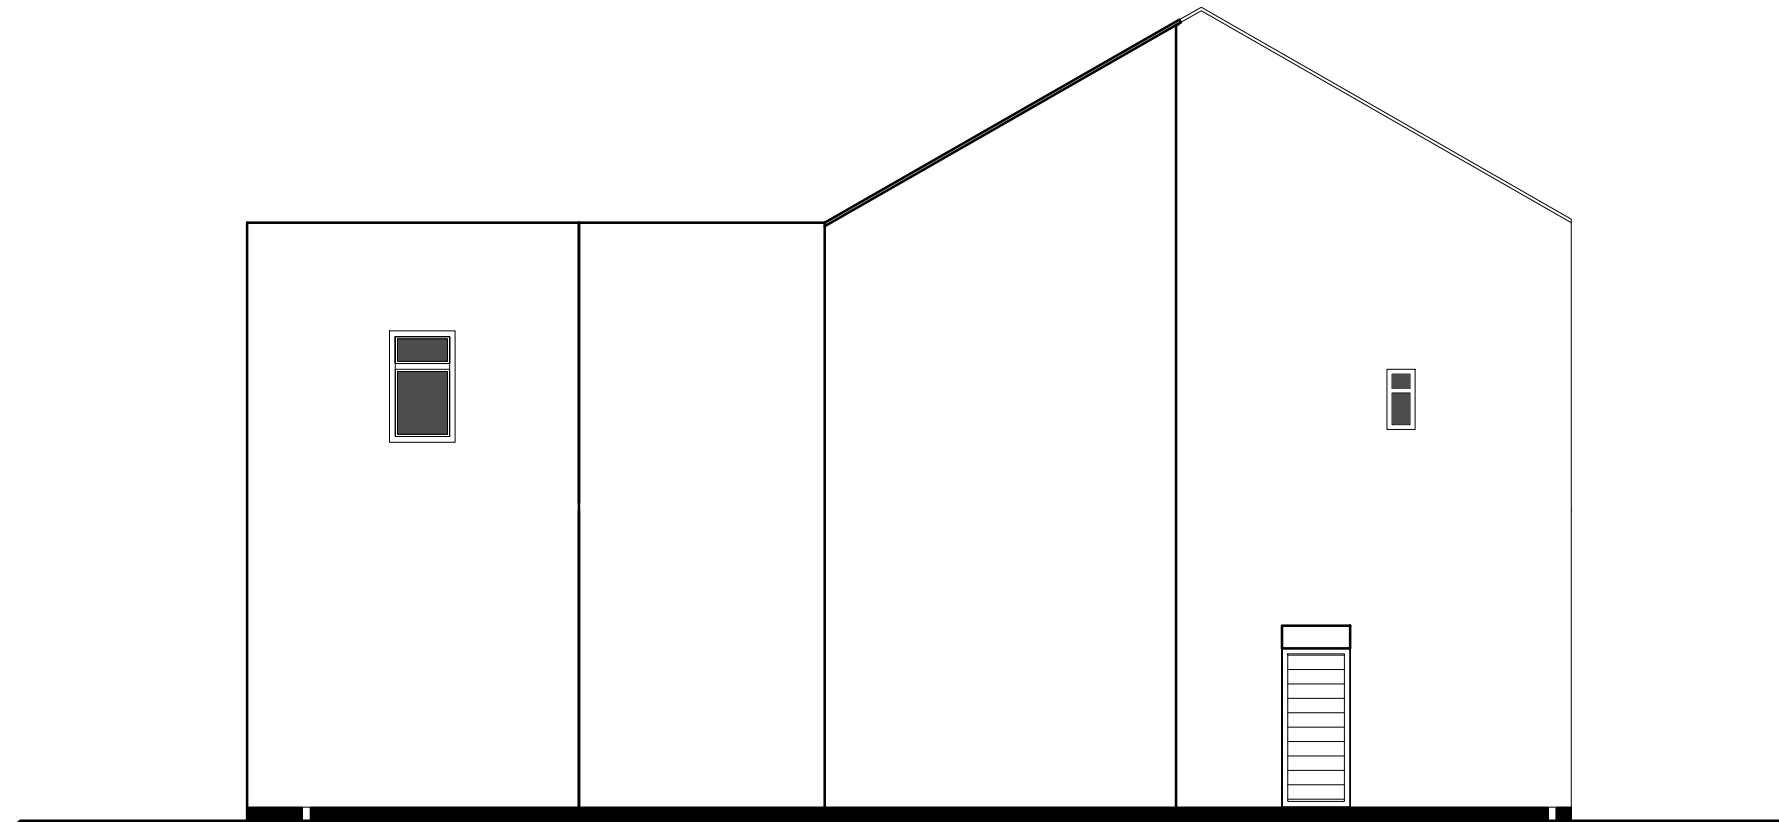

EXISTING REAR ELEVATION
SCALE 1:100

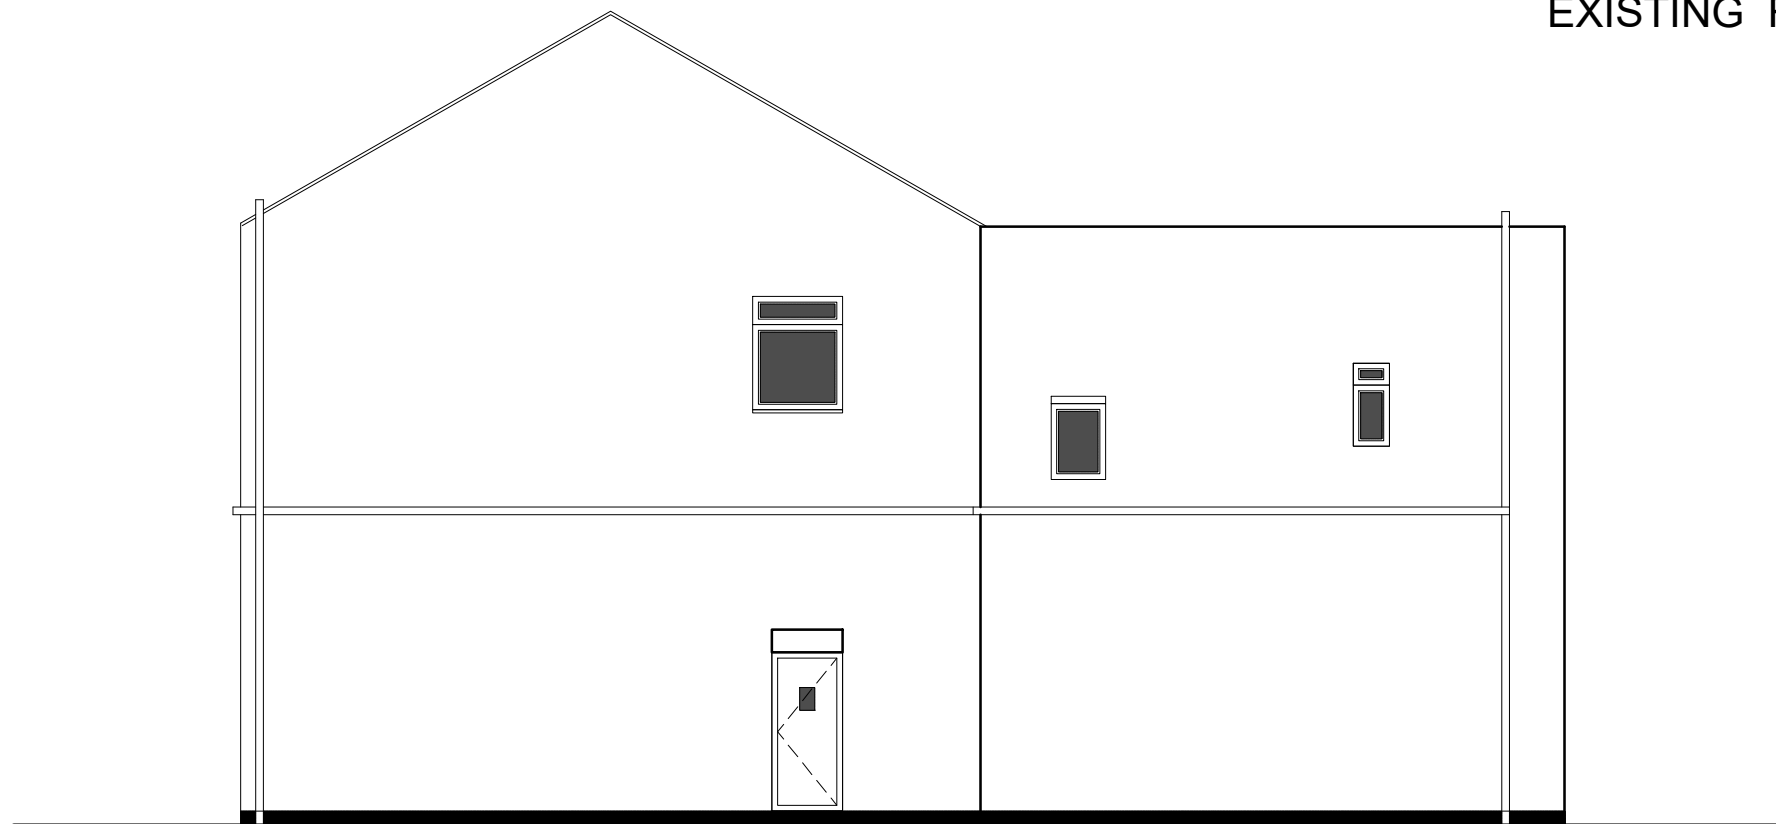

EXISTING FRONT ELEVATION
SCALE 1:100

General Notes

FULL PLANNING
APPLICATION

No.	Revision/Issue	Date

rpjassociates

288 Greenbrow Road
Manchester M23 2UF
Tel: +447535679773
E: rpjassociates@gmail.com

CLIENT:

Pastor James Enotiemwomwan
3a White Bank Road
Oldham
OL8 3JU

Project Name and Address

CHANG OF USE:
From an old social club to a
Worship / Community centre
ADDRESS:
1143 Oldham Rd. M40 2FU

Drawing: **ELEVATIONS**
FRONT & REAR

Project COU	Sheet A3:
Date 14/12/2026	05
Scale 1:100	