


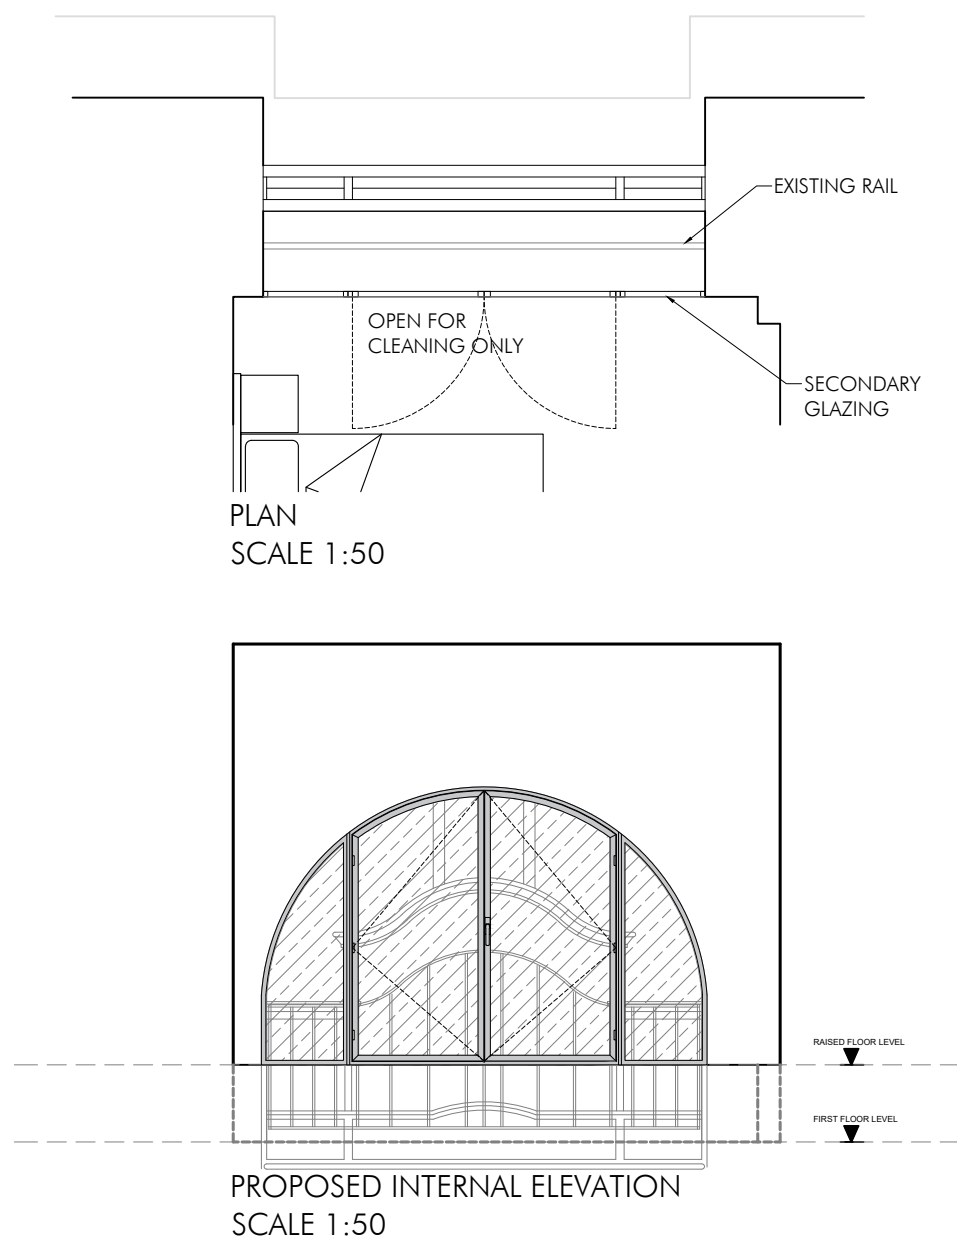
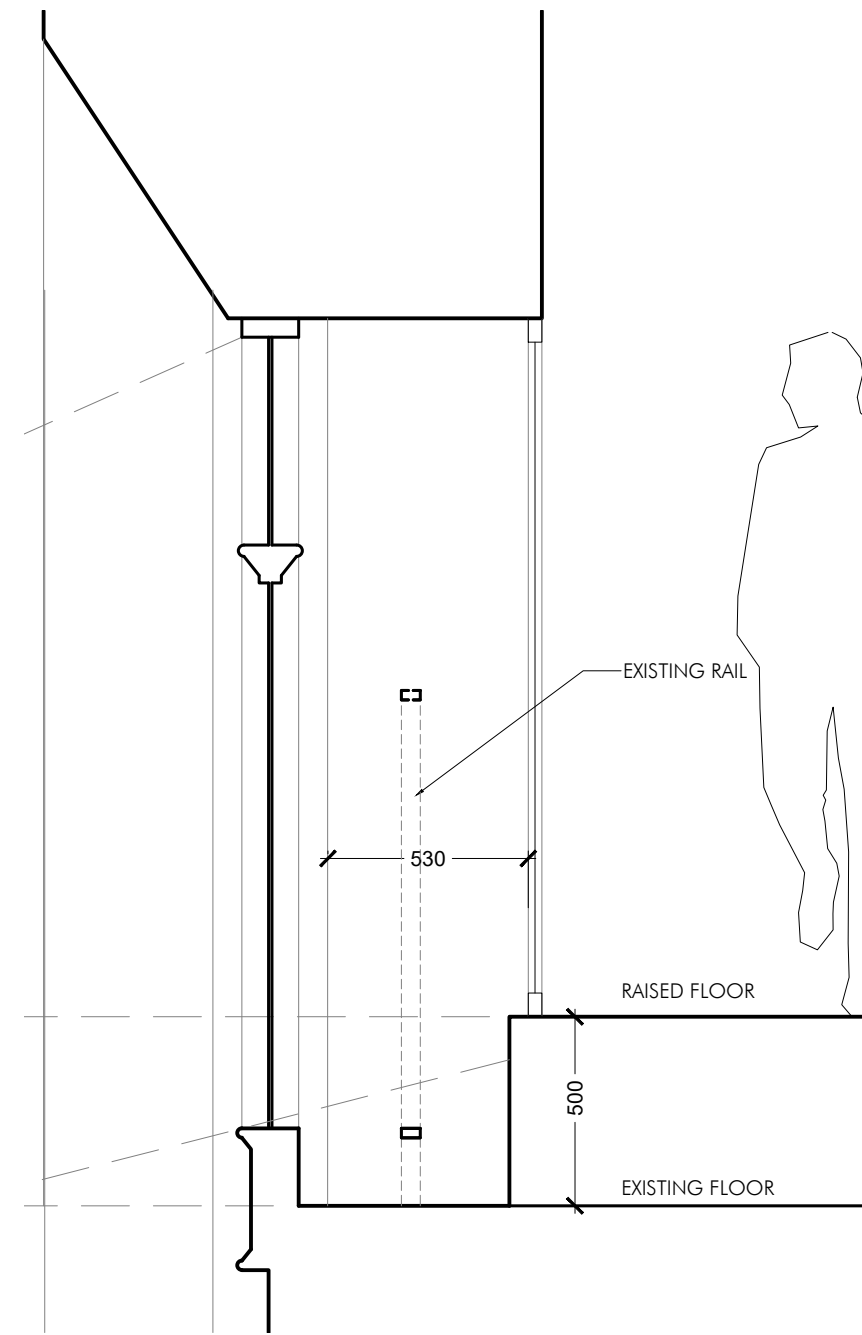


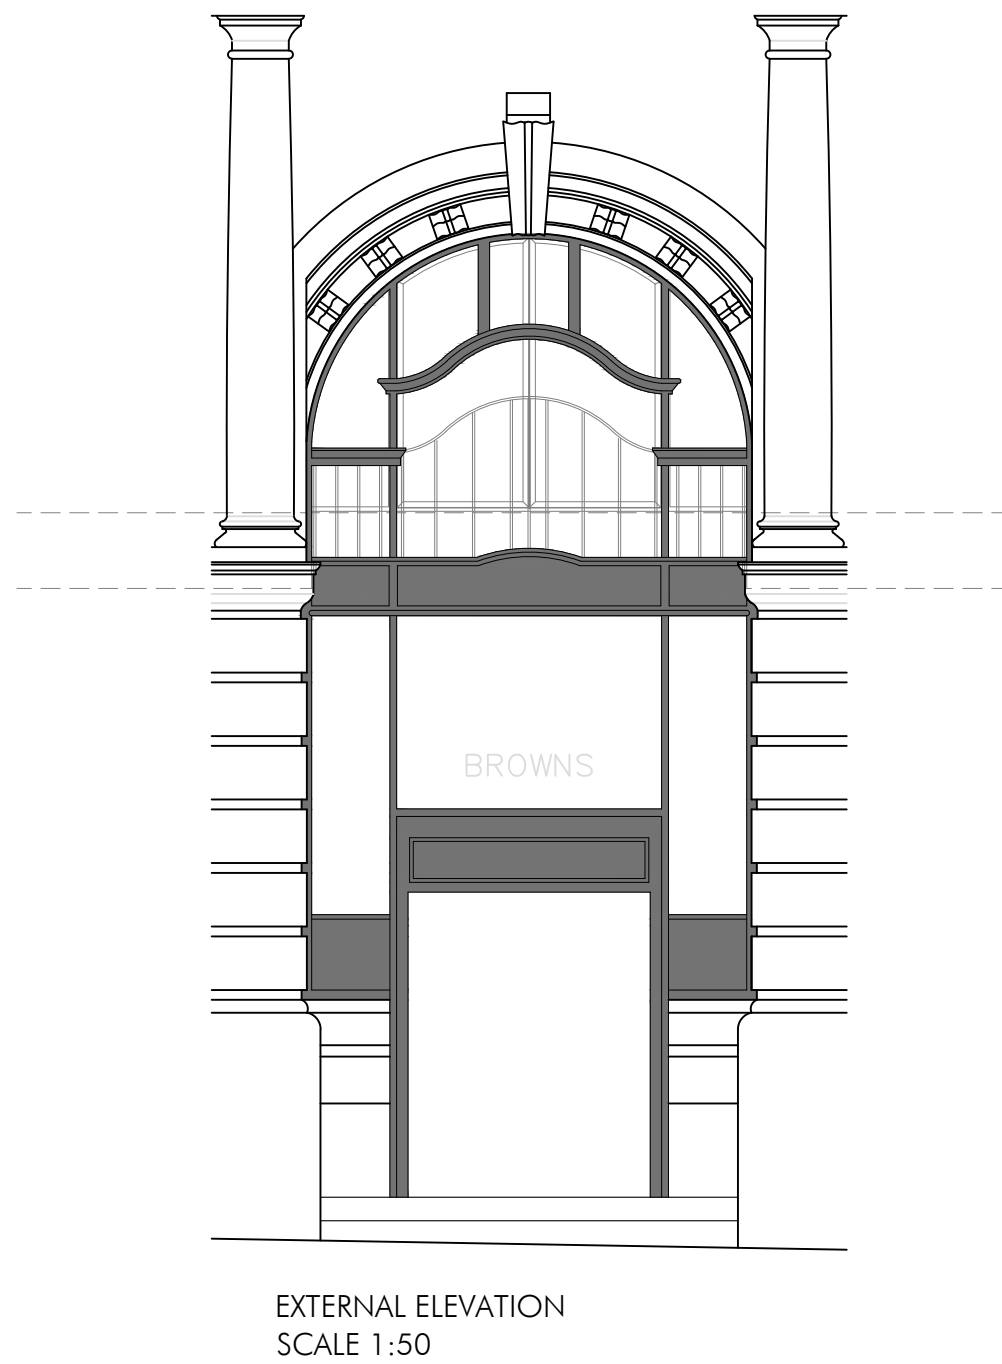

SECTION 1:20

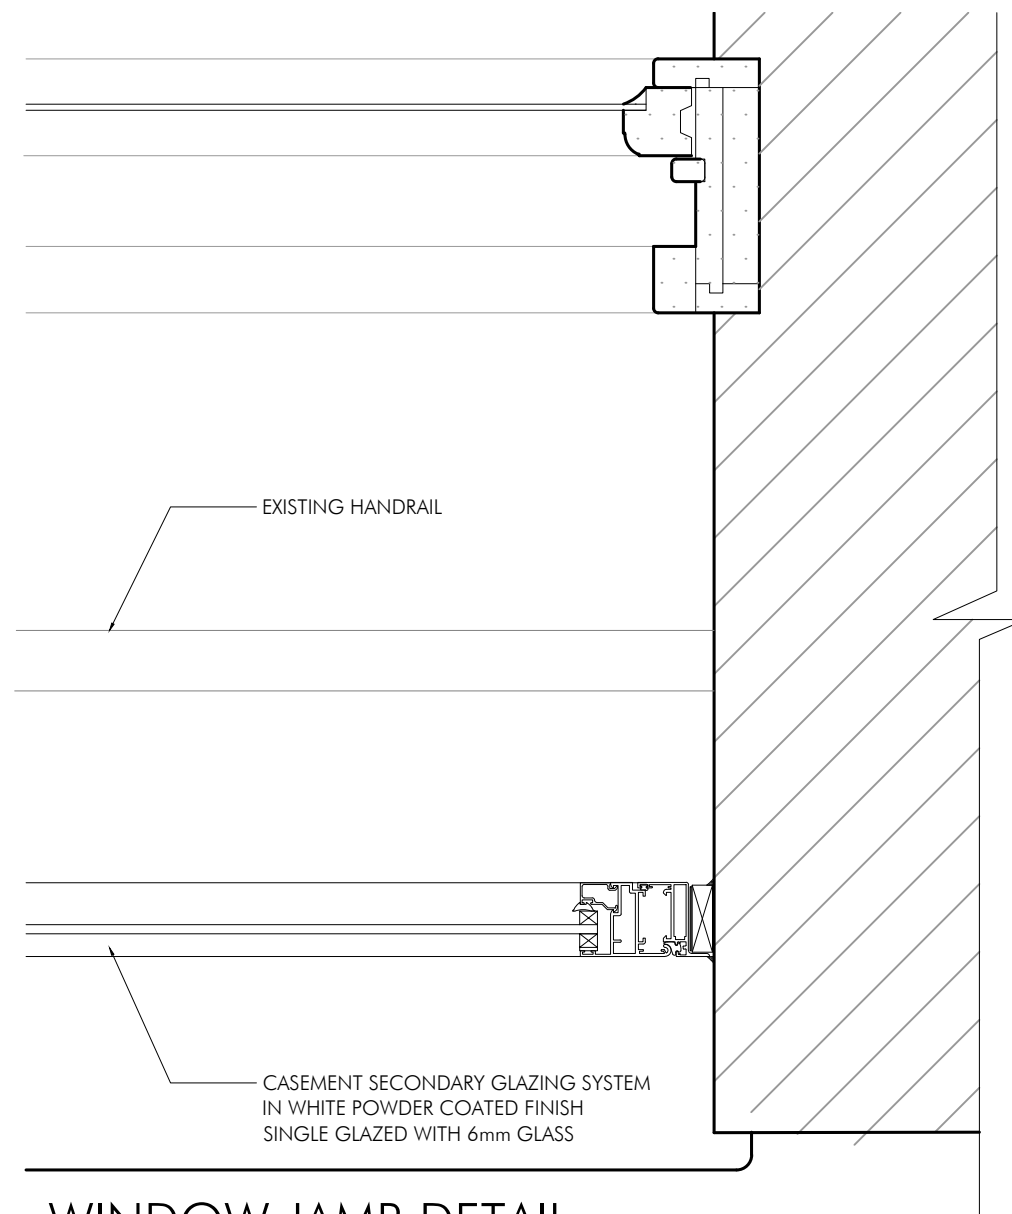

WINDOW JAMB DETAIL
SCALE 1:5

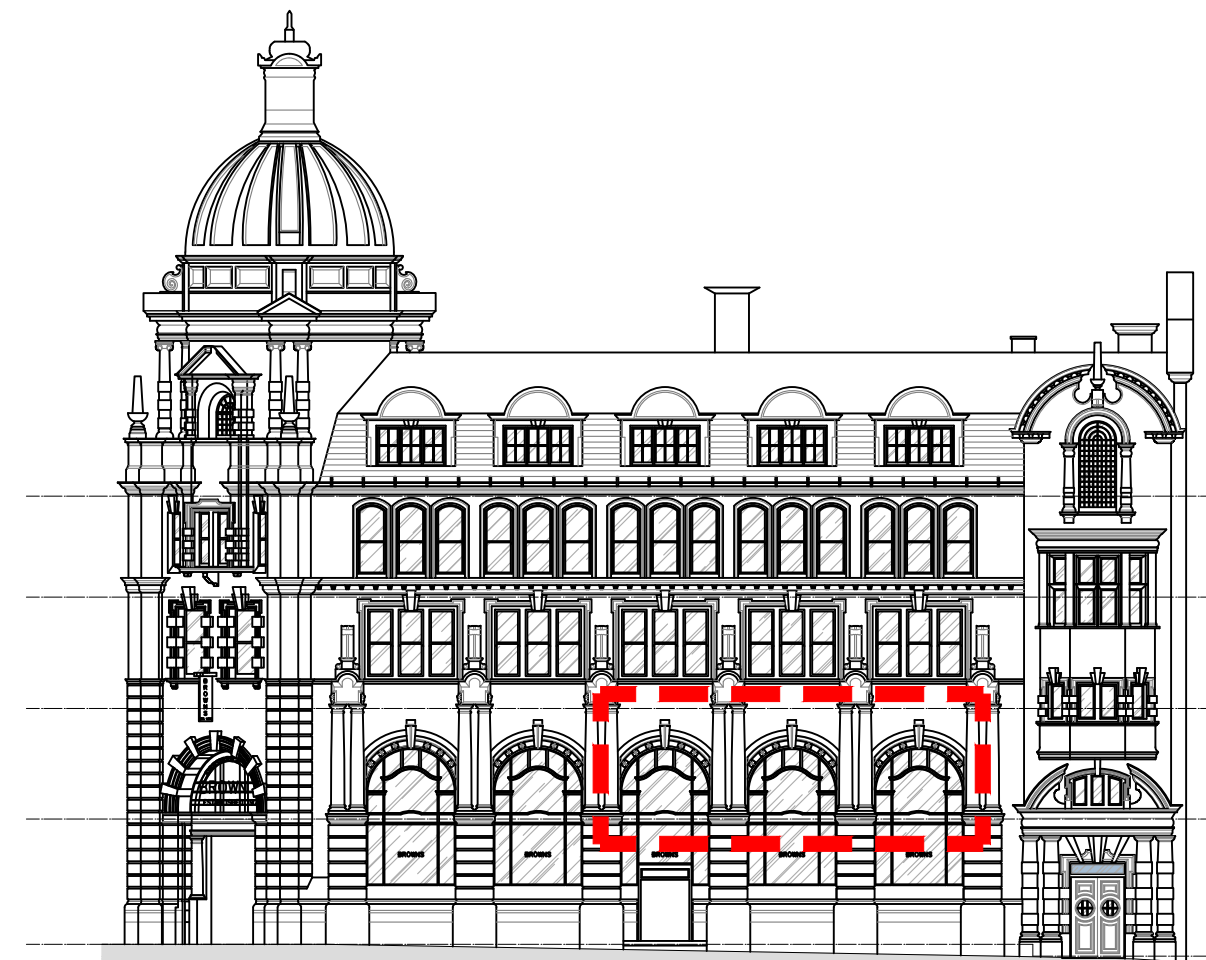

PROPOSED FRONT ELEVATION - YORK STREET

— — — LOCATION OF WINDOWS WHERE SECONDARY GLAZING TYPE OCCURS

TENDER ISSUE	PC DRAWN	DRAWN REVISION	NOV 25 DATE	SP VER
	<div>AP</div> <div>ALLISON PIKE</div> <div>ARCHITECTS & DESIGNERS</div>			
	7 Buxton Road West, Disley, Stockport, Cheshire, SK12 2AE. Website: www.allisonpike.com		Telephone: 01663 763000 Facsimile: 01663 766772 Email: studio@allisonpike.com	
	© Allison Pike Partnership Limited.			
	PROJECT INNKEEPERS COLLECTION 1-3 YORK STREET (BROWNS) MANCHESTER			
TITLE SECONDARY GLAZING DETAILS TYPE 1				
SCALE 1:50, 1:20 @ A2				
JOB No MAB46	DRAWING No AD10		REV /	