

- Notes:
- Do not scale from this drawing.
  - All dimensions are in millimeters unless noted otherwise.
  - This drawing is to be read in conjunction with all relevant Architect's and Engineer's drawings.
  - Proposed new exit subject to Highways approval.
  - Final layout to be confirmed following Fire Engineer input.

PARKING BAYS SCHEDULE

| CARS           |          |      |            |                 |
|----------------|----------|------|------------|-----------------|
| Level          | Standard | EVCP | Accessible | Total per Floor |
| LEVEL 01       | 37       | 14   | 3          | 54              |
| LEVEL 02       | 37       | 14   | 3          | 54              |
| LEVEL 03       | 37       | 14   | 3          | 54              |
| LEVEL 04       | 43       | 8    | 3          | 54              |
| LEVEL 05       | 51       | 0    | 3          | 54              |
| LEVEL 06       | 51       | 0    | 3          | 54              |
| LEVEL 07       | 51       | 0    | 3          | 54              |
| LEVEL 08       | 55       | 0    | 0          | 55              |
| LEVEL 09       | 49       | 0    | 0          | 49              |
| Total per type | 411      | 50   | 21         | 482             |

PARKING BAY SCHEDULE

| MOTORBIKES & BICYCLES |            |          |
|-----------------------|------------|----------|
| Level                 | Motorbikes | Bicycles |
| Level 00              | 12         | 385      |
| TOTAL                 | 12         | 385      |

|                                                                     |            |                                                                                       |  |
|---------------------------------------------------------------------|------------|---------------------------------------------------------------------------------------|--|
| P01                                                                 | 26/03/2026 | First Issue                                                                           |  |
| Rev                                                                 | Date       | Description                                                                           |  |
| © copyright                                                         |            |                                                                                       |  |
| Stripe Consulting Ltd.                                              |            |                                                                                       |  |
| Somerset House                                                      |            |                                                                                       |  |
| 47-49 London Road                                                   |            |                                                                                       |  |
| Redhill                                                             |            |                                                                                       |  |
| Surrey                                                              |            |                                                                                       |  |
| RH1 1LU                                                             |            |                                                                                       |  |
| Web: <a href="http://www.stripeuk.com">www.stripeuk.com</a>         |            |  |  |
| Tel: 01293 850 794                                                  |            |                                                                                       |  |
| Email: <a href="mailto:office@stripeuk.com">office@stripeuk.com</a> |            |                                                                                       |  |

Client LANDSEC

Project

MAYFIELD MSCP

Title

PROPOSED LEVEL 01 FLOOR PLAN

Purpose PLANNING

Drawn by AA Checked by SN Approved by CW


Issue Date 26/03/2026

DO NOT SCALE

|            |                   |          |               |
|------------|-------------------|----------|---------------|
| Job Number | Scale             | Revision | Original Size |
| J2965      | As indicated @ A1 | P01      | A1            |

Drawing Number

0198\_MAY-STR-N01-01-DR-A-1102

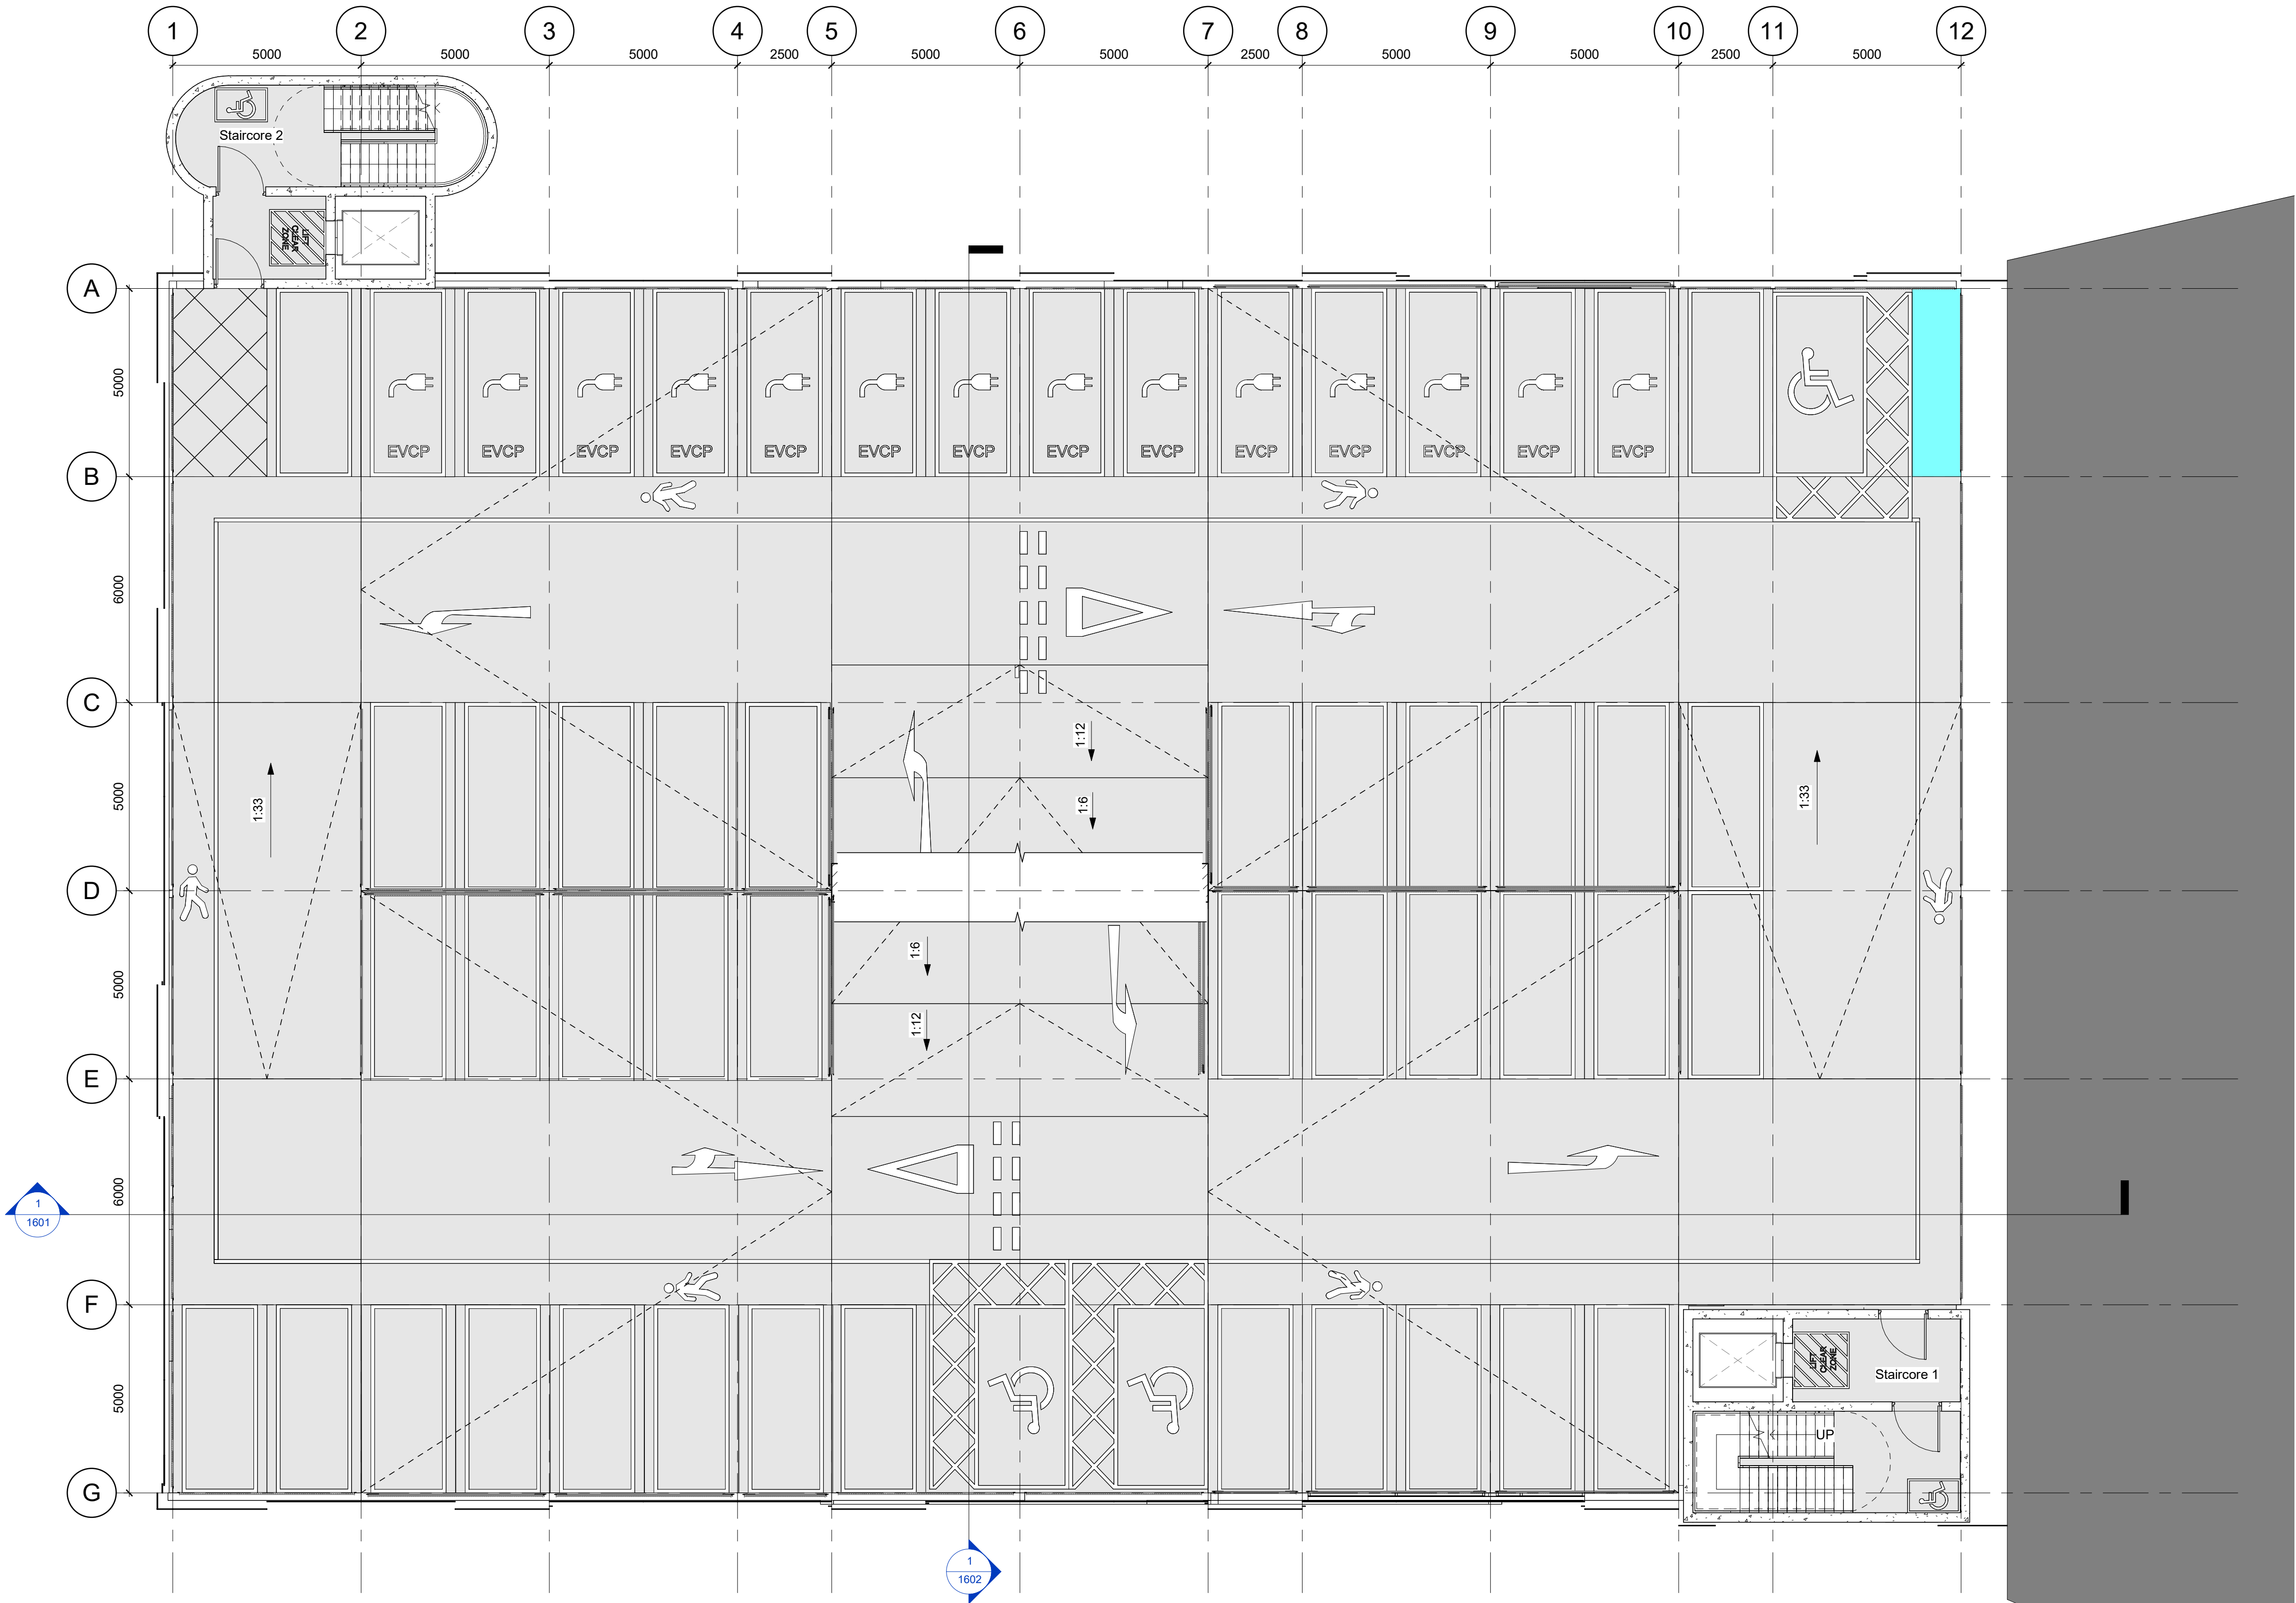

1 Level 01  
1: 100

