




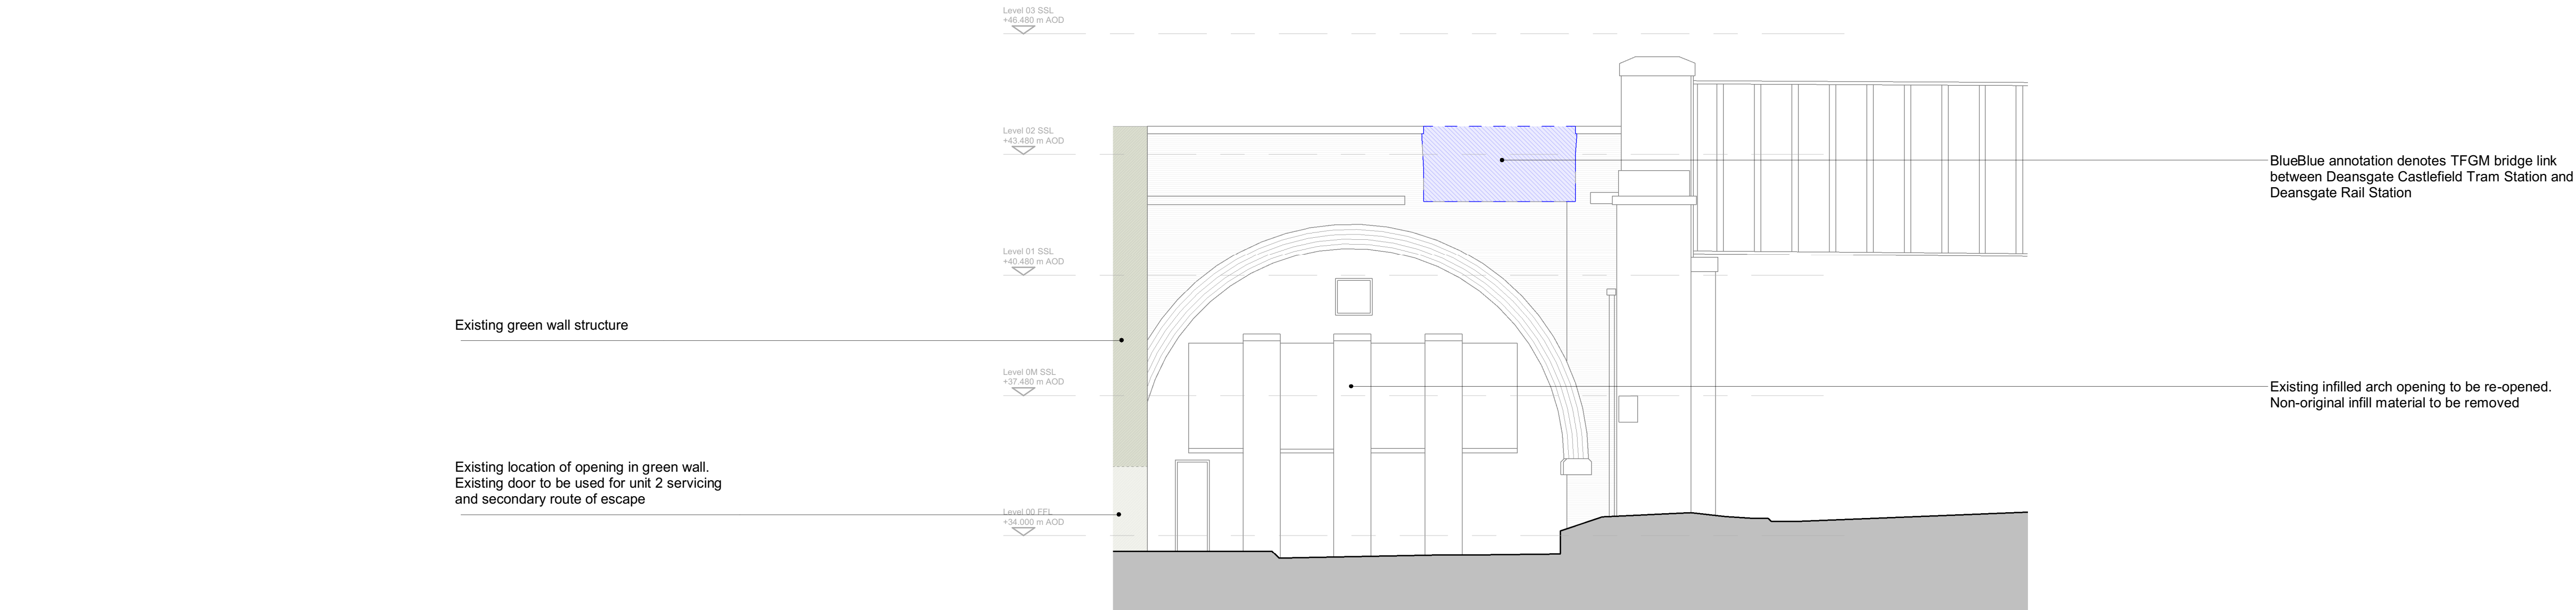

Whitworth Street West Elevation - Existing
1 : 100

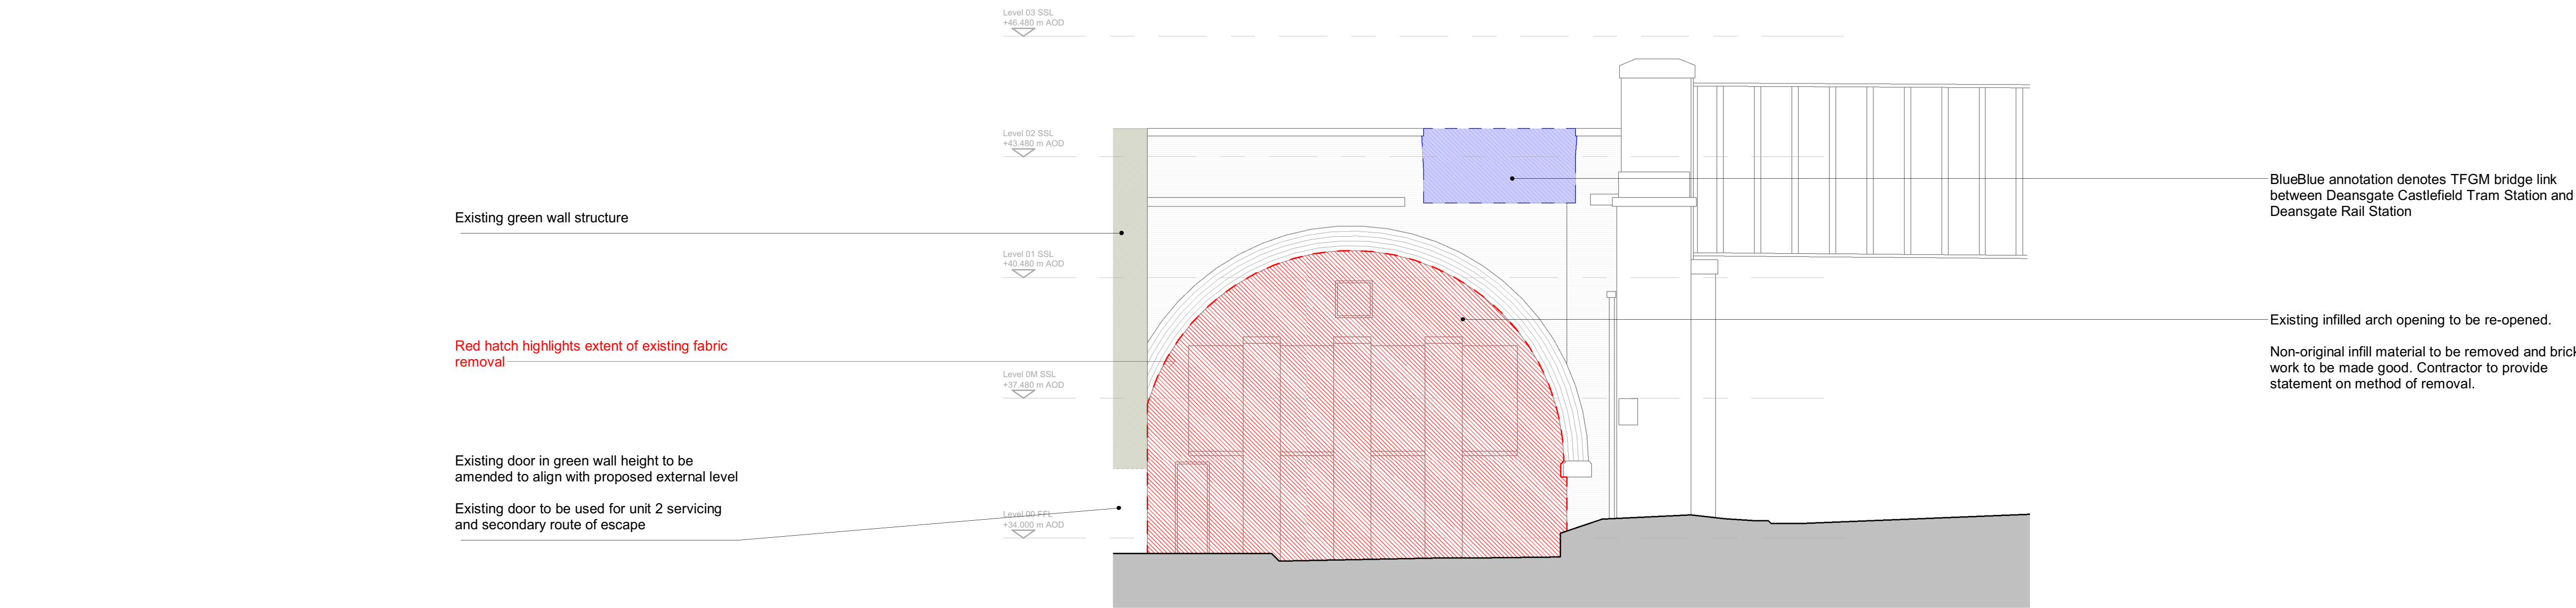

Whitworth Street West Elevation - Alterations
1 : 100

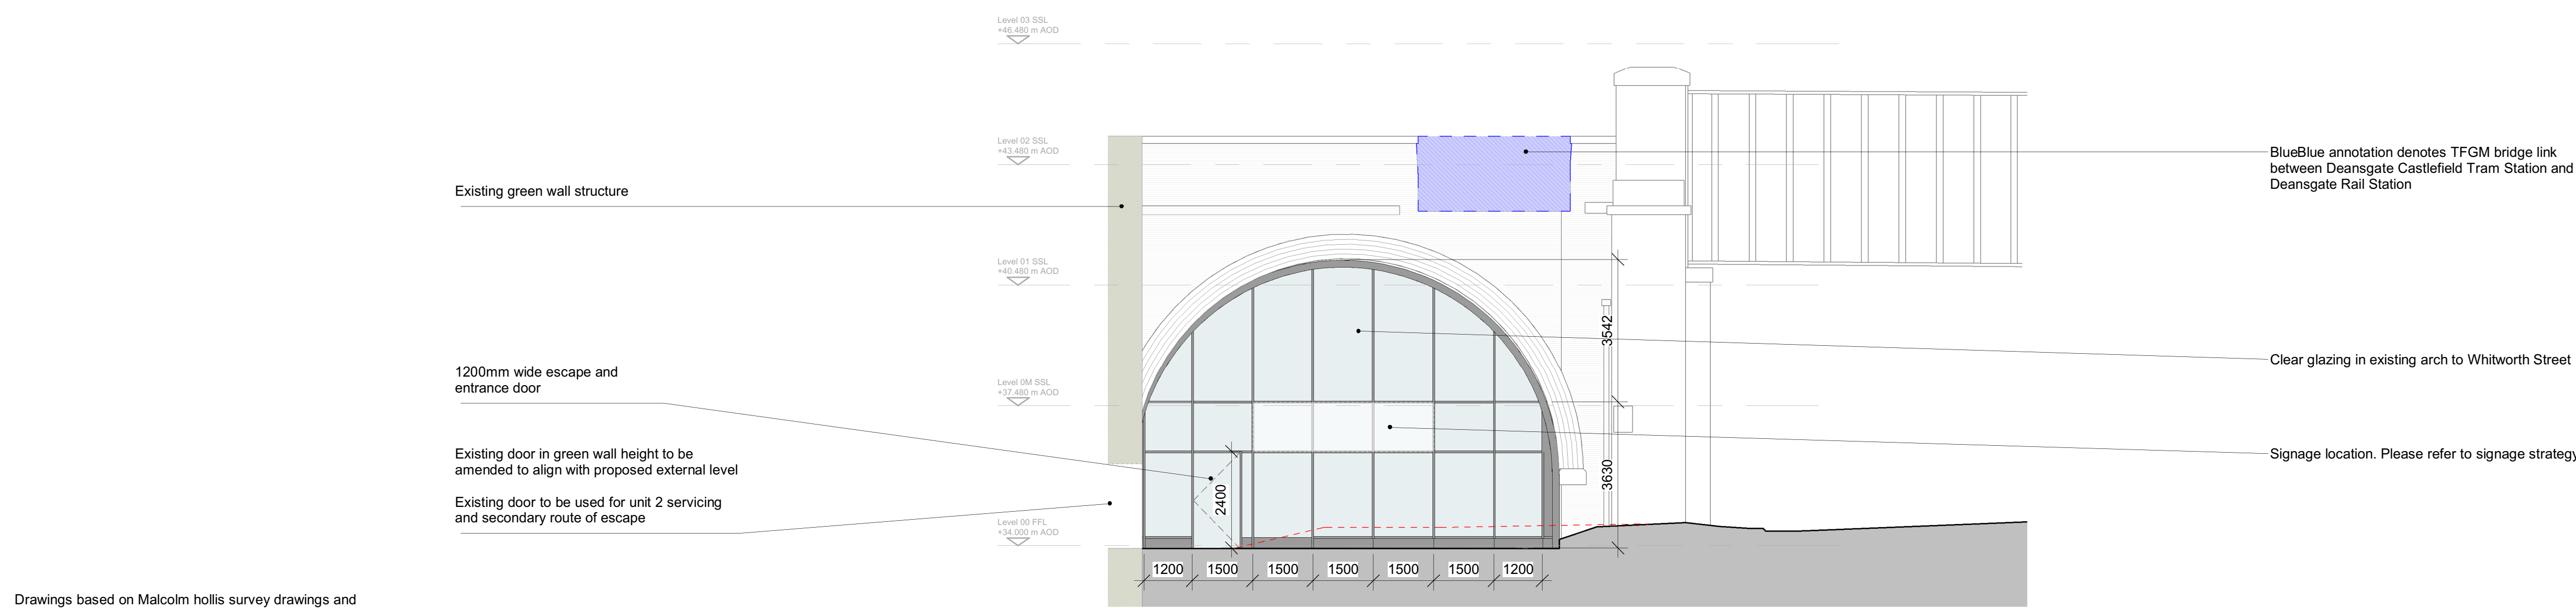

Whitworth Street West Elevation - Proposed
1 : 100

Drawings based on Malcolm Hollis survey drawings and dimension.

Refer to drawing series
- 10185-SHP-Z1-XX-XP-A-B5D8-G100-XXXX

This drawing is copyright Do not scale off dimensions.	Rev	Date	Description
	00	2019-12-13	Planning Submission
	01	2025-12-16	Section 73 Application
All dimensions to be checked on site by contractor.			
Contractor to report any dimensional discrepancies, errors or omissions prior to commencing on site.			



Project Title 325 Deansgate Manchester	Drawing Title Alteration Elevation Whitworth Street West	
	Project No 10185	Scale 1:200 @ A3 1 : 100 @ A1
	Status PLANNING	Revision 01
10185-SHP-Z0-ES-XE-A-B5D8-G100-0003		Manchester +44 (0)161 835 2345
		London +44 (0)20 7549 4000
		Birmingham +44 (0)121 233 1874
© SimpsonHaugh and Partners 01		