




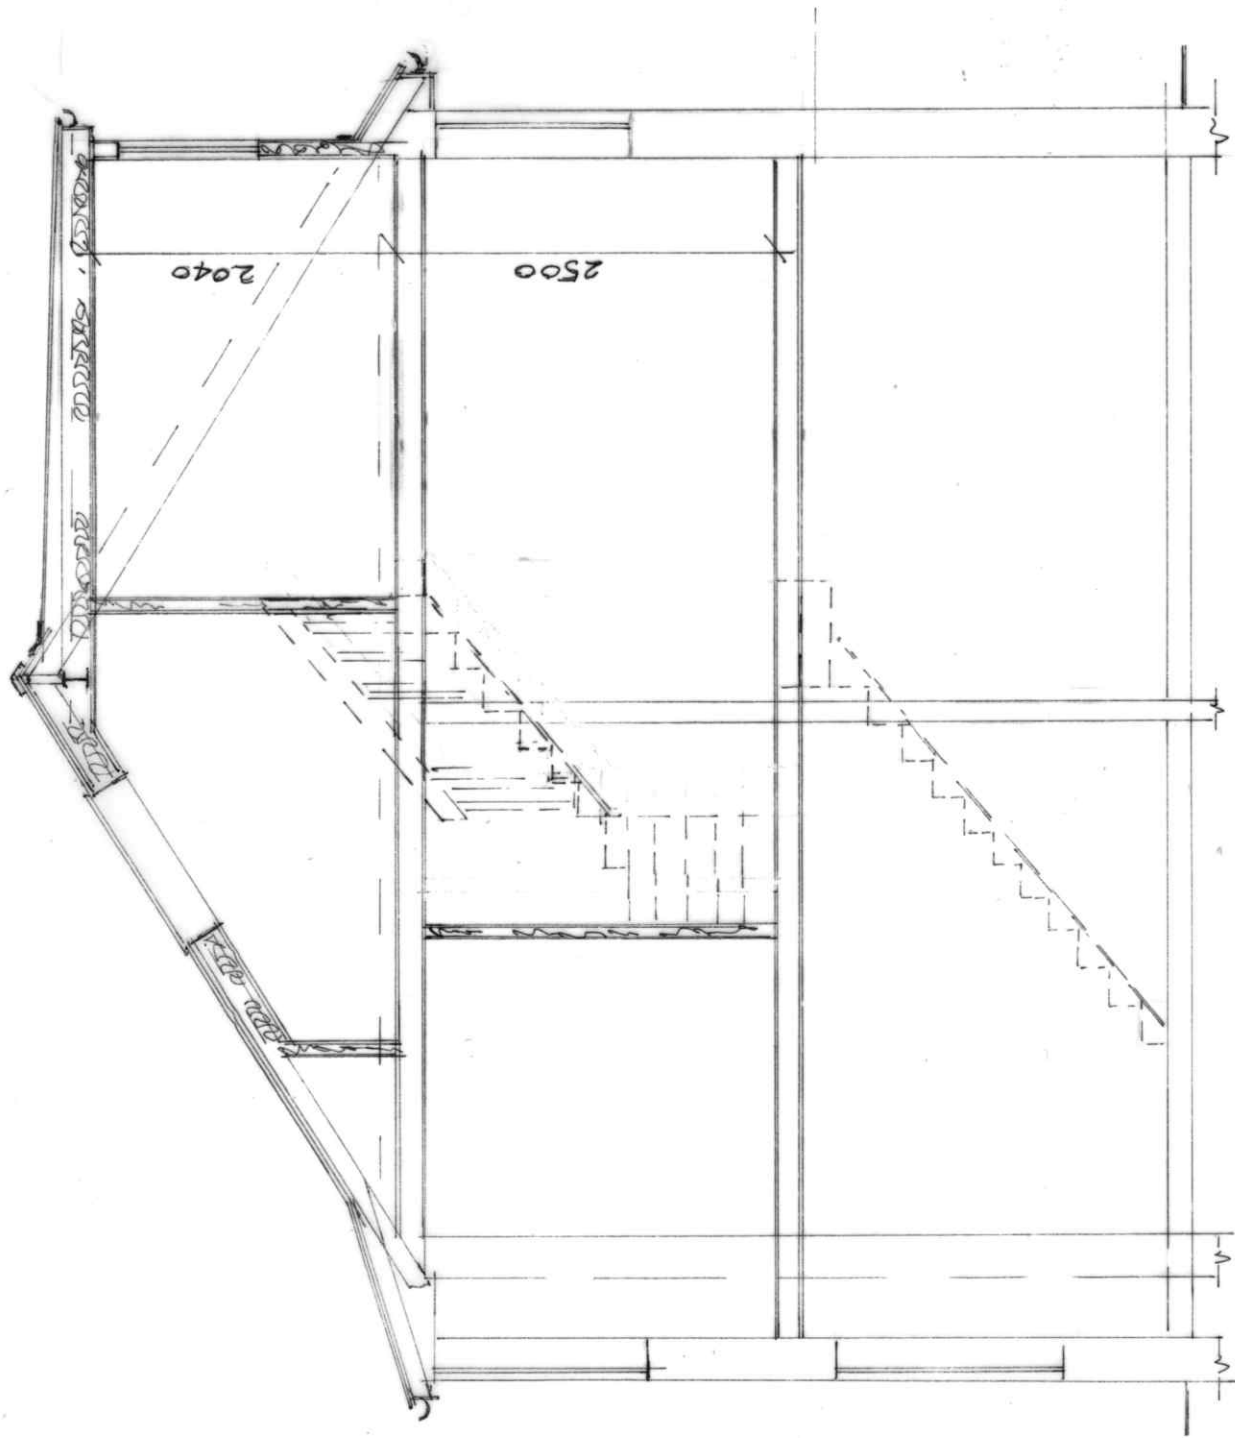


SECTION A.A

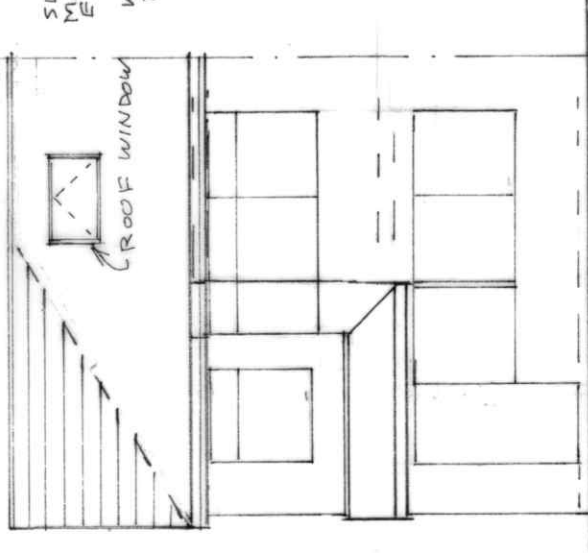

FRONT ELEVATION
(PROPOSED)

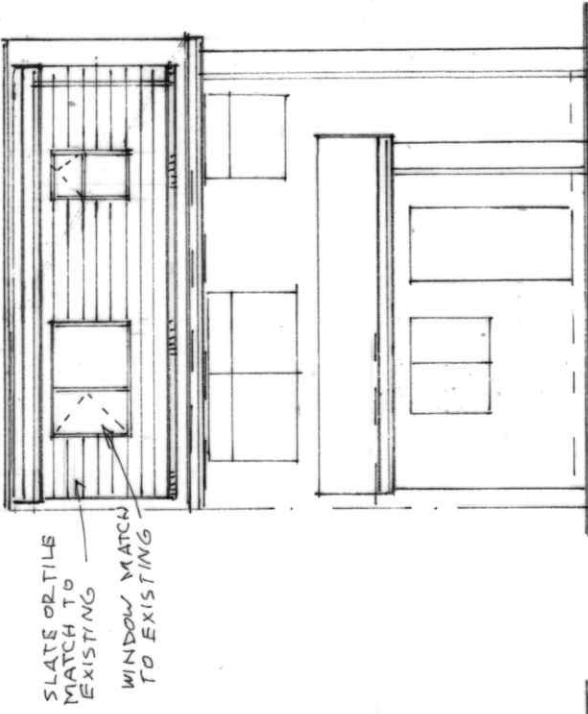

REAR ELEVATION
(PROPOSED)

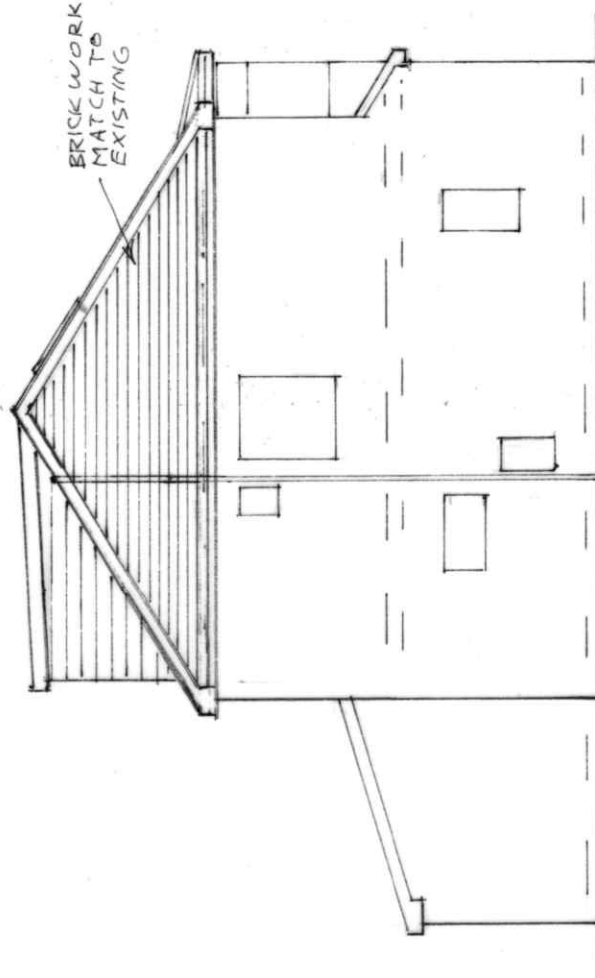

SIDE ELEVATION
(PROPOSED)

BUILDING DESIGN SERVICES
M. FAROOQ
418 Bury Road Rochdale OL11 5EU.
Tel: 01706 712231 Mob: 07967605763

PROPOSED REAR DORMER EXTENSION AND GABLE
WALL AT 8 ELLBOURNE ROAD MANCHESTER M9 8EU

For: Mr NAZIM HUSSAIN

Elevation

Scale 1:100

2364/3