
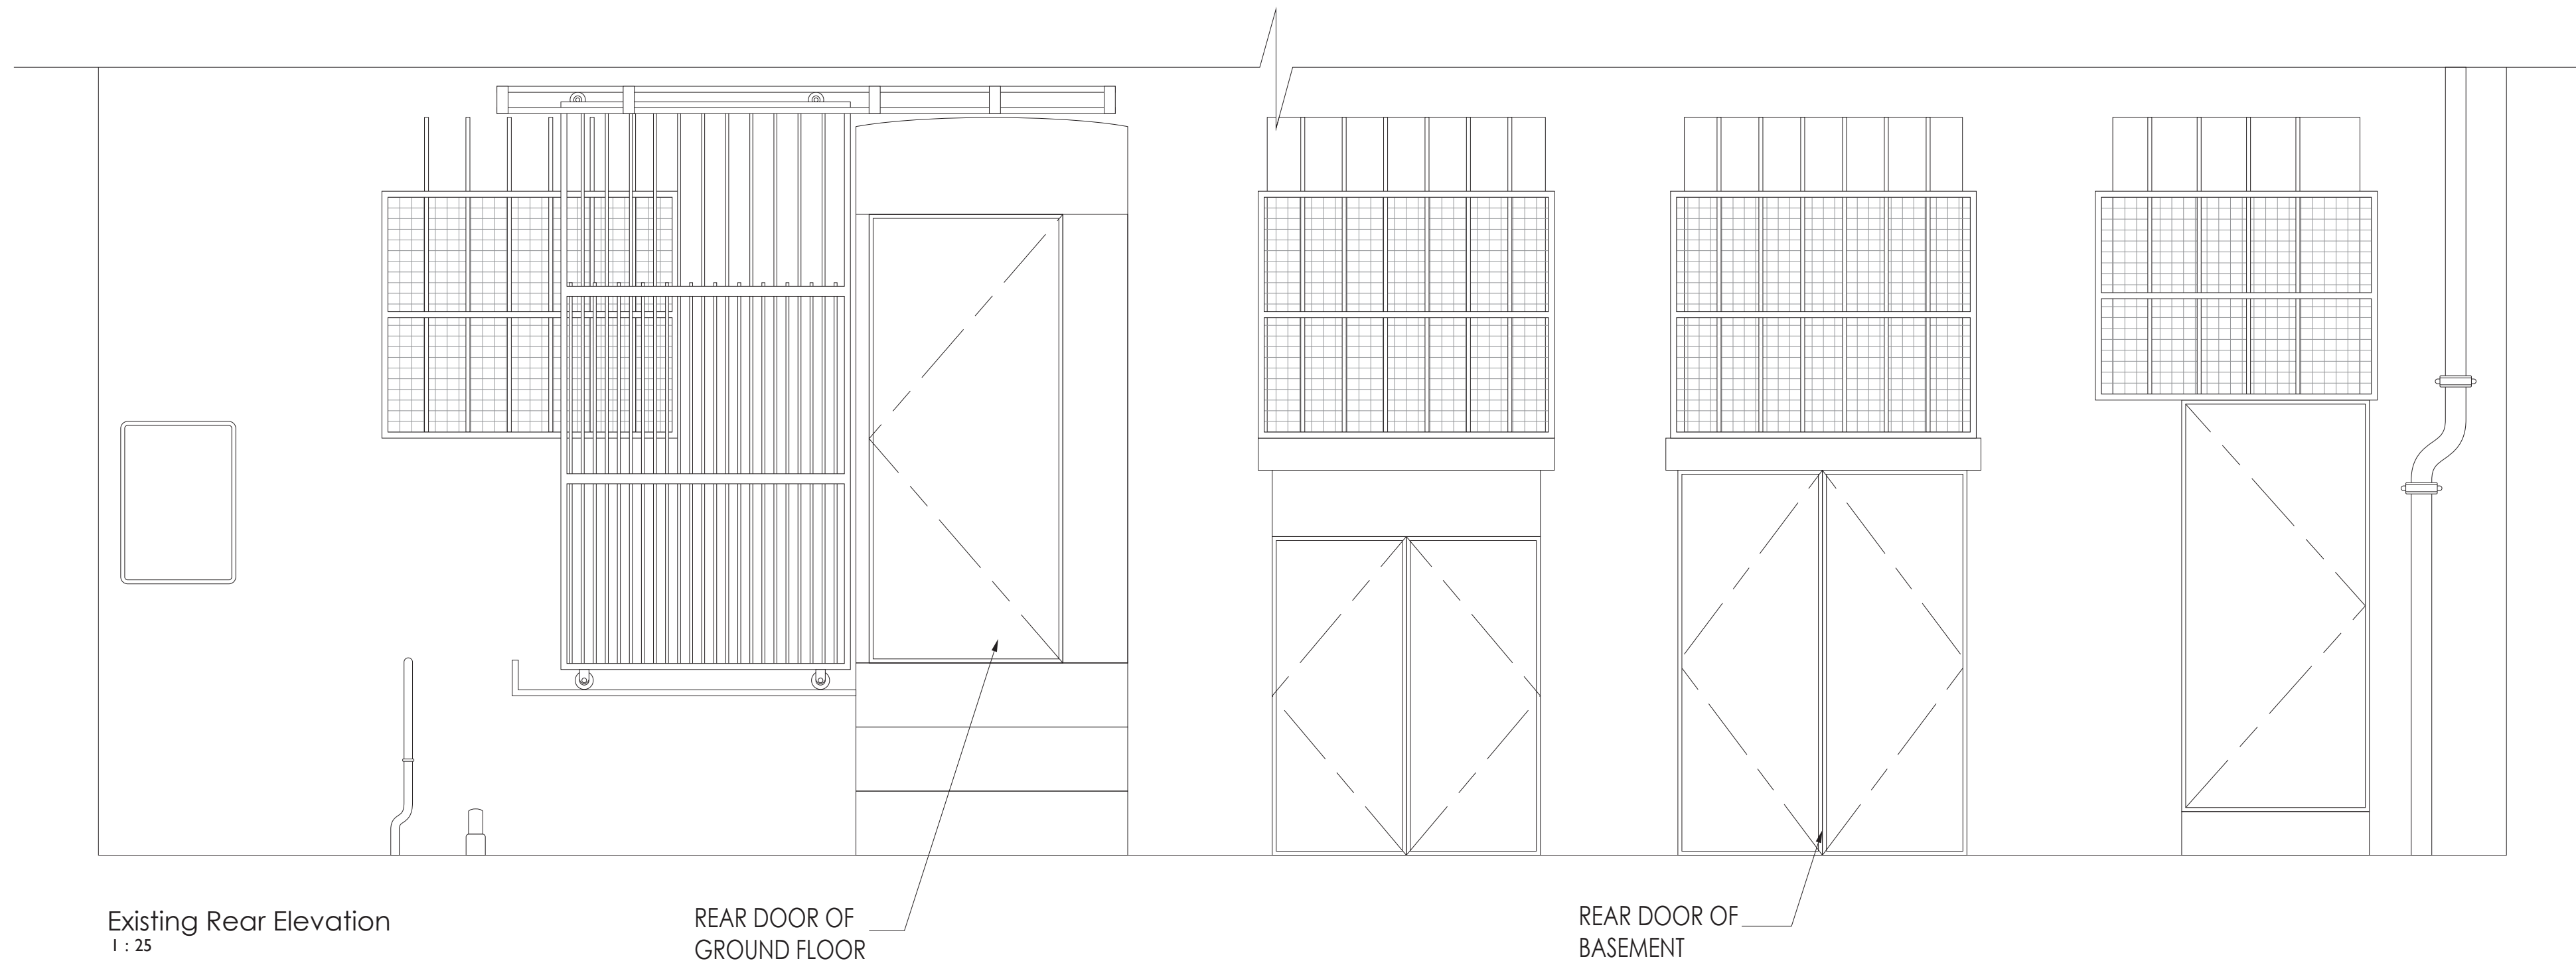


All dimensions to be checked on site.
Do not scale.
All levels to be checked on site and refer to Ordnance Survey Datum Newlyn unless
alternative datum given.
All errors and omissions to be reported to the Architect prior to commencement.
This drawing must be read in conjunction with the relevant specification clauses.
This drawing must not be used on site unless issued for construction.

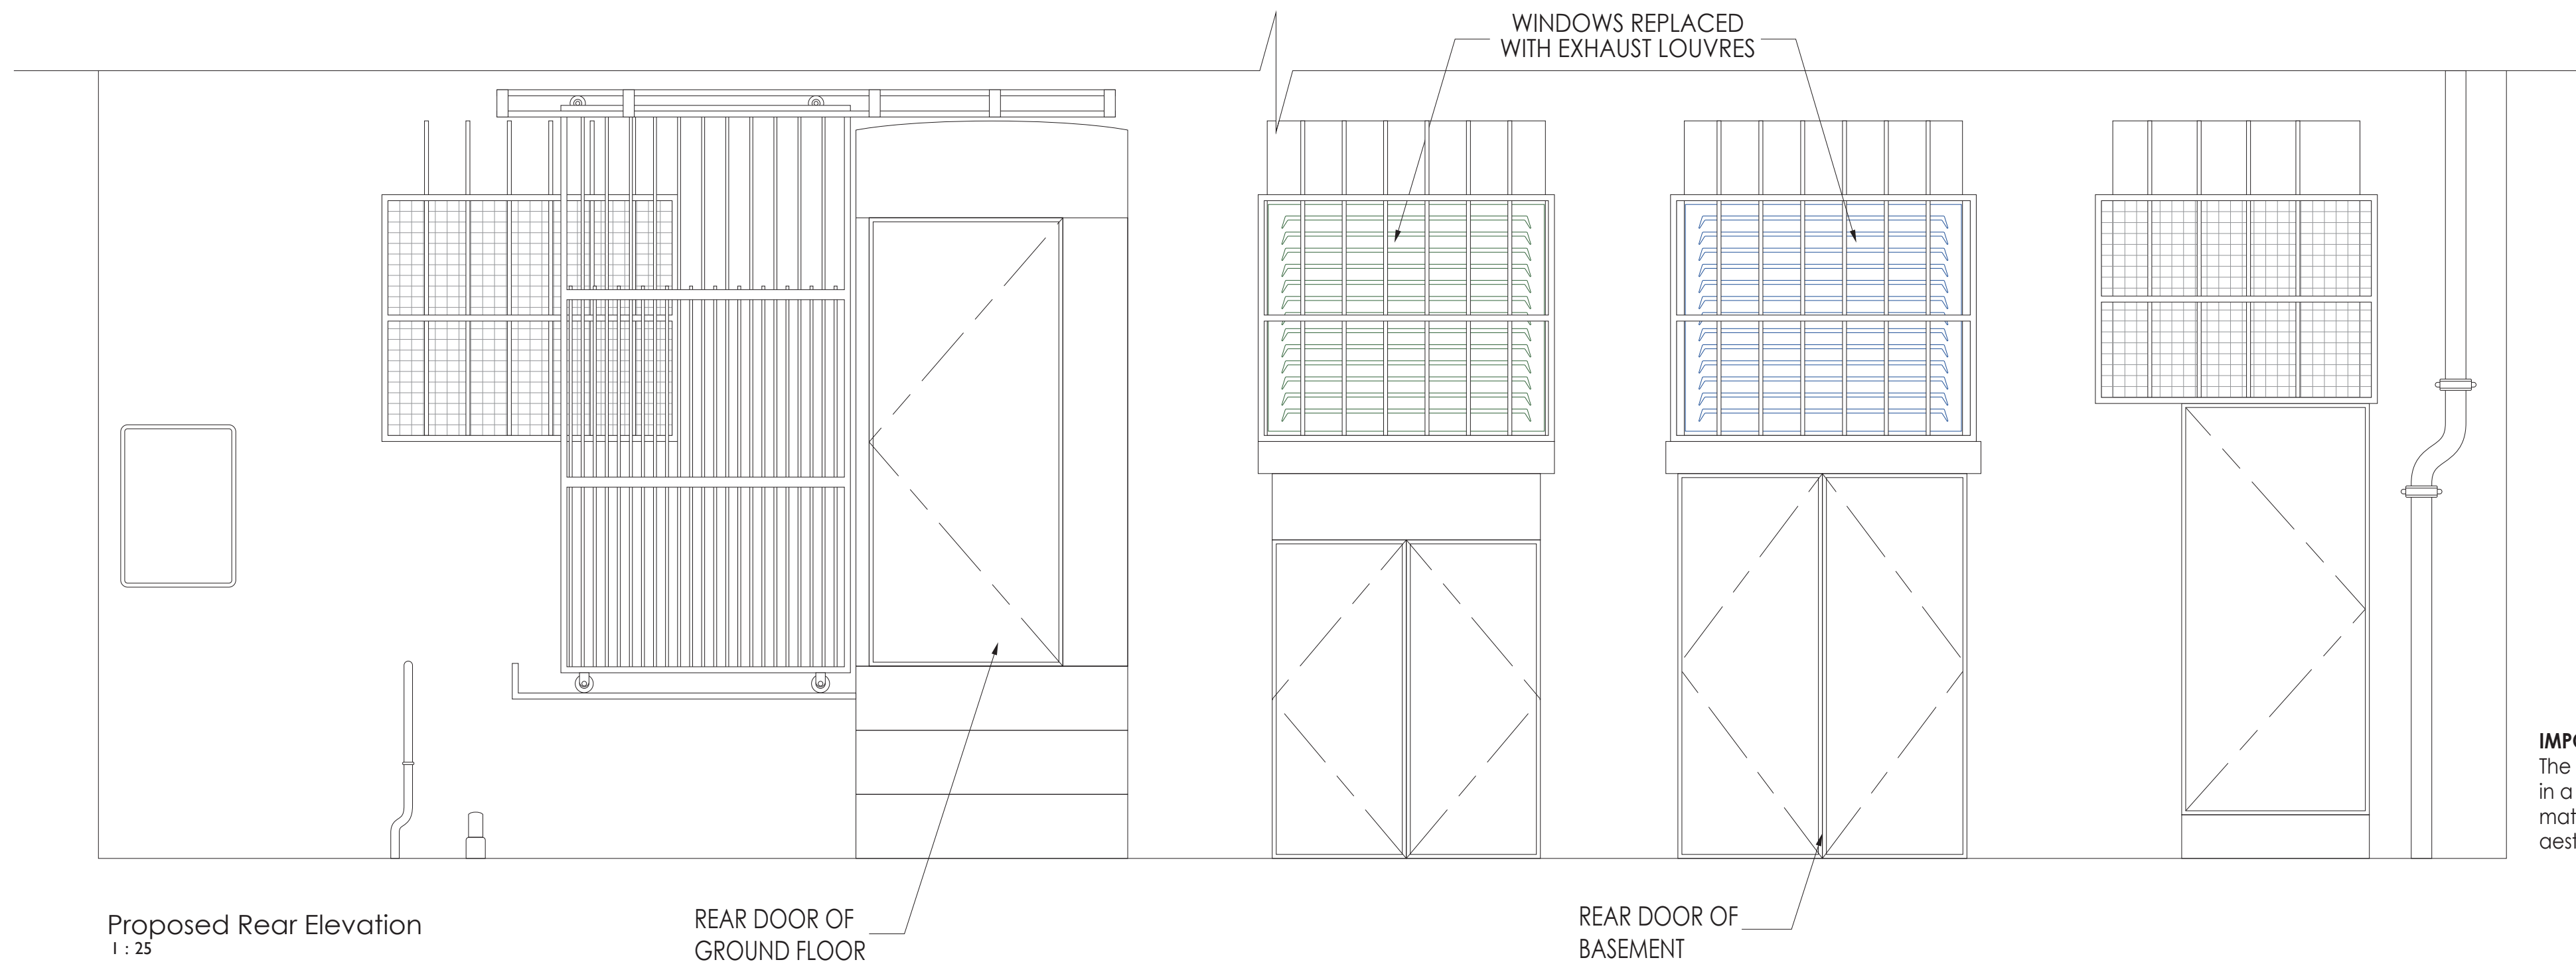

IMPORTANT NOTE:
The exhaust louvres will be finished
in a dark grey powder coating to
match the existing industrial
aesthetic of the rear elevation.

PROJECT	19-21 George Street Manchester M1 4HE		
SHEET	Existing and Proposed Rear Elevation		
CLIENT	Jason Zheng		
Scale(8A3)	As indicated		
Drawn by	MH	DRAWING NUMBER	REV
Checked by	GX	A1-001e	C