



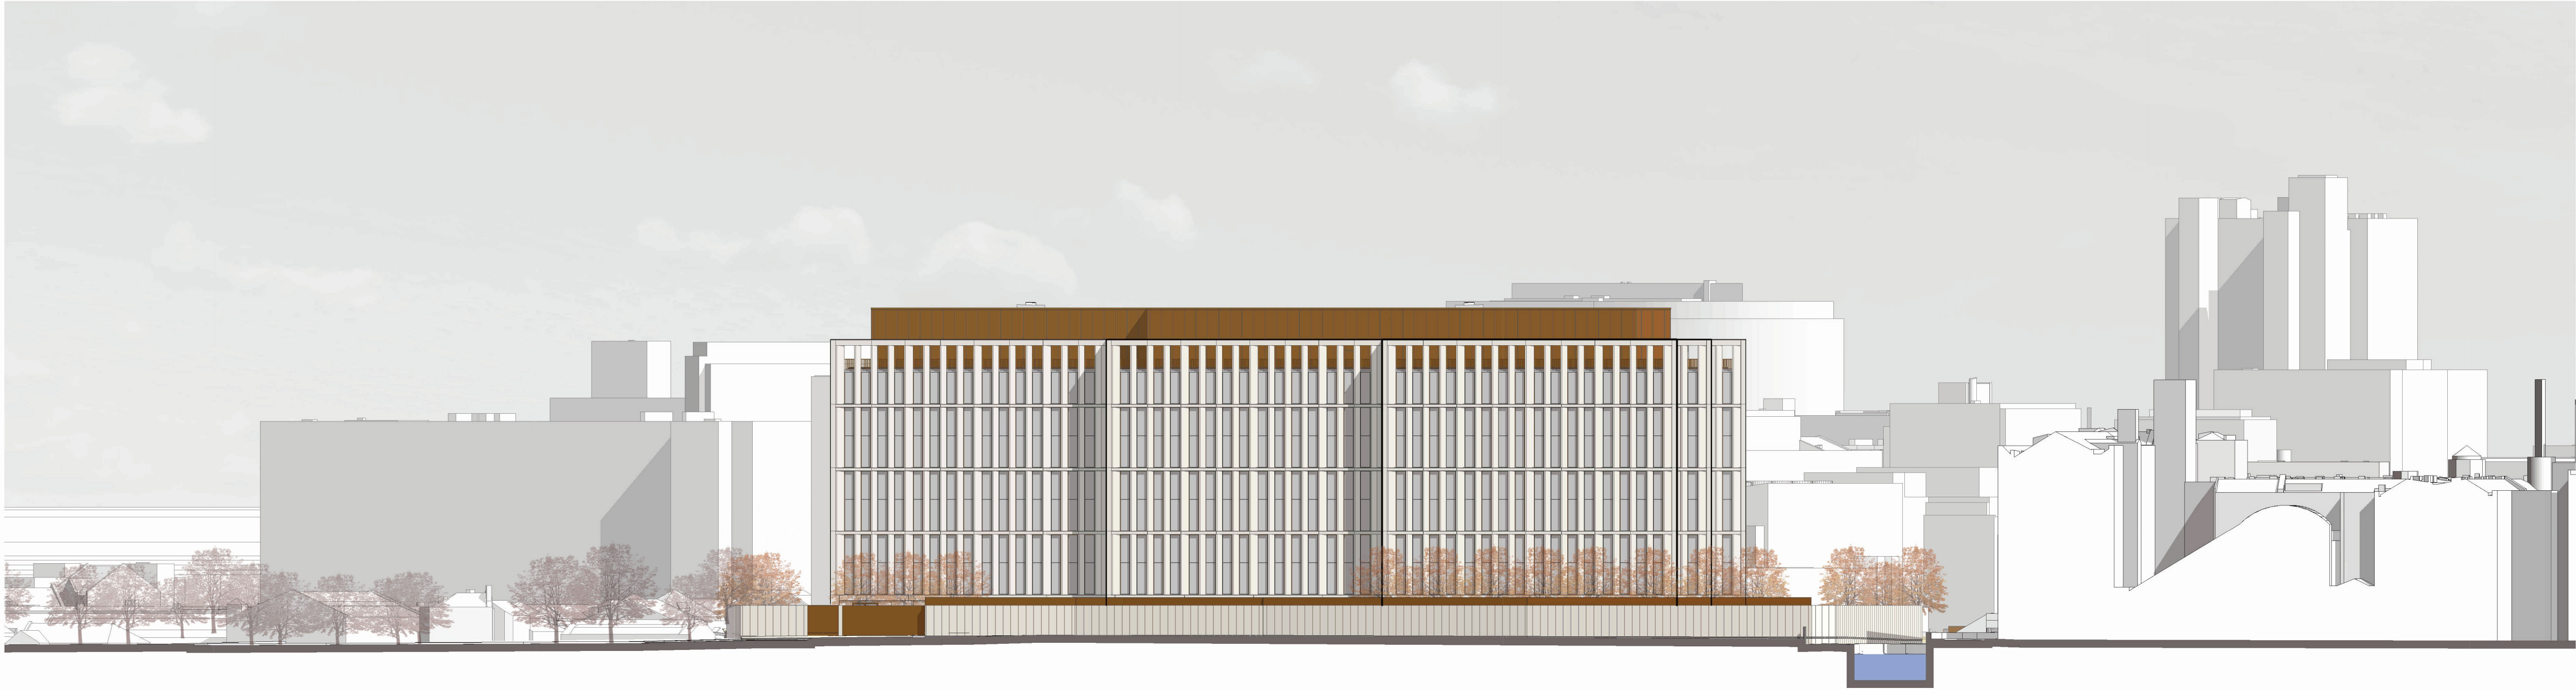


1 Contextual - North Building - North Elevation incl. Boundary Wal
1 : 500

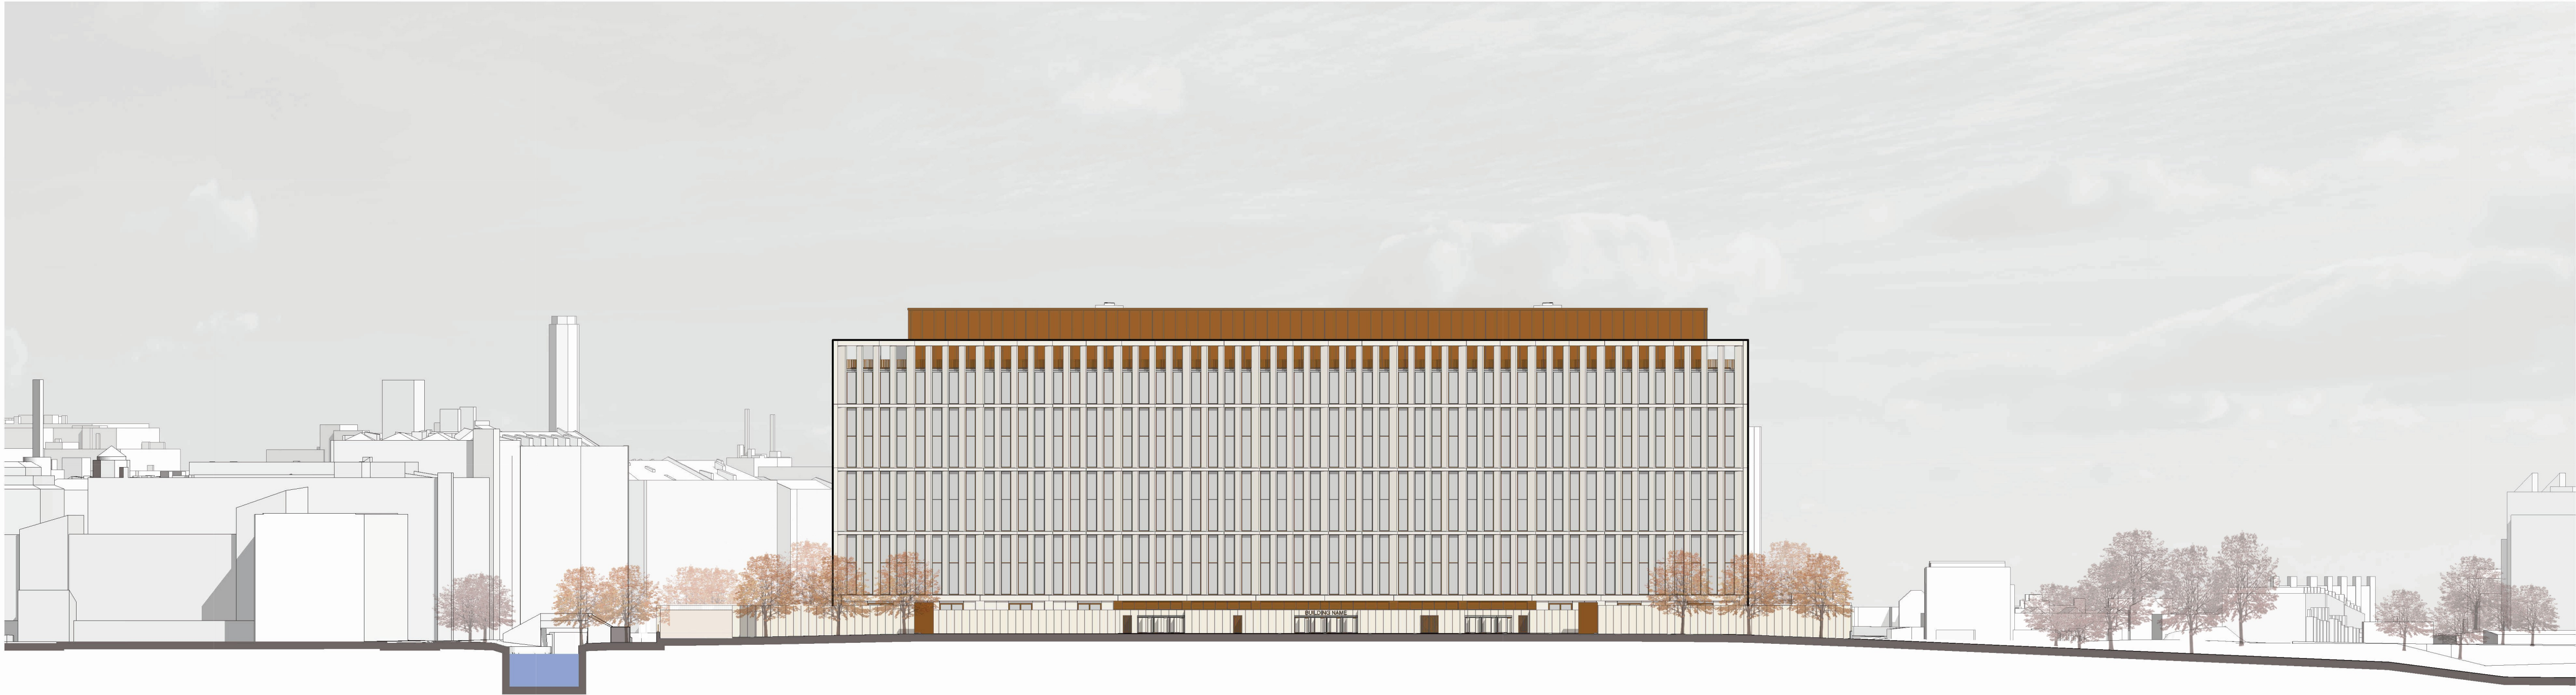

2 Contextual - North Building - South Elevation incl. Boundary Wal
1 : 500

DO NOT SCALE

NOTES:
Do not scale. Figured dimensions only to be taken from this drawing. Check dimensions on site & report discrepancies to the architect.
This Drawing is protected by copyright. ©
All areas have been measured from current drawings. They may vary because of (EG) survey, design development, construction tolerances, statutory requirements or re-definition of the areas to be measured.

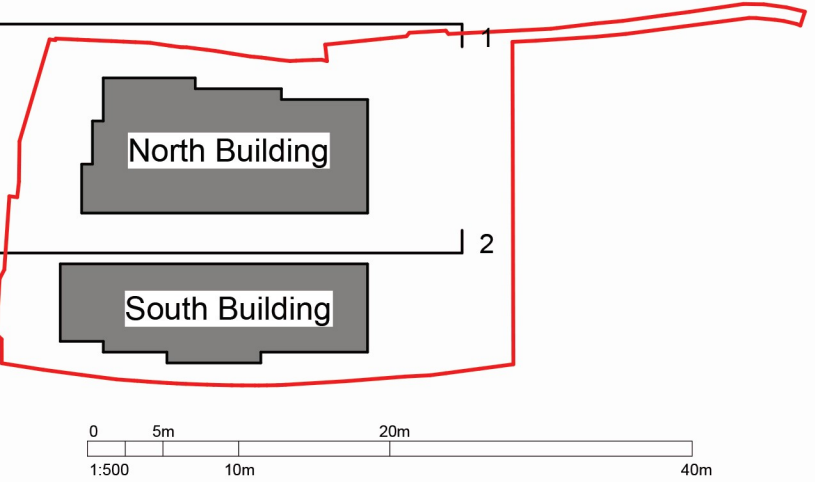

- General Notes
- This drawing and its contents have been prepared to support, and are intended solely as information, for the Manchester Digital Campus s96a application.
 - This drawing is to be read in conjunction with the Manchester Digital Campus - Supporting document to accompany s96a application and other documentation provided as part of this application.
 - The design has been based on current services information/surveys available.
 - Window framing dimensions subject to detailed design +/-15mm tolerance.
 - All fixings to be concealed.
 - Sill projection to be max. 25mm.
 - Silicone joint width subject to detailed design +/- 5mm.
 - All signage will be subject to separate advertisement consent application at a later date (by others).

P03	10-02-2026	JTU	Issued For Planning	ADV	ADV
REV	DATE	BY	DESCRIPTION	CHK	APP

SUITABILITY STATUS:
S2 - Suitable For Information

ISSUE PURPOSE:
Preliminary

PRINCIPAL CONSULTANT:
wsp
No.8 First Street, Manchester, M15 4RP
Tel: +44 (0)20 200 5000
<https://www.wsp.com>

ARCHITECT:
tp bennett
Royal Mills, Unit 26, 17 Redhill Street,
Manchester, M4 5BA
Tel: 0161 964 770
<https://tpbennett.com>

OTHER CONSULTANT:
ARUP
6th Floor, Three Piccadilly Place,
Manchester, M1 3BN
Tel: 0161 964 770
<https://arup.com>

CLIENT:

**Government
Property Agency**

PLANNING

PROJECT:
MDC

TITLE:
Contextual
North Building
North and South Elevations incl. Boundary Wall

SCALE @ A1: 1:500	CHECKED: ADV	APPROVED: ADV	CLASSIFICATION ID: PM_30_10_80
PROJECT NUMBER T8204	DESIGNED: TPB	DRAWN: JTU	DATE: 12/01/2026
			WORK STAGE RIBA stage 3

MDCX-TPB-ZZ-ZZ-DR-A-042021	REV: P03
----------------------------	-------------

© TP Bennett LLP