



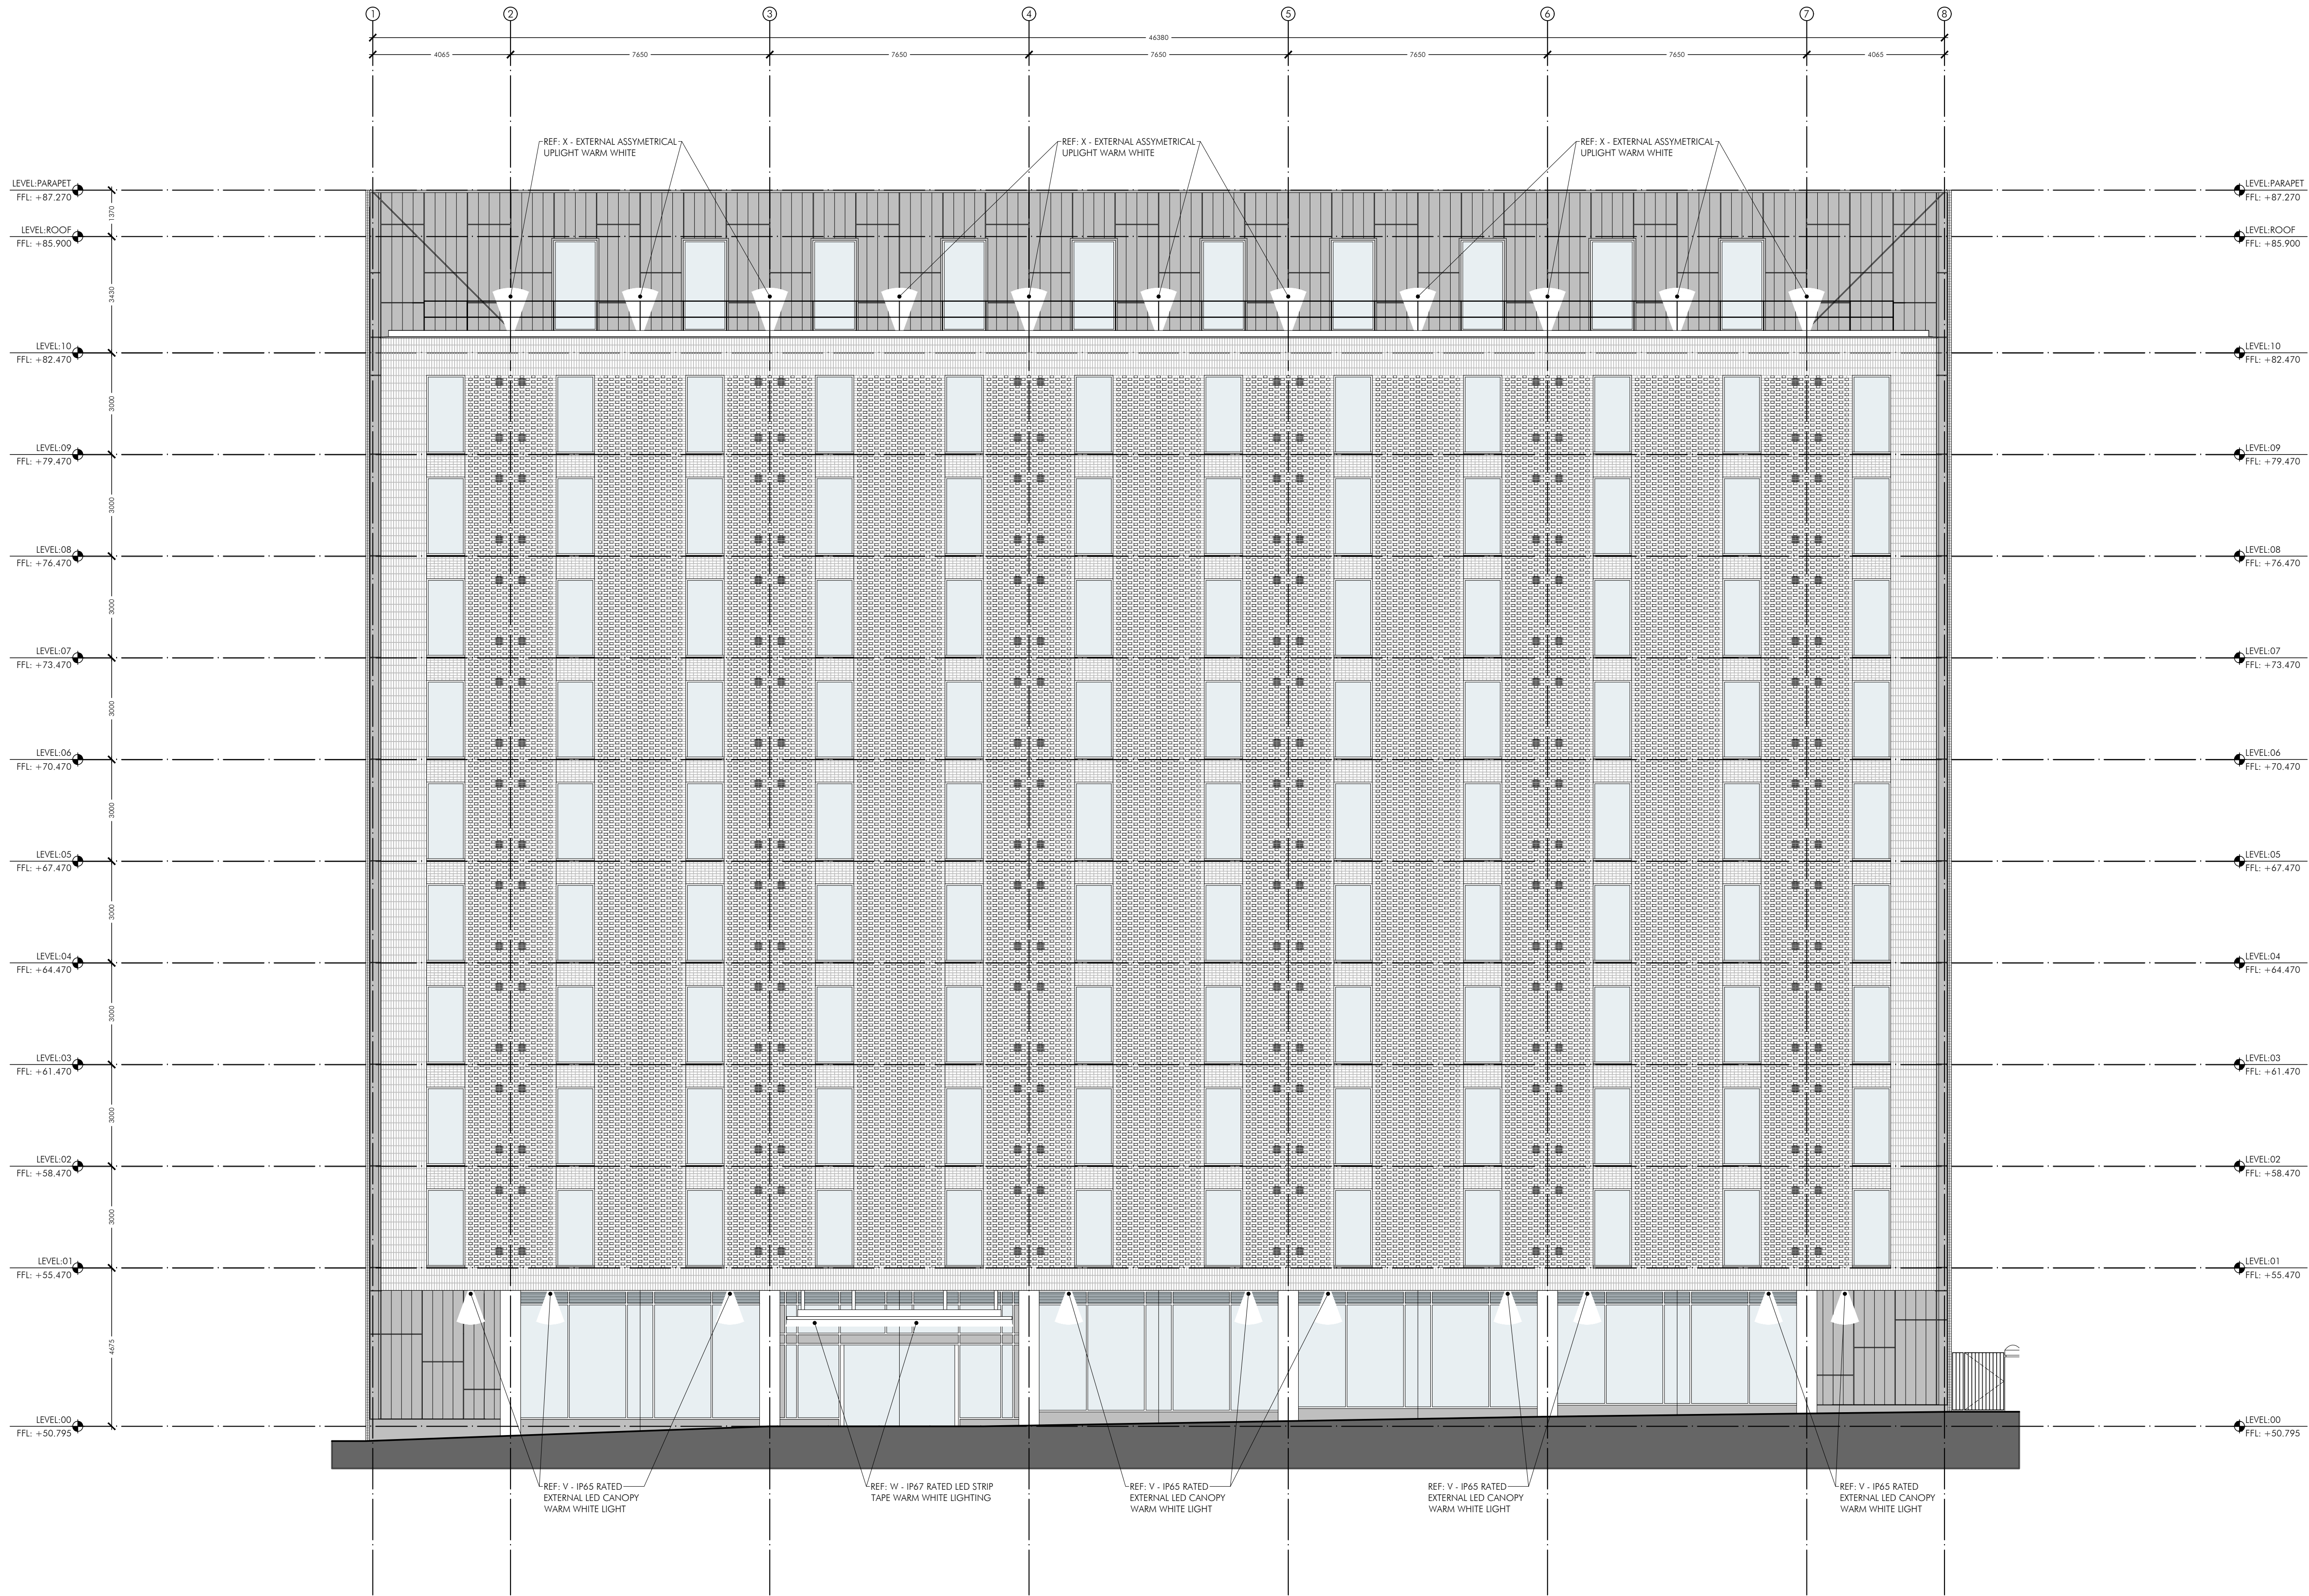

FRONT ELEVATION ROCHDALE ROAD
SCALE - 1:100

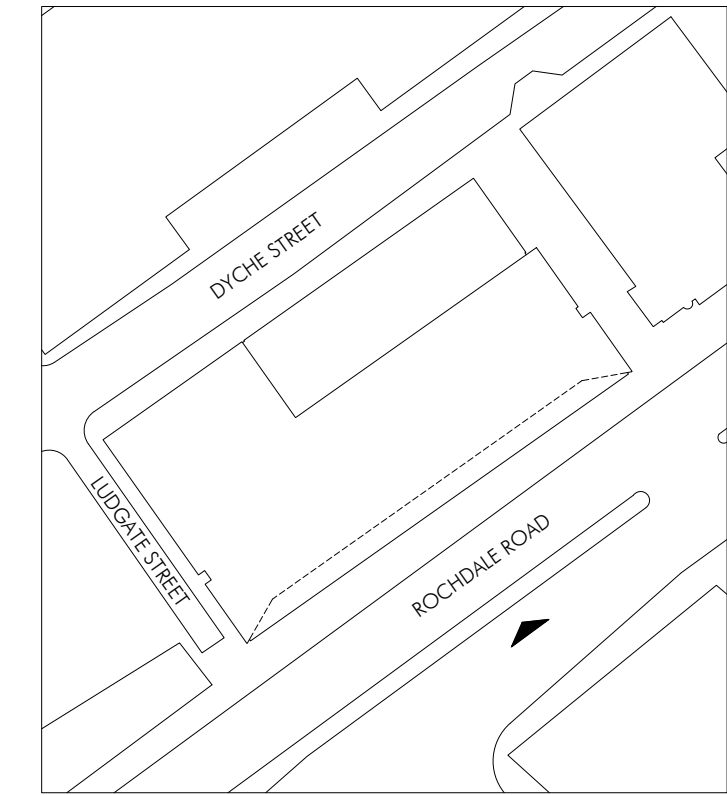

SITE LOCATION PLAN - NTS



ABOVE: V - IP65 RATED EXTERNAL LED CANOPY WARM WHITE LIGHT - SIZE: 140MM DIAMETER X 95MM HIGH - POSITIONED WITHIN GROUND FLOOR SOFFIT



ABOVE: X - EXTERNAL ASSYMETRICAL UPLIGHT WARM WHITE - SIZE: 230MM WIDE X 250MM HIGH X 45MM DEPTH - POSITIONED BETWEEN WINDOWS AT LEVEL 10 TO ILLUMINATE UP THE ZINC CLADDING FACADE



ABOVE: W - IP67 RATED LED STRIP TAPE WARM WHITE LIGHTING - POSITIONED TO U/S FRONT EDGE OF CANOPY

SH DRAWN	C01 - PLANNING ISSUE REVISION	OCT 25 DATE	VER
AP ALLISON PIKE ARCHITECTS & DESIGNERS			
7 Buxton Road West, Disley, Stockport, Cheshire, SK12 2AE Website: www.allisonpike.com		Telephone: 01663 763000 Facsimile: 01663 766772 Email: studio@allisonpike.com	
© Allison Pike Partnership Limited.			
PROJECT			
PREMIER INN ROCHDALE ROAD 25 ROCHDALE ROAD MANCHESTER, M4 4HT			
TITLE			
PROPOSED ROCHDALE ROAD ELEVATION EXTERNAL LIGHTING PROPOSAL			
SCALE			
1:100 @ A1			
DRAWING No		REVISION	
L017-APA-10-01.EL-D-A-900301		C01	