



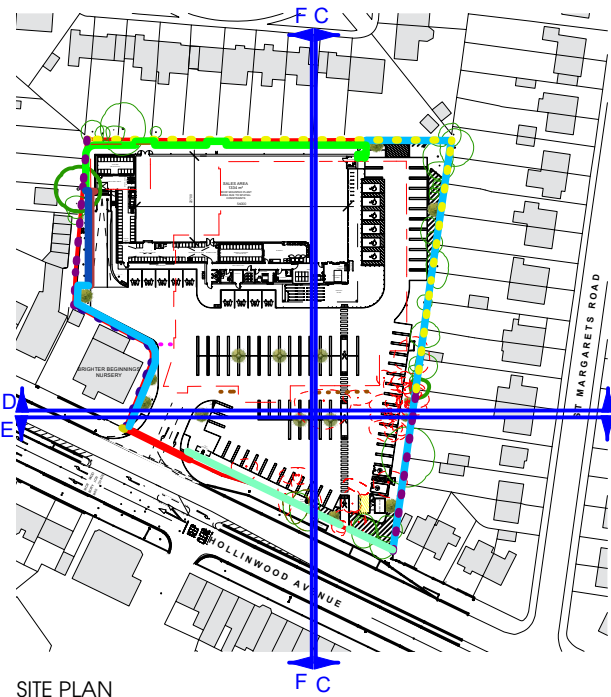


SITE PLAN
1:2000


- Boundary Treatments Key
- Proposed delivery ramp retaining wall topped with 1100mm galvanised steel guard rail
 - Open Boundary - Existing walls/fences to be removed
 - Existing building walls to be removed
 - Existing metal fence/gate to remain
 - Existing external timber panel fence to remain
 - Existing external brick walls to remain, to be maintained / repaired as required
 - Existing metal fence/gate/barrier to be removed
 - Existing external walls to be removed
 - Proposed 2.1m high close boarded timber fence
 - Proposed 1.8m high Paladin steel fence and gates painted grey RAL 7038 in line with Lidl spec
 - Proposed 2.5m high close-boarded timber acoustic Barrier Fence. Minimum mass 12kg/sqm
 - Proposed 600mm High Timber Knee rail in accordance with Lidl Spec

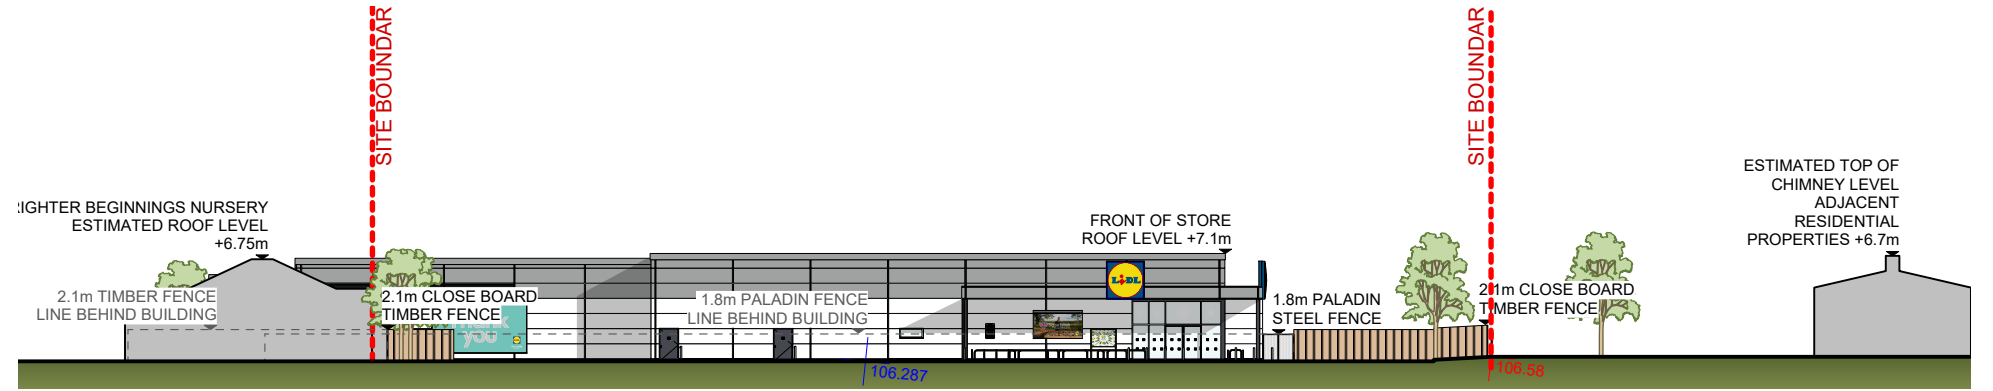


SECTION D-D
1:500

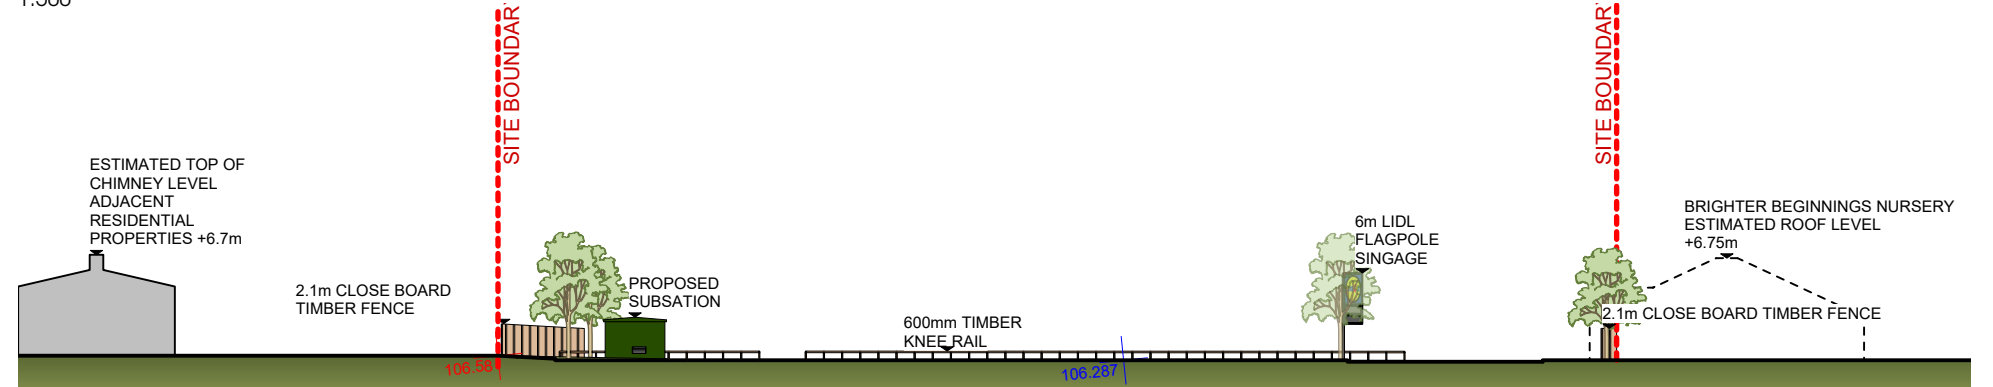

SECTION E-E
1:500

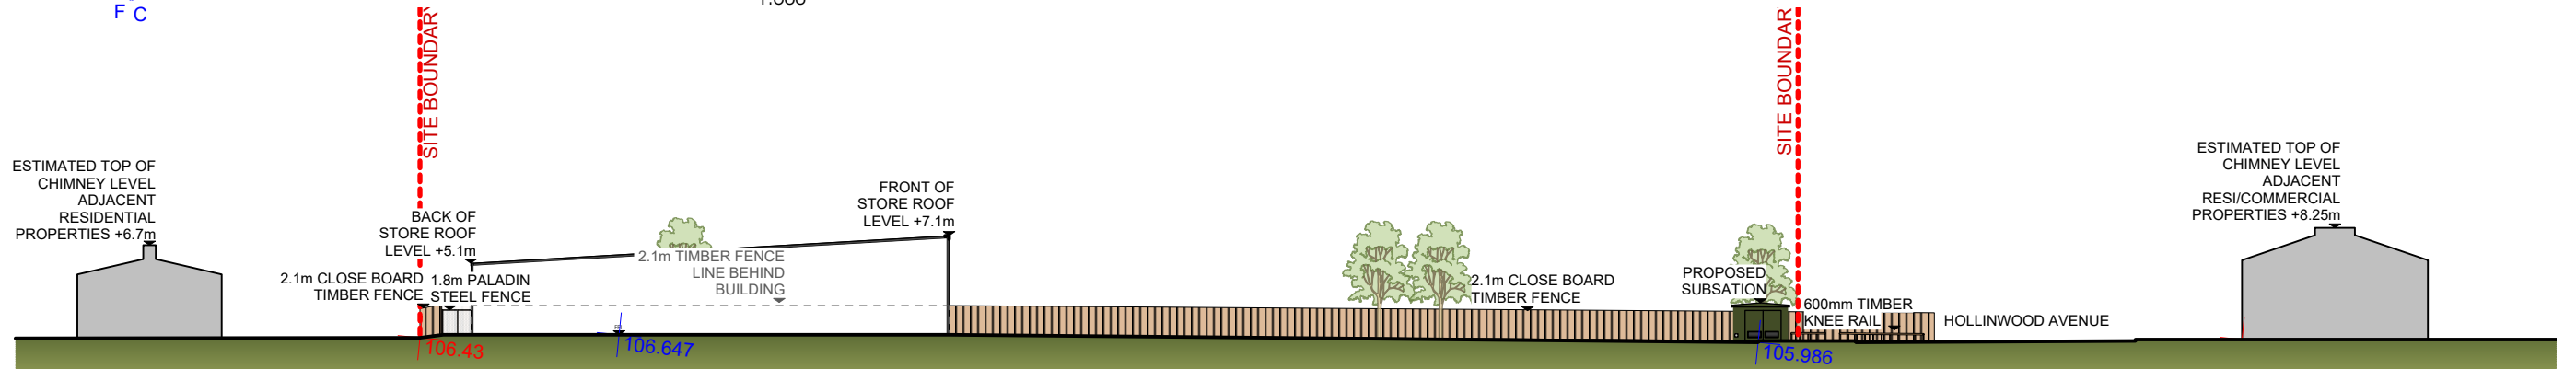

SECTION C-C
1:500

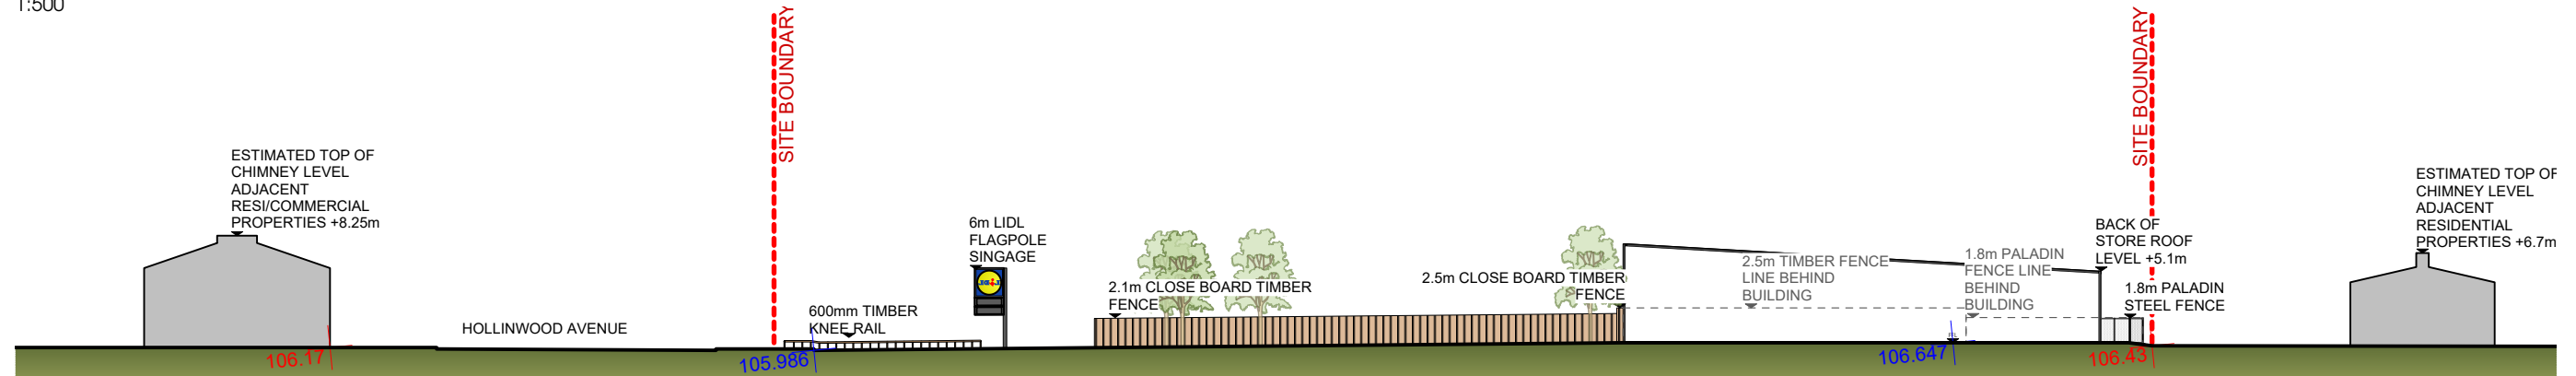

SECTION F-F
1:500

SUBJECT TO MEASURED BUILDING SURVEY

THIS DRAWING IS COPYRIGHT, AND REMAINS THE PROPERTY OF HTC ARCHITECTS. IT MUST NOT BE REPRODUCED, USED, DISCLOSED OR TRANSMITTED TO THIRD PARTIES IN ANY FORM, IN WHOLE OR IN PART, WITHOUT PRIOR WRITTEN PERMISSION.

DO NOT SCALE!
ALL DIMENSIONS SHOULD BE CHECKED ON SITE BEFORE WORK COMMENCES

B 29/01/2026 Added 600mm high timber knee rail
A 06/10/2025 Removed flagpole singage shown in error on section CC and added proposed trees to long sections, substation indicated in site plan key

client



Lidl GB Ltd

project

Hollinwood Ave, Manchester

drawing title

Proposed Site Sections &
Boundary Treatment
Elevations

date

September 2025

status

Planning

scale

1:2000 & 1:500 @ A3

drawn

JBH

job no.

3607

dwg no.

P302

rev.

B

htcarchitects

York Place Studio
8 Britannia Street
Leeds
LS1 2DZ
T: (0113) 244 3457
W: www.htcarchitects.co.uk
E: info@htcarchitects.co.uk