




1
2
3
4
5
6
7
8
9
10
FRONT ELEVATION



REAR ELEVATION



RIGHT SIDE ELEVATION

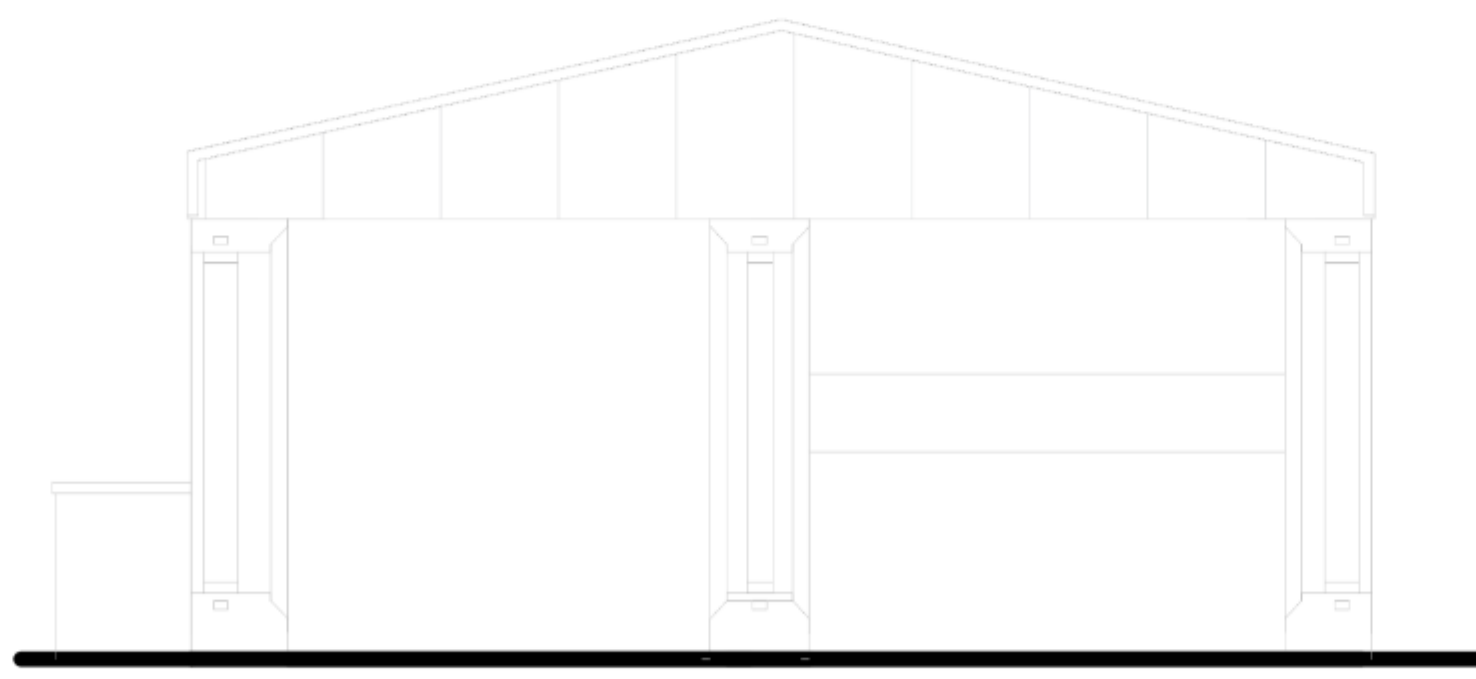

LEFT SIDE ELEVATION

0m 1 2 3 4 5m



0m 2 4 6 8 10m



M1 Architecture Ltd
City Tower, New York St,
Manchester
www.m1architecture.co.uk
0330 311 9695

Issued for: Evaluation purposes


Type: Site plan

Project Address: Units 1-10, Euro Centre,
Bury New Rd, Great Manchester, Manchester M8
8EB


Scale: 1:200 @ A1

Page no:


01

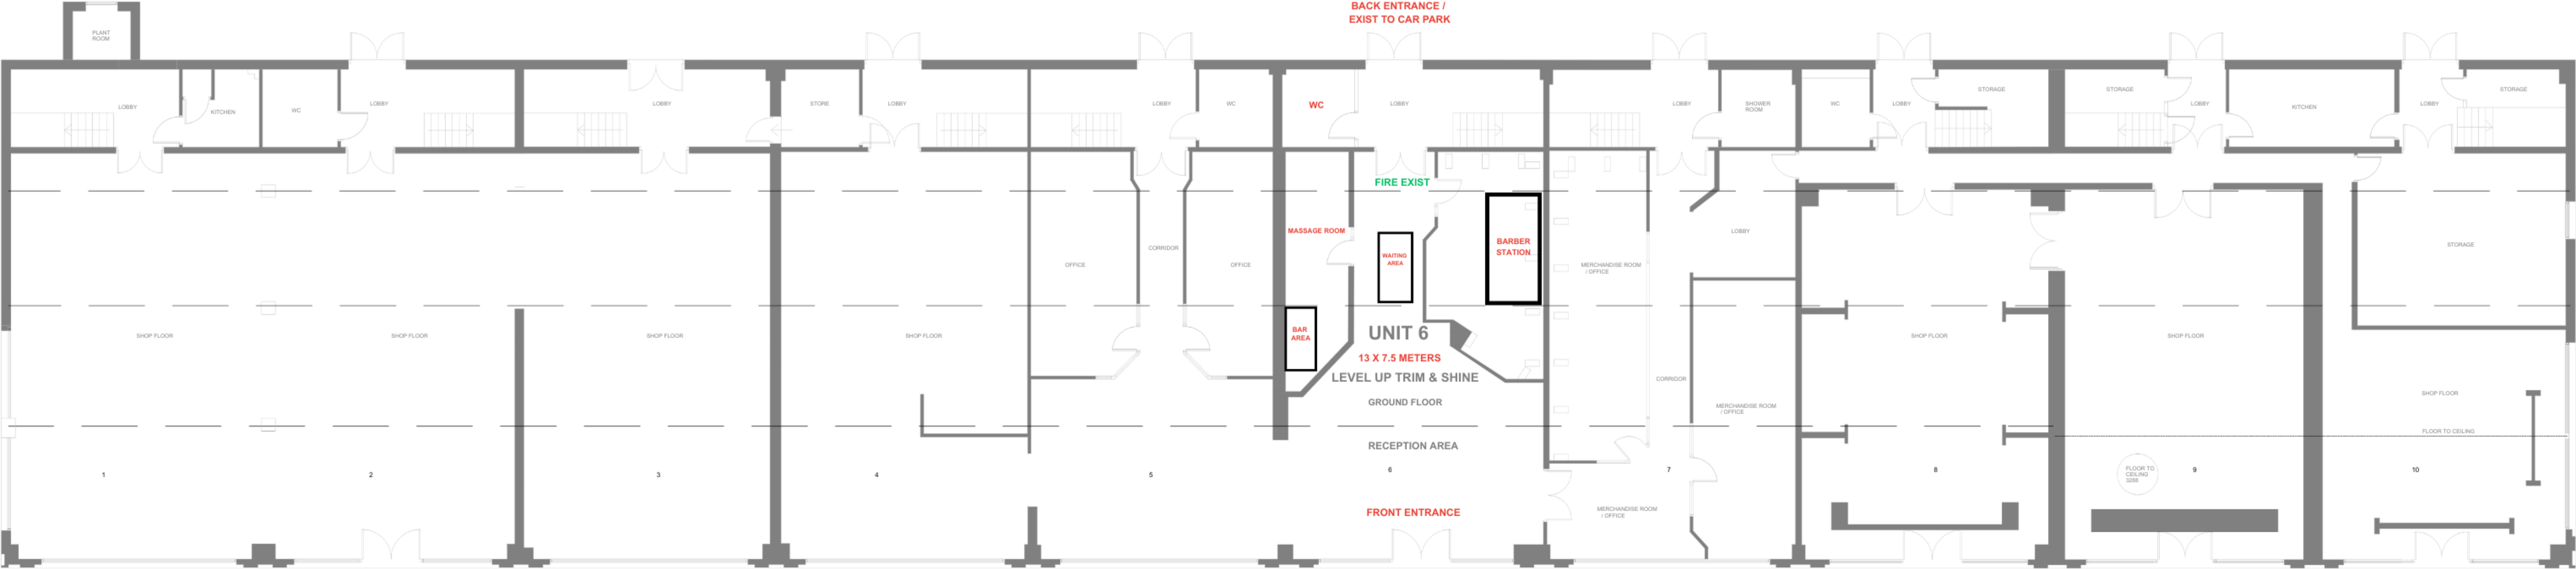

GROUND FLOOR PLAN Gross Area:1284 m² Excluding Car park

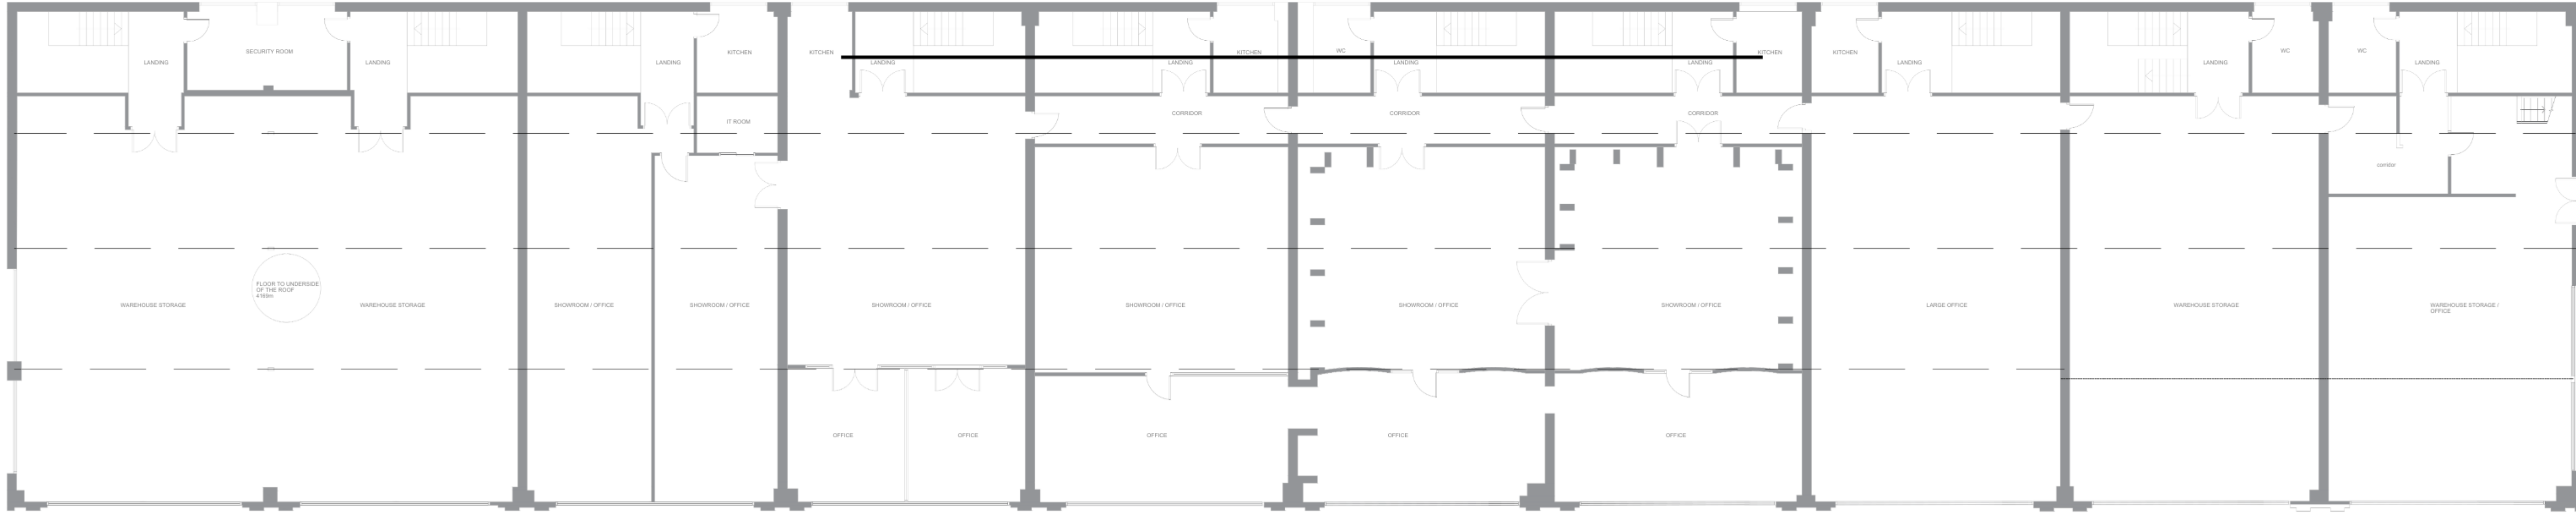

FIRST FLOOR PLAN Gross Area:1284 m²

 



M1 Architecture Ltd
CityTower, New York St,
Manchester
www.m1architecture.co.uk
0330 311 9695

Issued for:Evaluation purposes

Type: Floor plans

Project Address:Units 1-10, Euro Centre,
BuryNewRd,GreatManchester, Manchester M8 8EB

Scale: 1:100 @ A1	Page no:	02
--------------------------	-----------------	-----------

18/06/2025 19:25:20