


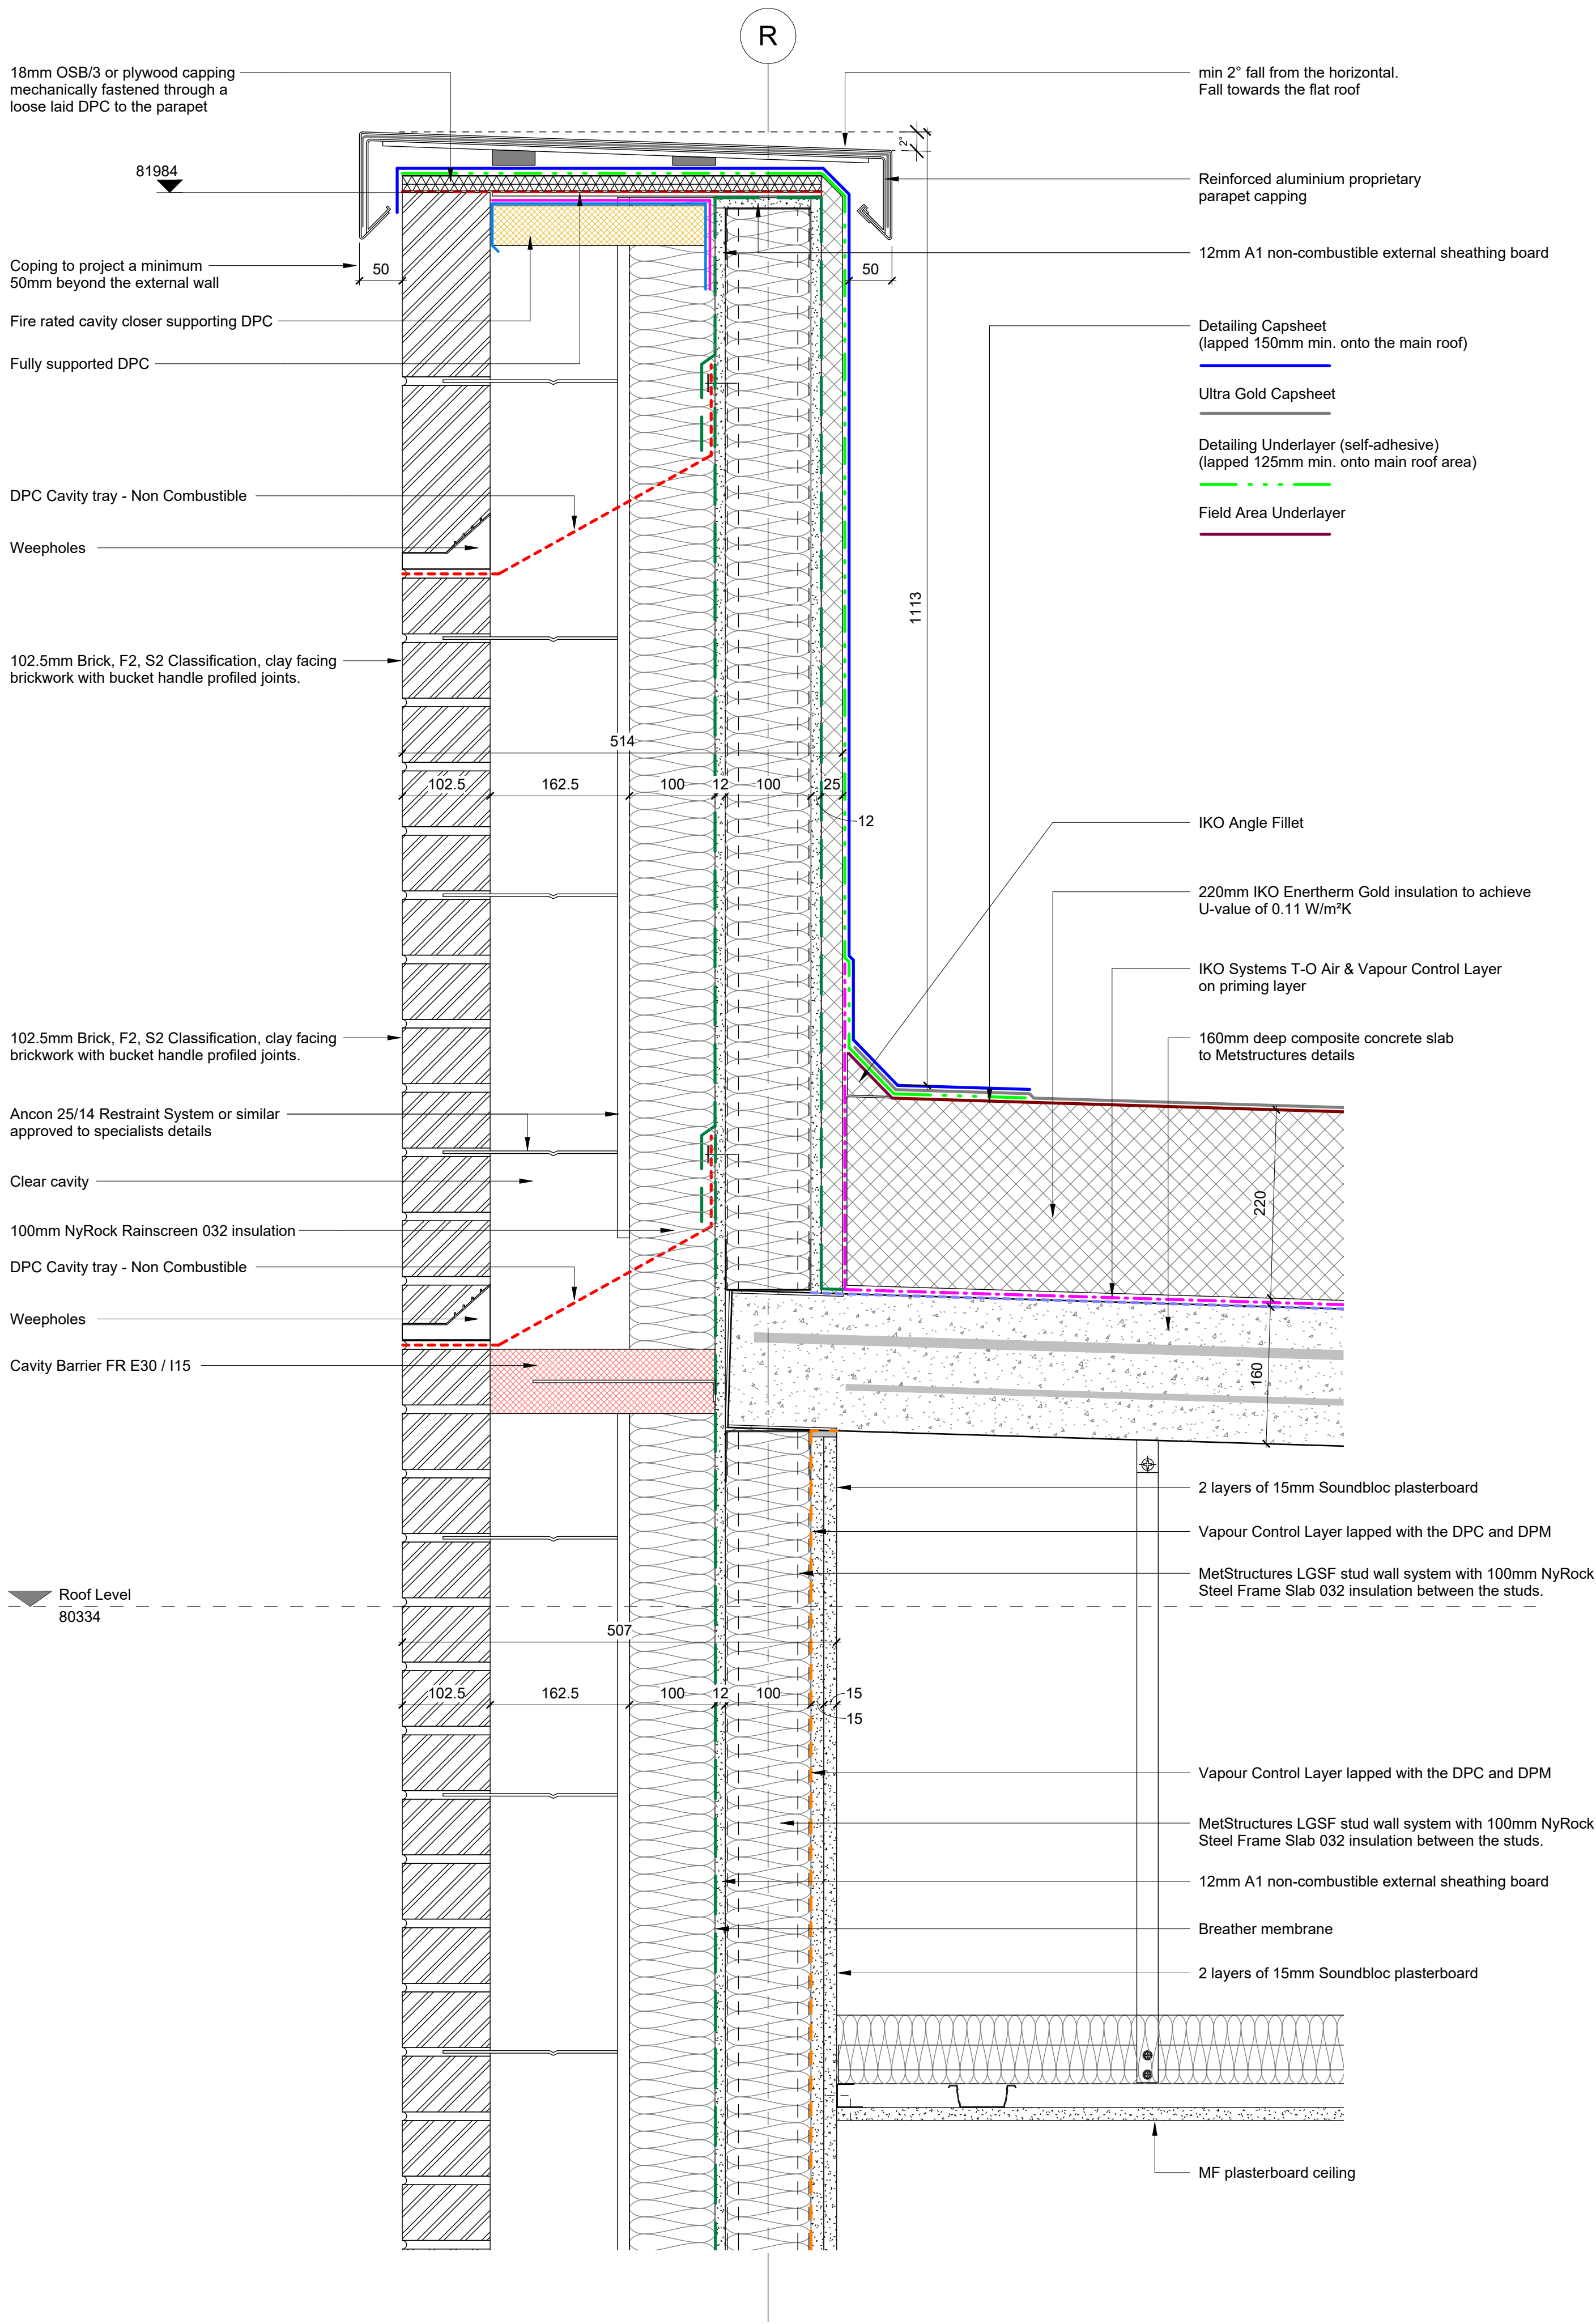

1 External Wall Parapet Detail to Fifth Floor Roof
1 : 5

P01	23/12/25	ADS	First Issue	KLM
Rev.	Date	Dim.		Chkd.

BowkerSadler

Project
Grey Mare Lane, Beswick

Client
Great Places Housing Group

Drawing
External Wall Section Details - Sheet 6

Scale 1 : 5	Sheet Size @ A1	Drawn ADS	Checked KLM	Date 01.10.25
Project No. 22-049	Originator BSA	Zone XX	Level XX	Form D
Discipline A	Number 6506	Revision P01		

Status
REVIEW & COMMENT

Hatherlow House, Hatherlow, Romiley, Stockport, SK6 3DY
0161 406 7333 office@bowker-sadler.co.uk www.bowker-sadler.co.uk