



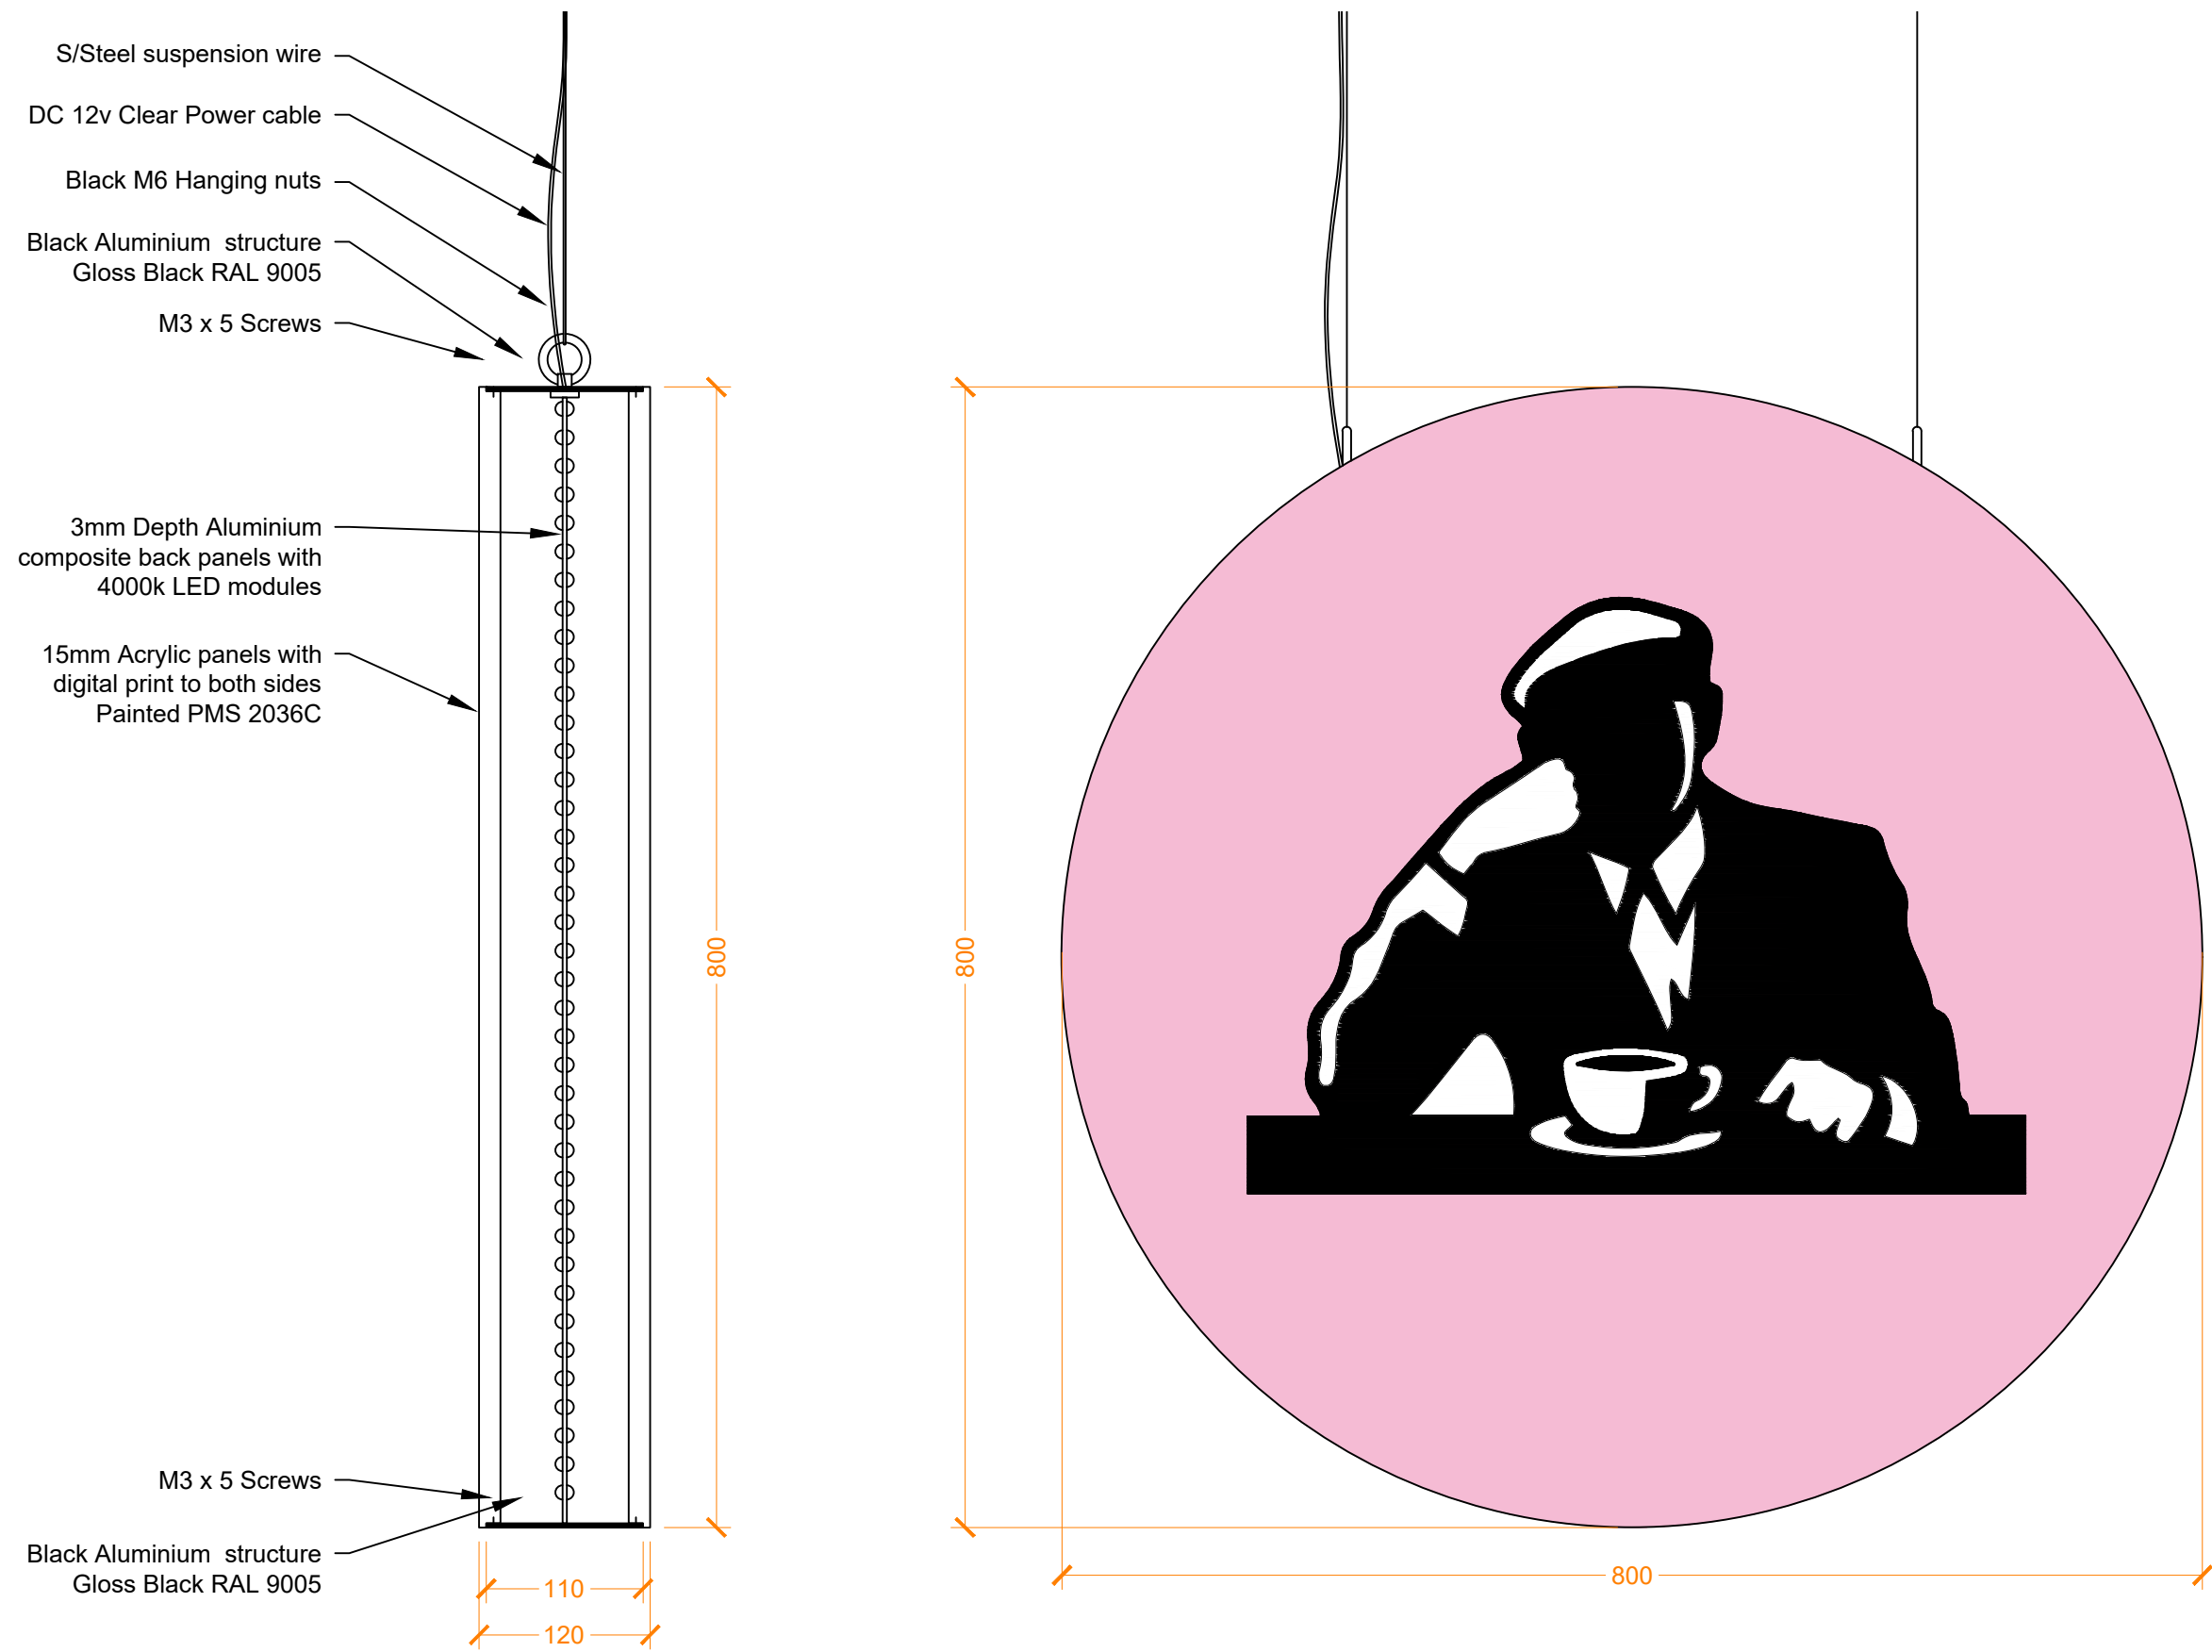


12 Detail 01 Hanging Sign

Scale: 1:5@A1

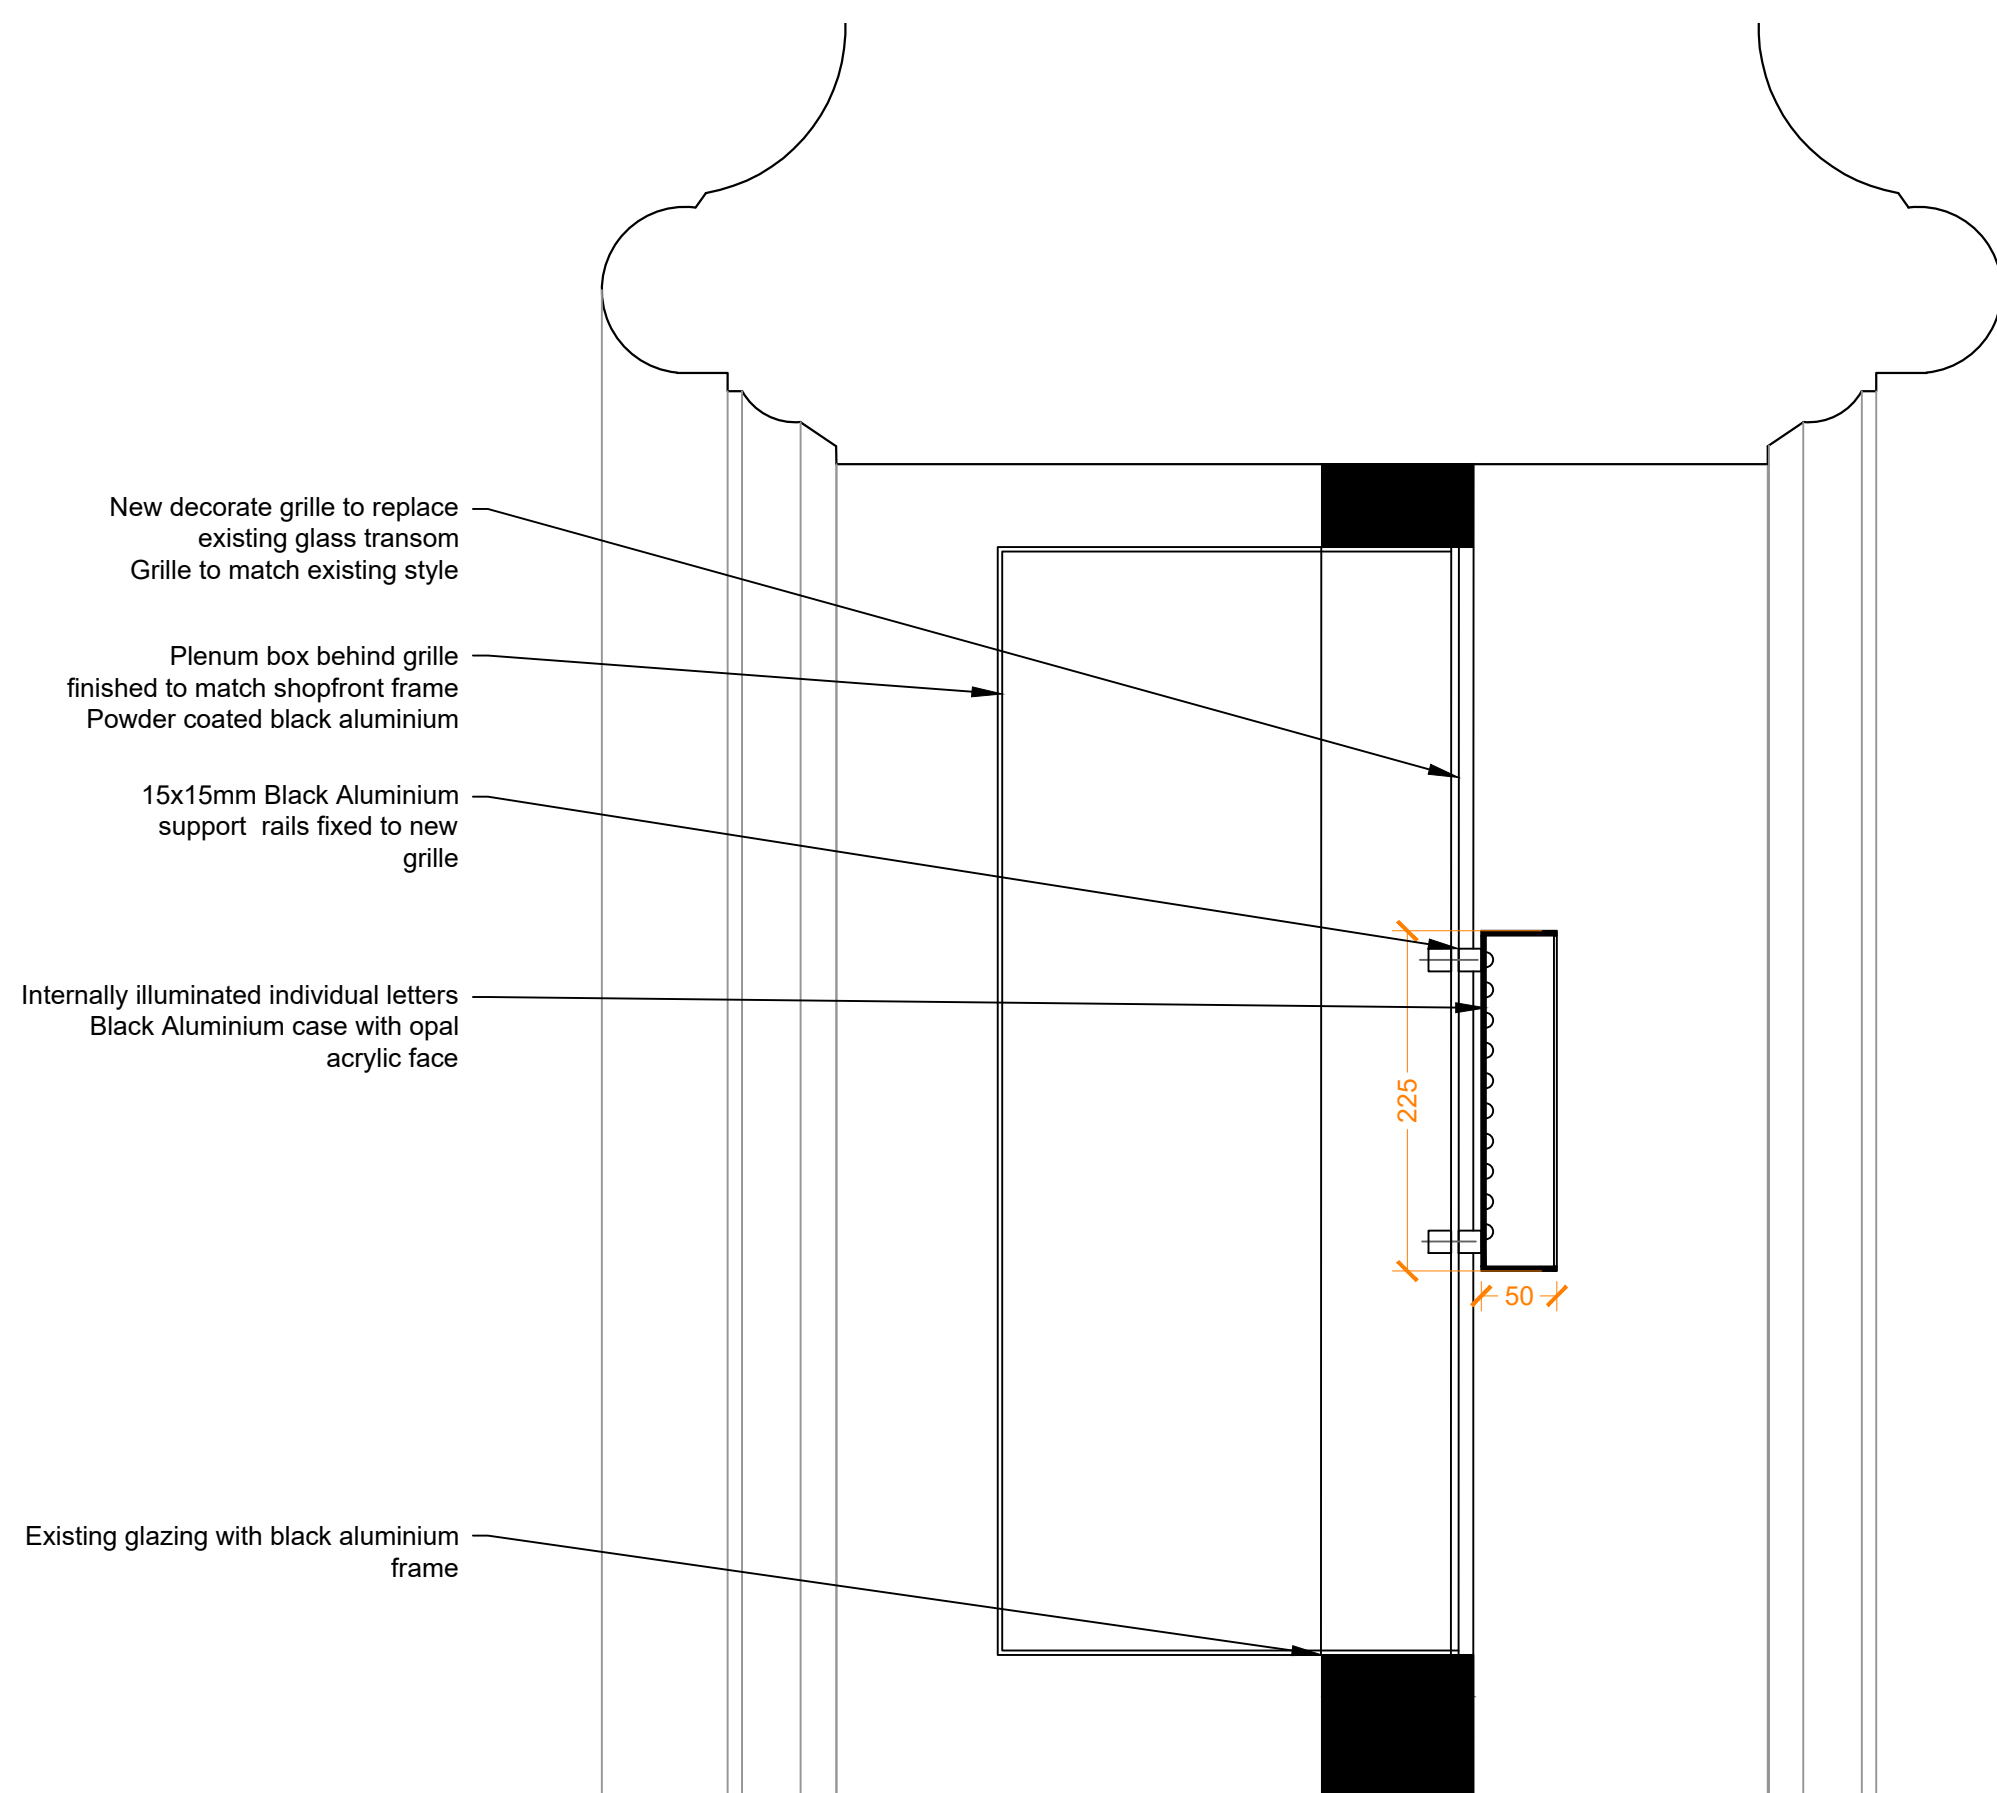

12 Detail 02 Sign | Section Through

Scale: 1:5@A1

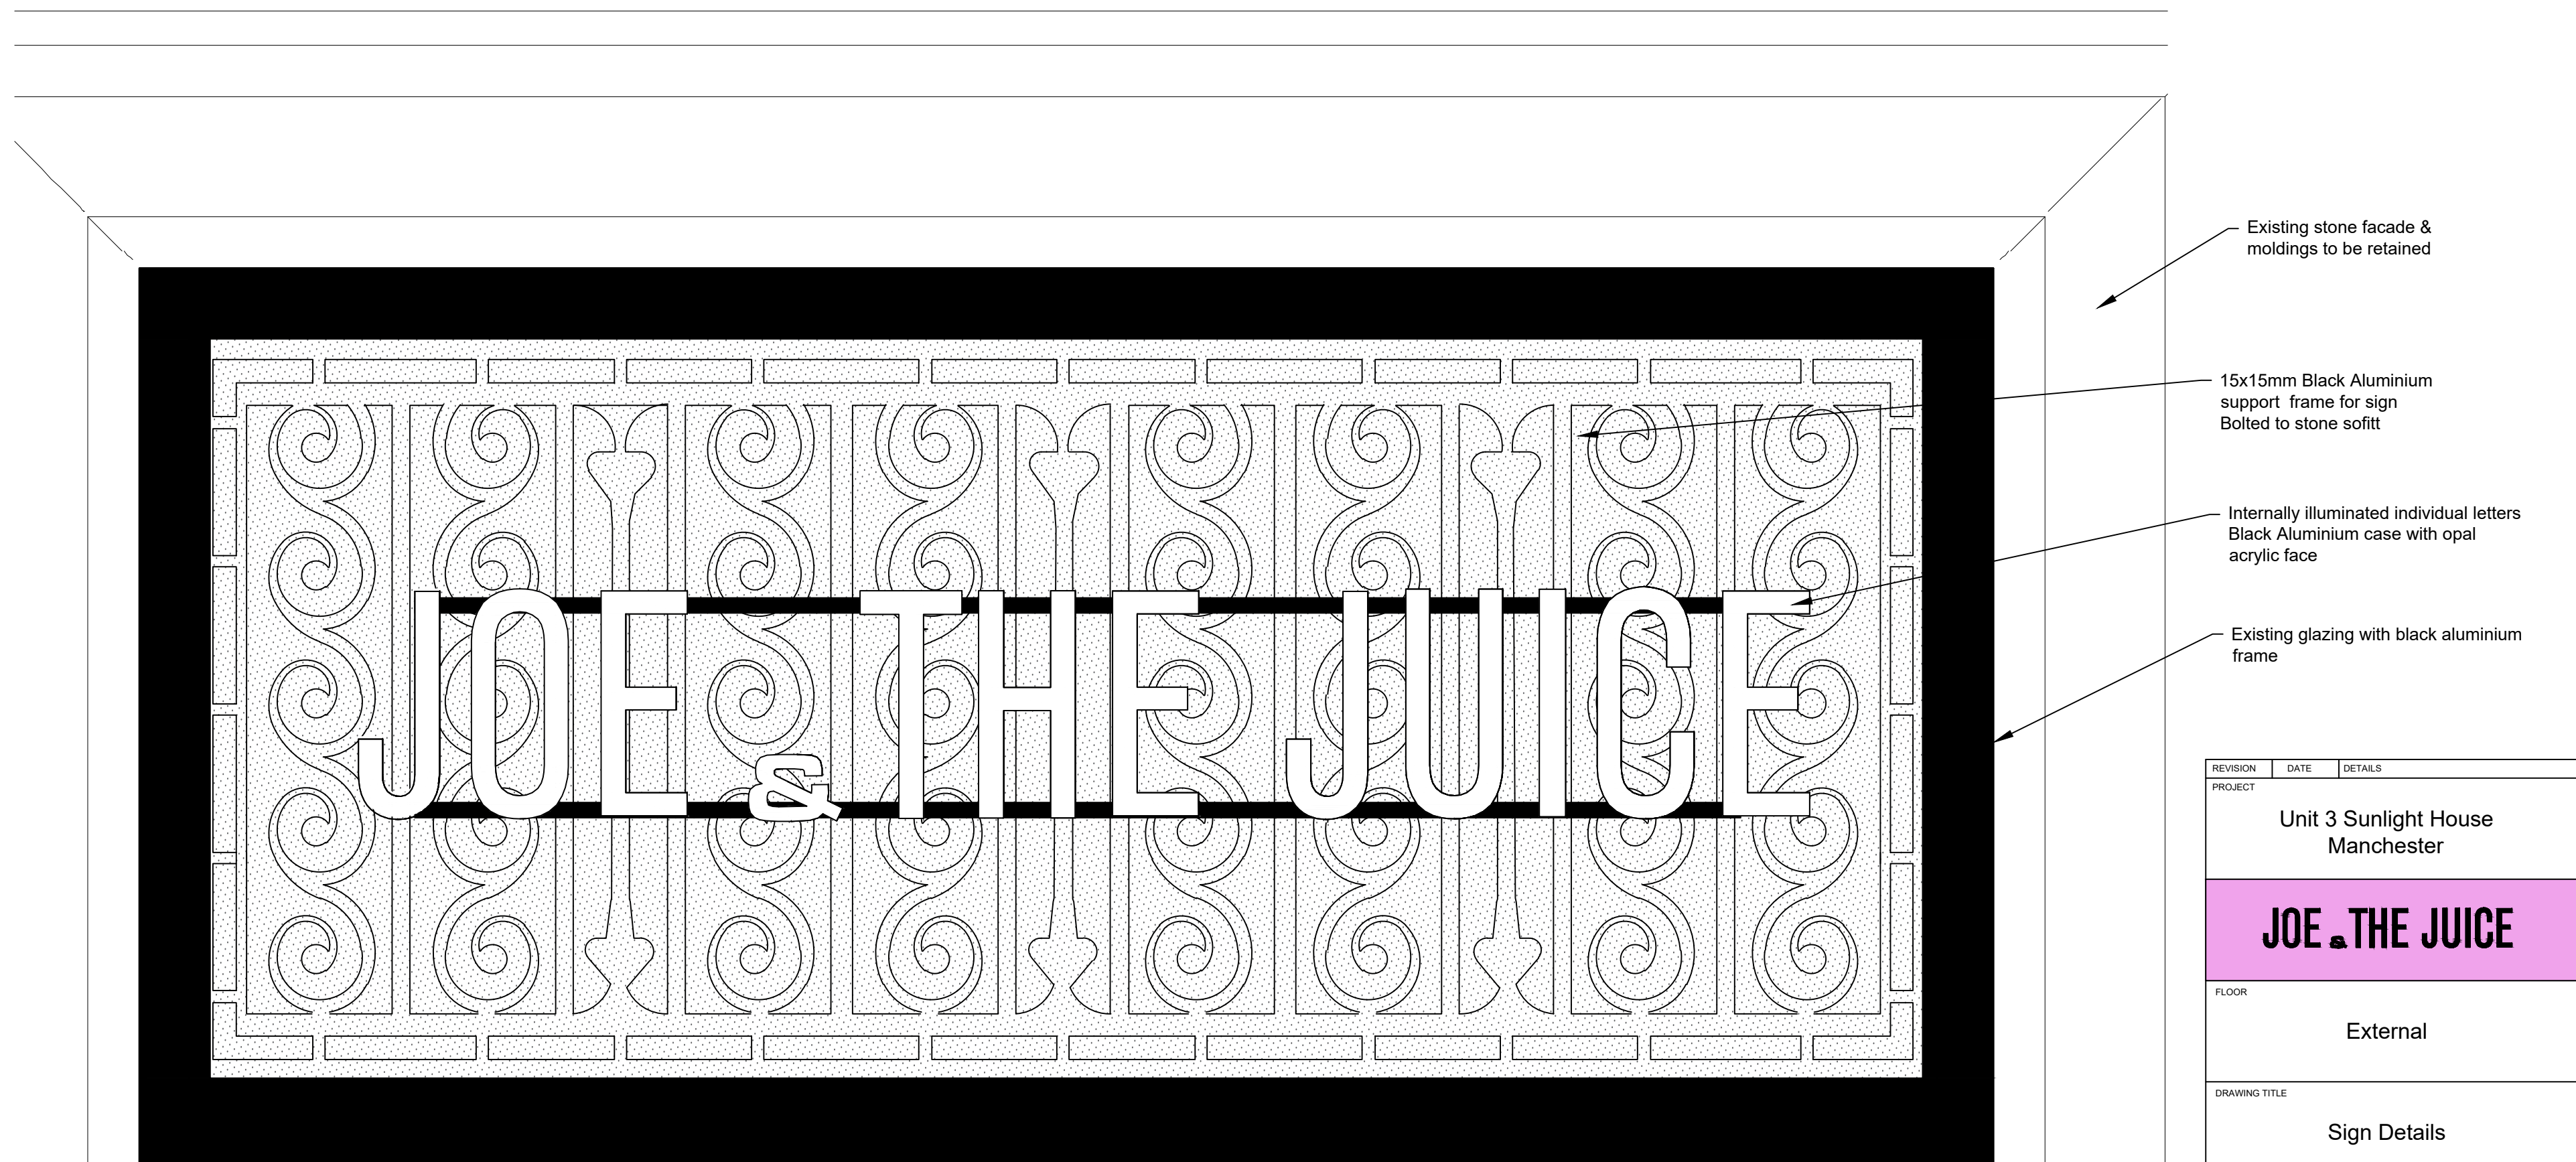

12 Detail 02 Sign | Front Elevation

Scale: 1:5@A1

REVISION	DATE	DETAILS
PROJECT		
Unit 3 Sunlight House Manchester		
JOE & THE JUICE		
FLOOR		
External		
DRAWING TITLE		
Sign Details		
SCALE		PAPER SIZE
1:50		A1
DRAWING NUMBER		REVISION
7063-12.3		A
DRAWN BY		DATE
SE		27.11.25
STATUS		
L1		
ad@adesigntime.com www.adesigntime.uk.com		2-Work, 7-Cutter Mill Therfield North WF1 5FY