


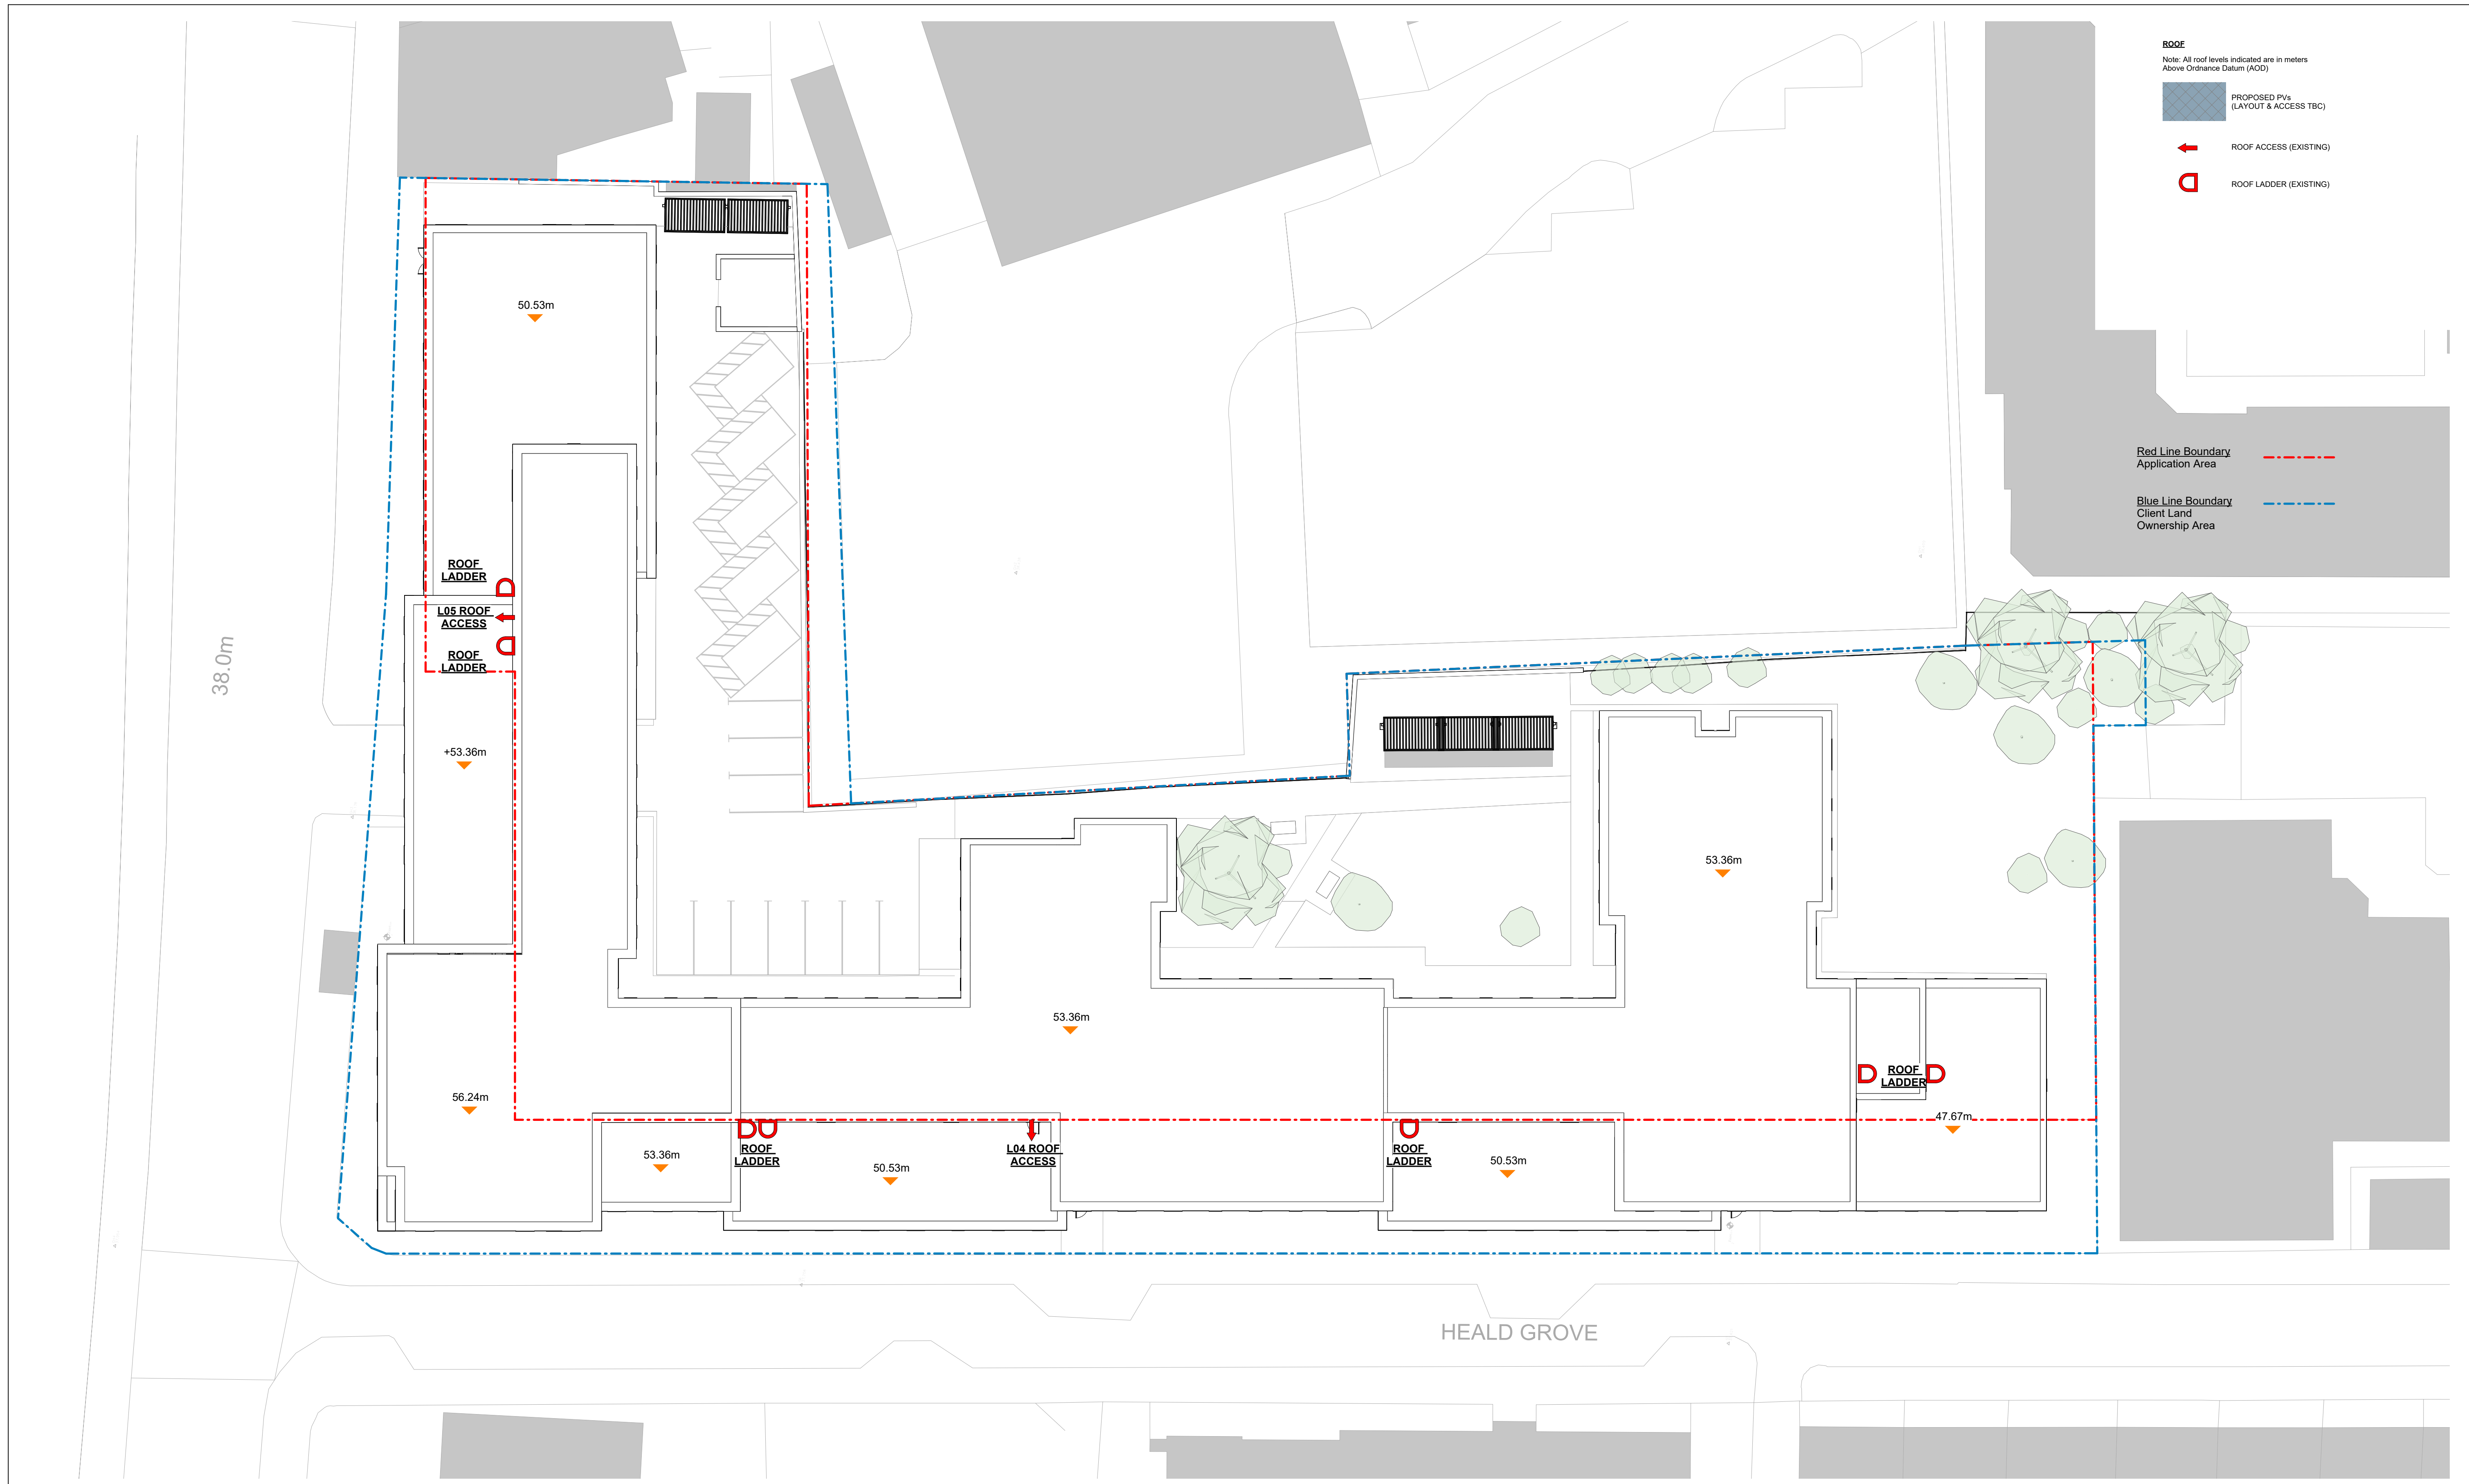

This drawing has been prepared solely for the use of SPINAKE ESTATES and there are no representations of any kind made by NORR Consultants Limited to any party with whom NORR Consultants Limited has not entered into a contract

This drawing must not be used, reproduced or revised without written permission.

This drawing shall not be used for construction purposes until a'x - APPROVED FOR STAGE x' status appears under the Sheet Status.

Constructors must only work to figured dimensions which are to be checked on site. Do not scale from hard copy drawings.

[illegible]

THIS DRAWING IS SUBJECT TO FULL VERIFICATION BY MEASURED AND STRUCTURAL SURVEYING, ENGINEERING DESIGN, CONFIRMATION OF BOUNDARIES, EASEMENTS AND COVENANTS, PLEASURED RISK ASSESSMENT, SERVICES AND UTILITIES, TOPOGRAPHICAL SURVEY, ECOLOGY ASSESSMENT, CONTAMINATION ASSESSMENT, PLANNING / BUILDING CONTROL AND HIGHWAYS APPROVAL. NOTE THESE ADDITIONAL REQUIREMENTS ARE NOT EXHAUSTIVE.

PLEASE NOTE SITE / TOPO INFORMATION WAS SUPPLIED BY LUCION SURVEY PLAN 681546.001, AND BOUNDARY INFORMATION SUPPLIED BY CLIENT ON SEARCH AGUMEN PLAN HAJ207254.0101


EXISTING BUILDING INFORMATION TAKEN FROM GREEN HATCH GROUP DRAWINGS (AUG 2024)

NONE IN NO WAY ACCEPTS LIABILITY FOR THE ACCURACY OF THIS INFORMATION OR THAT ASSOCIATED WITH THIRD PARTIES.

THIS DRAWING IS SUBJECT TO FULL CONSULTATION WITH STATUTORY BODIES AND APPROPRIATE CONSENTS.

THERE IS DESIGN DEVELOPMENT YET TO PLACE THAT MAY AFFECT REPORTED AREAS, UNIT NUMBERS AND DRAWINGS, AND THEREFORE THESE DRAWINGS SHOULD BE TREATED AS APPROXIMATE, THEREFORE ANY DECISION TO BE MADE ON THE BASIS OF THESE PREDICTIONS, WHETHER AS TO PROJECT VIABILITY, PRE-LETTLING, LEASINGS, ARRANGEMENTS, INTERNAL FURNITURE/EQUIPMENT ARRANGEMENT OR THE LIKE SHOULD INCLUDE DUE ALLOWANCE FOR THE POSSIBLE INCREASE OR DECREASE INHERENT IN THE DESIGN DEVELOPMENT AND BUILDING PROCESSES. ALL AREAS ARE THEREFORE GIVEN AS APPROXIMATE ONLY AND SUBJECT TO DESIGN DEVELOPMENT.

ANY DISCREPANCIES ON THESE DRAWINGS ARE TO BE HIGHLIGHTED TO THE ARCHITECT IMMEDIATELY. DO NOT SCALE FROM THESE DRAWINGS, IF IN DOUBT PLEASE REQUEST CLARIFICATION.

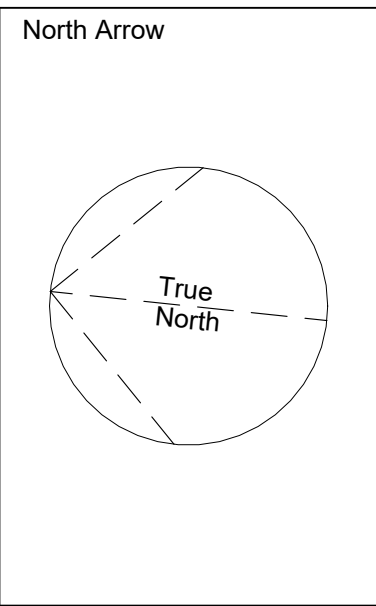

NORR

NORR Consultants Limited.
An Ingenium International Company

Percy House, 8th Floor Percy Street,
Newcastle NE1 4PW
England, UK
norr.com

Project SPINNAKER ESTATES		Drawing Title GA PLAN - EXISTING SITE PLAN	
Project Ropemaker Court			
Drawn RL	Date 13/03/2026	Sheet Status S4 - FOR APPROVAL	
Checked JF	Date 13/03/2026	Project No. RZ3025-0074	
Scale 1 : 200 @ A1		Drawing No. RMCT-NOR-XX-RF-DR-A-90002	Rev. P01