





Proposed Front Elevation Block 14

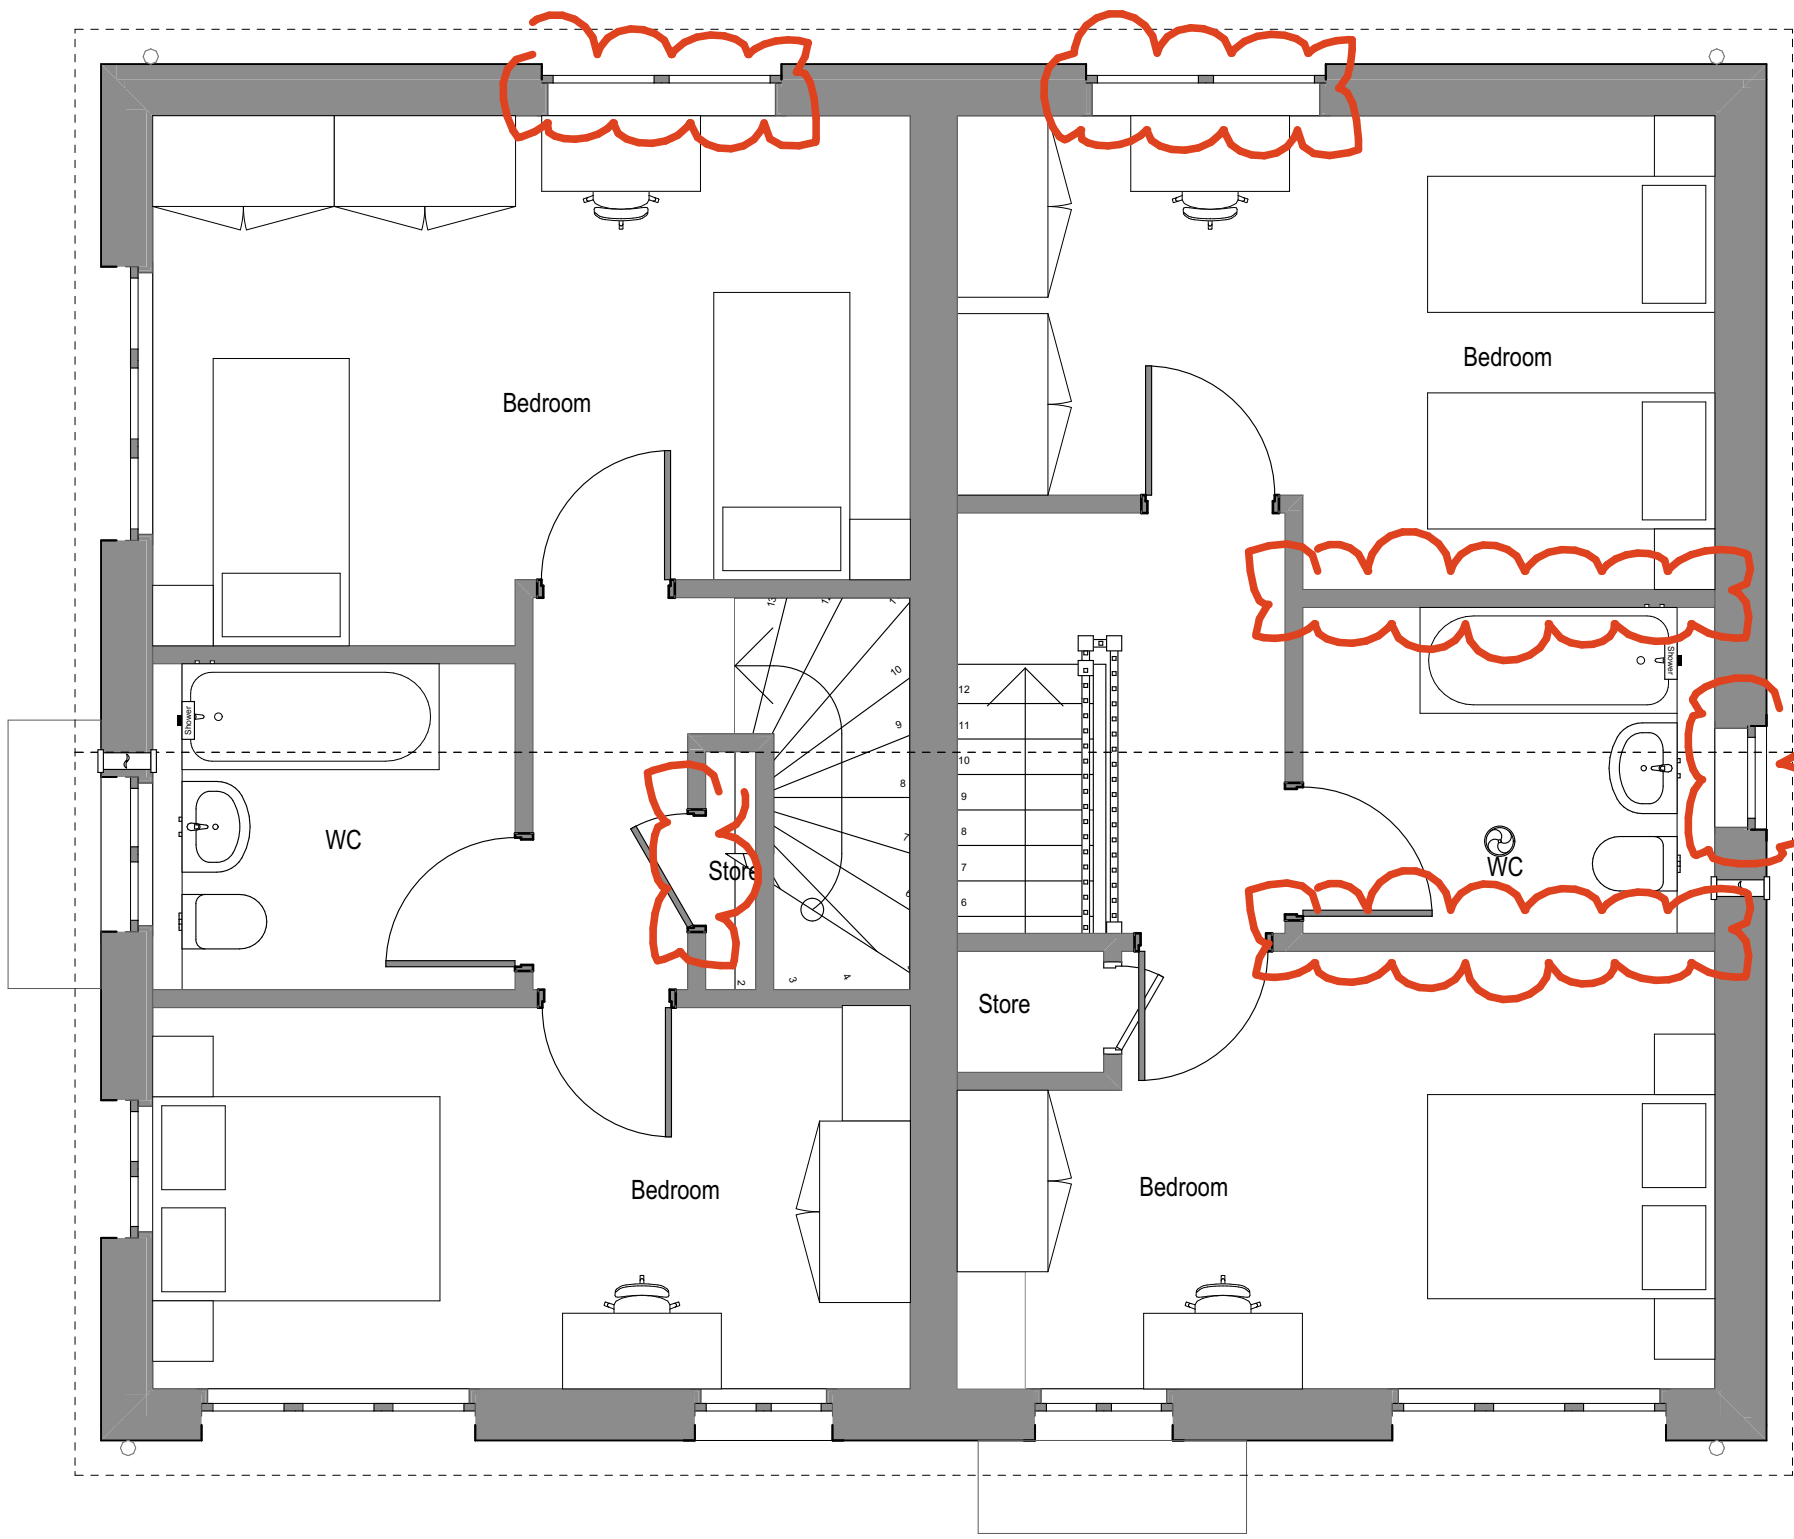

2 First Floor 1:50

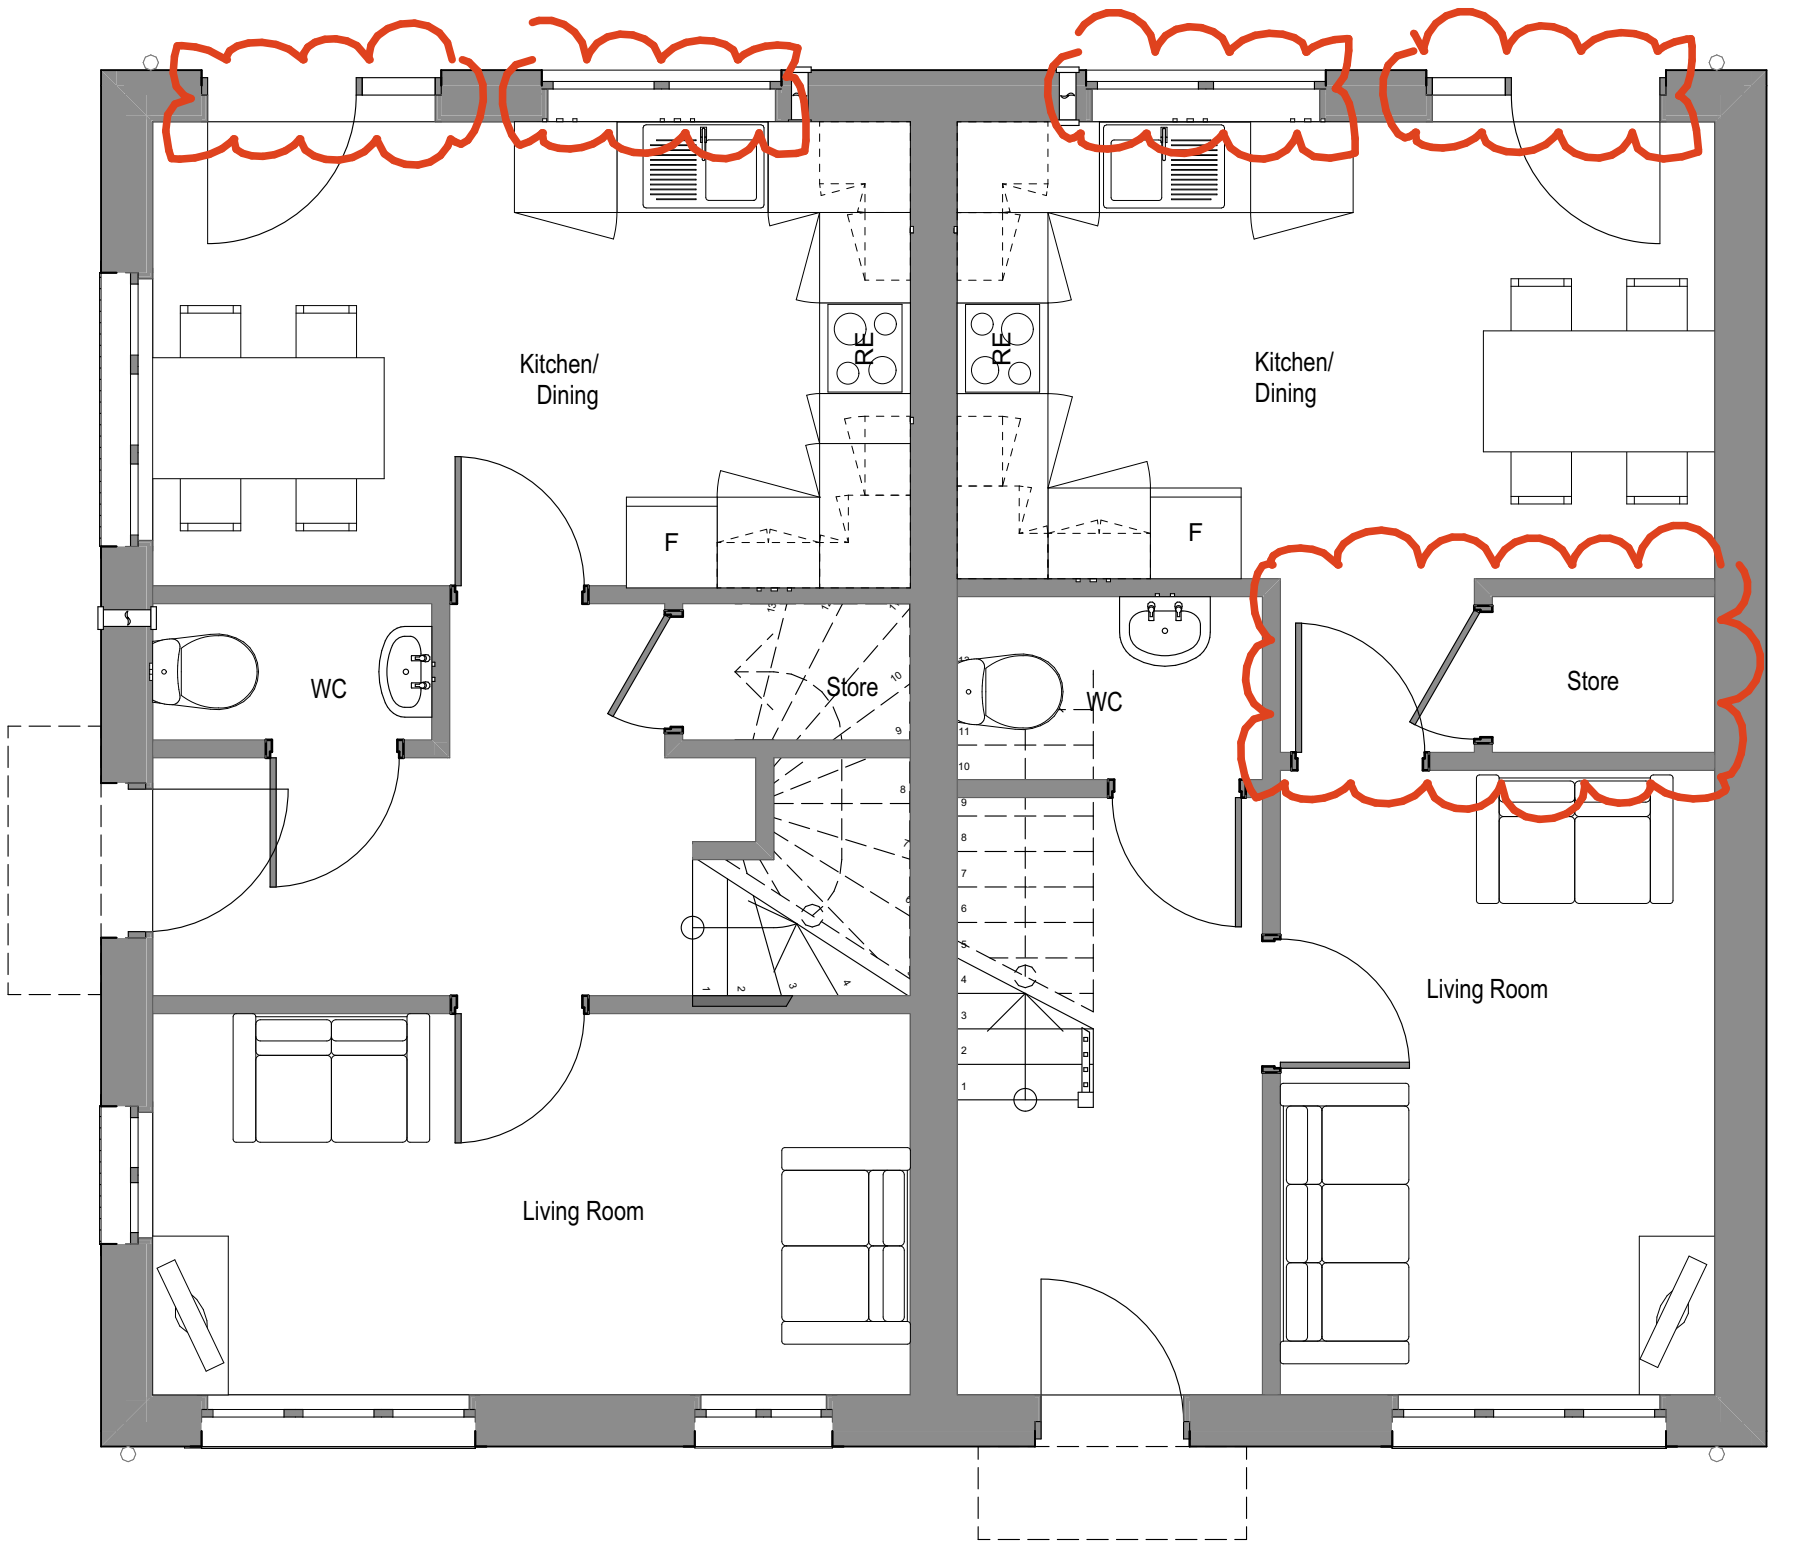

1 Ground Floor 1:50

D	Plans updated to reflect multiple changes (changes bubbled)	16/02/20	C.M.
C	Plans and Renders updated to reflect multiple changes	09/12/19	C.M.
B	Renders updated to reflect changes to external works	17/09/19	C.M.
A	Renders updated to reflect site plan changes	09/11/18	C.M.
Designation	Detail of Revision	Date	Initials

PROJECT	TITLE	SIZE	STATUS
Charlestown, White Moss Road and Dam Head Drive - P500 Phase 1 Site	2B4P - Block Type C - Block 13	A1	PLANNING
PROJECT NO: 1785	DRAWING NO: PL.011D	DRAWN BY: CM	CHECKED: DS
DATE: NOV 22	SCALE (1:10.0): 1:50		
JOHN MCCALL ARCHITECTS LTD			
No. 1 Arts Village, Henry Street, Liverpool L1 5BS Tel: 0151 707 1818 Fax: 707 1819			
4a Rock Mill Lane, New Mills, SK22 3BN e-mail: admin@John McCall.co.UK			