




1 Existing Site Plan
1 : 200

General Notes
01: Dimensions must not be scaled from this drawing. If in doubt, please ask
02: All dimensions are in millimetres unless noted otherwise.
03: All dimensions should be verified on site before proceeding with the work.
04: TADW Architects shall be notified in writing of any discrepancies.
05: Copyright to remain the property of TADW Architects in accordance with Copyright, Designs and Patents Act 1988.

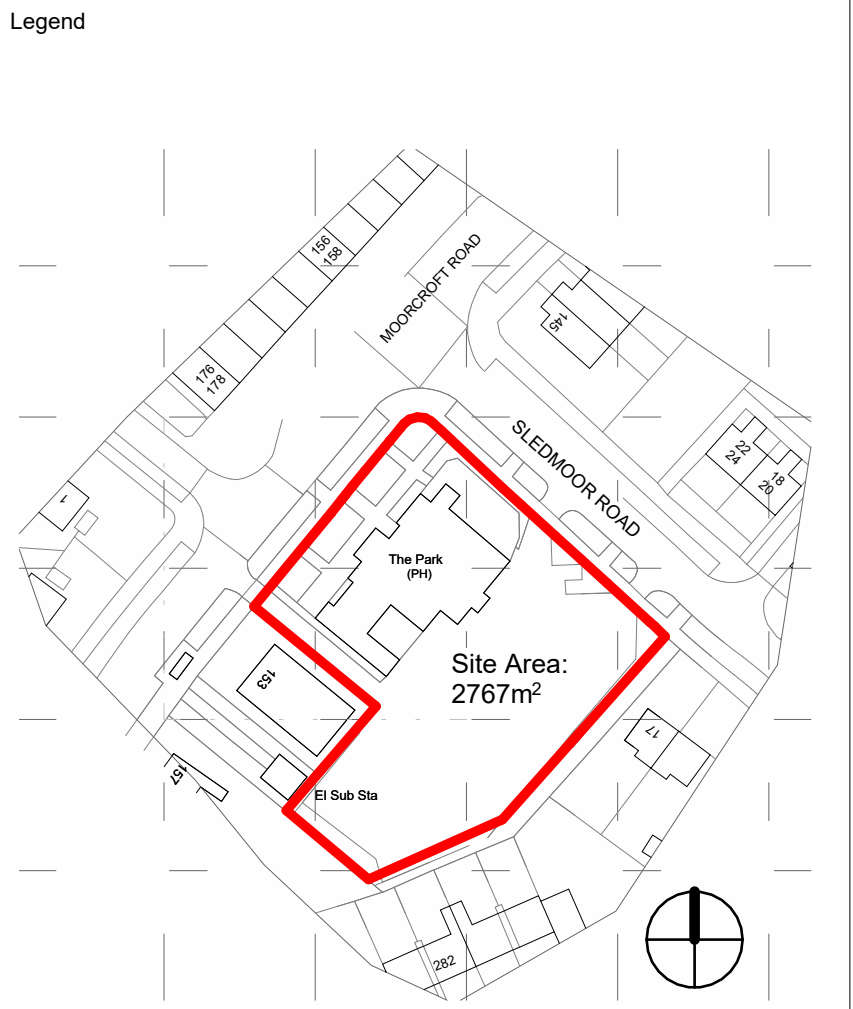

2 Location Plan
1 : 1250

5	Notes relating to proposed footpath works removed from existing site plan	09.01.26	AM	MH
4	Existing radius kerbs on Sledmoor Road to be removed	06.01.26	AM	MH
3	Legibility of topographic survey info improved	31.10.25	AM	MH
2	Presentation style amended	28.10.25	AM	MH
1	Drawn	13.05.25	AM	MH

Issue	Description	Date	Drawn	Checked
-------	-------------	------	-------	---------

Drawing Status
P - Planning T - Tender C - Construction R - As Record

PLANNING



Six St. Petersgate, Stockport, Cheshire, SK1 1HD
Ph 0161 477 6158, Fax 0161 480 6342, mail@tadw.co.uk, www.tadw.co.uk

Client: Watson Construction Ltd

Job: The Park Pub, Wythenshawe

Title: Existing Site Plan

Scale: As indicated @A1
Note - Prints from PDF files may not be to scale, check accuracy against scale
1:100

Job No. 251360-TADW- 00- XX- DR- A- 0001- P- 5