


General Notes
01: Dimensions must not be scaled from this drawing. If in doubt, please ask
02: All dimensions are in millimetres unless noted otherwise
03: All dimensions should be verified on site before proceeding with the work
04: TADW Architects shall be notified in writing of any discrepancies
05: Copyright to remain the property of TADW Architects in accordance with Copyright, Designs and Patents Act 1988.

Legend

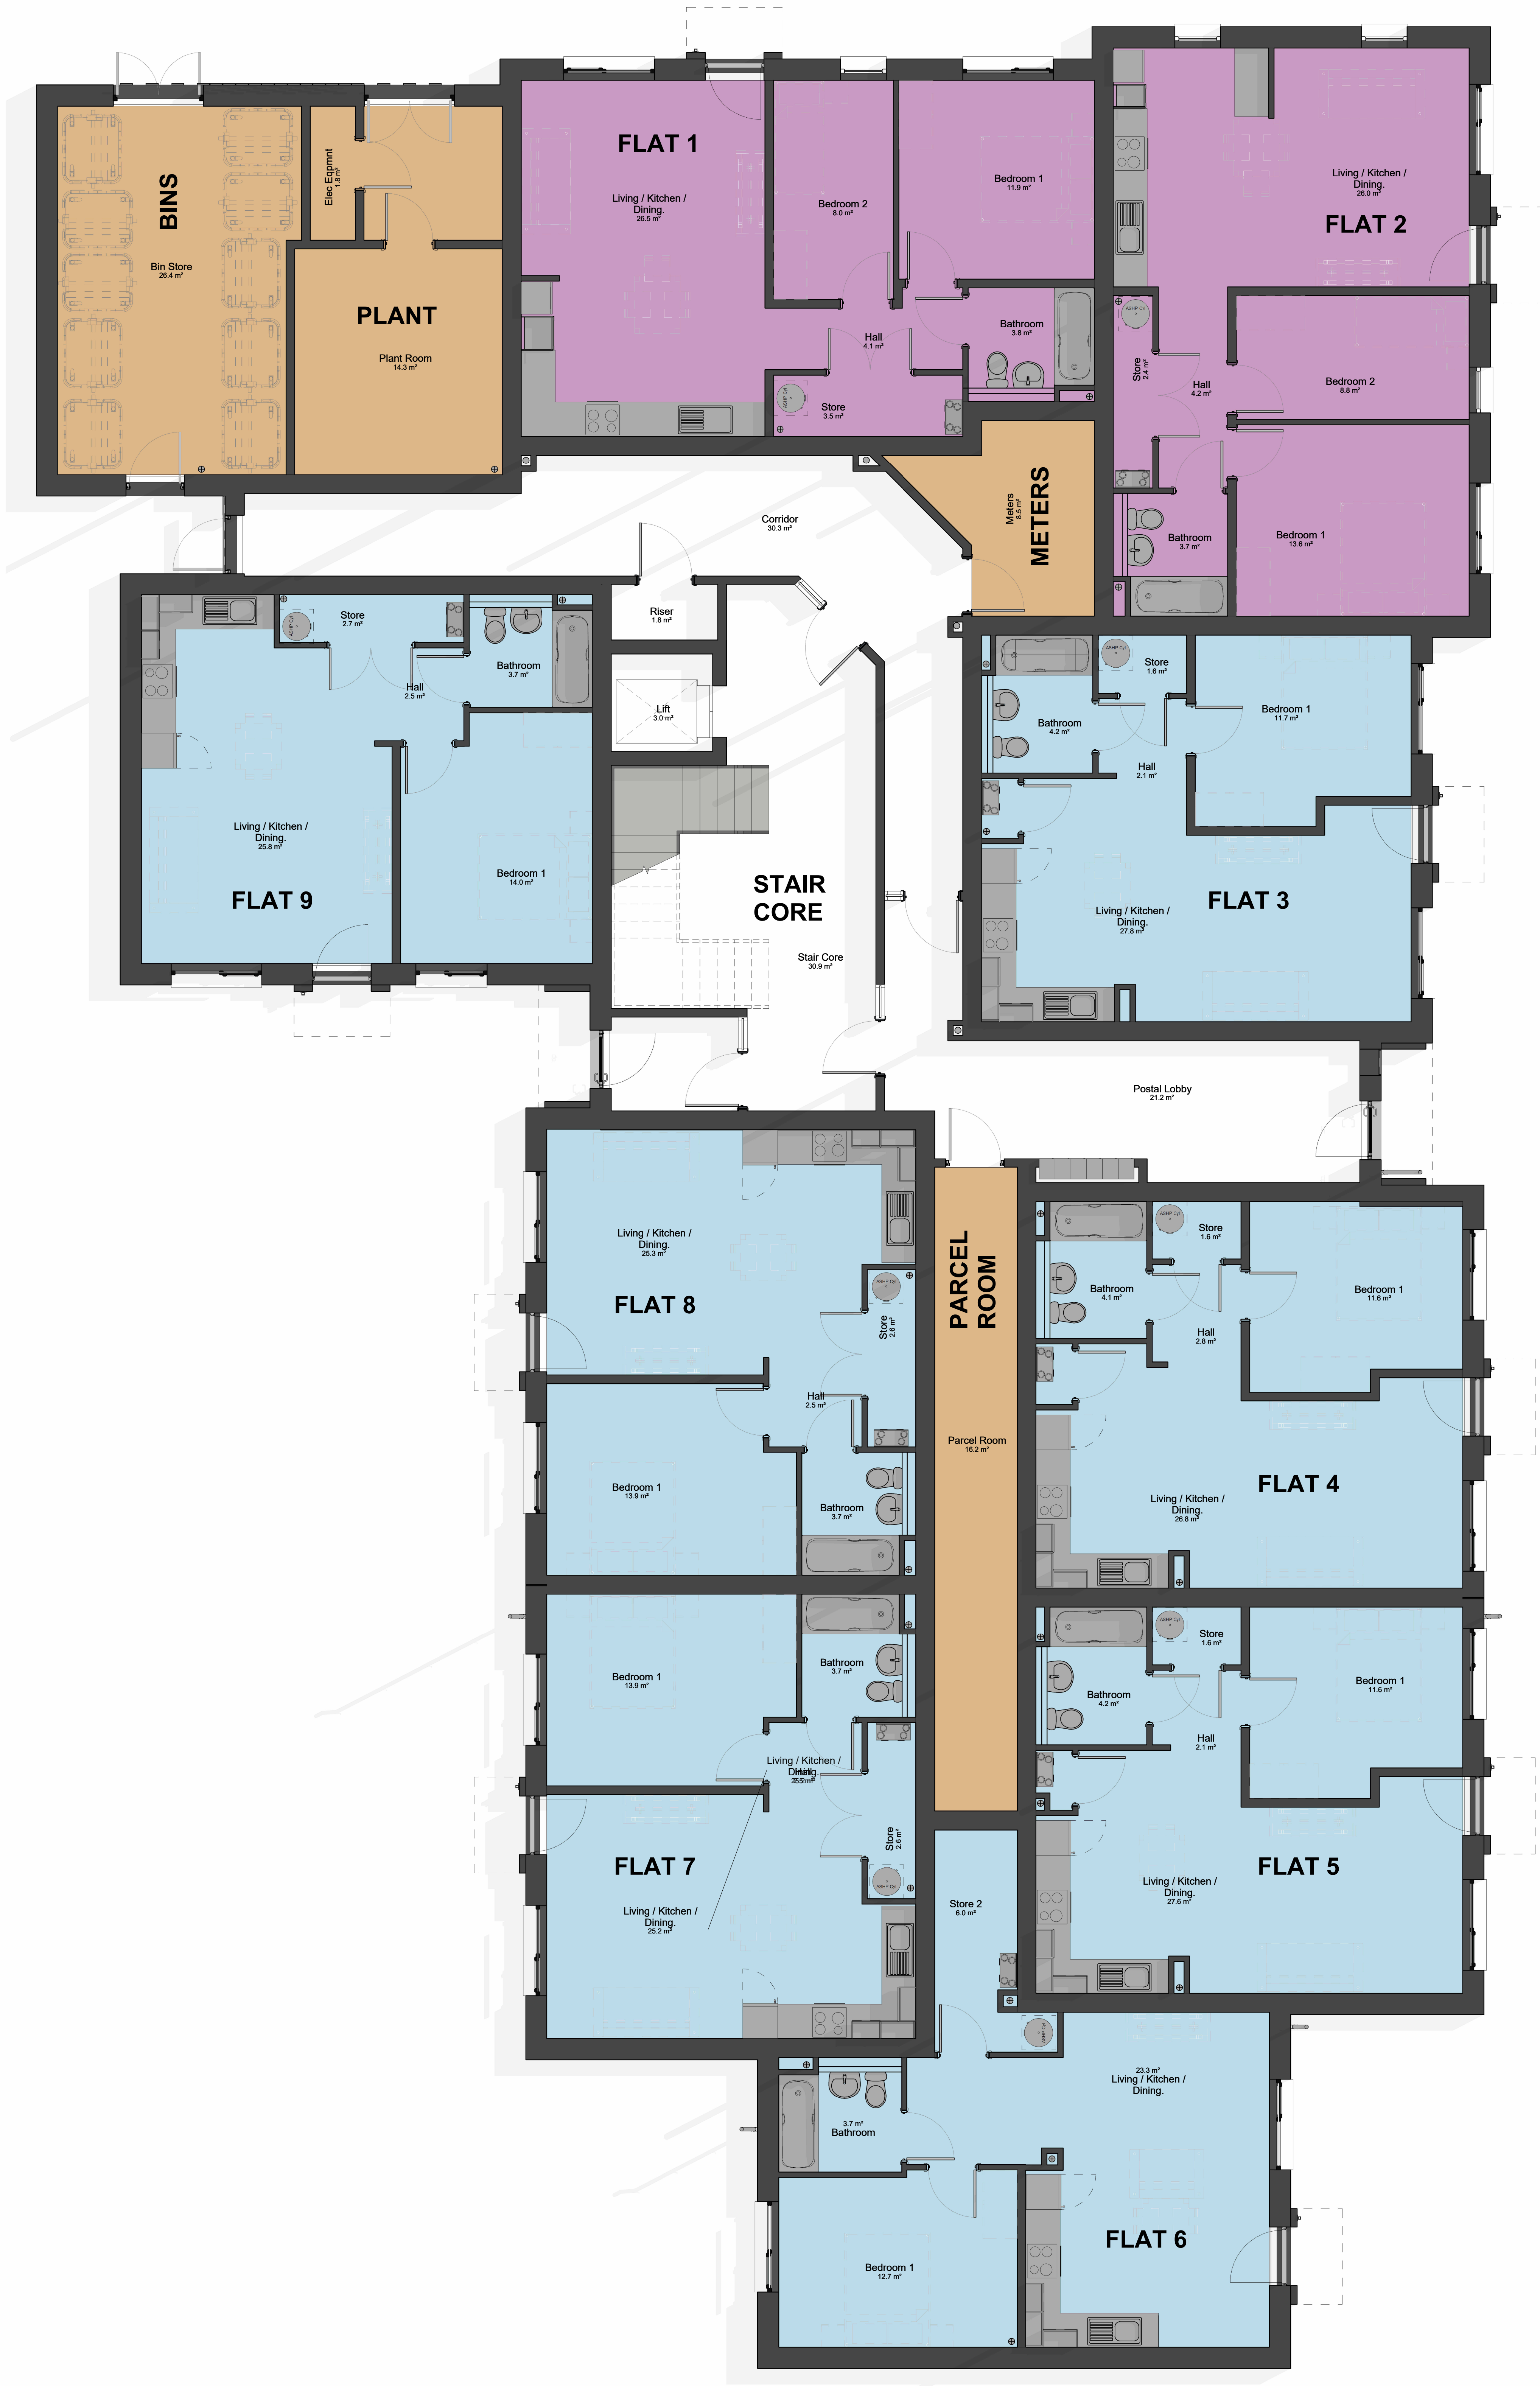

00 Proposed Ground Floor Plan
1 : 50

4	Bin store revised	31.10.25	AM	MH
3	Flat layouts amended	28.10.25	AM	MH
2	Layout amended to suit MSE requirements	08.10.25	AM	MH
1	Drawn	01.09.25	LP	AM

Issue	Description	Date	Drawn	Checked
-------	-------------	------	-------	---------

Drawing Status
P - Planning T - Tender C - Construction R - As Record

PLANNING

tadw architects

Six St. Peter's Gate, Stockport, Cheshire, SK1 1HD
Ph 0161 477 6158 Fx 0161 480 8342 mail@tadw.co.uk www.tadw.co.uk

Client Watson Construction Ltd

Job The Park Pub, Wythenshawe

Title Proposed Ground Floor Plan

Scale 1 : 50 @ A0
Note - Prints from PDF files may not be to scale, check accuracy against scale

Job No.	Originator	Ph.	Level	View	Role	Dwg.	Status	Rev.
251360-TADW-00-00-DR-	A	0020-	P	4				