




Ground floor



First floor


Revision	Description	Date

All dimensions to be checked on site prior to fabrication of components or execution of works. This drawing, the design and information contained within are copyright of ebrdesigns.com ltd and must not be used or reproduced without express permission. ebrdesigns.com ltd shall not be liable if used or reproduced without authorisation.

 

Revision	Description	Date

All dimensions to be checked on site prior to fabrication of components or execution of works. This drawing, the design and information contained within are copyright of ebrdesigns.com ltd and must not be used or reproduced without express permission. ebrdesigns.com ltd shall not be liable if used or reproduced without authorisation.

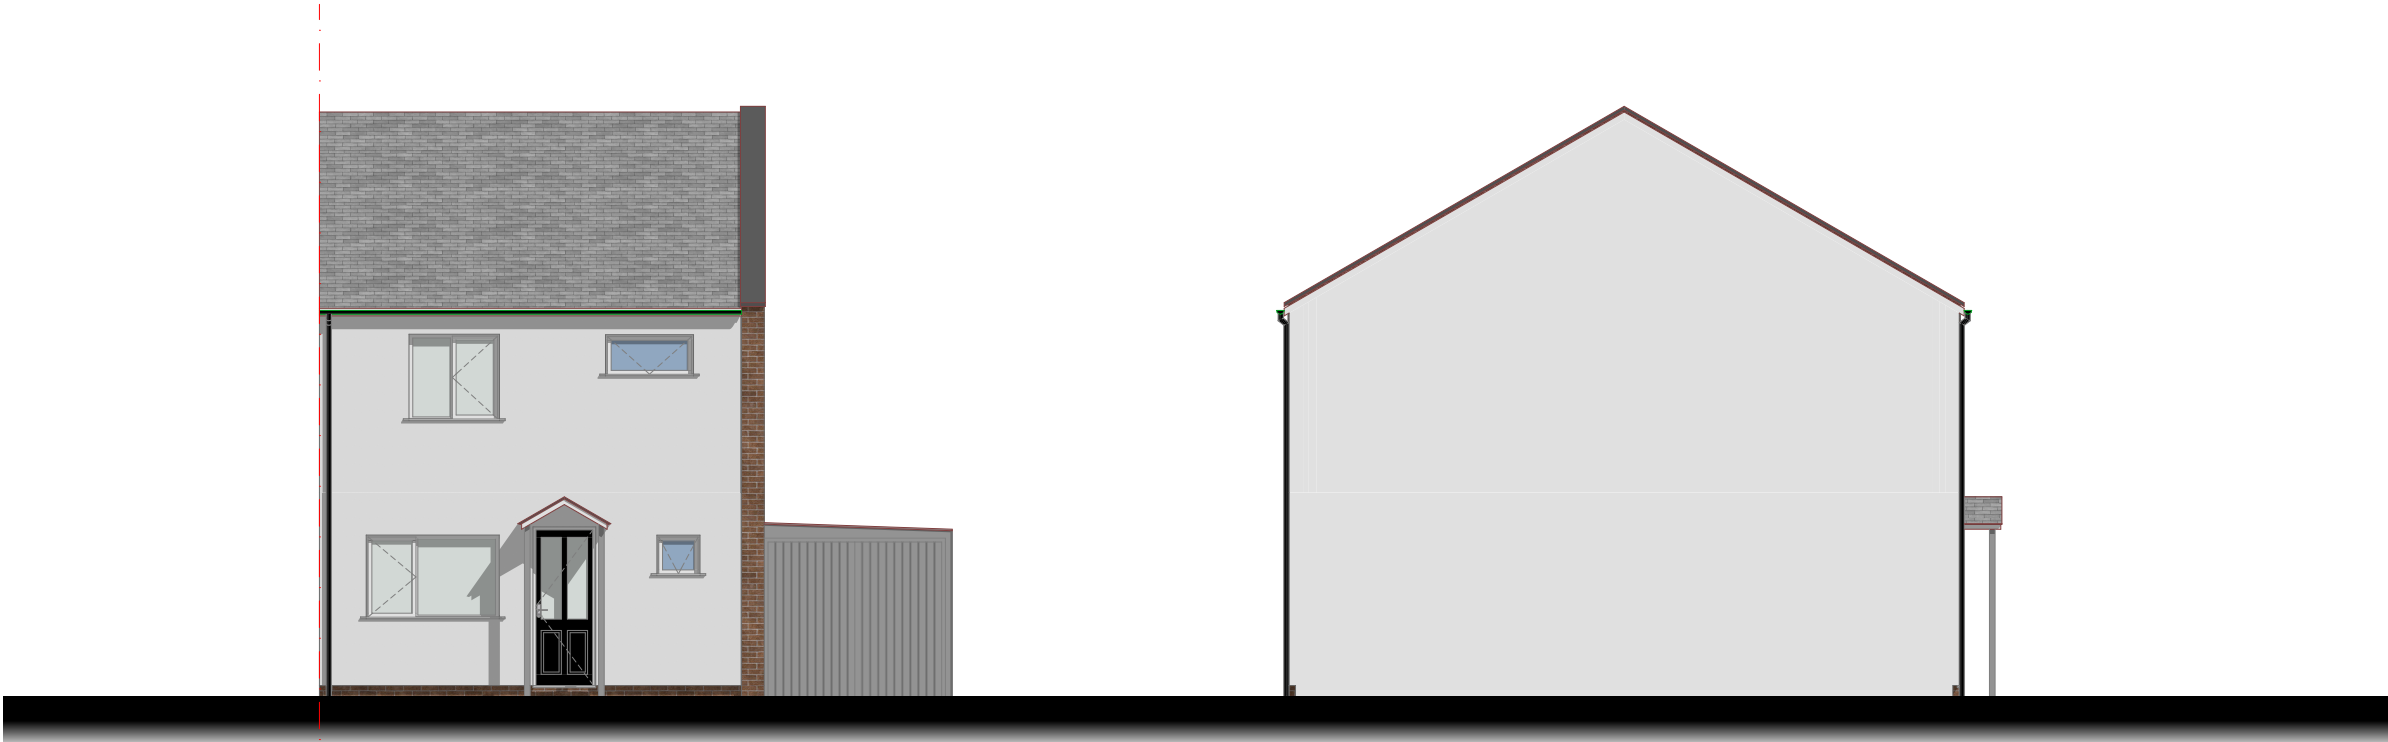


Front elevation

Side elevation



Rear elevation

Side_2 elevation

 



Ground floor




First floor

Revision	Description	Date

All dimensions to be checked on site prior to fabrication of components or execution of works. This drawing, the design and information contained within are copyright of ebrdesigns.com ltd and must not be used or reproduced without express permission. ebrdesigns.com ltd shall not be liable if used or reproduced without authorisation.




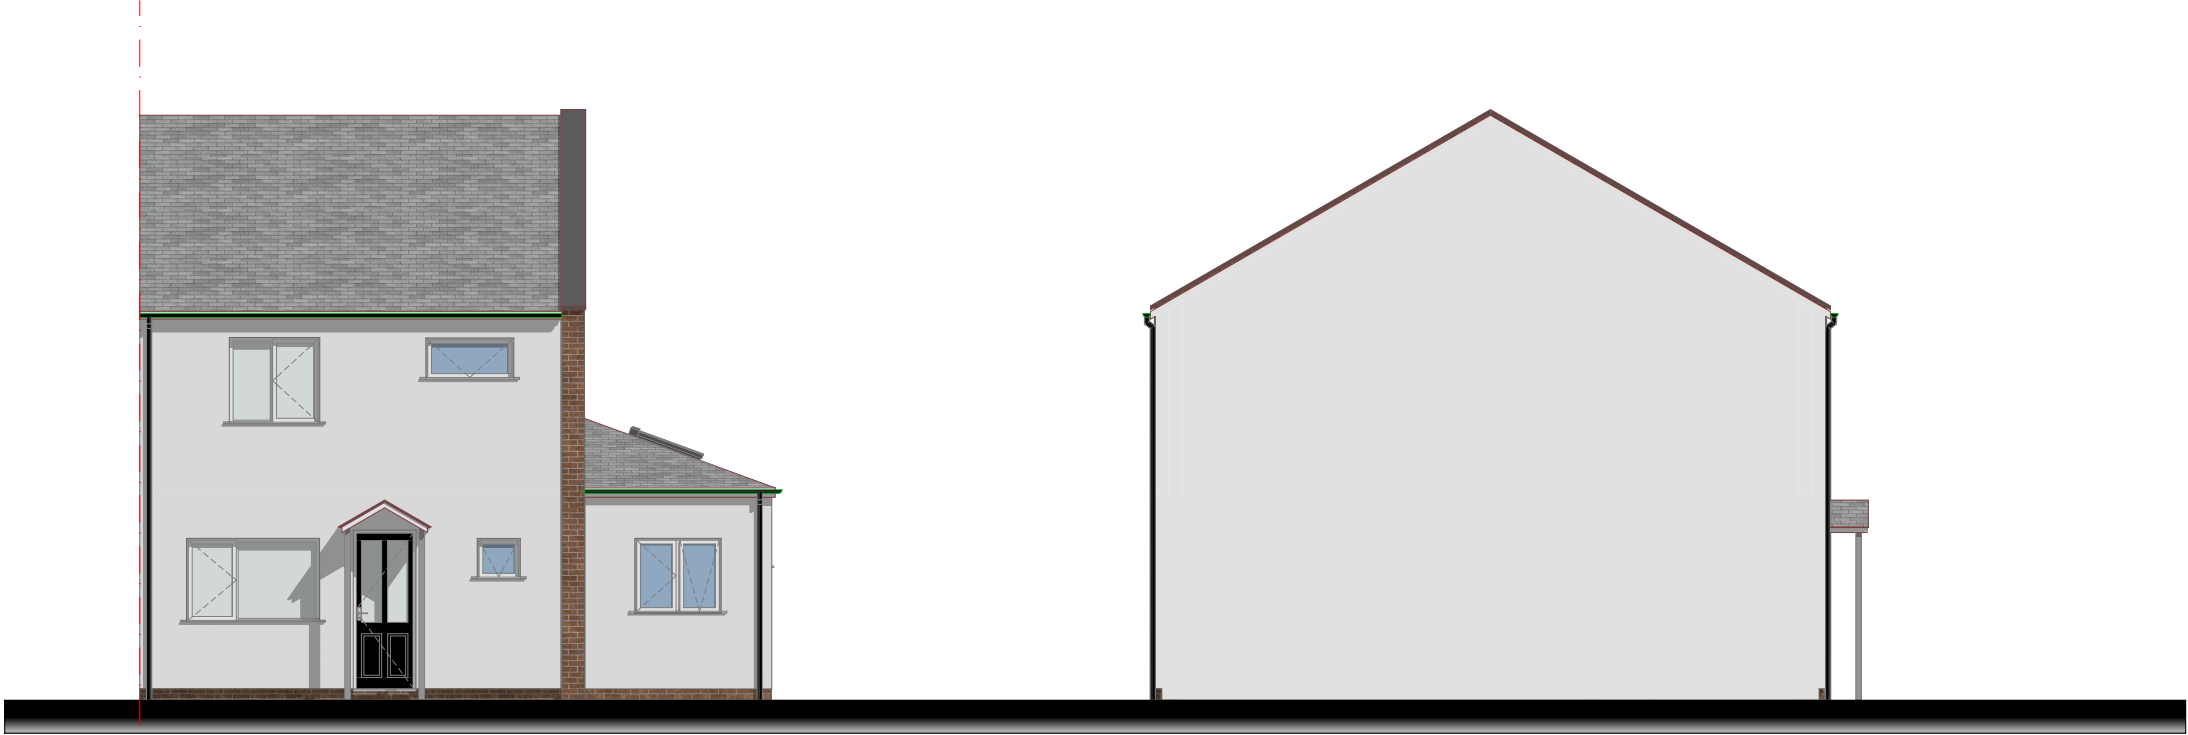

Front elevation



Side elevation

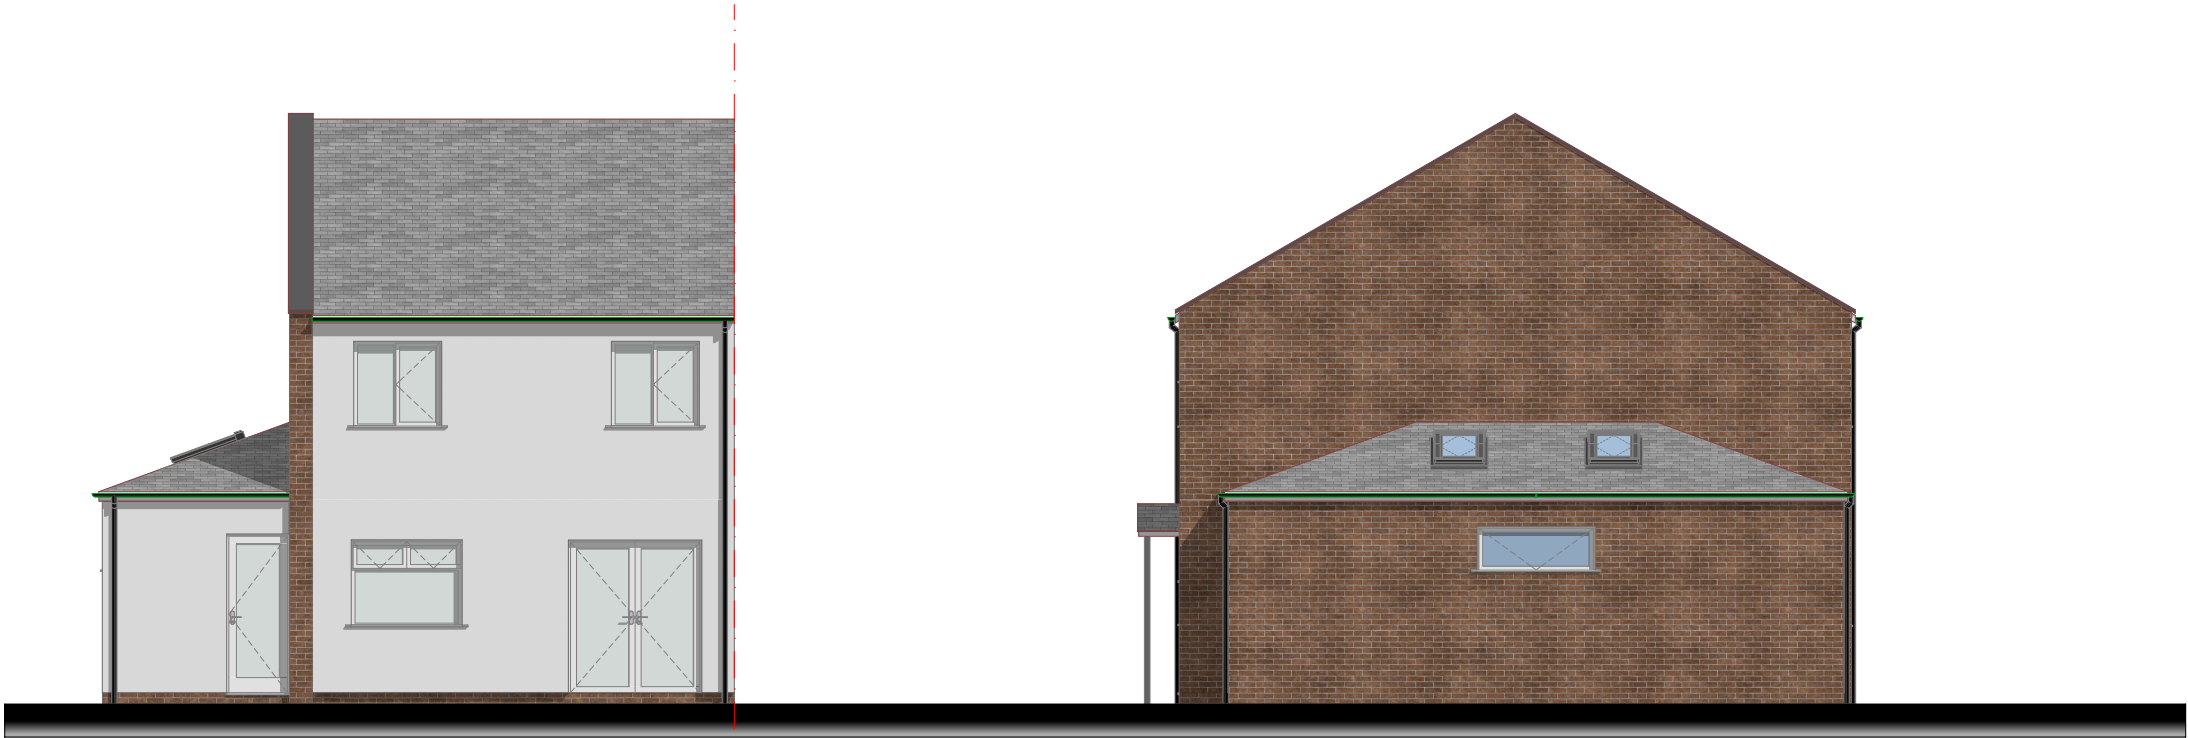

Rear elevation



Side_2 elevation



Client
Mr & Mrs Weeks

Job Title
proposed side extension
12 Bethnall Drive
Fallowfield
Manchester
M14 7FH

Drawing Title
Proposed elevations

Drawing Status
planning

Drawn by
JMR

Date
February 2026

Scale
1:100 @ A3

Job Number
ebr/001124

Drawing Number
A0.4

Revision	Description	Date

All dimensions to be checked on site prior to fabrication of components or execution of works. This drawing, the design and information contained within are copyright of ebrdesigns.com ltd and must not be used or reproduced without express permission. ebrdesigns.com ltd shall not be liable if used or reproduced without authorisation.