



notes

This drawing is subject to a detailed building and site survey, therefore no guarantee of its accuracy can be given. This drawing has been draughted in accordance with the clients design requirements.


All areas are approximate and are subject to a detailed building and site survey and further design development.

All dimensions should be checked prior to commencement of construction on site.

All dimensions shown are in millimetres (mm).

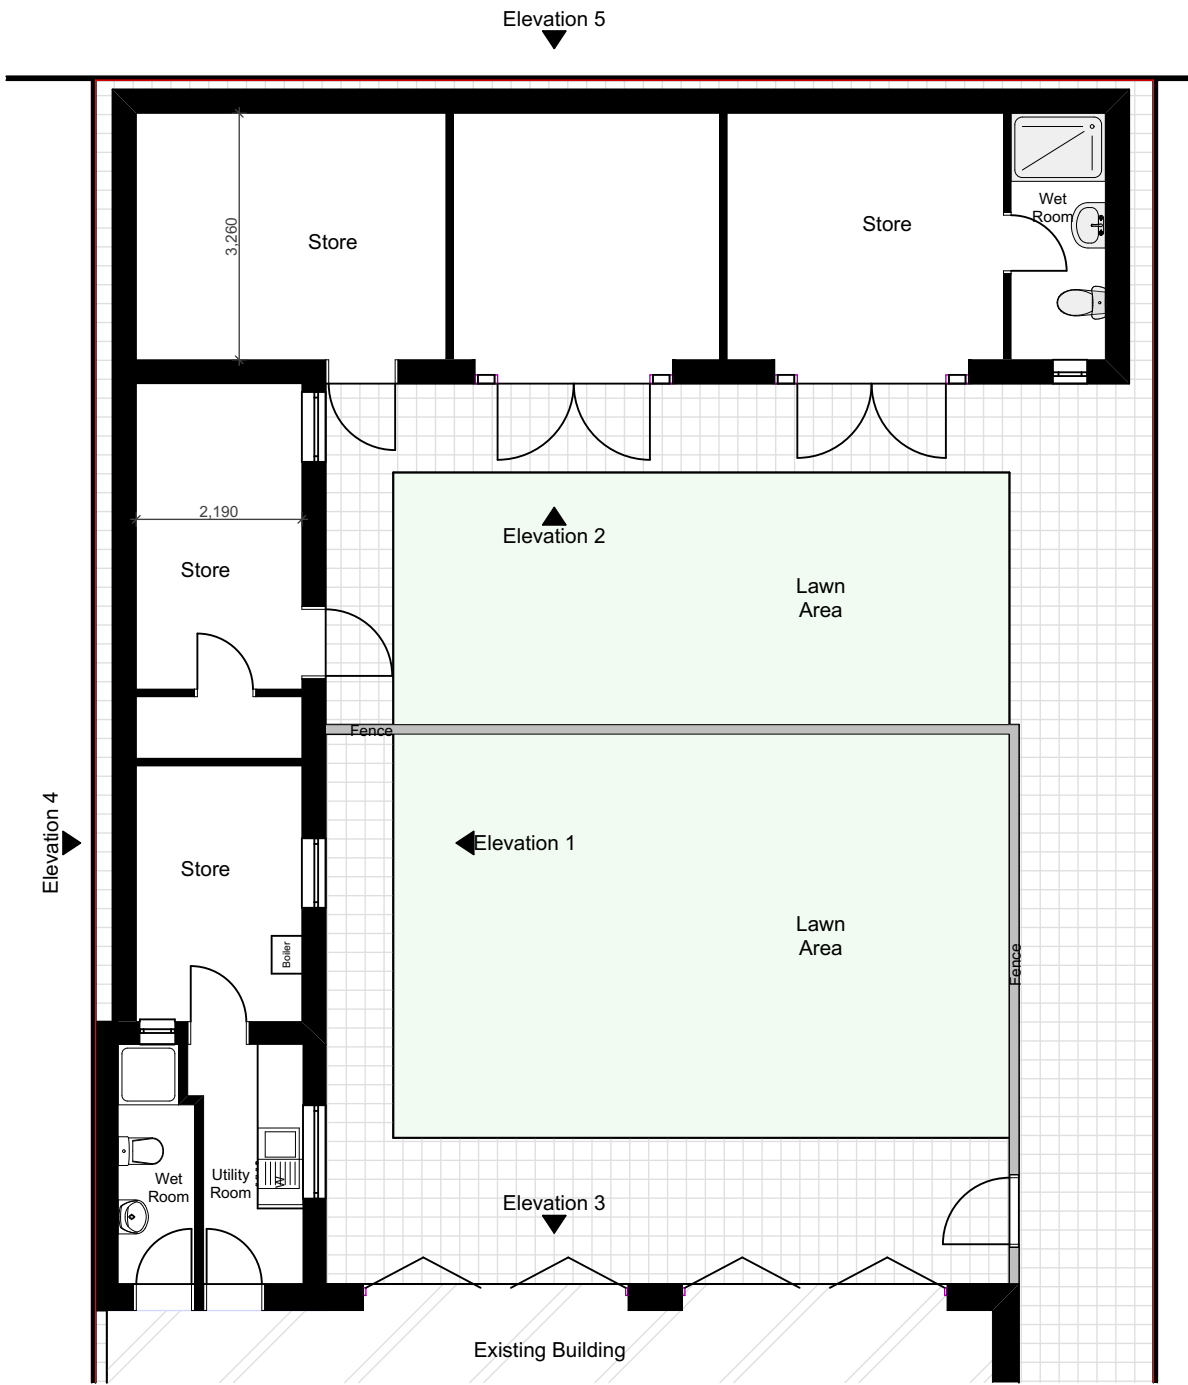 

EXISTING GA OUTBUILDING
FLOOR PLAN

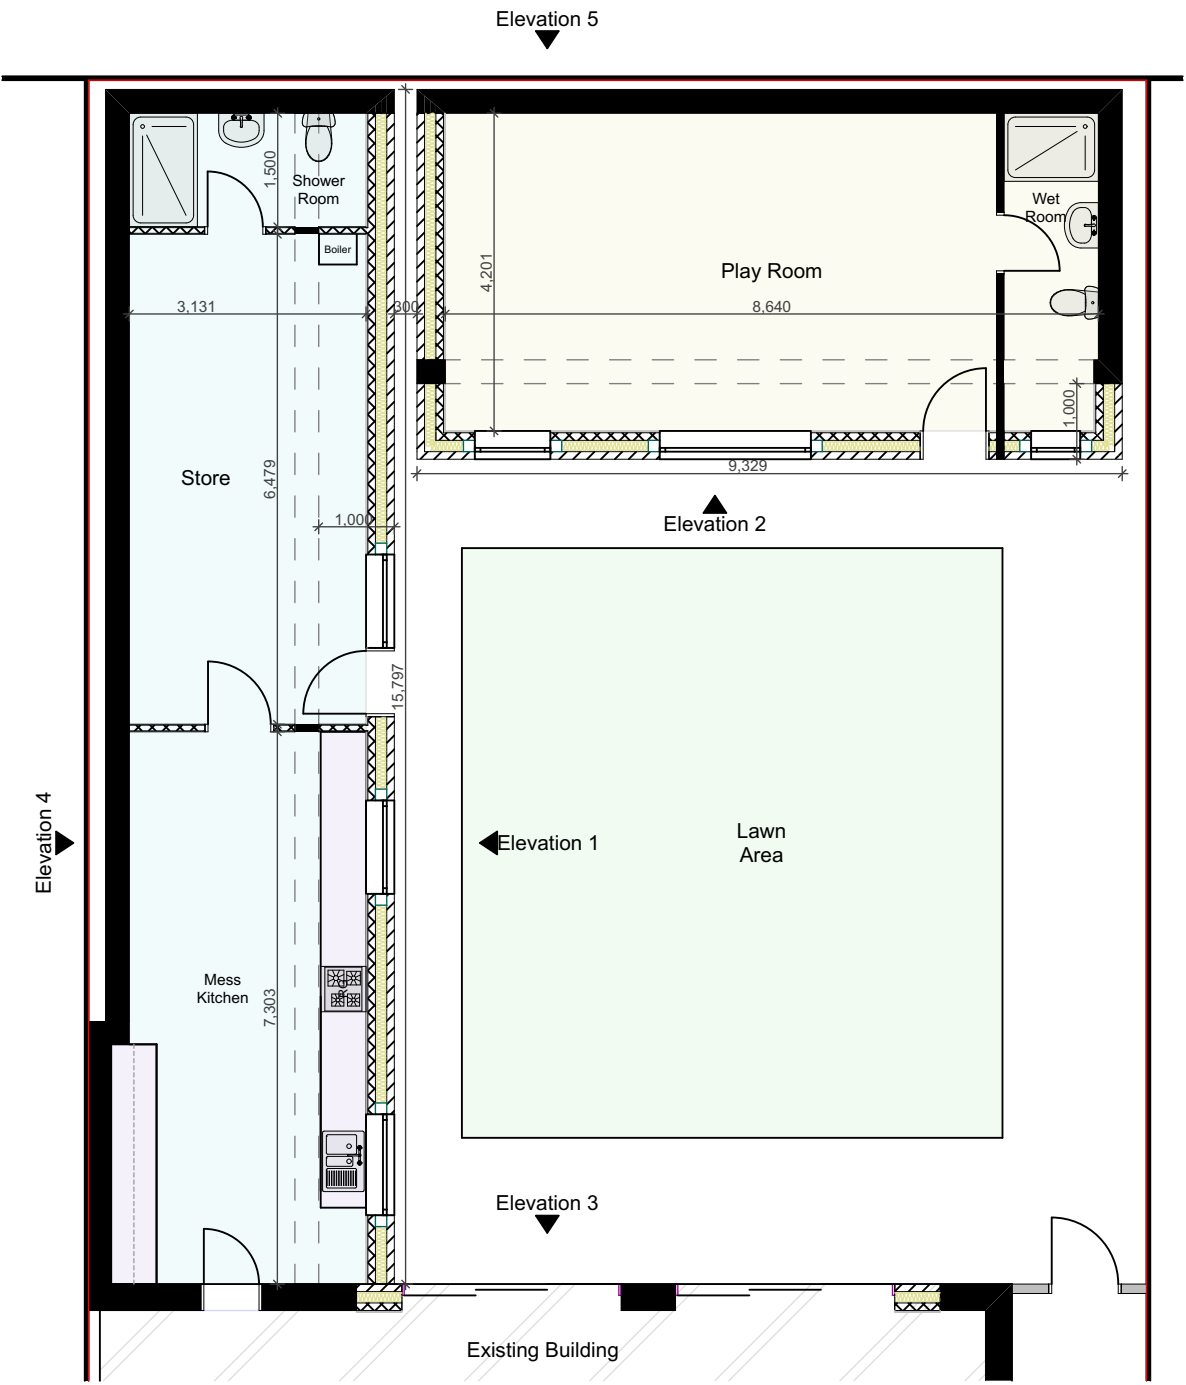

PROPOSED GA OUTBUILDING
FLOOR PLAN

PL0 Planning Issue 06.02.26

revisions

NADA Architects Ltd
169 Kingsway
Burnage
Manchester
M19 2ND
Mob: 07974 735527
E: ahmed@nadaarchitects.com
W: www.nadaarchitects.com

D - design PL - planning PT - pre-tender
T - tender P - preliminary
C - construction R - record

NOREEN ASLAM

HOUSE EXTENSION
449 WILBRAHAM ROAD,
MANCHESTER, M21 OUZ

EXISTING & PROPOSED GA
OUTBUILDING FLOOR PLANS

scale 1:100 @ A3 date 06.02.26 drawn MH checked AC

job no (category) dwg no revision

26-1422 (02)001 PL0

Verify all dims prior to construction. Immediately report any discrepancies on this drawing to Architect. This drawing shall be read in conjunction with associated specifications and related consultant's documents.