



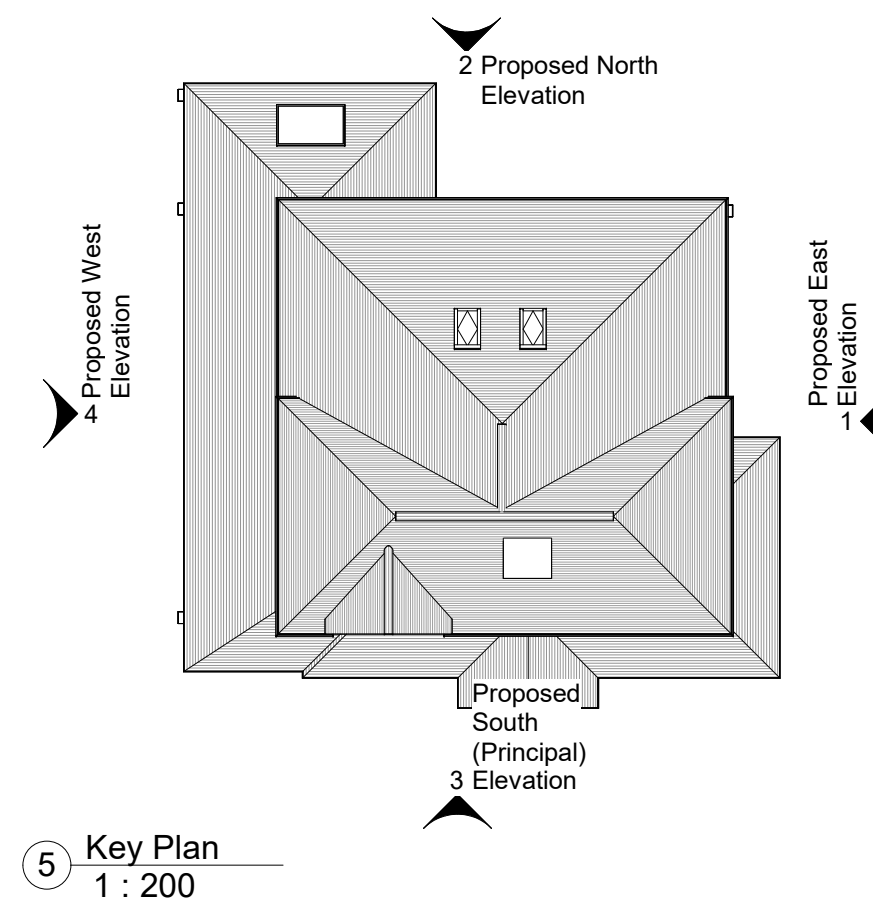

1 Proposed East Elevation
1 : 50

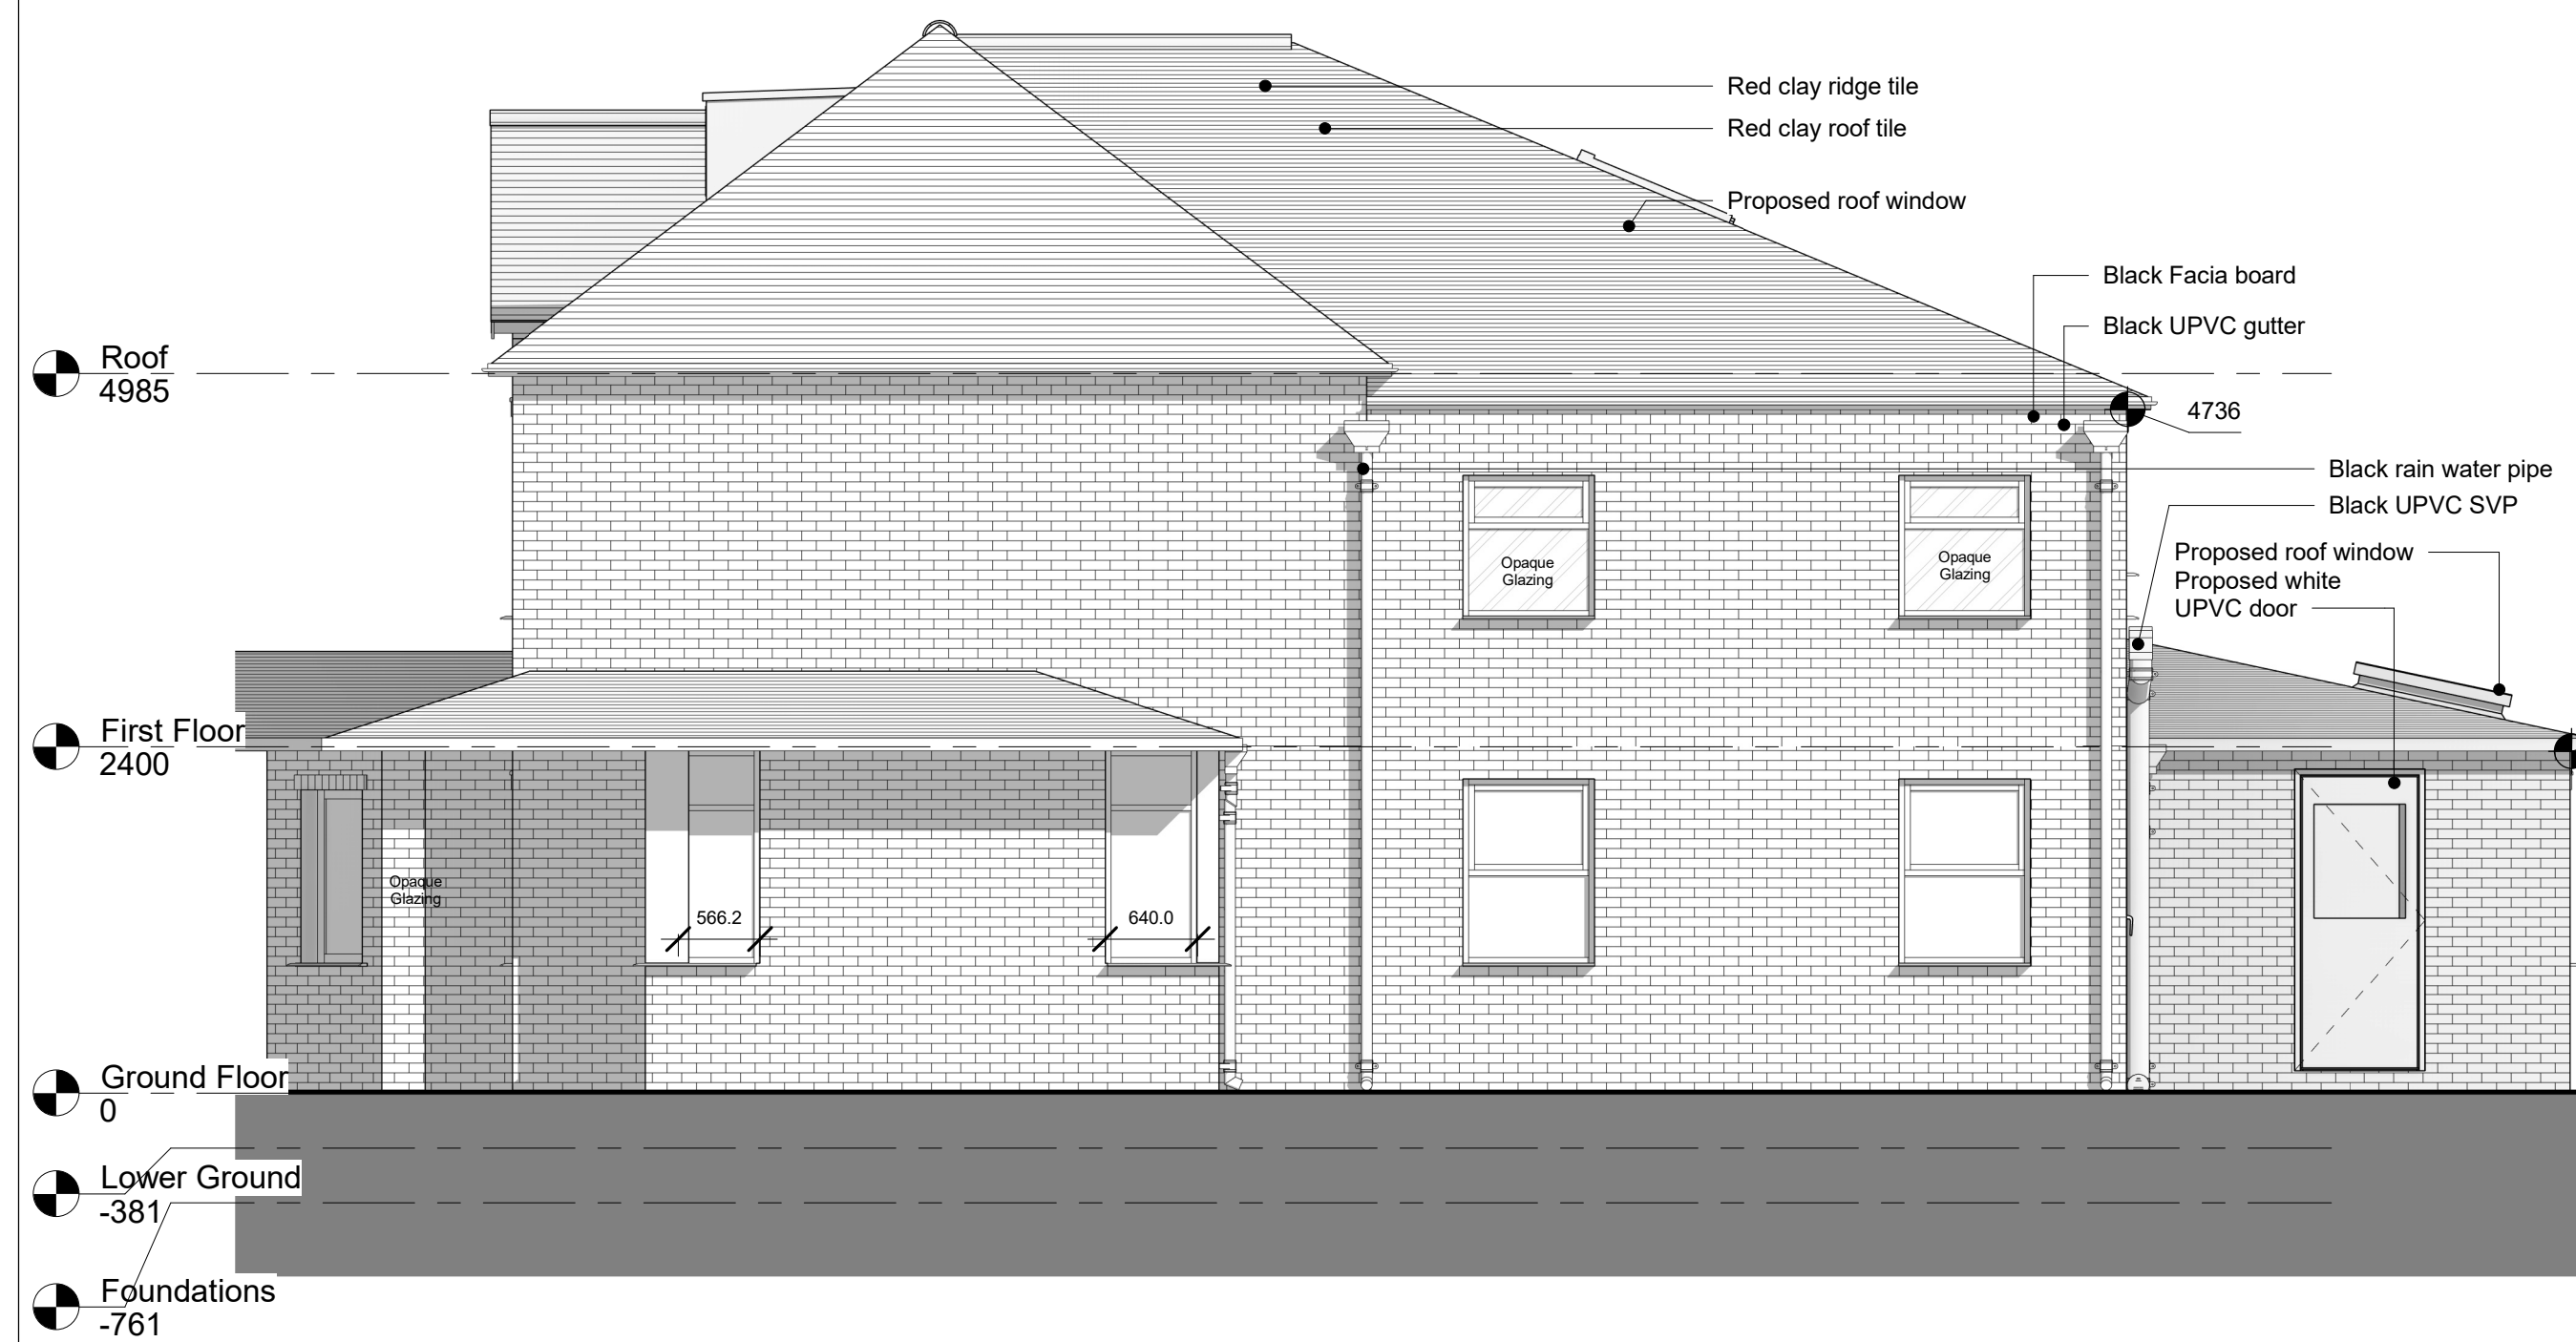

③ Proposed South (Principal) Elevation
1 : 50



② Proposed North Elevation
1 : 50



4 Proposed West Elevation
1 : 50

[illegible]

Client Name: Mr G Harb

Project Name:

100 Wythenshawe Road

Proposed Elevations

Project number	P30
Date	23.11.24
Drawn by	AH
Checked by	ARC
Sheet Number:	
P030-ARC-01-XX-00-A-05101	
Scale	As indicated @ A1