

SITE LOCATION PLANS

THESE DRAWINGS RELATE TO THE
PROPOSED RETROSPECTIVE PLANNING
APPLICATION AT PINK SELF STORAGE,
GORTON ROAD, MANCHESTER M11 2DZ.

FOR STRUCTURAL / DRAINAGE DETAILS
PLEASE REFER TO CLIENT APPOINTED
STRUCTURAL ENGINEERS DESIGN AND FULL
SPECIFICATION.

THE DRAWING HAS BEEN PRODUCED FOR PLANNING PURPOSES ONLY.

CONTRACTOR TO CHECK ALL DIMENSIONS
ON SITE, PLEASE NOTE CHECK DIMENSIONS
HAVE BEEN TAKEN ON SITE WITH
TRADITIONAL MEASURING TAPE.

REVISION NOTE:

COMING STATIS-

PLANNING

LENT:

PINK SELF STORAGE LTD.

PROJECT:

PINK SELF STORAGE, GORTON ROAD,
MANCHESTER, M11 2DZ.


franks + toms
ARCHITECTS

DRAWING TITLE:

PROPOSED SITE PLAN AND ELEVATIONS

OB NUMBER:	BY:	CHK:	DATE:
305	AC	SF	NOV 2025
DRAWING NUMBER:		REV:	SCALE:
(23) 101		*	1:200/50 @ A1

Franks and Toms Architects Limited
Office 8 St Andrews Crescent, Cardiff, CF10 3DD.
T 02920 390099 **E** info@franksandtoms.com
www.franksandtoms.com

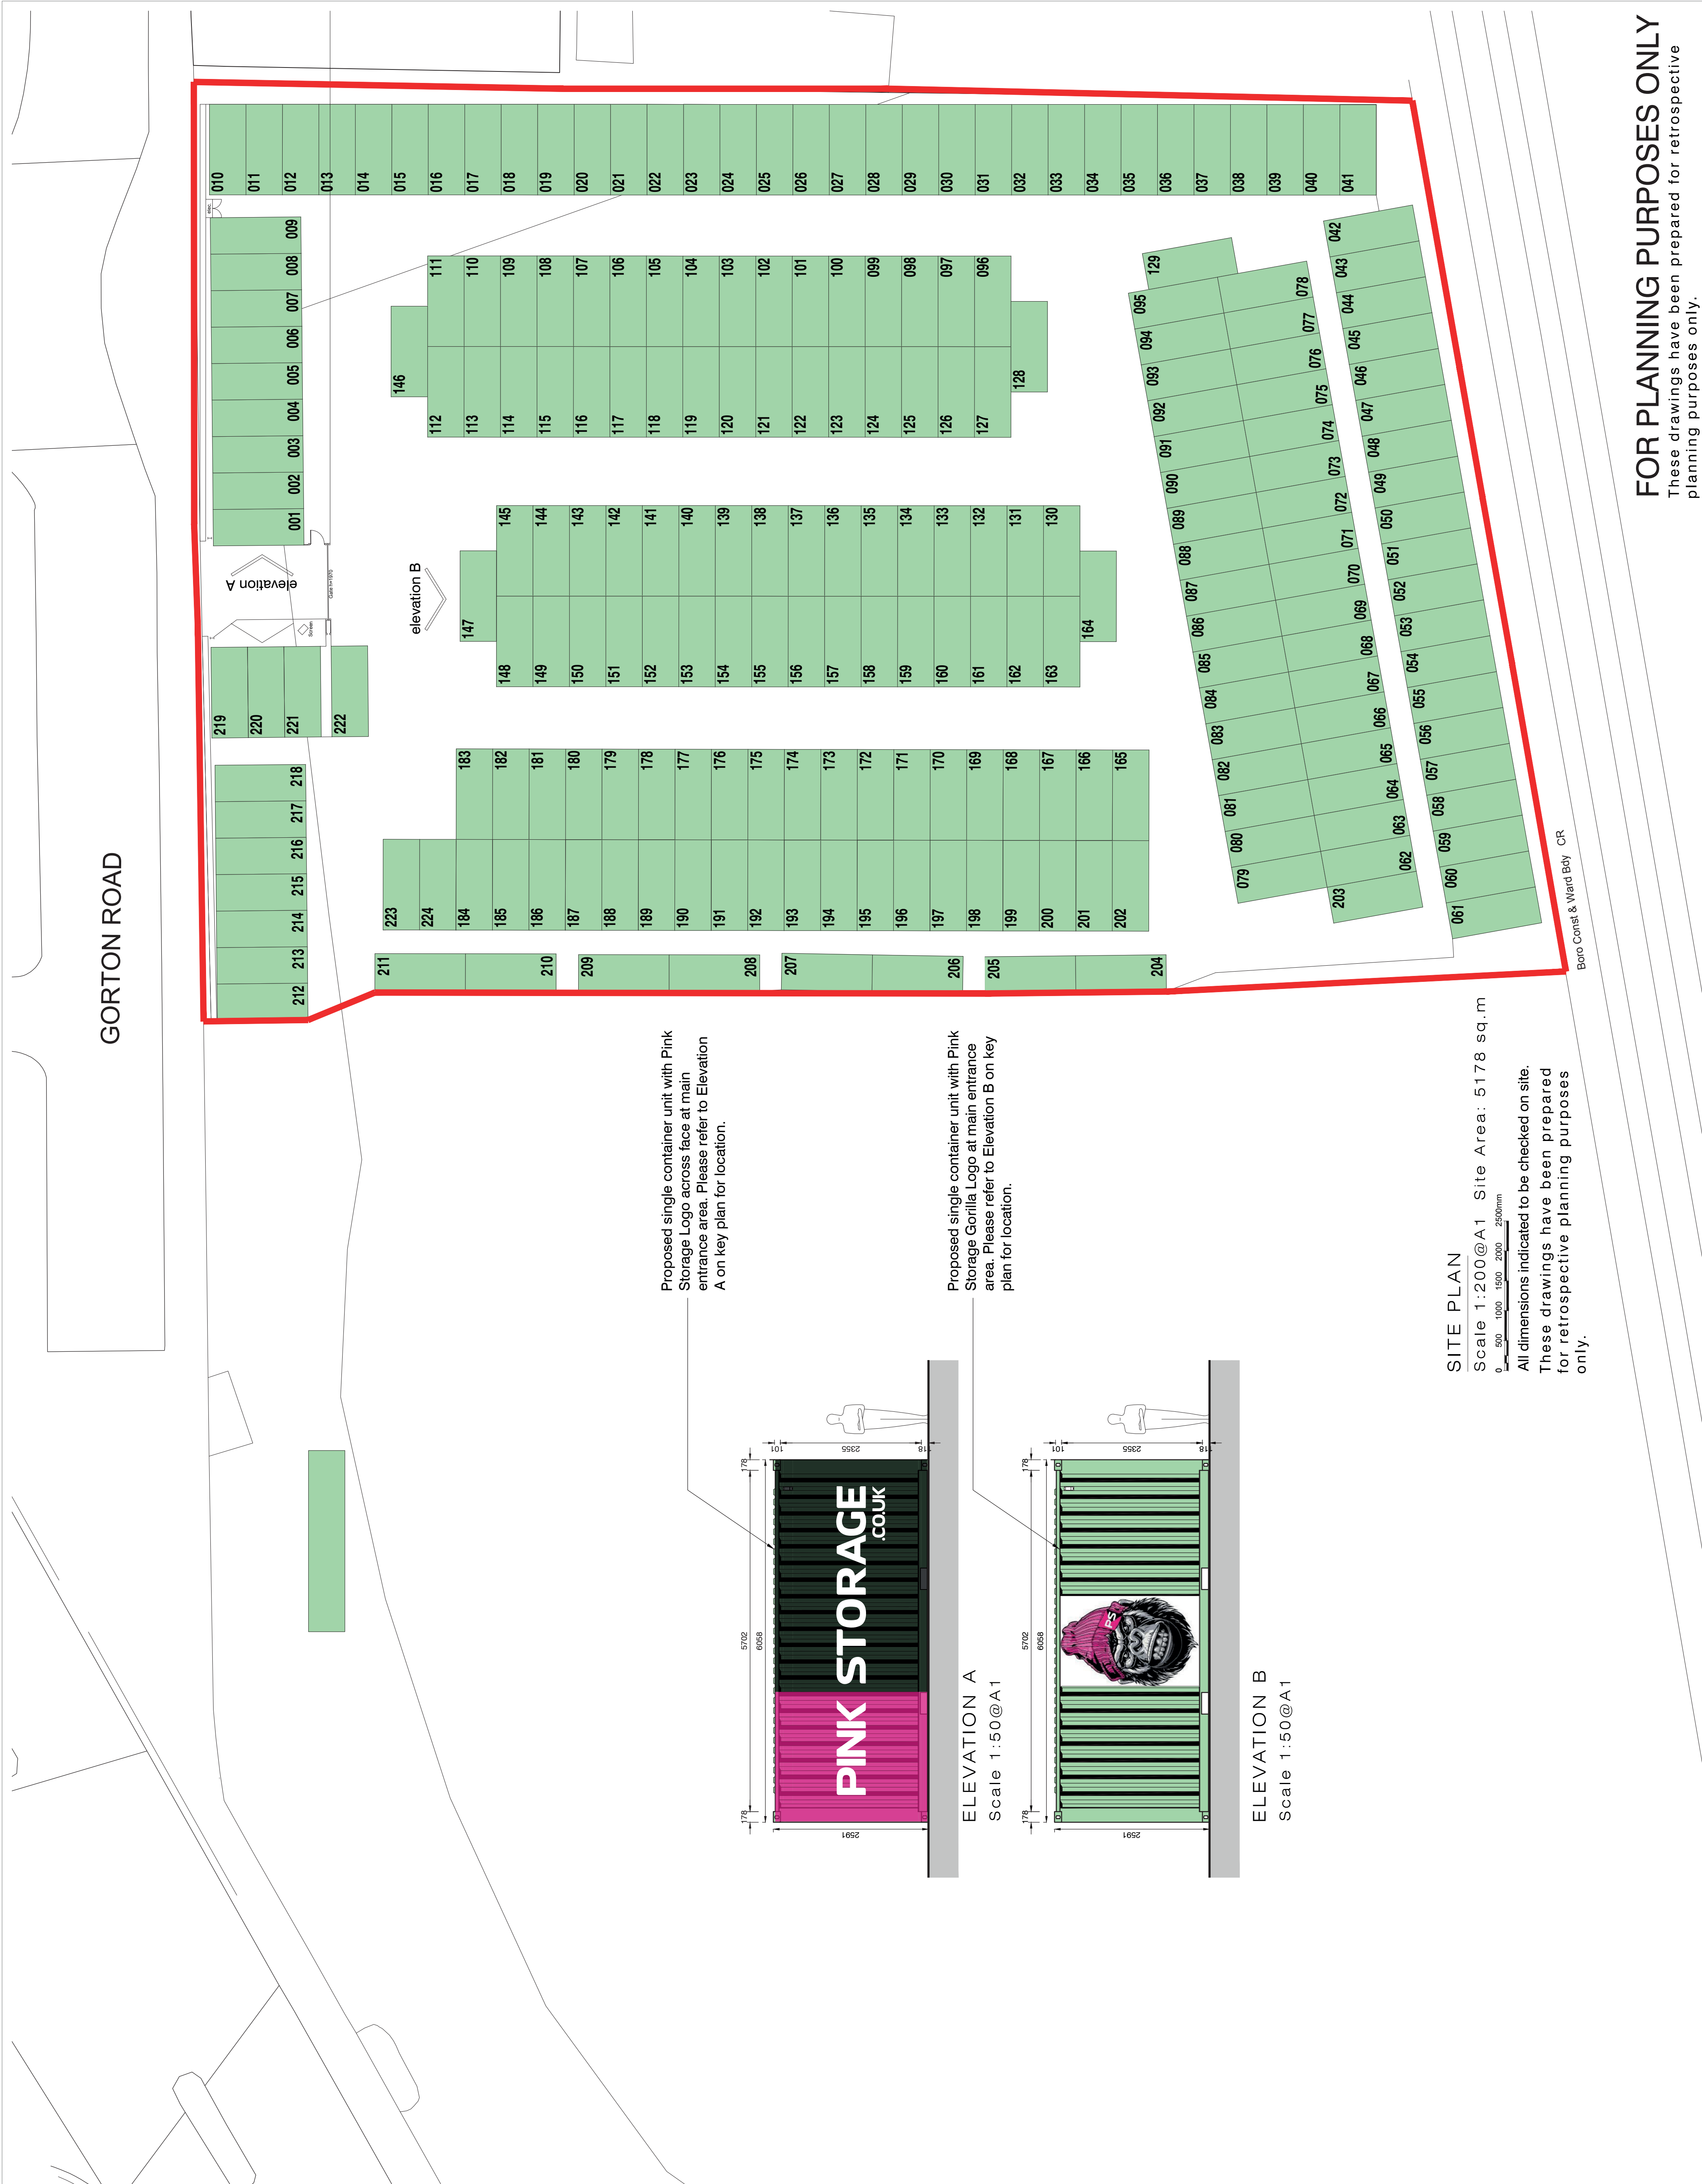

FOR PLANNING PURPOSES ONLY

These drawings have been prepared for retrospective planning purposes only.