




PROPOSED FRONT ELEVATION



PROPOSED SIDE ELEVATION



PROPOSED REAR ELEVATION

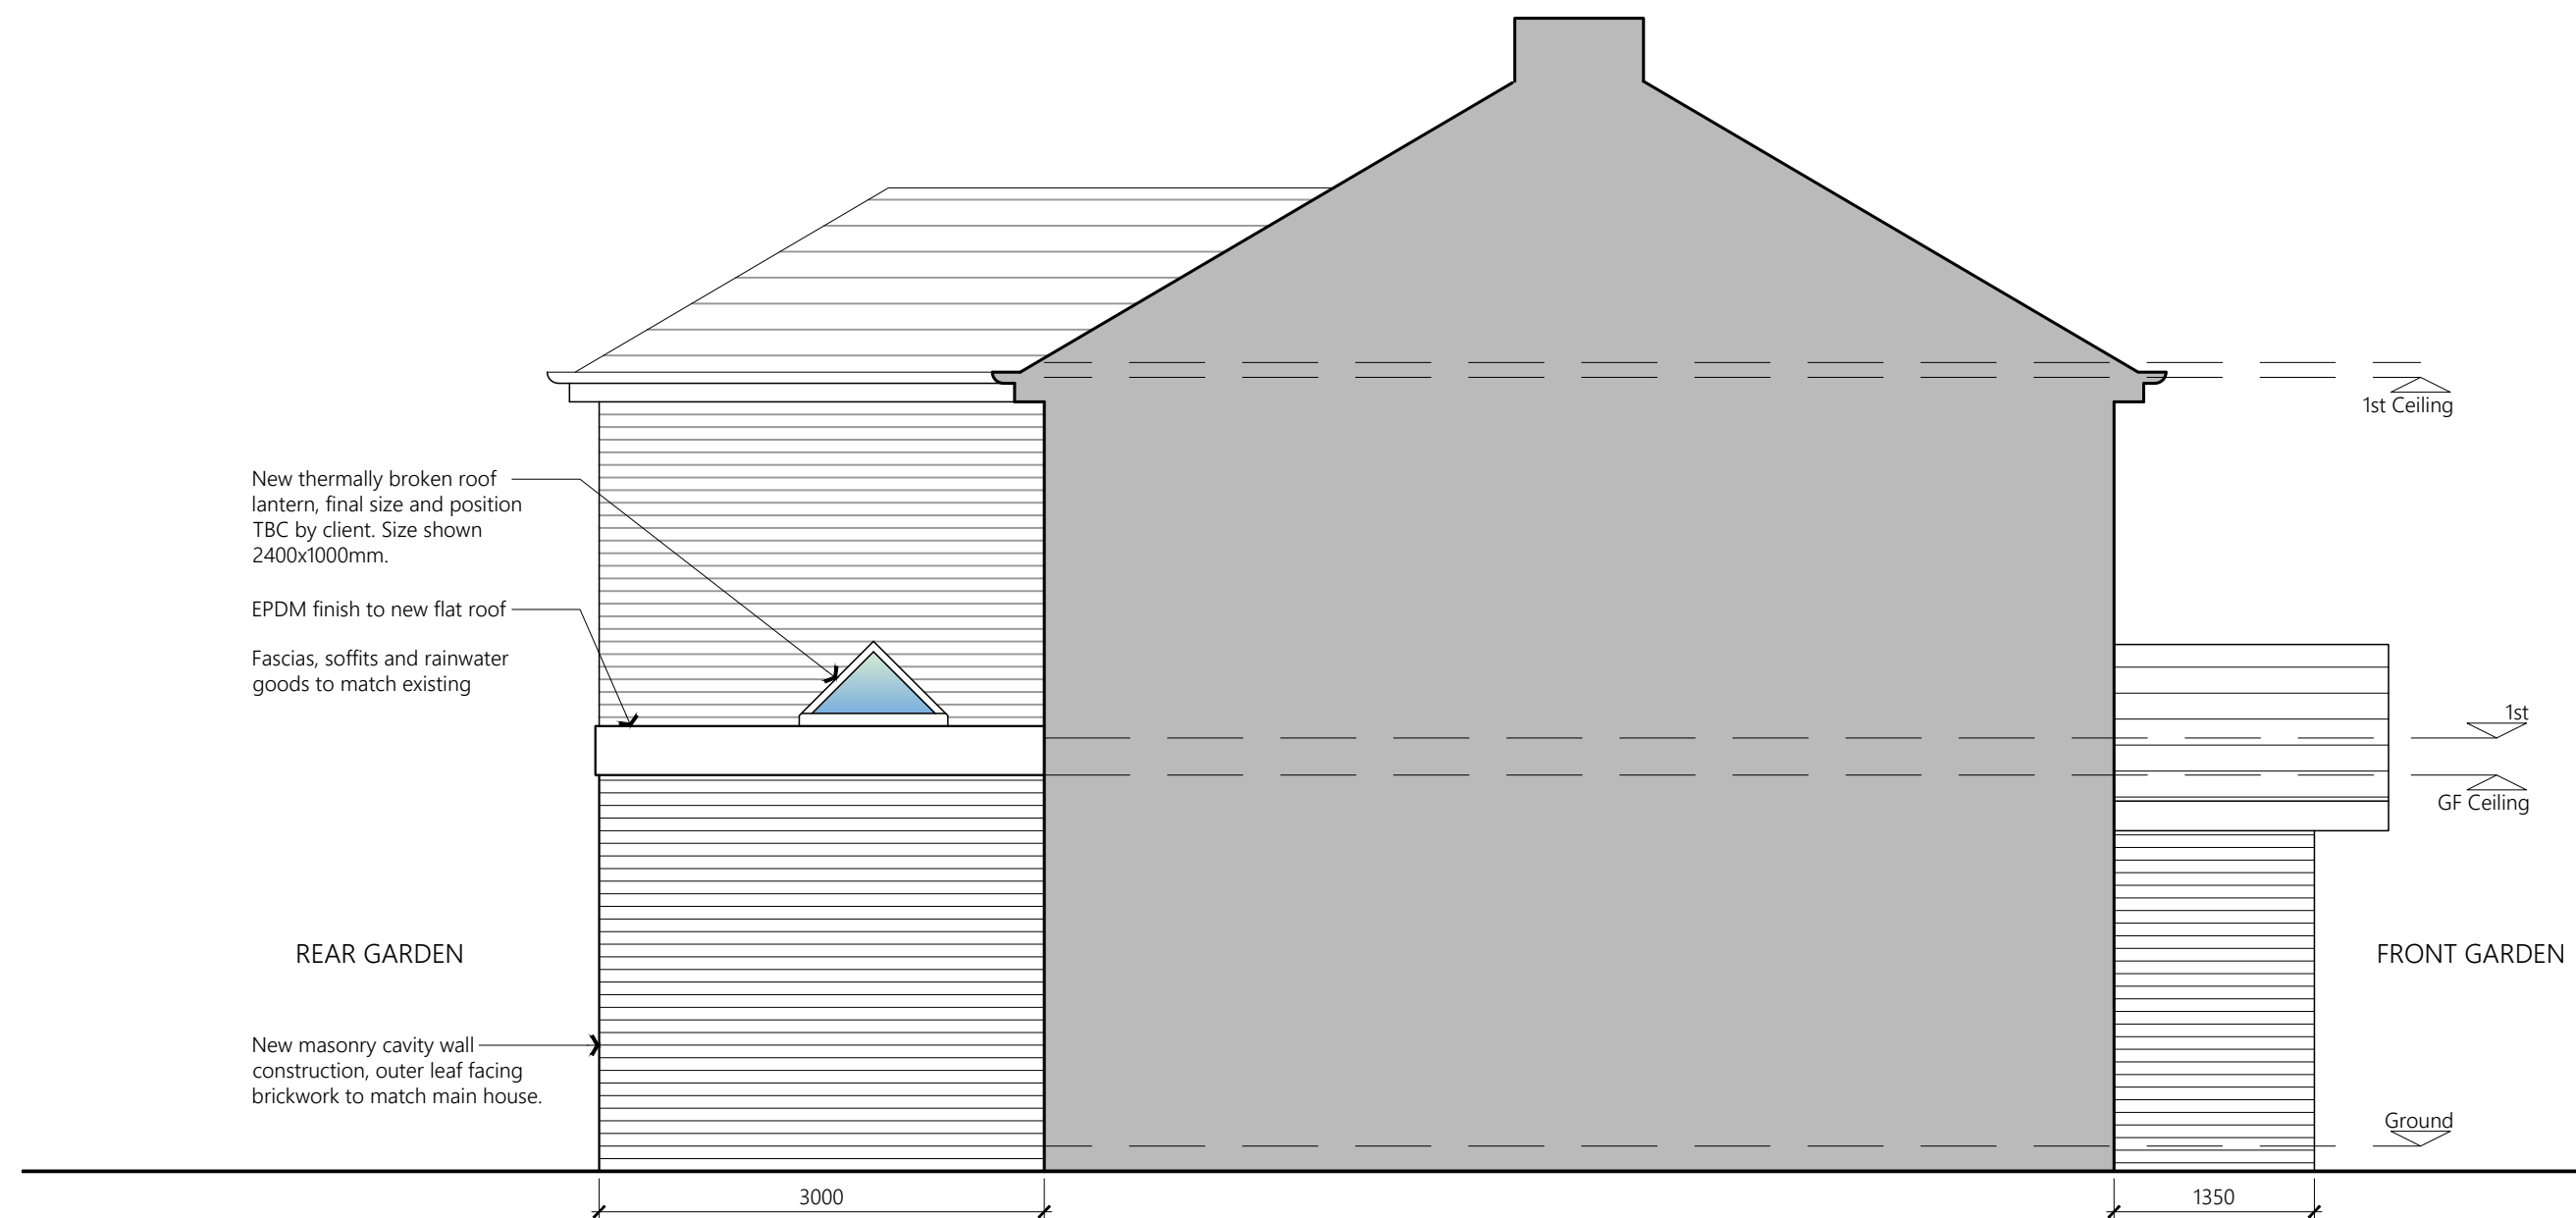

PROPOSED SIDE ELEVATION

0 1 2 3
Scale Bar 1:50 Metres

PROJECT	18 Roker Avenue Longsight M13 OTP		
CLIENT	H Cheema		
STATUS	Information		
DRAWING	Proposed Elevations		
DWG No.	2514-04	REV	A
SCALE	1:50@A1	DATE	Feb '25



website: www.agbcad.co.uk
email: info@agbcad.co.uk
telephone: 07912 090 125