


NOTES

- 1) ALL DIMENSIONS TO BE CHECKED ON SITE AND NOT SCALED FROM THIS DRAWING.
2) HOLLIS SHALL BE INFORMED IN WRITING OF ANY DISCREPANCIES.
3) ALL DIMENSIONS ARE IN METRES ONLY.
4) LEASE DEMISE DIMENSIONAL DATA EXTRACTED FROM ORDNANCE SURVEY MAPPING ONLY, NO MEASUREMENT EXERCISE COMPLETED.
5) PLAN CONTAINS ORDNANCE SURVEY MAP DATA. ©CROWN COPYRIGHT 2025. ALL RIGHTS RESERVED. LICENSE NUMBER 100022432.

KEY

Demise Line

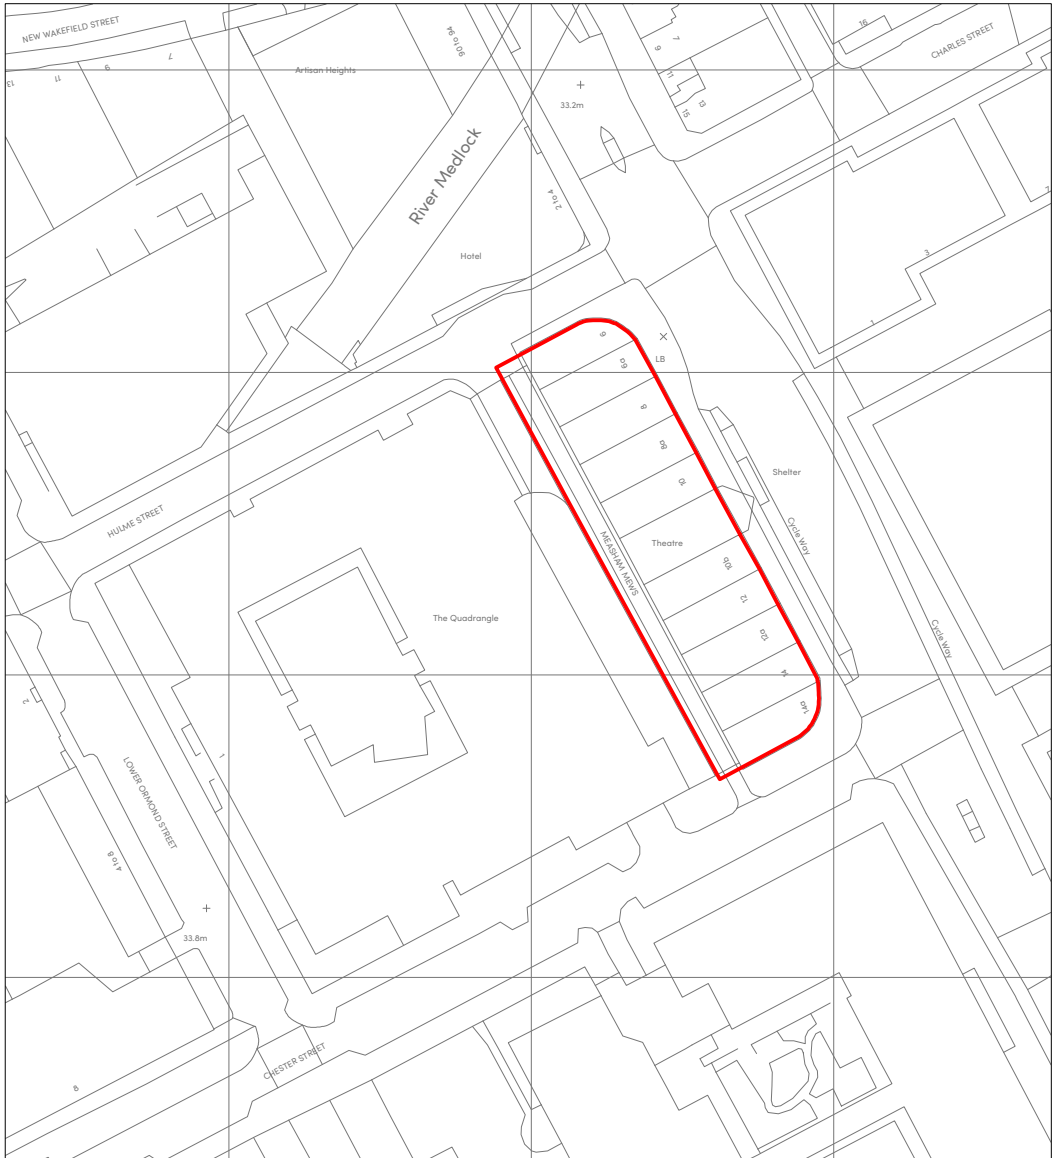

REVISIONS

REV.	DATE	AMENDMENTS	INITIAL

THIS DRAWING IS FOR THE FOLLOWING PURPOSE ONLY:

REPAIR & MAINTENANCE
PROGRAMME - 2025

TITLE

SITE PLAN

CLIENT

Pugh Davies Properties Limited
1 Tabley Mews
Stamford Street, Altrincham
Cheshire, WA14 1DA

PROJECT NAME

6-14a Oxford Road
Manchester
M1 5QA

HOLLIS

The Lexicon
10-12 Mount Street
Manchester
M2 5NT



T +44 161 832 7031
W hollisglobal.com

DATE 12.03.2025		DRAWN BY NH		
SCALE 1:1250 @A3		CHECKED DJ		
PROJECT 28507	LINE 101	ORIGINATOR HLS	VOLUME/ ZONE/BLDG 00	LEVEL Z0
FILE TYPE M2	DISCIPLINE/ ROLE G	NUMBER 10104	STATUS A1	REVISION C00

SITE PLAN

