





| Amendment |                | Date       |
|-----------|----------------|------------|
| P01       | Planning issue | 24.11.2025 |

ELEVATION KEY

|           |                                       |           |                                                              |           |                                |
|-----------|---------------------------------------|-----------|--------------------------------------------------------------|-----------|--------------------------------|
| <b>1a</b> | Brickwork standard coursing           | <b>3a</b> | PPC Alu double-leaf glazed door                              | <b>4a</b> | PPC Alu Spandrel Micro-louvers |
| <b>1b</b> | Brickwork cross-pattern coursing      | <b>3b</b> | PPC Alu single-leaf glazed door                              | <b>4b</b> | PPC Alu Spandrel Solid         |
| <b>1c</b> | Brickwork horizontal banded coursing  | <b>3c</b> | PPC Alu single-leaf glazed door with glazed fixed side panel | <b>5</b>  | PPC Alu Balustrade             |
| <b>1d</b> | Masonry panel - coloured and profiled | <b>3d</b> | PPC Alu double-leaf solid door                               | <b>6</b>  | Stainless Steel Signage        |
| <b>2a</b> | PPC Alu window fixed (transparent)    | <b>3e</b> | PPC Alu single-leaf solid door                               | <b>7</b>  | PPC Alu Panel - Profiled       |
| <b>2b</b> | PPC Alu window fixed (opaque)         | <b>3f</b> | PPC Alu door with louvers                                    | <b>8</b>  | PPC Alu Erectable Guarding     |
| <b>2c</b> | PPC Alu window single-opener (side)   |           |                                                              | <b>9</b>  | Roof plant                     |
| <b>2d</b> | PPC Alu window single-opener (top)    |           |                                                              | <b>10</b> | Lift over-run                  |

**Note:**  
This drawing is to be read in conjunction with all other project information by the architect and consultants. Any drawn reference to existing information contained in this drawing has been created directly from third party survey information. This information is contained and issued in good faith with Fadden Clegg Bradley Studios LLP not held responsible for any inaccuracies identified. The architect is to be notified immediately if any inaccuracies are found.

 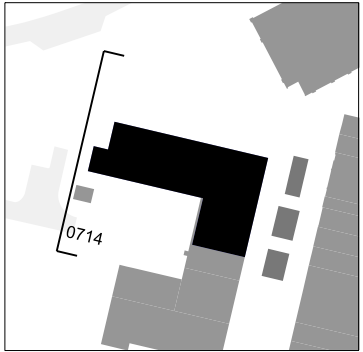

FaddenCleggBradleyStudios  
LLP  
  
Bath Brewery  
Toll Bridge Road  
Bath  
BA1 7DE  
  
t 01225 852545  
e bath@fcbstudios.com

|                                               |                 |
|-----------------------------------------------|-----------------|
| Job/Drawing No                                | Amendment       |
| <b>18702-FCB-AB-ZZ-D-A-0714</b>               | <b>P01</b>      |
| WYTHENSHAW TOWN CENTRE<br>C2 THE BIRTLES      | Scale 1:100 @A1 |
| PROPOSED ELEVATION:<br>APARTMENT BLOCK - WEST | Date 24.11.2025 |
| Do not scale                                  | Drawn FCBS-MCR  |
| Original printed at A1                        | Check KM/PM     |
| All dimensions to be checked on site          |                 |
| FCBS Project No. 2141-2                       |                 |