


Do not scale from this drawing. All dimensions to be checked on site prior to manufacture and construction. This drawing is the property of Harrison Ince Holdings Limited and should not be reproduced without permission.
All discrepancies to be brought to the attention of the architect immediately.
This drawing is to be read in conjunction with the specification / bill of quantities and related drawings.

REVISIONS


- FIRST ISSUE

04.02.26 GW

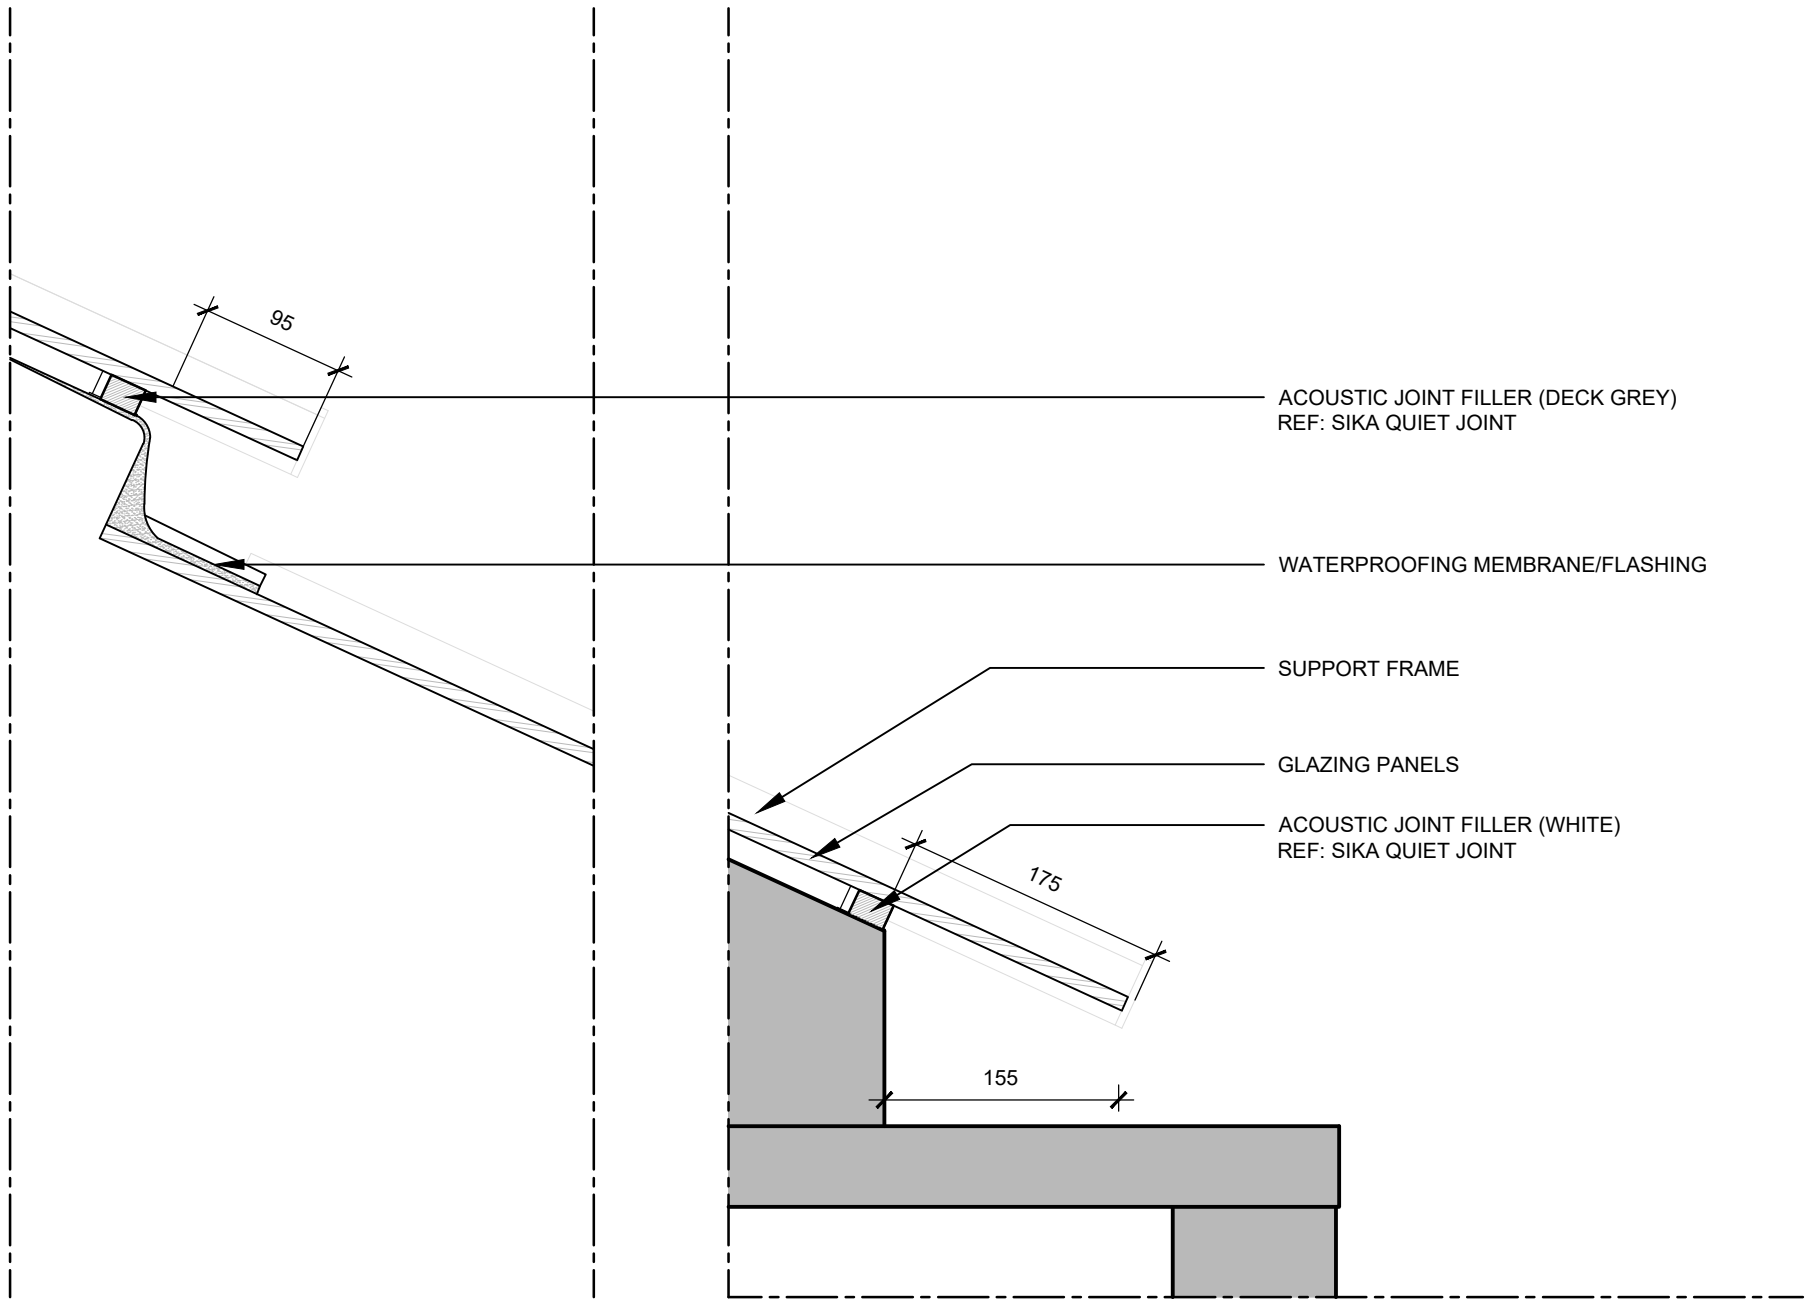

SECONDARY GLAZING - VENTILATION INFILL

1:5

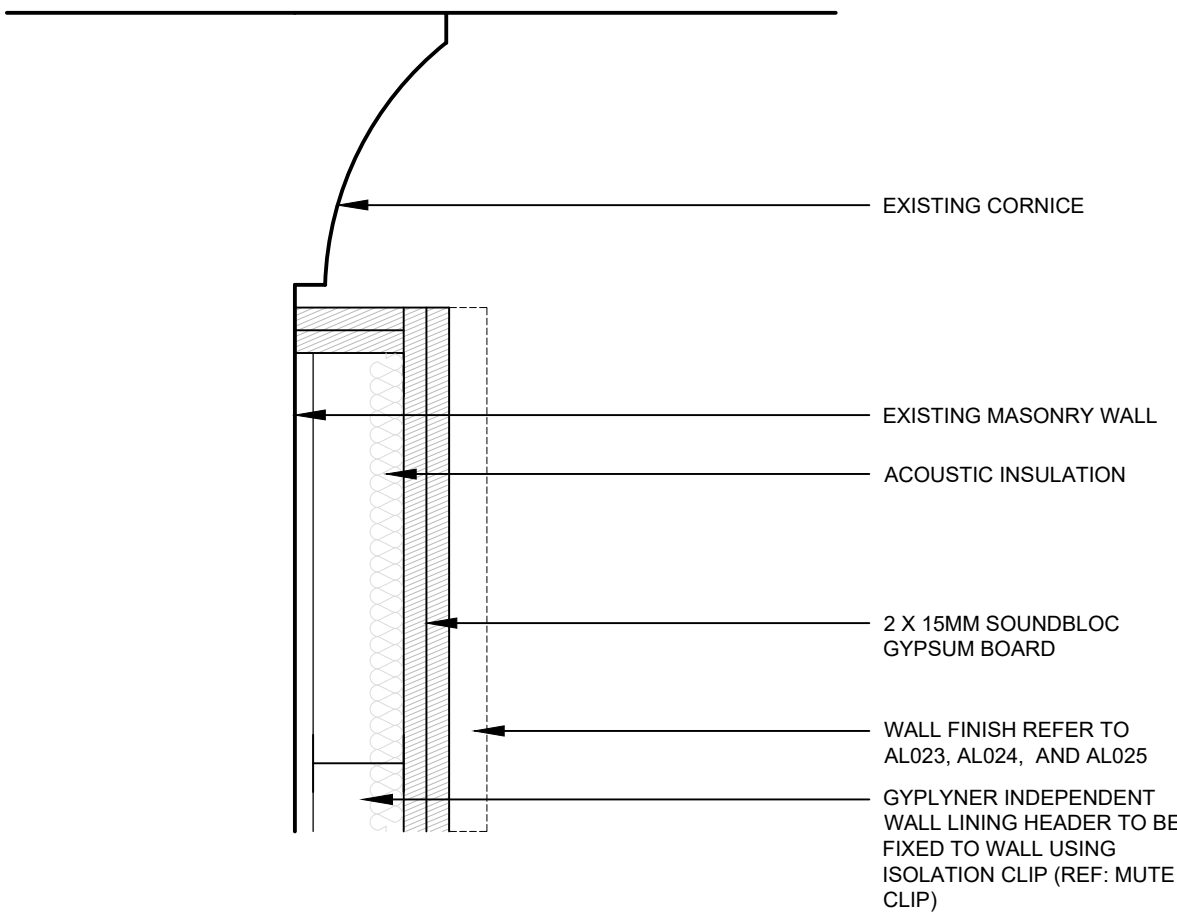


TYPICAL WALL LINING DETAIL

1:5

FOR PLANNING

ALL DIMENSIONS TO BE CHECKED
ON SITE BEFORE CONSTRUCTION

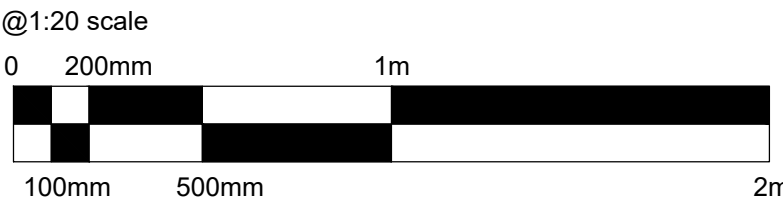

HARRISON INCE

ARCHITECTS INTERIOR DESIGNERS

PINS SOCIAL CLUB

CLIENT

SUNLIGHT HOUSE
LITTLE QUAY ST, MANCHESTER M3 3HP

PROJECT

SECONDARY GLAZED DOME
AND WALL SECTIONS

TITLE

DATE JAN 2026

SCALE 1:20 @ A1

JOB NO. 01

DWG. NO. AV411

DRAWN CAD/MSM

CHECKED

SECOND FLOOR
EASTGATE
2 CASTLE STREET
MANCHESTER
M3 4LZ

TEL: 0161 236 3650

EMAIL: enquiries@harrison-ince.co.uk