


GUN STREET

Existing concrete slab to be removed.
New concrete floor is to be laid, matching the external level.

Existing timber sliding door to be converted into bi-fold door. Colour and details TBC by client

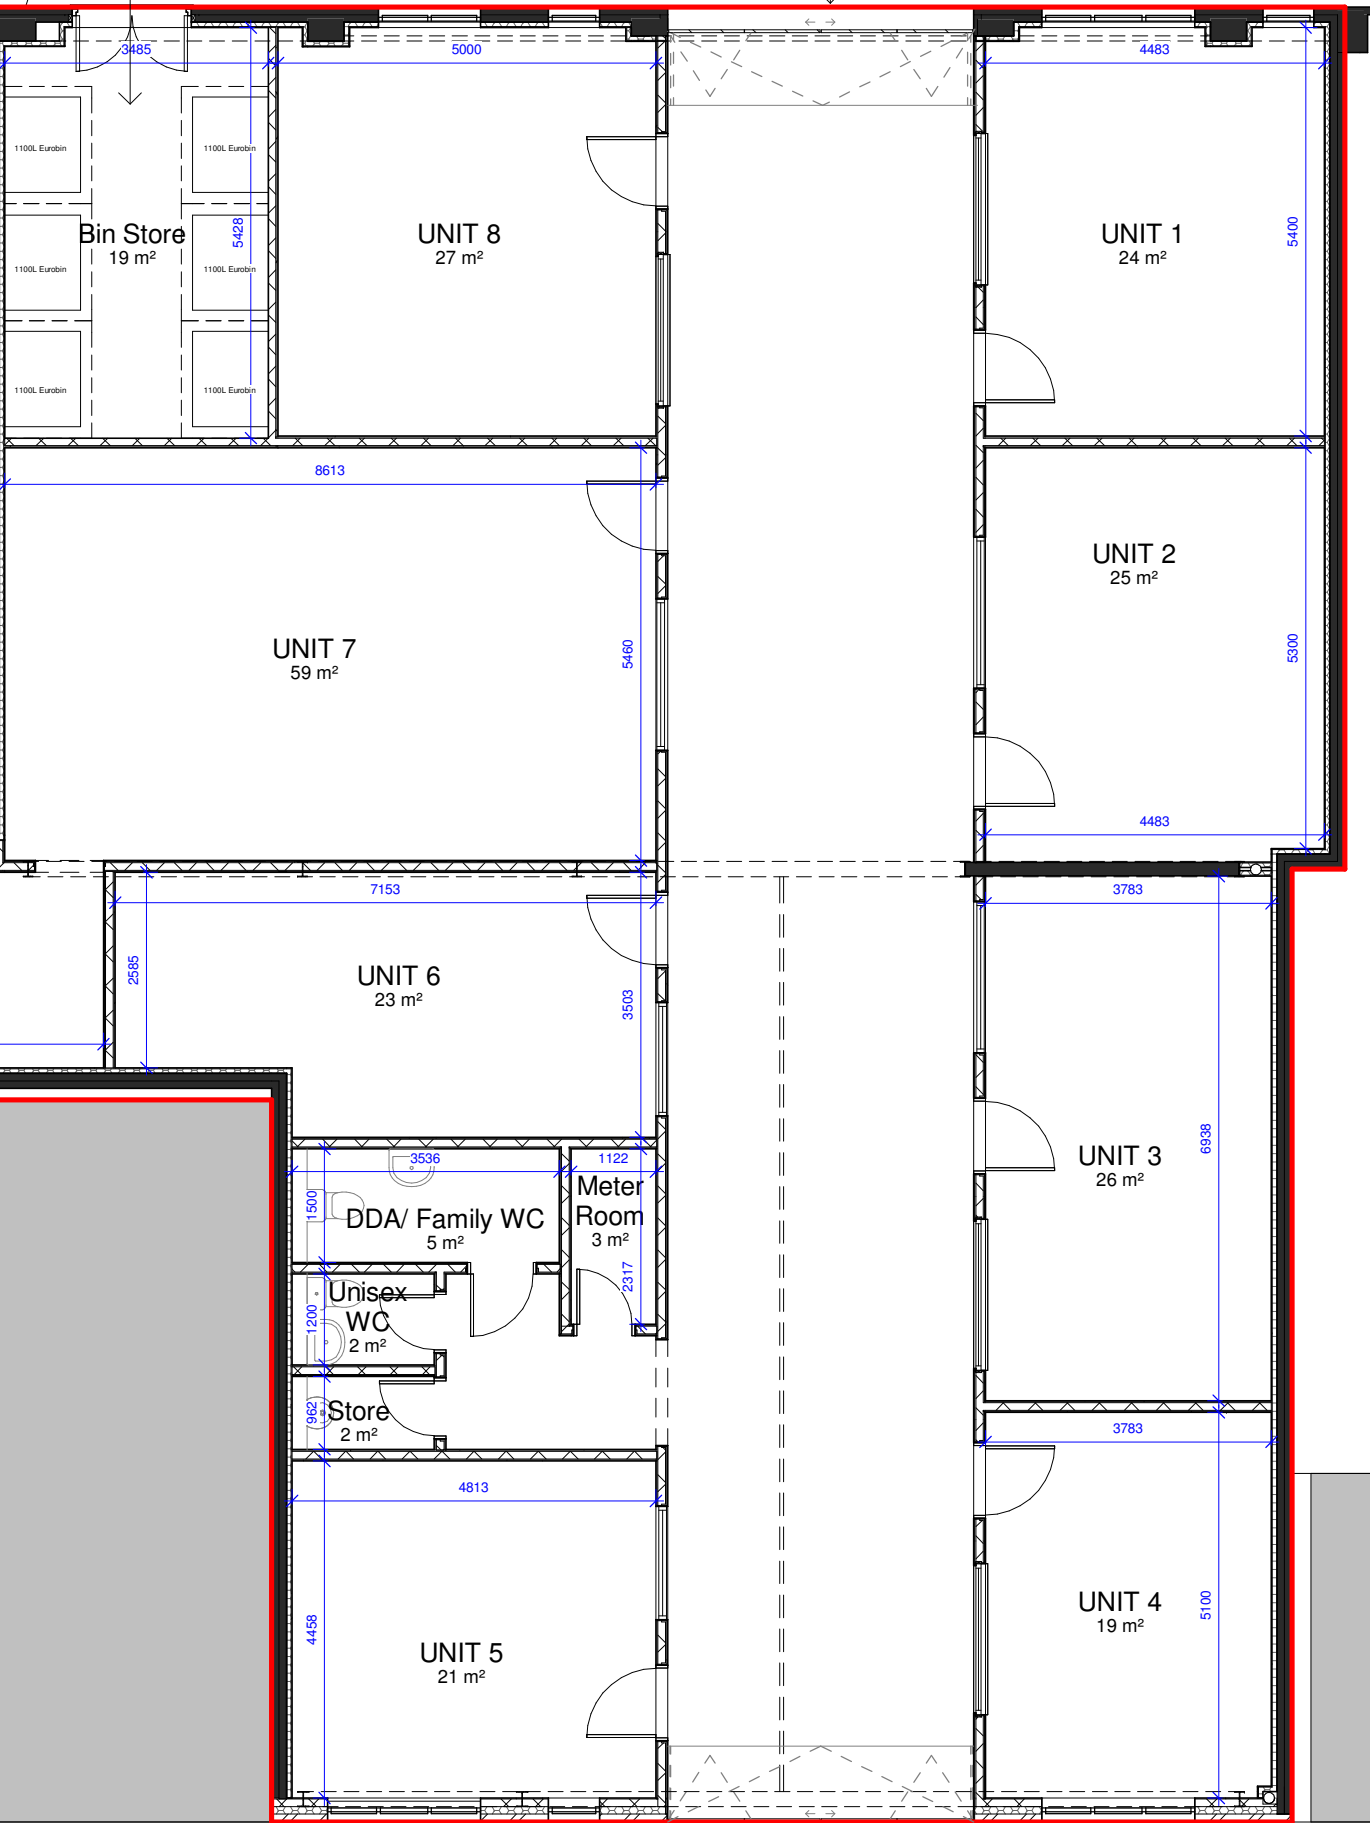

Existing red brick wall to be replaced with new Mottram Multi bricks

Bespoke perforated metal bi-fold gate
Details and specifications TBC by client

HENRY STREET



General Notes

The Architect shall have no responsibility for any use made of this document other than for that which it was prepared and issued.

All dimensions should be checked on site. Do not scale from this drawing

To be read in conjunction with all other Consultant's drawings.

The Architect to be immediately notified of any discrepancies.

Copyright on this drawing retained by the Architect.

LEGEND

Site Boundary

P4	24/03/2026	SH	SH	Henry St Wall Annotation
P3	13/10/2025	SA	SH	Amended Gun Street Signage
P2	16/09/2025	SA	SH	Amended Gun Street Details
P1	18/08/2025	SA	SH	Initial Issue
No.	Date	Dwn	App	Revision or reason for issue

Client

Blossom Market

create it studios
... leave an impression

Create It Studios (NW) Ltd
3 Stevenson Square,
Manchester
M1 1DN
info@createitstudios.co.uk

Project Title

27 Gun Street, Manchester M4 5DN

Scale / North Point

1 : 100

Drawing Title

Proposed Floor Plan

Drawing Number
A1612(02B)AP002

Drawing Status
Preliminary

Revision
P4