




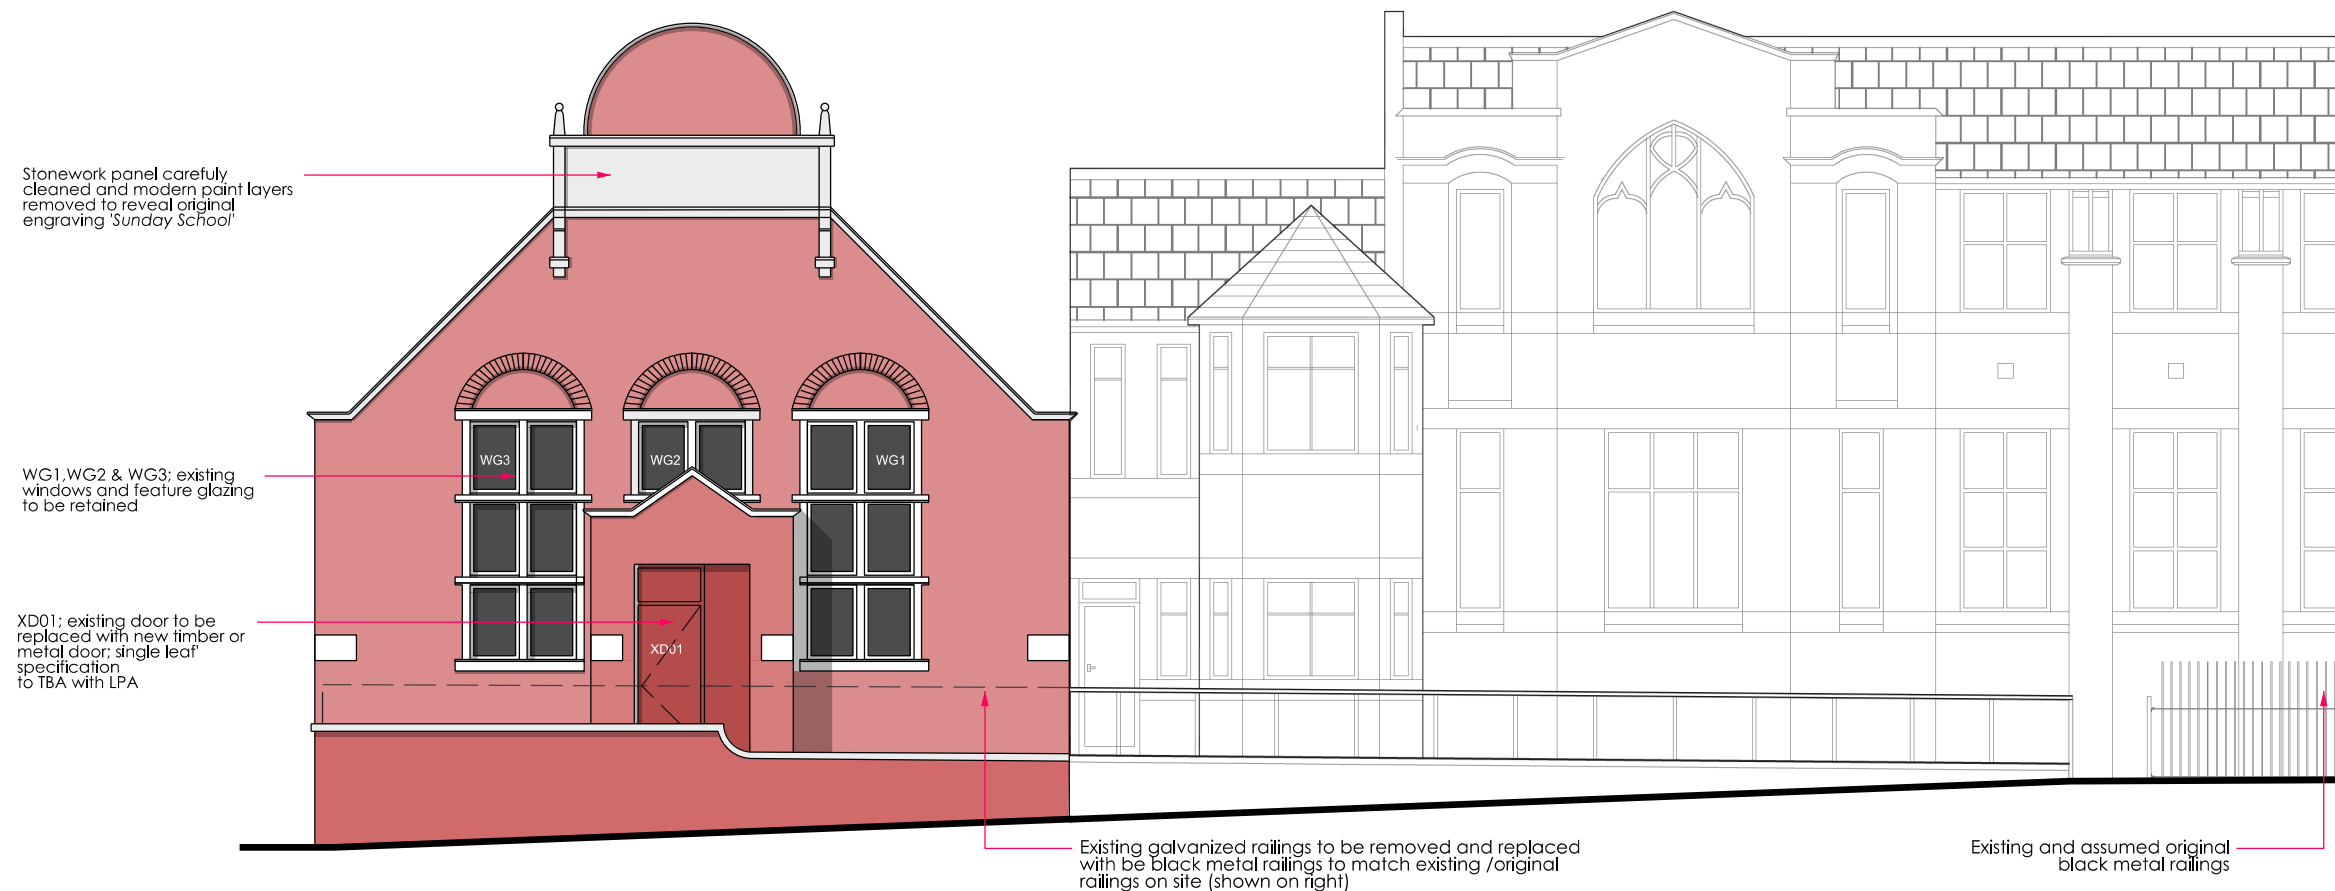


01. Proposed Front Elevation (Hamilton Road)

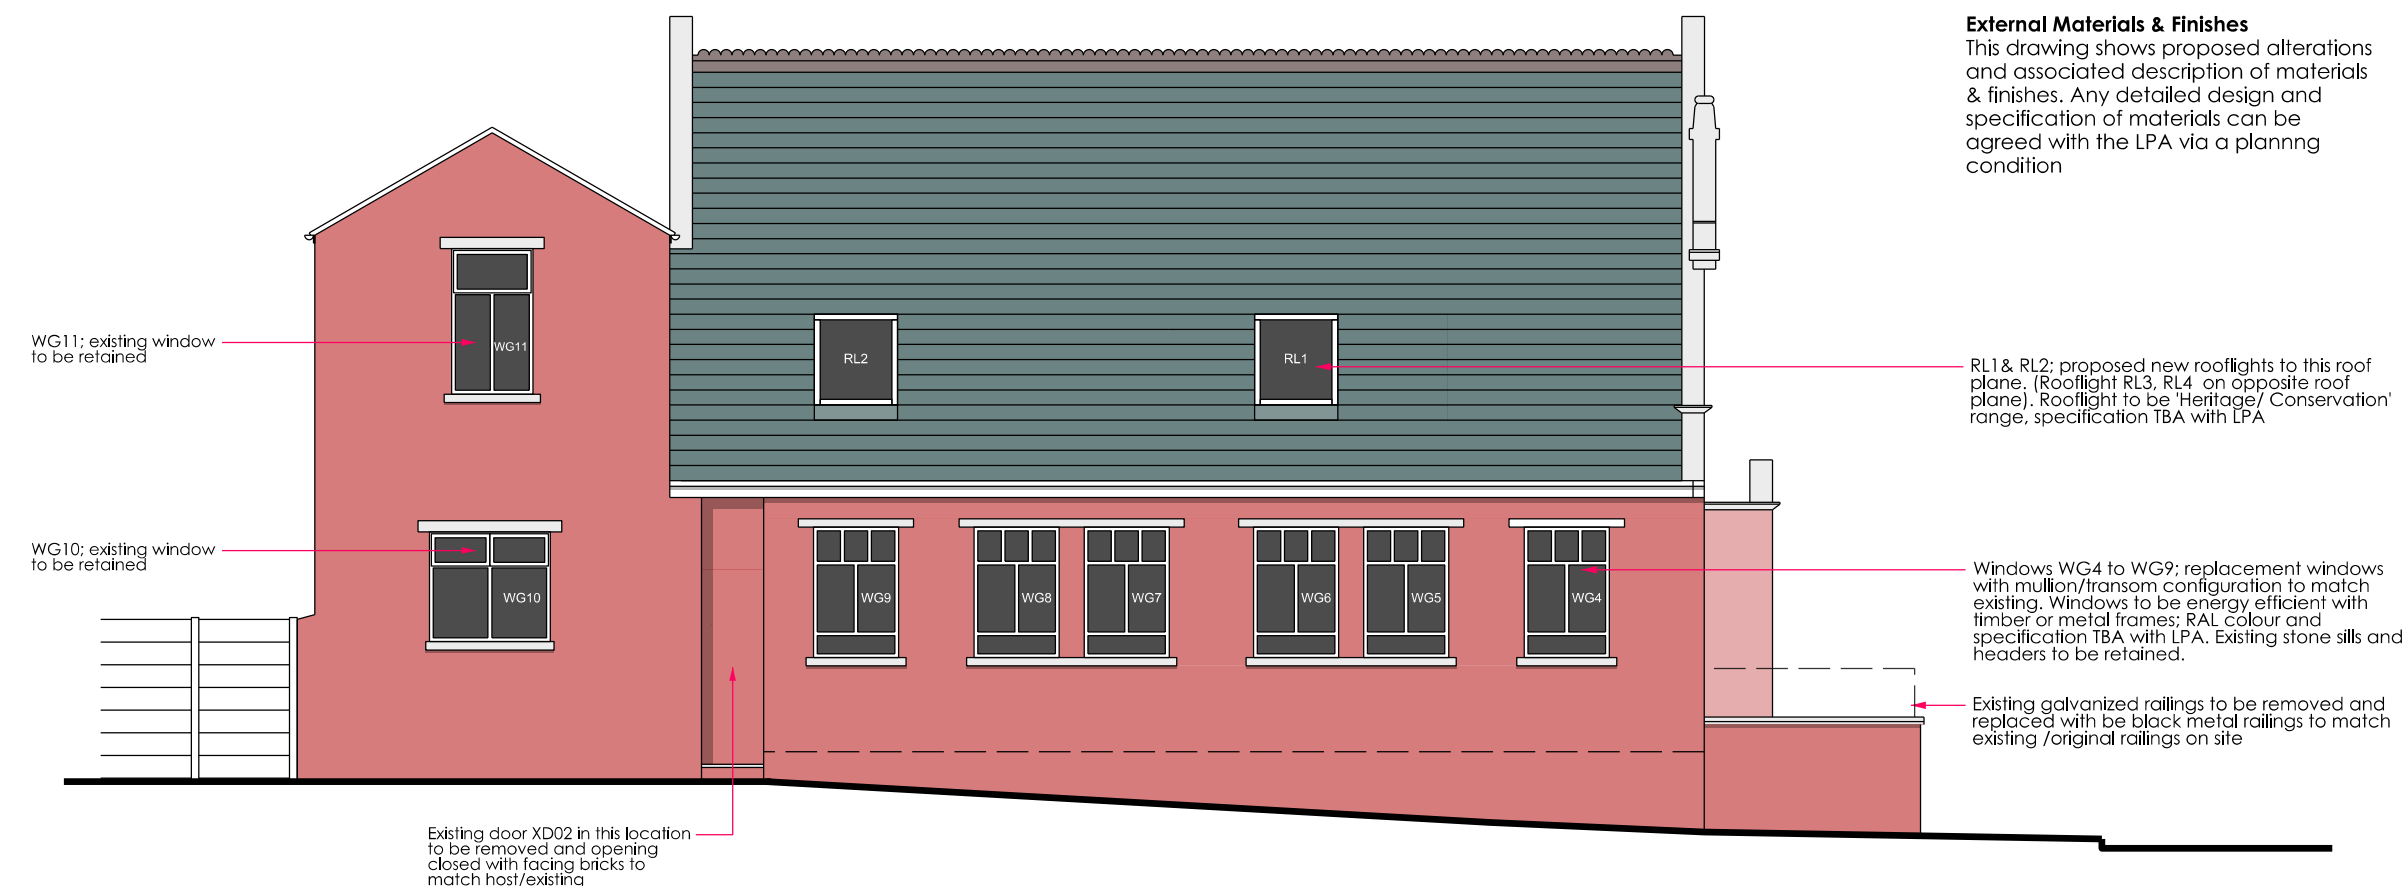

02. Proposed Side Elevation

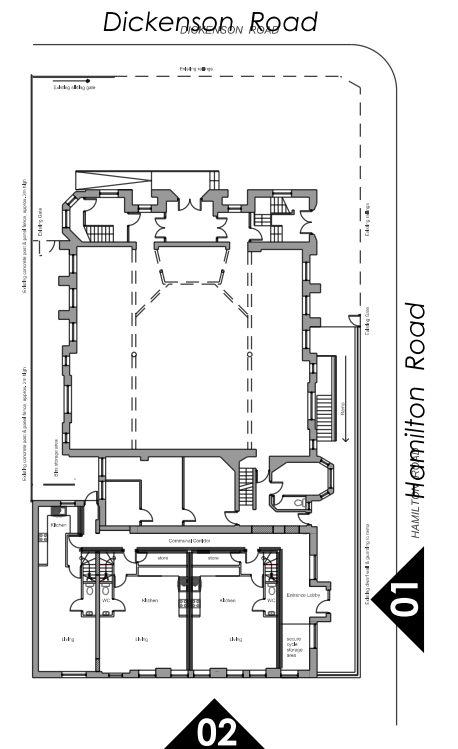

Key Plan
Proposed Ground Floor Plan 1:500

 A	Proposed Front Elevation - Entrance door shown single leaf, Proposed Side Elevation - Rooflight configuration amended to reflect reduction in dwelling numbers and internal layout at first floor	CL	23.02.06
No		Prep	Date
Amendments			
LCA Architecture & Planning Email: lx.chowdhury@gmail.com Tel: 07563 952231			
Project 366 Dickenson Road Longsight Manchester M13 0NG			
Title Proposed Elevations 01 & 02			
Job No. 2522		Drawing No. PL12_RevA	
Scale @A3: 1/100			
Status For Planning Approval			
Auth. CL		Date. Nov. 2025	
0m 1m 2m 3m 4m  Scale Bar (Meters)			