


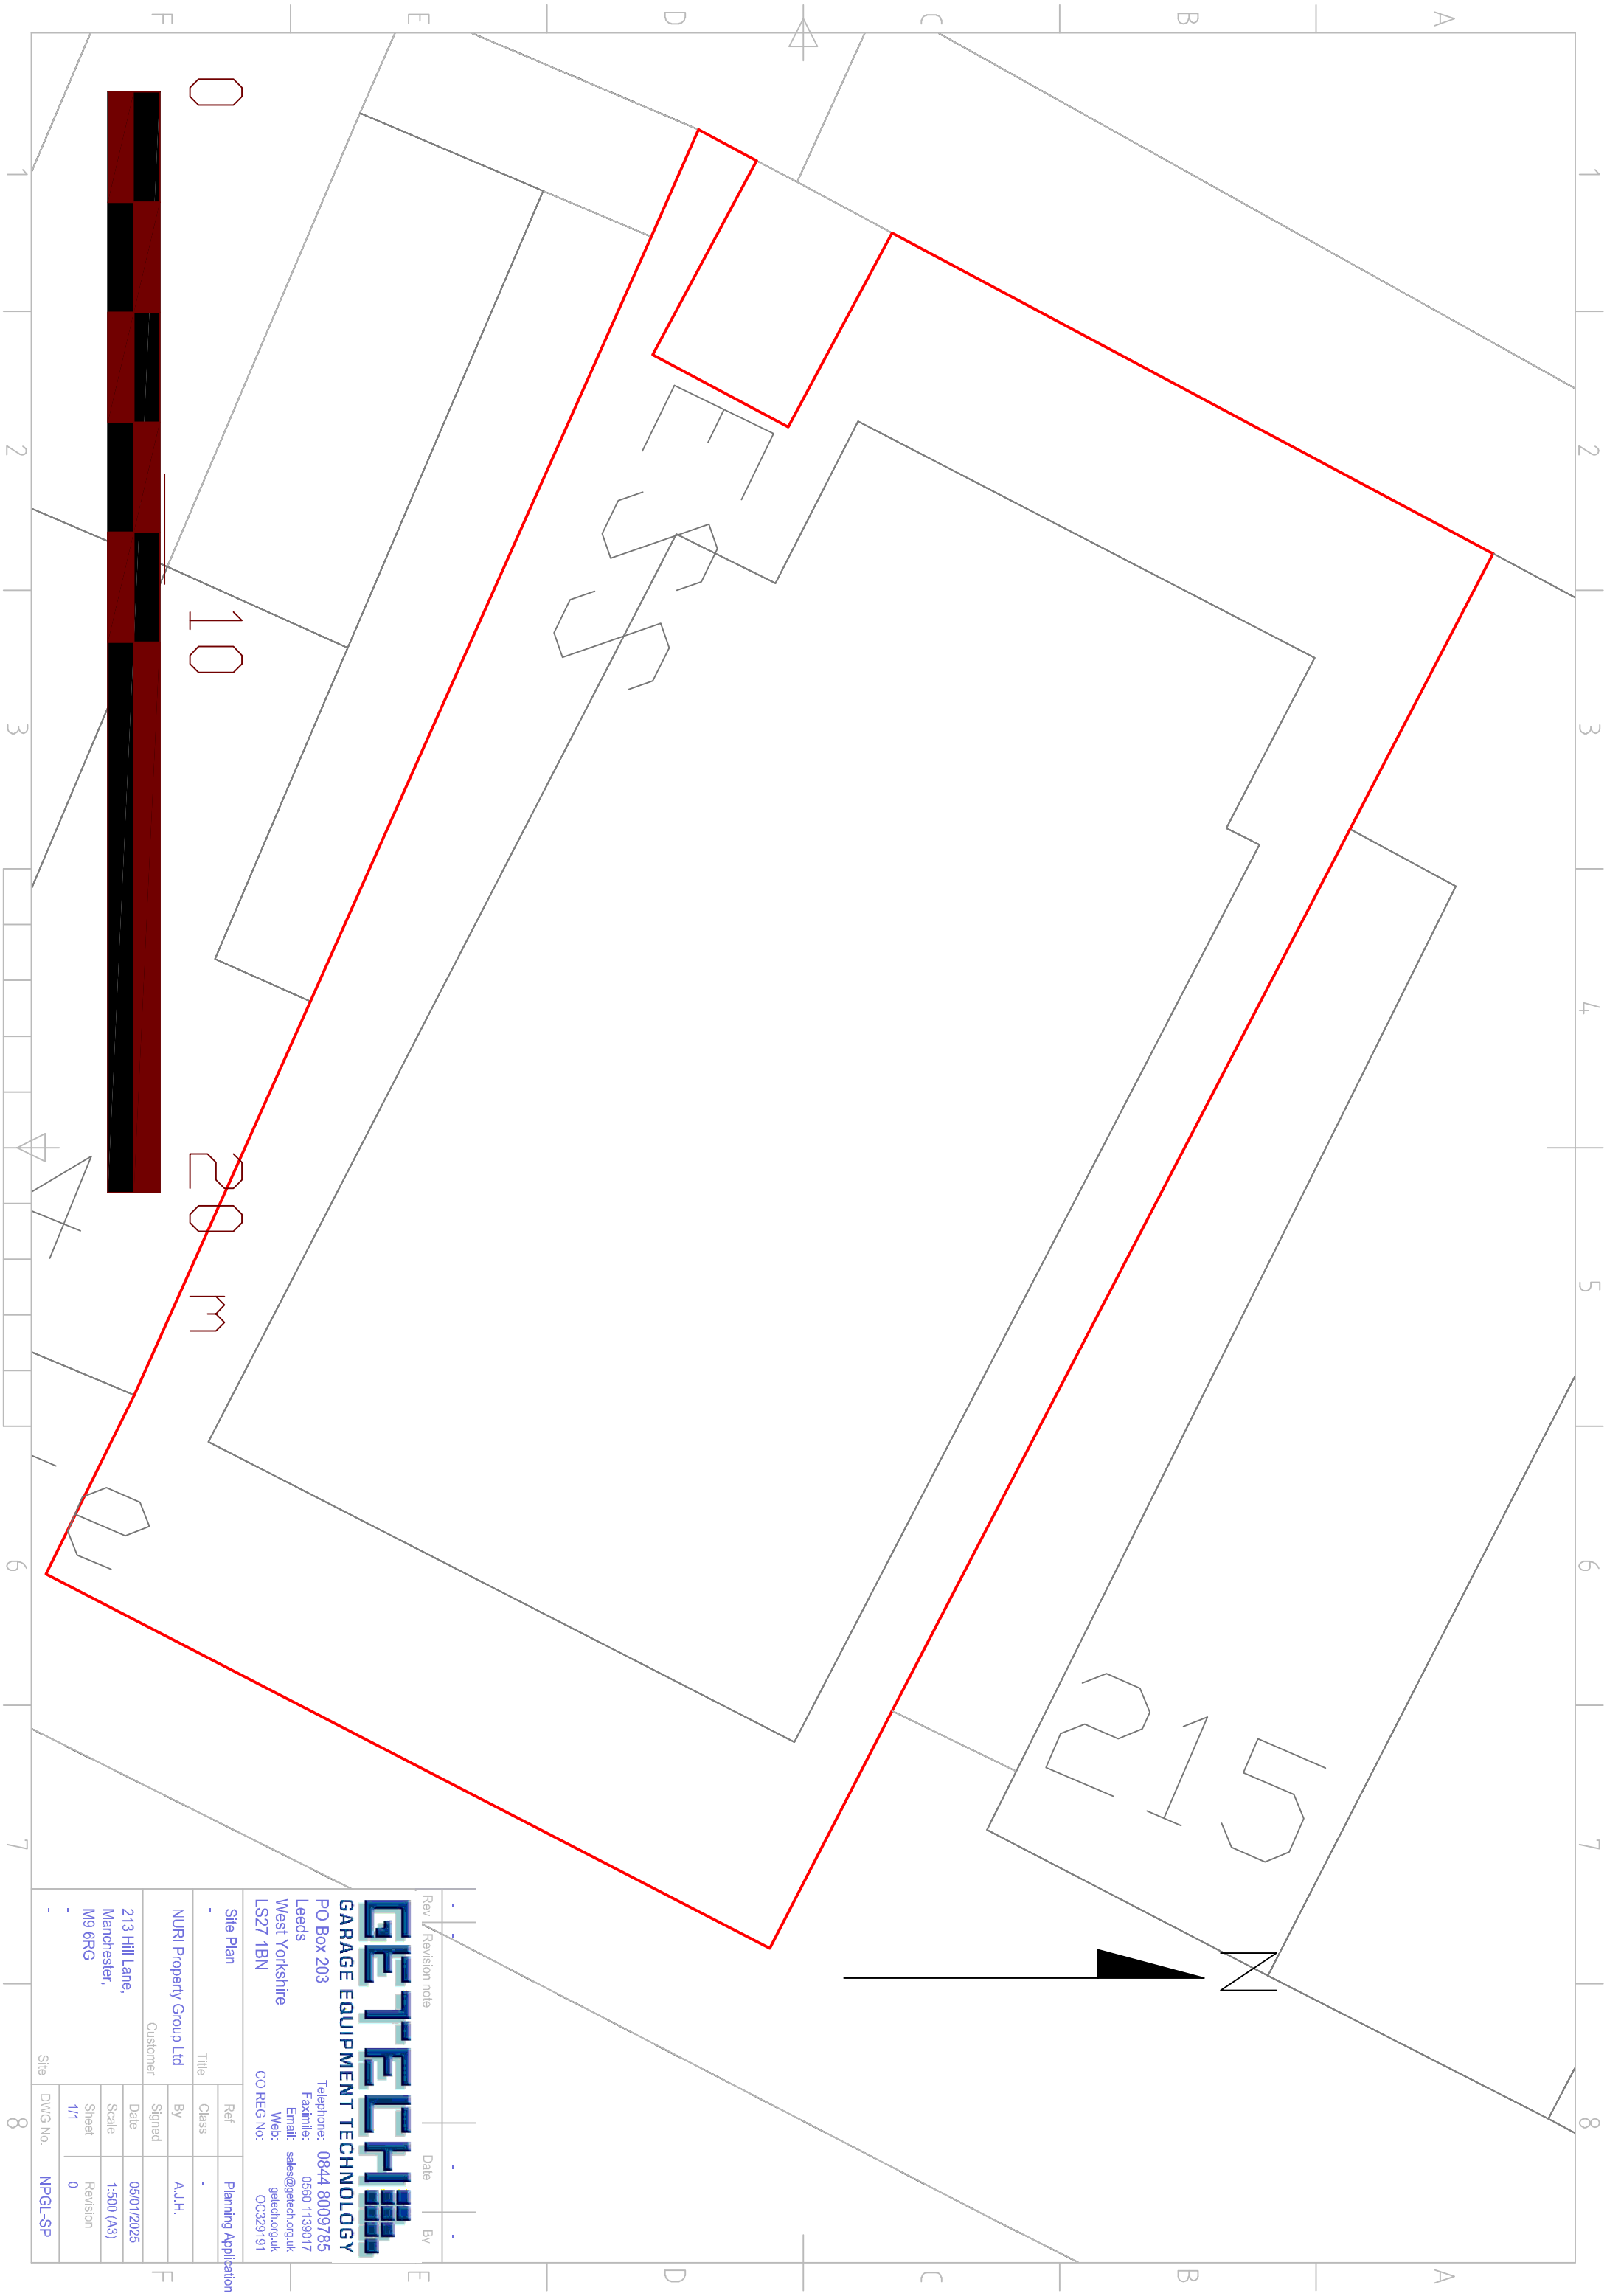

GEOTECH

GARAGE EQUIPMENT TECHNOLOGY

PO Box 203

Leeds

West Yorkshire

LS27 1BN

Telephone: 0844 8009785

Faxmille: 0560 1139017

Email: sales@getech.org.uk

Web: getech.org.uk

CO REG No: OC329191

Rev

Revision note

Date

By

Site Plan		Ref	Class	Planning Application
-	Title			
NURI Property Group Ltd		By	A.J.H.	
Customer		Signed		
213 Hill Lane, Manchester, M9 6RG		Date	06/01/2025	
-		Scale	1:500 (A3)	
-		Sheet	1/1	Revision
-		Site	DWG No.	NPGL-SP