

Advice Note

Project Mayfield Development
 Subject Phase 1 Highways Advise Note
 Project no 046688
 Date 22 October 2021

Revision	Description	Issued by	Date	Approved (signature)
00	For Information	JS	22/10/21	CB

1 Introduction

This advice note has been produced to:

- Provide information regarding the Section 278 and Traffic Regulations Order (TRO) processes with phasing, and
- Provide information regarding the Stopping Up process with phasing.

This note focusses on the highway related works within the Phase 1 planning boundary.

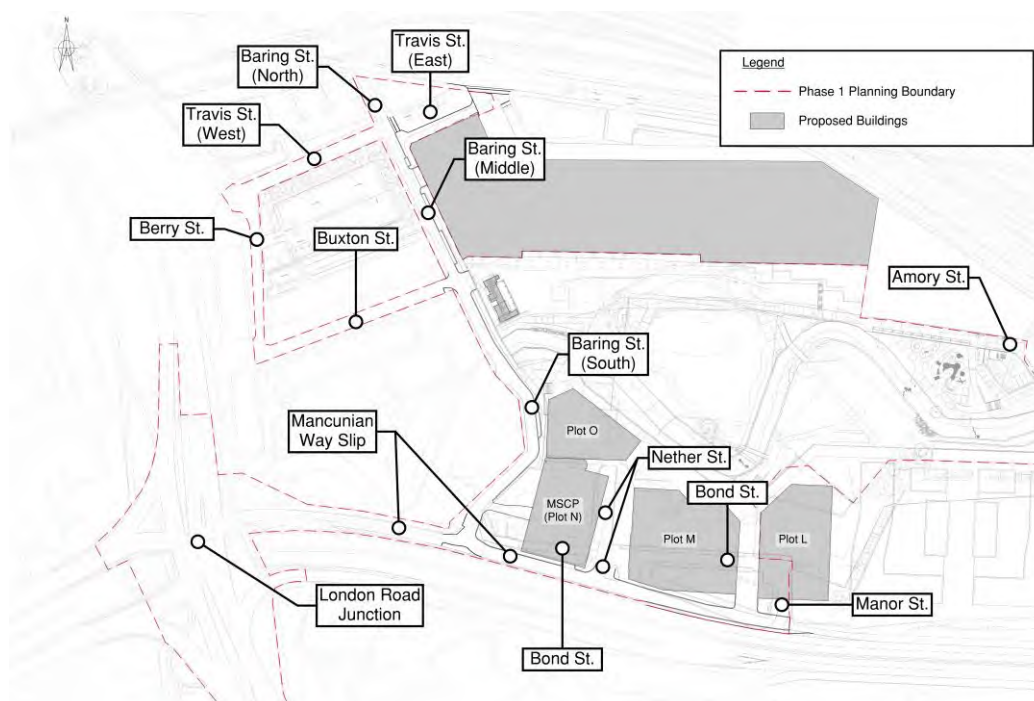


Figure 1—1 General Arrangement of Proposed Phase 1 Highway works

2 Section 278 and Traffic Regulations Order

2.1 Section 278 and TRO proposals

The general arrangement plans in Appendix A show the current design proposals for the Phase 1 highways excluding London Road junction. These drawings were submitted to MCC for review and have been updated post MCC review. Drawings still need to be submitted for TRO approval.

The London Road Junction design is currently undergoing an update from TfGM, post discussion with MCC.

To suit the U+I development and construction strategy, the Section 278 Highway works and TROs have been split up into the following phases in this note:

- Phase i – Prior to Plot N start on site (no works required)
- Phase ii – Prior to Plot N completion

Table 2—1 below provides a description of the Section 278 works and TROs required as well as the necessary completion phase for the works. Figure 2—1 indicates the location of the works and the phase.

Table 2—1 -Section 278 Highway Works and TROs

Location	Description of Works	Completion Date
London Road Junction	TRO – Revised traffic flow direction. Section 278 Highway Works – Kerb realignments and utility diversions (due to changes in cover depths) as required for TfGM's road alignment design.	Phase ii – Prior to Plot N completion.
Mancunian Way Slip	TRO – Changes to parking and loading bay configuration on western end Section 278 Highway Works – Construct traffic island at junction with Baring Street and align kerbs and paving to comply with MCC comments and planning consent. Exit to MSCP to be constructed.	Phase ii – Prior to Plot N completion
Baring Street (South)	TRO – Revision of traffic flow to one-way northbound. Inclusion of contraflow cycle lane. Section 278 Highway Works – Construct the loading bay by Plot O and make adjustments the junction with Mancunian Way. Make any kerb and gully realignments along Baring Street (South) where necessary for entrance into the MSCP. Construction provisions for cycle lane to separate cars from cyclists and provide uncontrolled crossing at the junction with Mancunian Way Slip.	Phase ii – Prior to Plot N completion
Buxton Street	TRO – Revision of traffic flow to one-way westbound. Changes to parking – provision of P&D bays and blue badge spaces. Section 278 Highway Works – Update uncontrolled crossing tactile paving and drop kerbs at junction with Berry Street	Phase ii – Prior to Plot N completion
Berry Street	TRO – Revision of traffic flow to one-way northbound from junction with Buxton Street north to junction with Travis Street. Section 278 Highway Works – Update uncontrolled crossing tactile paving and drop kerbs at junctions with Buxton Street and Travis Street	Phase ii – Prior to Plot N completion

Travis Street (West)	TRO – Controlled access, removal of P&D parking and provision of taxi ranks	Phase ii – Prior to Plot N completion
Baring Street (North)	TRO – Controlled access, and provision of taxi parking	Phase ii – Prior to Plot N completion
Baring Street Middle	POD required	Phase ii – Prior to Plot N completion
Travis Street	POD required	Phase ii – Prior to Plot N completion

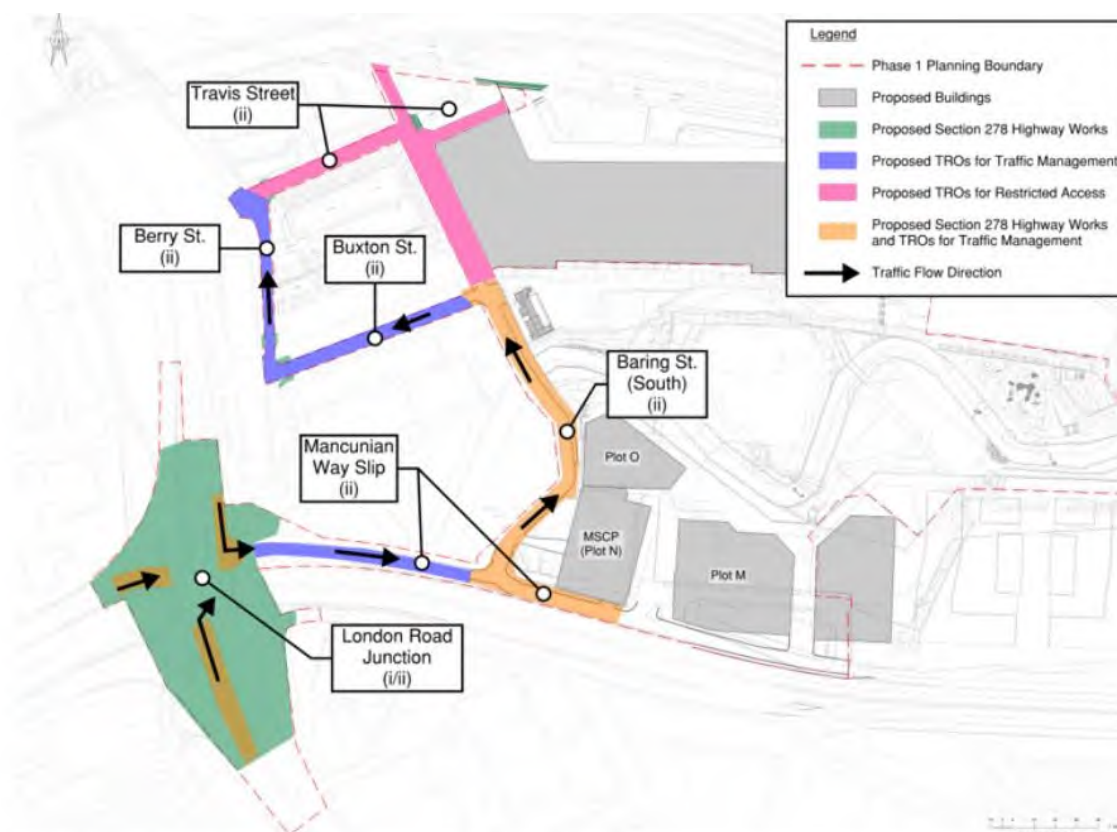


Figure 2—1 Section 278 and TRO Locations and Phasing

3 Stopping Up

3.1 Stopping Up Proposals

To suit the U+I development and construction strategy, the Stopping Up orders have been split up into the following phases in this note:

- Phase i – Prior to Plot N start on site
- Phase ii – Prior to Plot N completion
- Phase iii – Prior to Park completion

Table 3-1 below provides a description of the Stopping-up orders required and the necessary completion phase for the works. Figure 3—1 indicates the location of the works and the phase.

Table 3-1 – Currently Proposed Stopping-up Orders

Location	Description of Works	Completion Date
Mancunian Way Slip (East)	Stopping up of eastern end of Mancunian Way slip. To include relocation of one lighting column. To switch to private road.	Phase ii – Prior to Plot N start on site
Bond Street	Stopping up of street. Area required for construction of plot M and MSCP.	Phase i – Prior to Plot N start on site – currently dealt with under a temporary stopping up
Nether Street	Stopping up of street. Area required for construction of plot M and MSCP.	Phase i – Prior to Plot N start on site– currently dealt with under a temporary stopping up
Manor Street	Stopping up of street. To switch to private road.	Phase i – Prior to Plot N start on site– currently dealt with under a temporary stopping up
Amory Street	Stopping up of street. To switch to park.	Phase ii – Prior to park completion.


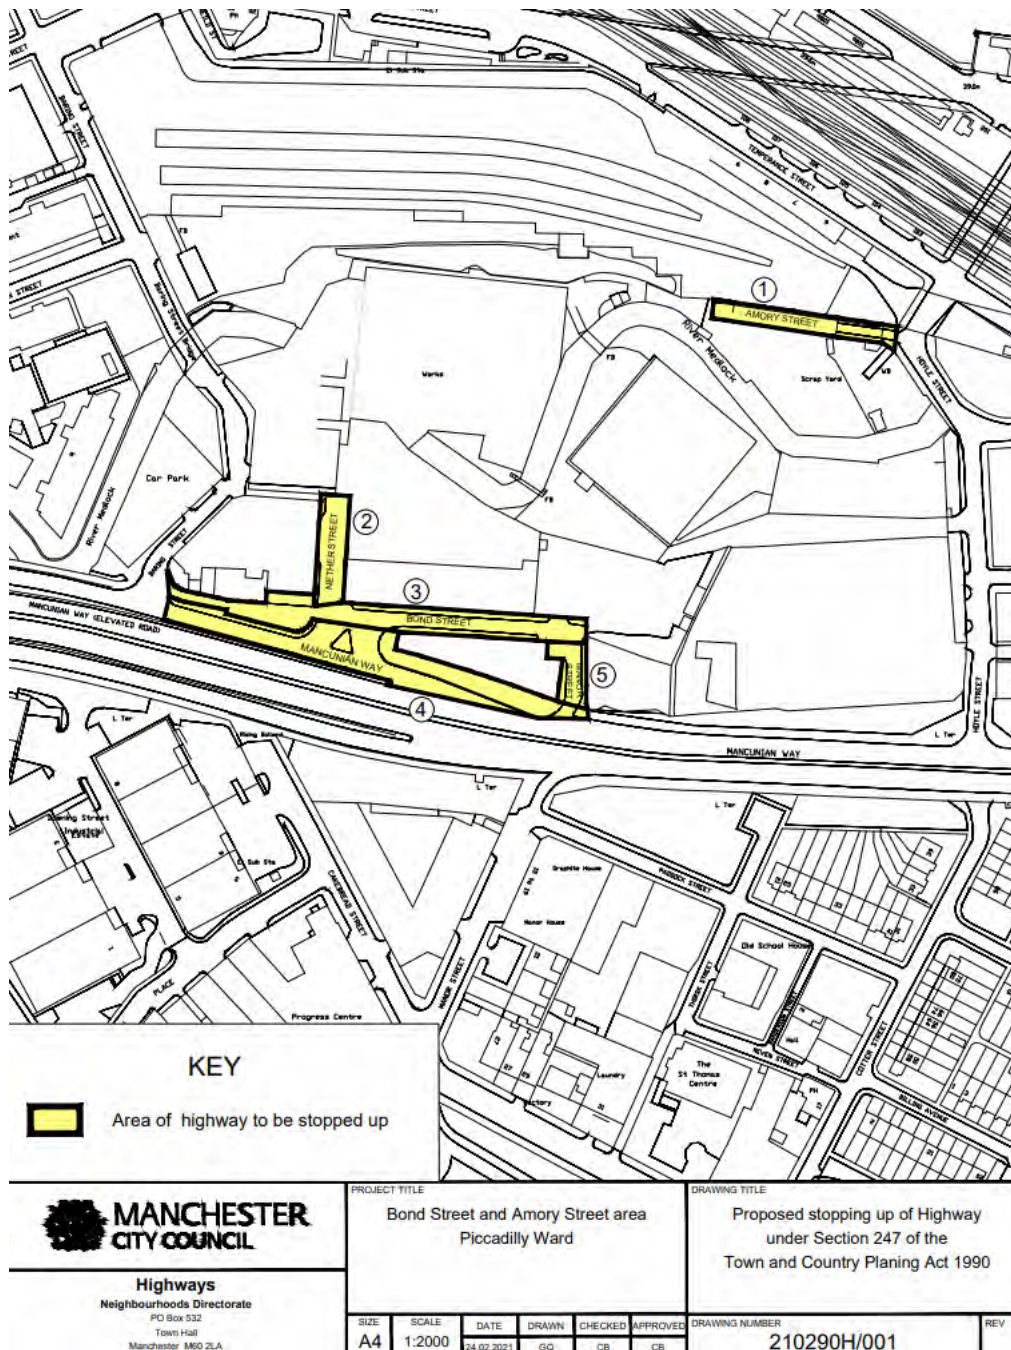


Figure 3—1 Proposed Stopping-up Locations (MCC approved plan)

Appendix A – General Arrangement Plans Submitted to MCC

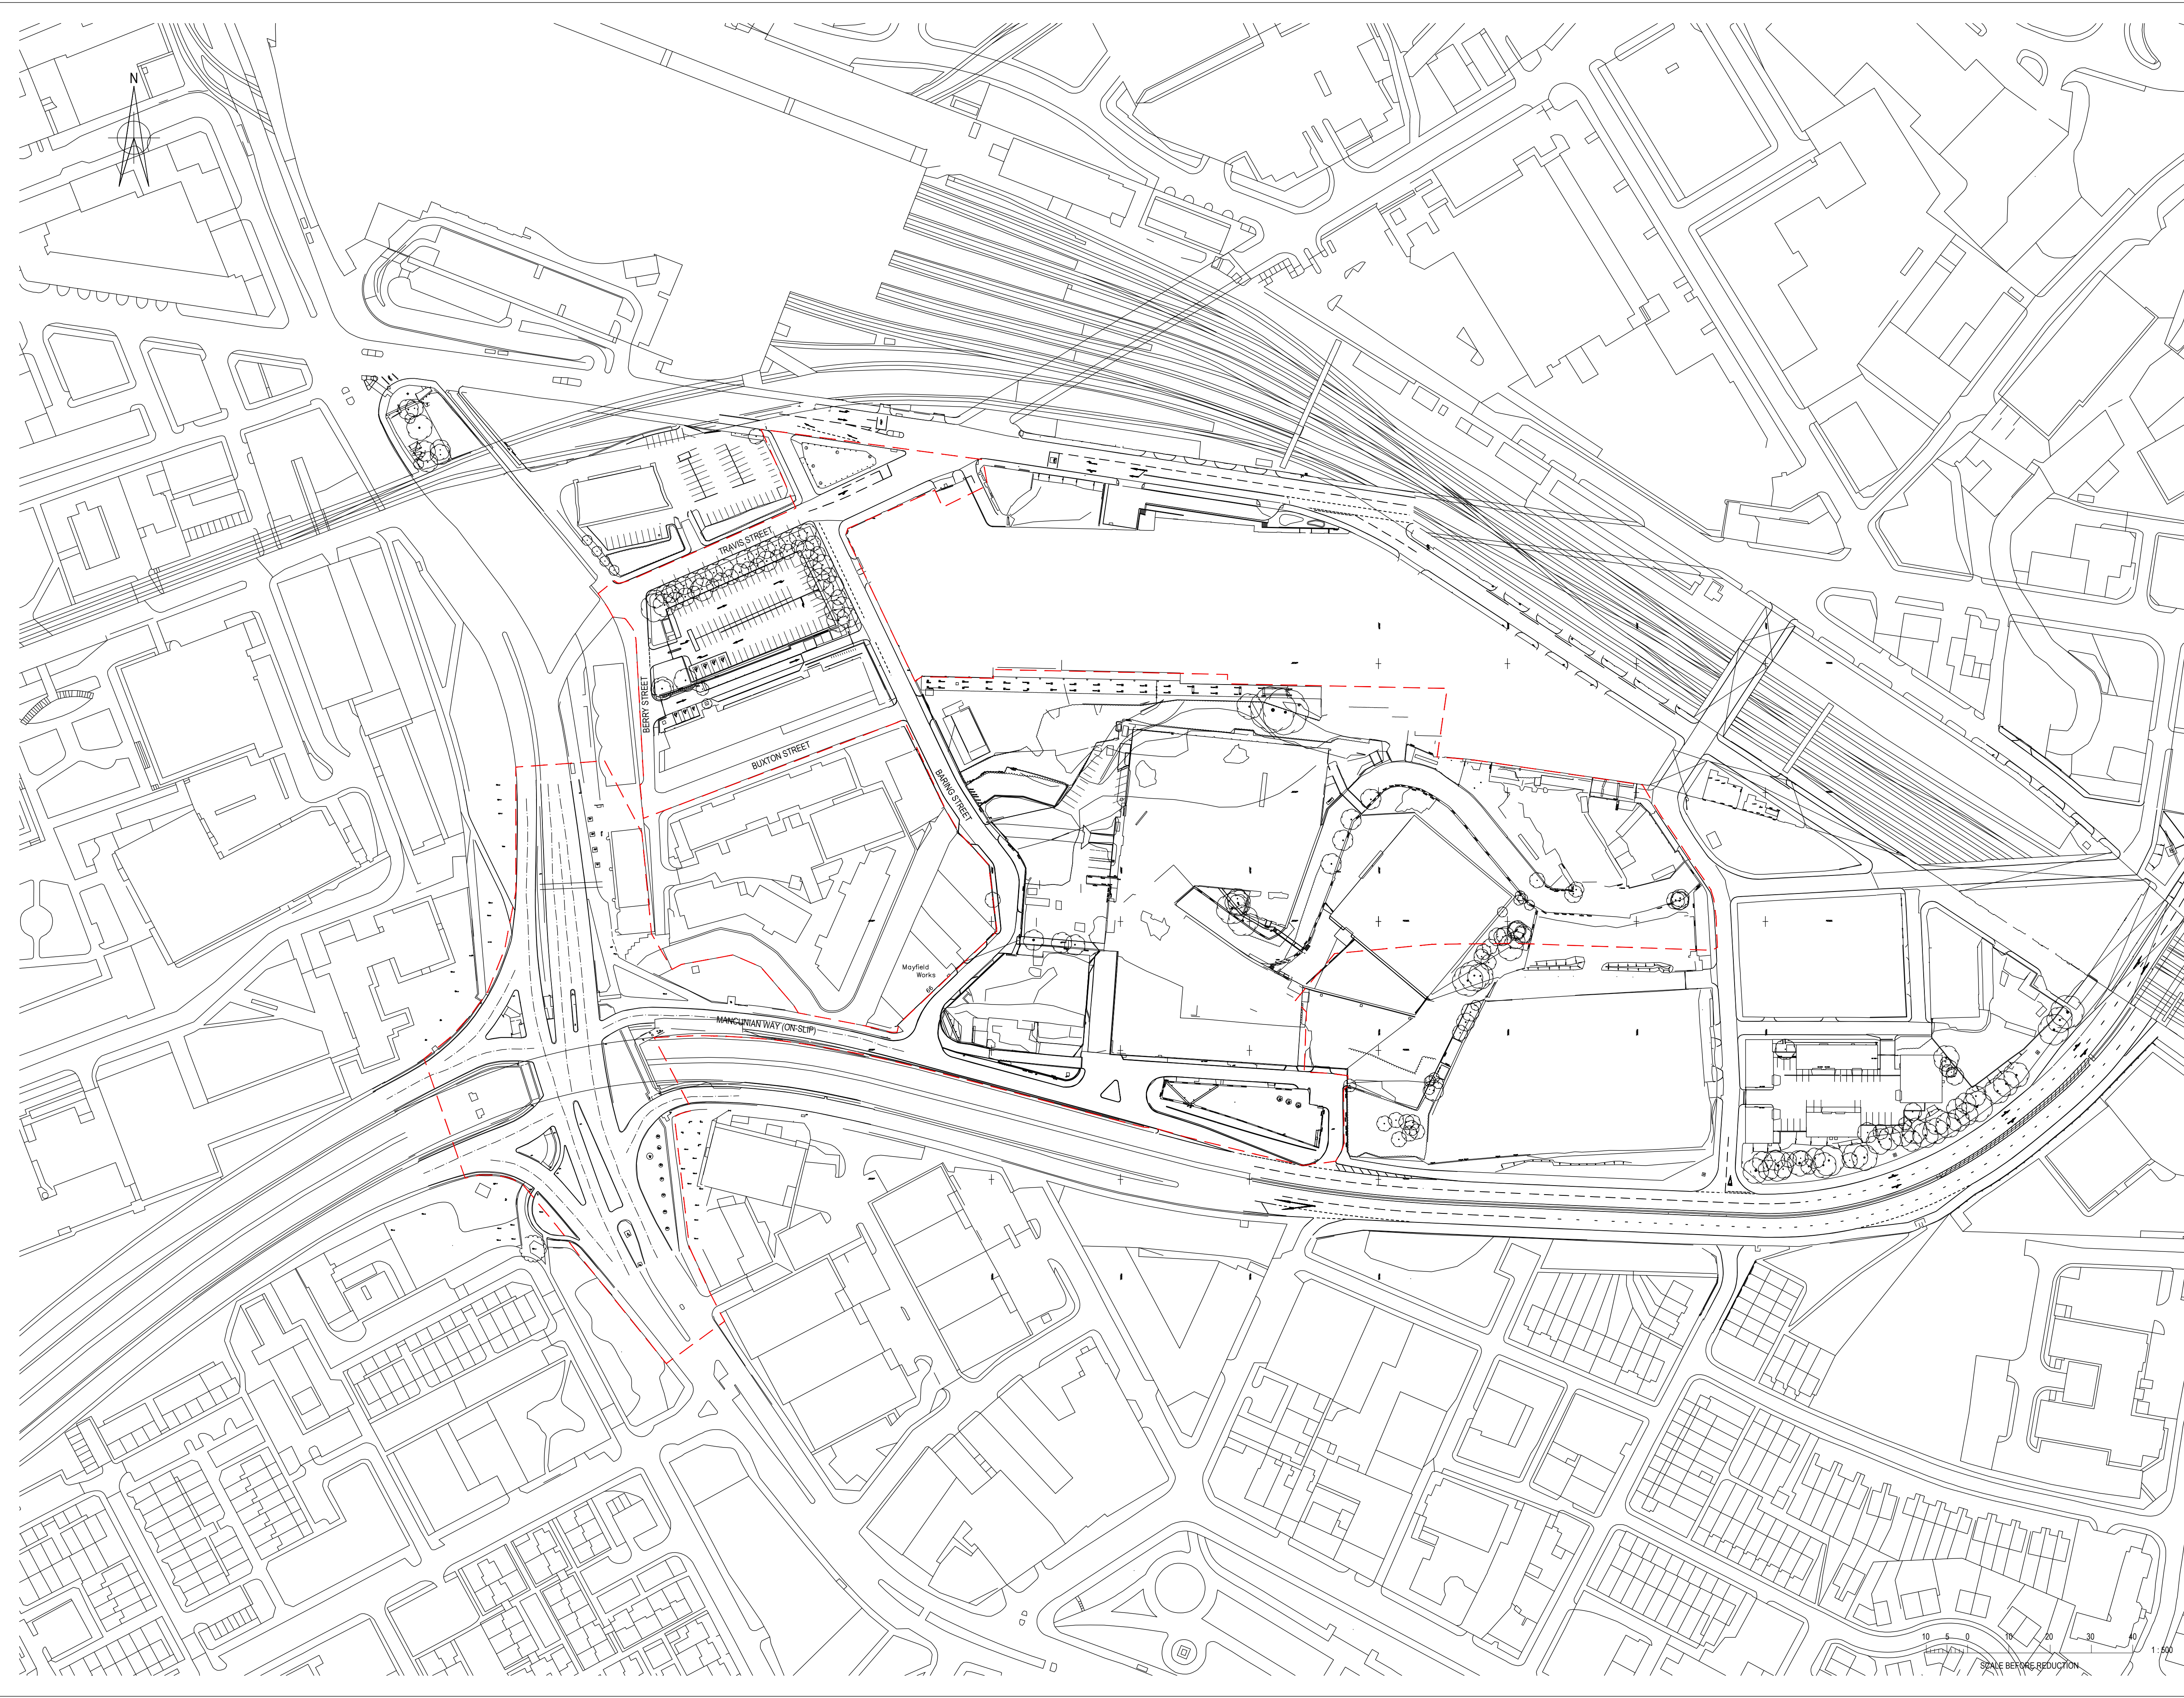

© Burn Happold Limited or its group companies.
All rights reserved. Burn Happold and its group companies accept no liability for errors or omissions in this drawing. All rights reserved. 17 to 28 of the Copyright, Design and Patents Act 1988.

HEALTH AND SAFETY INFORMATION
IN ADDITION TO THE HAZARDS NORMALLY ASSOCIATED WITH THE TYPES OF WORK DETAILED ON THIS DRAWING, NOTE THE FOLLOWING:
CONSTRUCTION

MAINTENANCE/CLEANING/OPERATION

DECOMMISSIONING/DEMOLITION

Notes
1. THIS DRAWING IS BASED ON TOPOGRAPHICAL SURVEY RECEIVED SEPT 2020 FROM SURVEY OPERATIONS.
2. PHASE 1 PLANNING BOUNDARY AS PER PLANNING REFERENCE 124872FO/2019.

LEGEND
— PHASE 1 PLANNING BOUNDARY

FOR MCC REVIEW 07.12.2020 HN JS
Rev. Description Date Dm. CHG

INFORMATION
Status of drawing

**BUROHAPPOLD
ENGINEERING**

17 Newman Street
London
W1T 1PD
UK


Tel: +44 (0)20 7627 9700
Fax: +44 (0)20 7627 4146
Email: 0042912@burnhappold.com
Web: www.burnhappold.com

Architect: SEW
Project: **MAYFIELD DEVELOPMENT PARTNERSHIP**
Prog Title: **HIGHWAY WORK
SITE LOCATION PLAN**

Scales: A1: 1:100
Drawn by: HN
Checked by: JS
Drawing No: 0042912-BHE-XX-XX-DR-C-2010

Job No: **0042912**
Date: **NOVEMBER 2020**
Rev: **A**

10 5 0 10 20 30 40 1:500
SCALE BEFORE REDUCTION

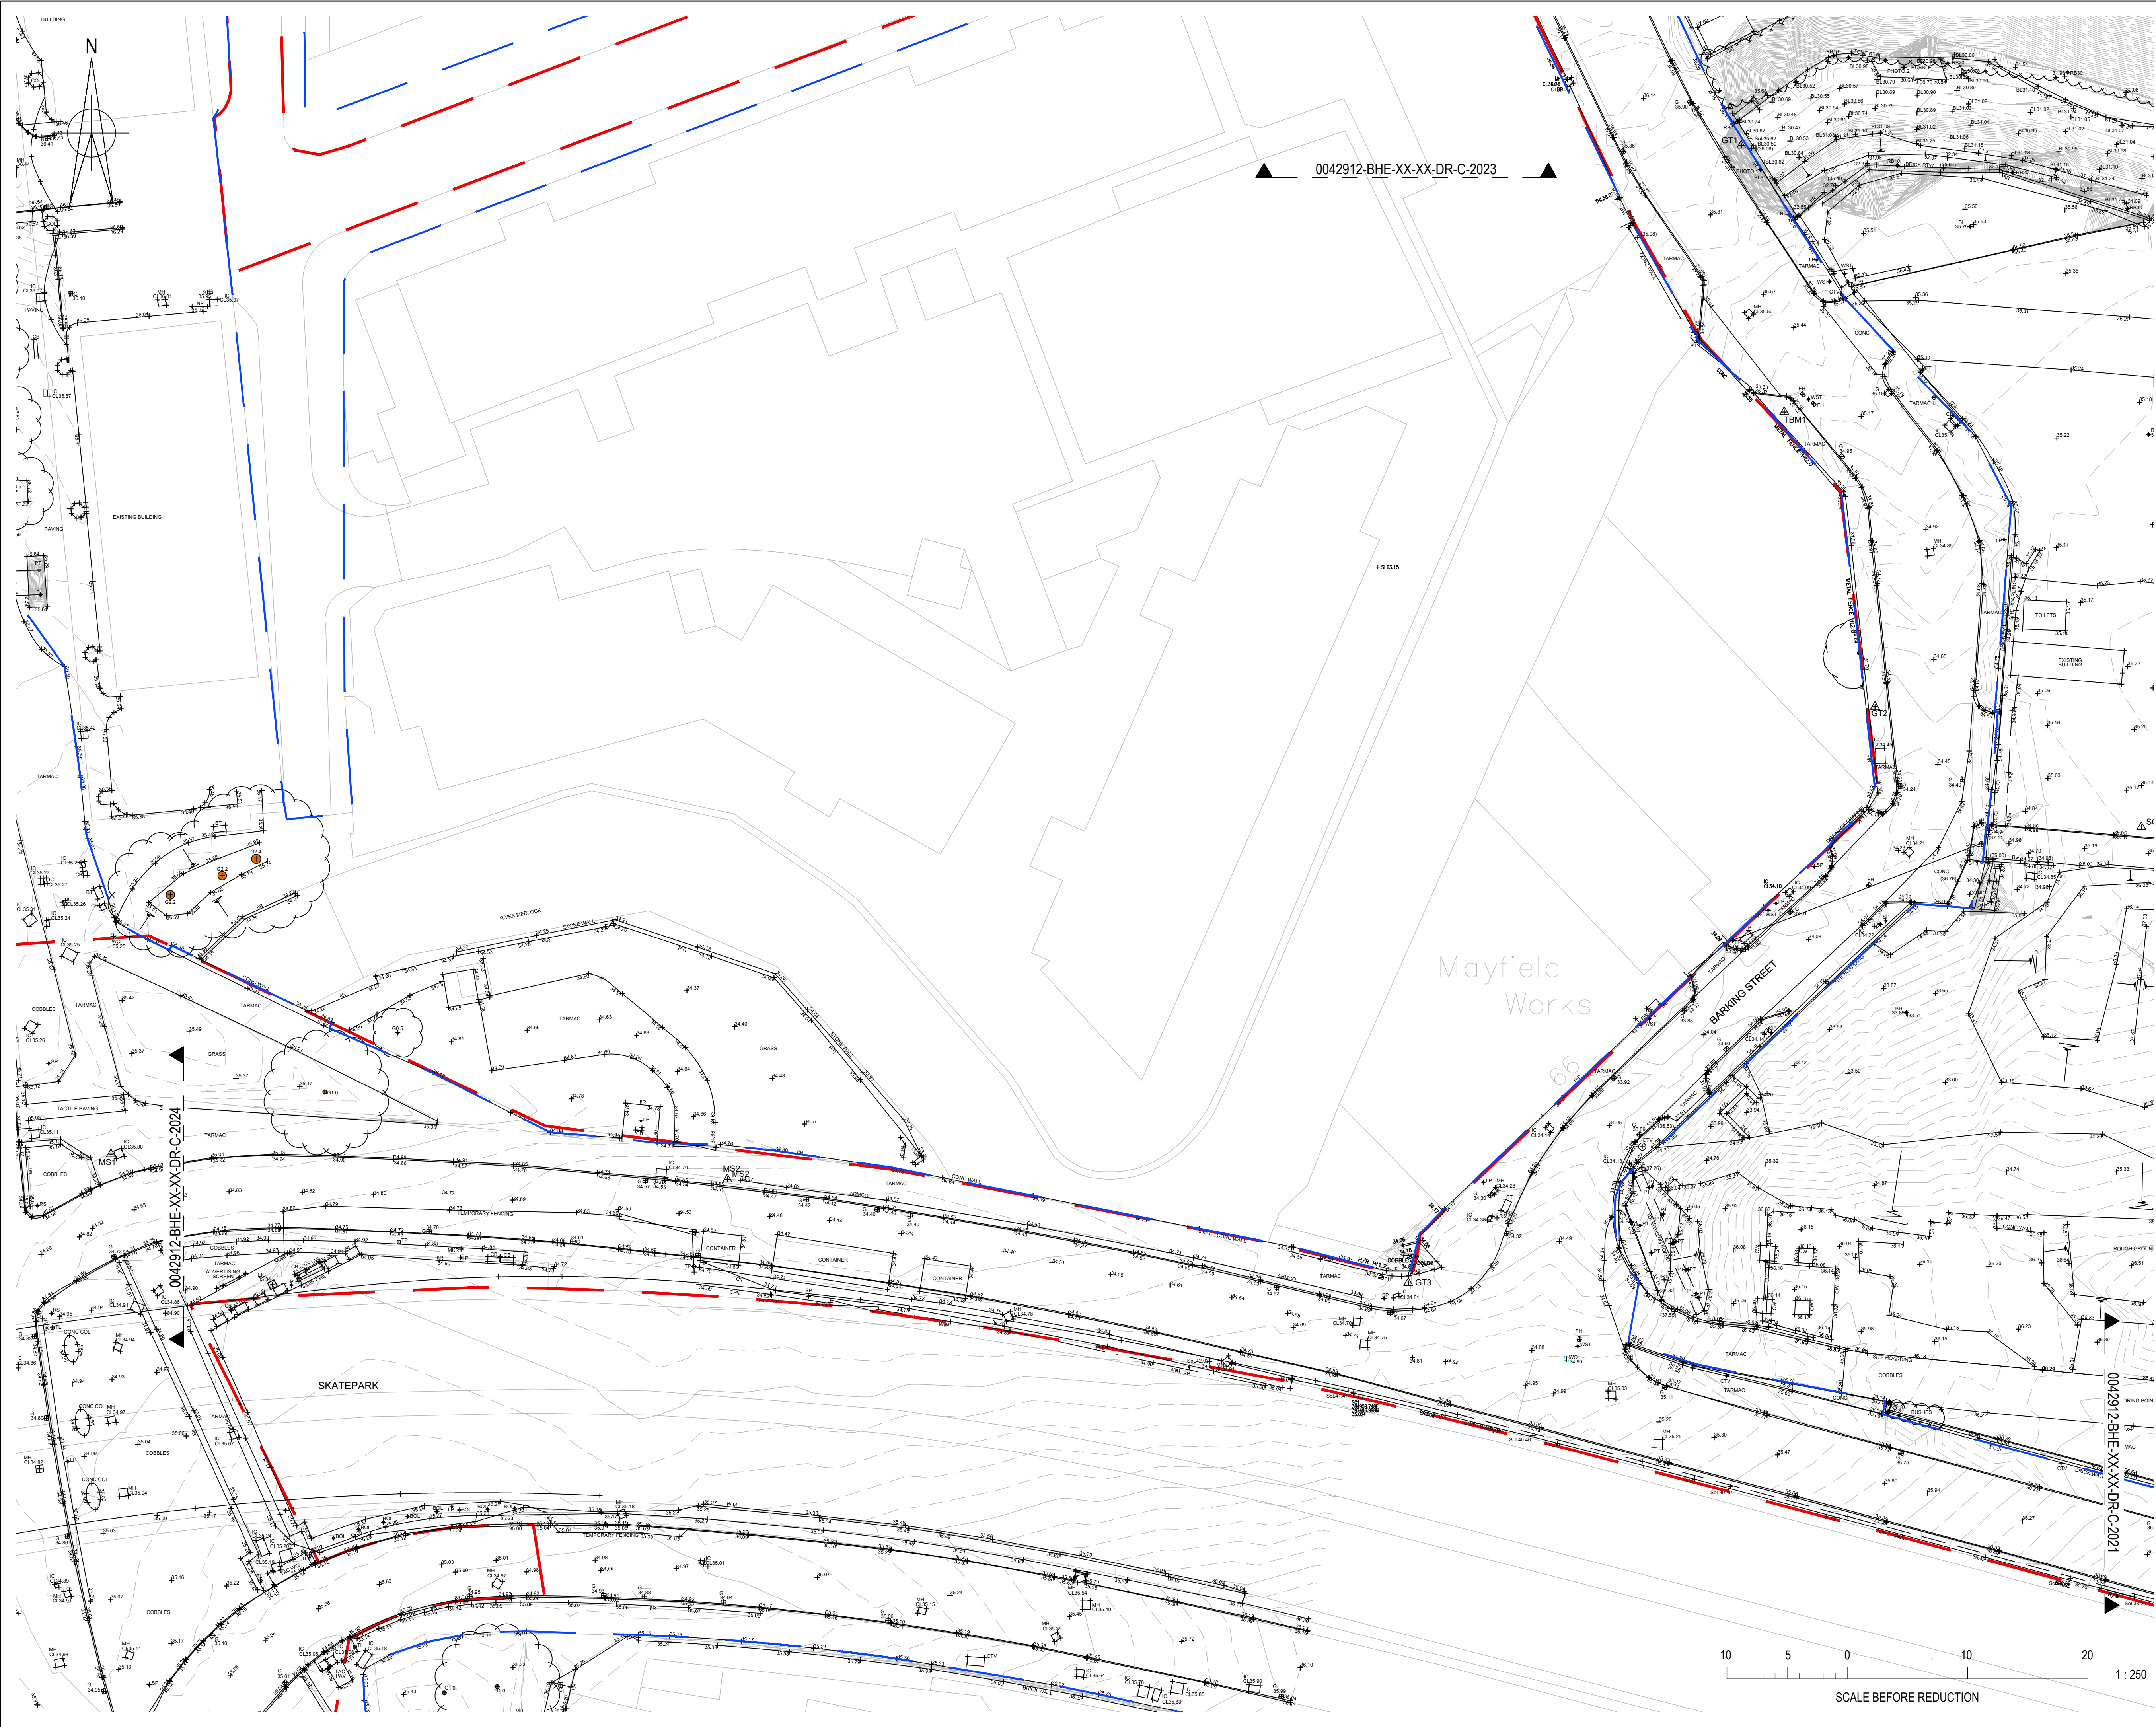

© Buro Happold Limited or its group companies.
All Rights reserved. Buro Happold and its group companies assert (unless otherwise agreed in writing) their rights under s.77 to 85 of the Copyright, Designs and Patents Act 1988.
DO NOT SCALE THIS DRAWING.

HEALTH AND SAFETY INFORMATION
IN ADDITION TO THE HAZARDS/RISKS NORMALLY ASSOCIATED WITH THE TYPES OF WORK DETAILED ON THIS DRAWING, NOTE THE FOLLOWING CONSTRUCTION.

MAINTENANCE/CLEANING/OPERATION.

DECOMMISSIONING/DEMOLITION.

Notes
1. THIS DRAWING IS BASED ON:
1.1. TOPOGRAPHICAL SURVEY RECEIVED 07/12/2020 FROM SURVEY OPERATIONS.
1.2. TOPOGRAPHICAL SURVEY DATED 25/08/2017 FROM MALCOLM HUGHES LAND SURVEYORS.
2. PHASE 1 PLANNING BOUNDARY AS PER PLANNING REFERENCE 124972/FO/2019.
3. PUBLIC HIGHWAY BOUNDARY BASED ON 'Adopted Highway Map' PNG, RECEIVED 08.01.2021 FROM MCC IN COMBINATION WITH EXISTING TOPOGRAPHICAL SURVEY USED AS A GUIDE.


LEGEND
— PHASE 1 PLANNING BOUNDARY
— PUBLIC HIGHWAY BOUNDARY
EXISTING CONTOURS
— MINOR CONTOURS (0.1m)
— MAJOR CONTOURS (0.5m)

B	FOR MCC REVIEW	05.05.2021	JS	JMS
A	FOR MCC REVIEW	08.12.2020	HN	JS
Rev	Description	Date	Drm	Chd

INFORMATION
Status of drawing

BUROHAPPOLD ENGINEERING

17 Newman Street London W1T 1PD UK	Tel: +44 (0)20 7927 9700 Fax: +44 (0)870 787 4145 Email: 0042912@burohappold.com Web: www.burohappold.com
Architect SEW Project MAYFIELD DEVELOPMENT PARTNERSHIP Drg Title HIGHWAY WORKS EXISTING TOPOGRAPHICAL SURVEY MANCUNIAN WAY SLIP WEST	Job No. 0042912 Date NOVEMBER 2020 Rev B
Scales@A1 1:250 Drawn by HN Checked by JS	Drawing No. 0042912-BHE-XX-XX-DR-C-2022

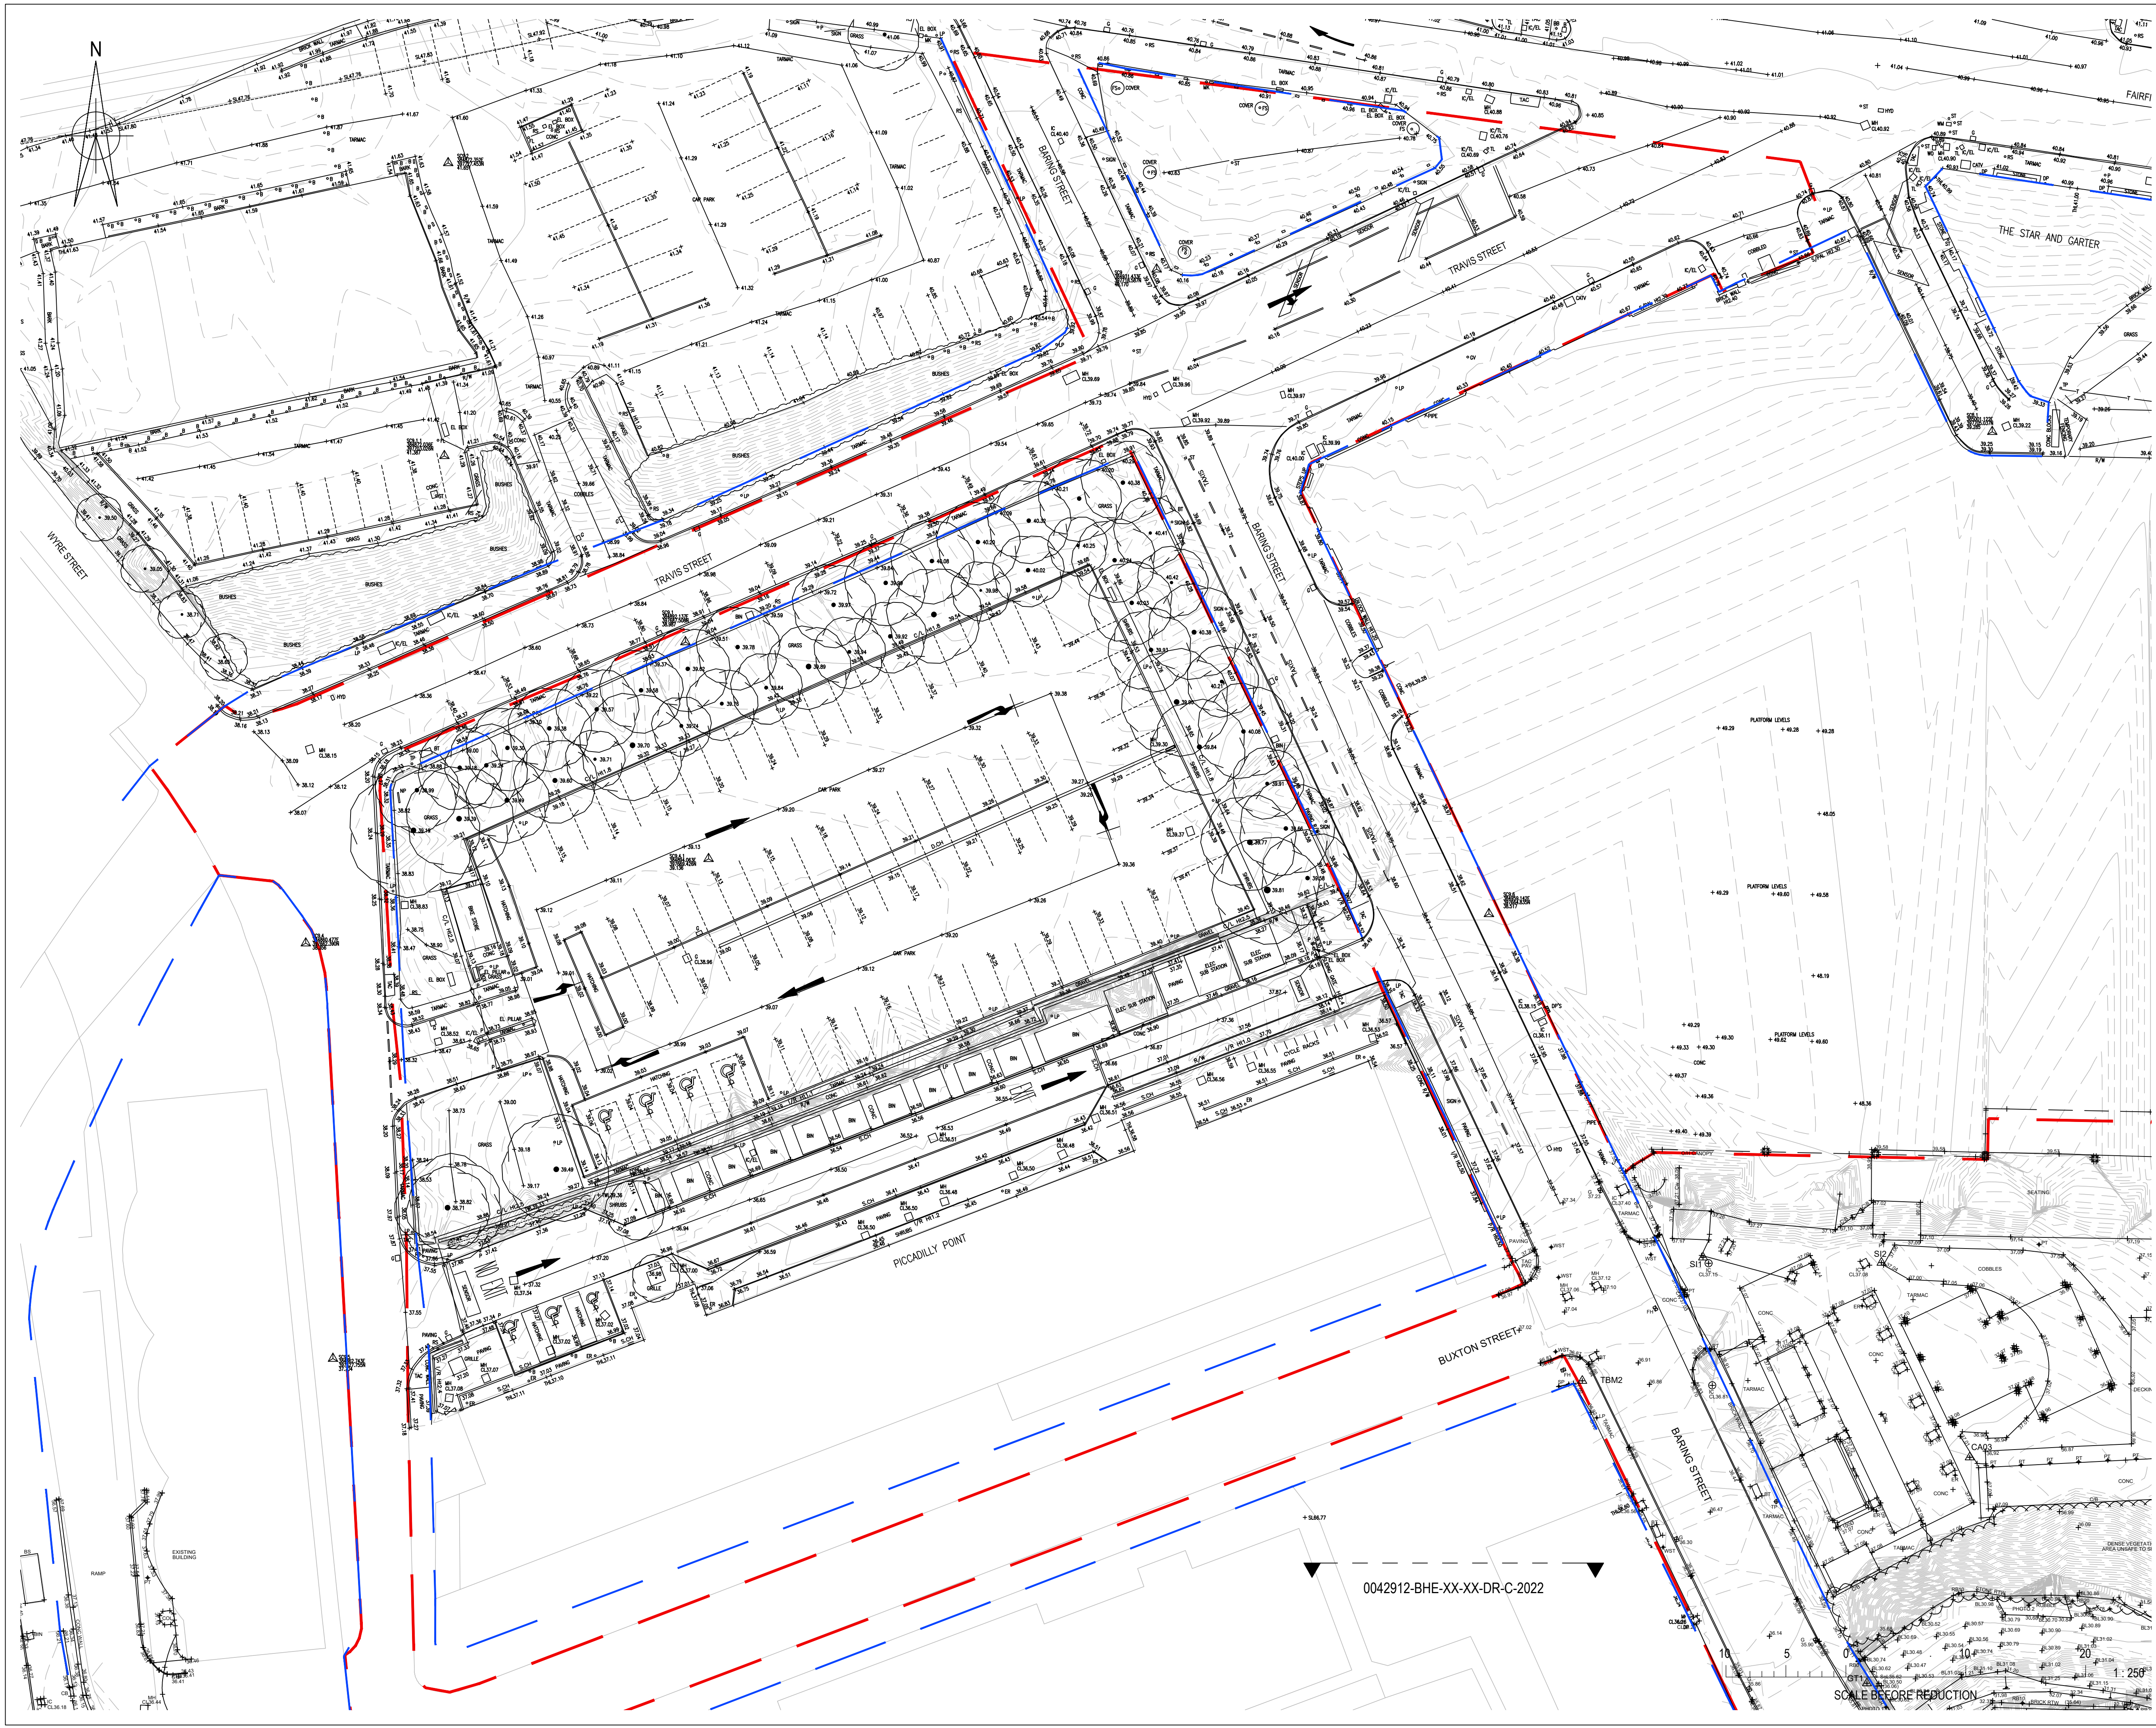

© Buro Happold Limited or its group companies.
All Rights reserved. Buro Happold and its group companies assert (unless otherwise agreed in writing) their rights under s.77 to 80 of the Copyright, Designs and Patents Act 1988.
DO NOT SCALE THIS DRAWING.

HEALTH AND SAFETY INFORMATION
IN ADDITION TO THE HAZARDS/RISKS NORMALLY ASSOCIATED WITH THE TYPES OF WORK DETAILED ON THIS DRAWING, NOTE THE FOLLOWING CONSTRUCTION.

MAINTENANCE/CLEANING/OPERATION.

DECOMMISSIONING/DEMOLITION.

Notes
1. THIS DRAWING IS BASED ON:
1.1. TOPOGRAPHICAL SURVEY RECEIVED 07/12/2020 FROM SURVEY OPERATIONS.
1.2. TOPOGRAPHICAL SURVEY DATED 25/08/2017 FROM MALCOLM HUGHES LAND SURVEYORS.
2. PHASE 1 PLANNING BOUNDARY AS PER PLANNING REFERENCE 124972/FO/2019.
3. PUBLIC HIGHWAY BOUNDARY BASED ON 'Adopted Highway Map' PNG, RECEIVED 08.01.2021 FROM MCC IN COMBINATION WITH EXISTING TOPOGRAPHICAL SURVEY USED AS A GUIDE.

LEGEND
--- PHASE 1 PLANNING BOUNDARY
--- PUBLIC HIGHWAY BOUNDARY
EXISTING CONTOURS
--- MINOR CONTOURS (0.1m)
--- MAJOR CONTOURS (0.5m)

B	FOR MCC REVIEW	05.05.2021	JS	JMS
A	FOR MCC REVIEW	08.12.2020	HN	JS
Rev	Description	Date	Drm	Ch'd

INFORMATION
Status of drawing


BUROHAPPOLD ENGINEERING


17 Newman Street
London
W1T 1PD
UK

Tel: +44 (0)20 7927 9700
Fax: +44 (0)870 787 4145
Email: 0042912@burohappold.com
Web: www.burohappold.com

Architect **SEW**
Project **MAYFIELD DEVELOPMENT PARTNERSHIP**
Drg Title **HIGHWAY WORKS
EXISTING TOPOGRAPHICAL SURVEY
BARING, BUXTON & TRAVIS STREETS**

Scales@A1 1:250	Job No. 0042912
Drawn by HN	Date NOVEMBER 2020
Checked by JS	Rev B
Drawing No. 0042912-BHE-XX-XX-DR-C-2023	

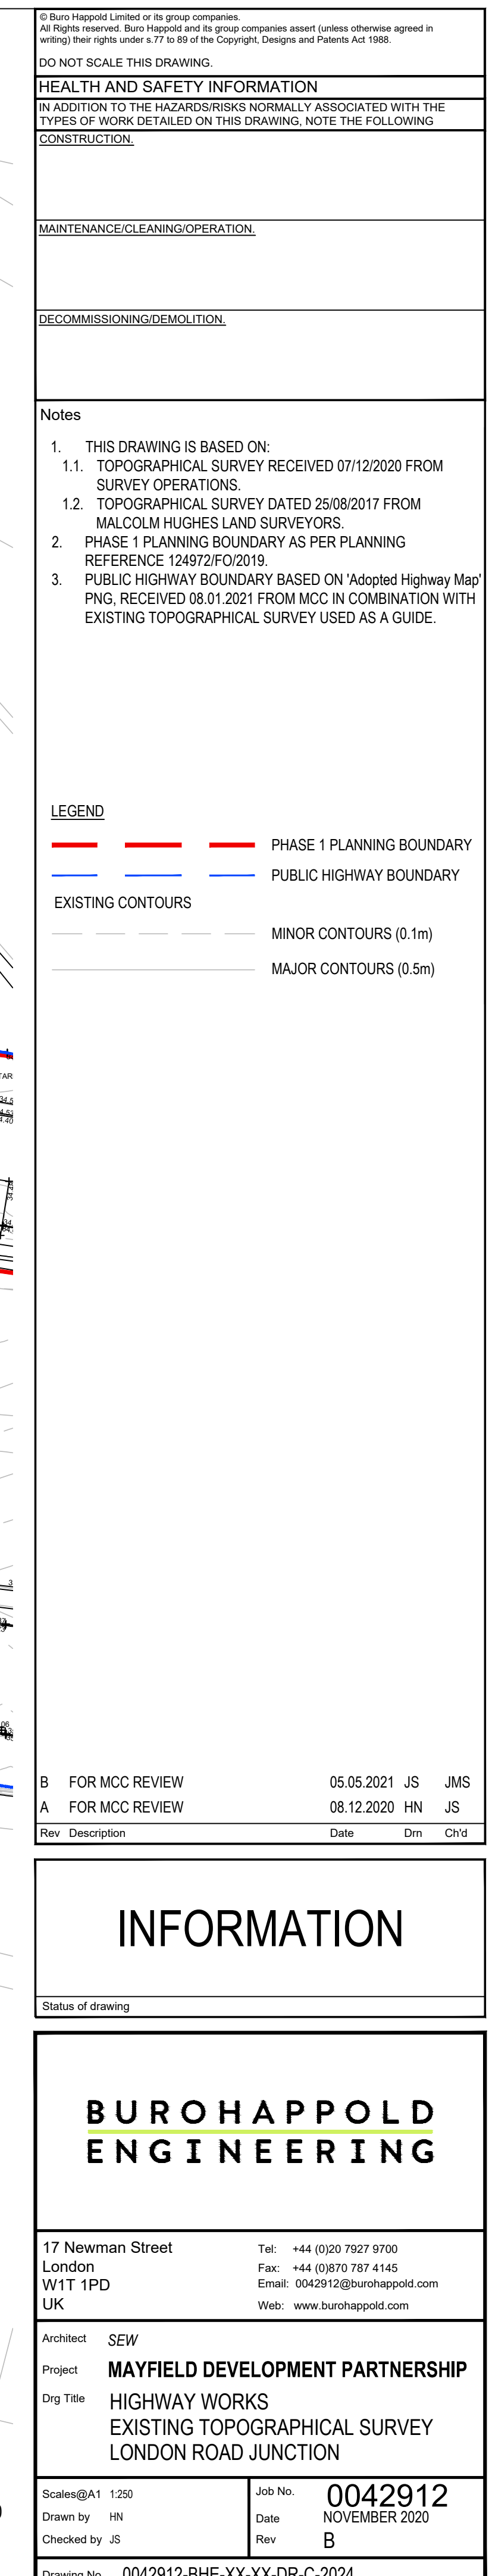

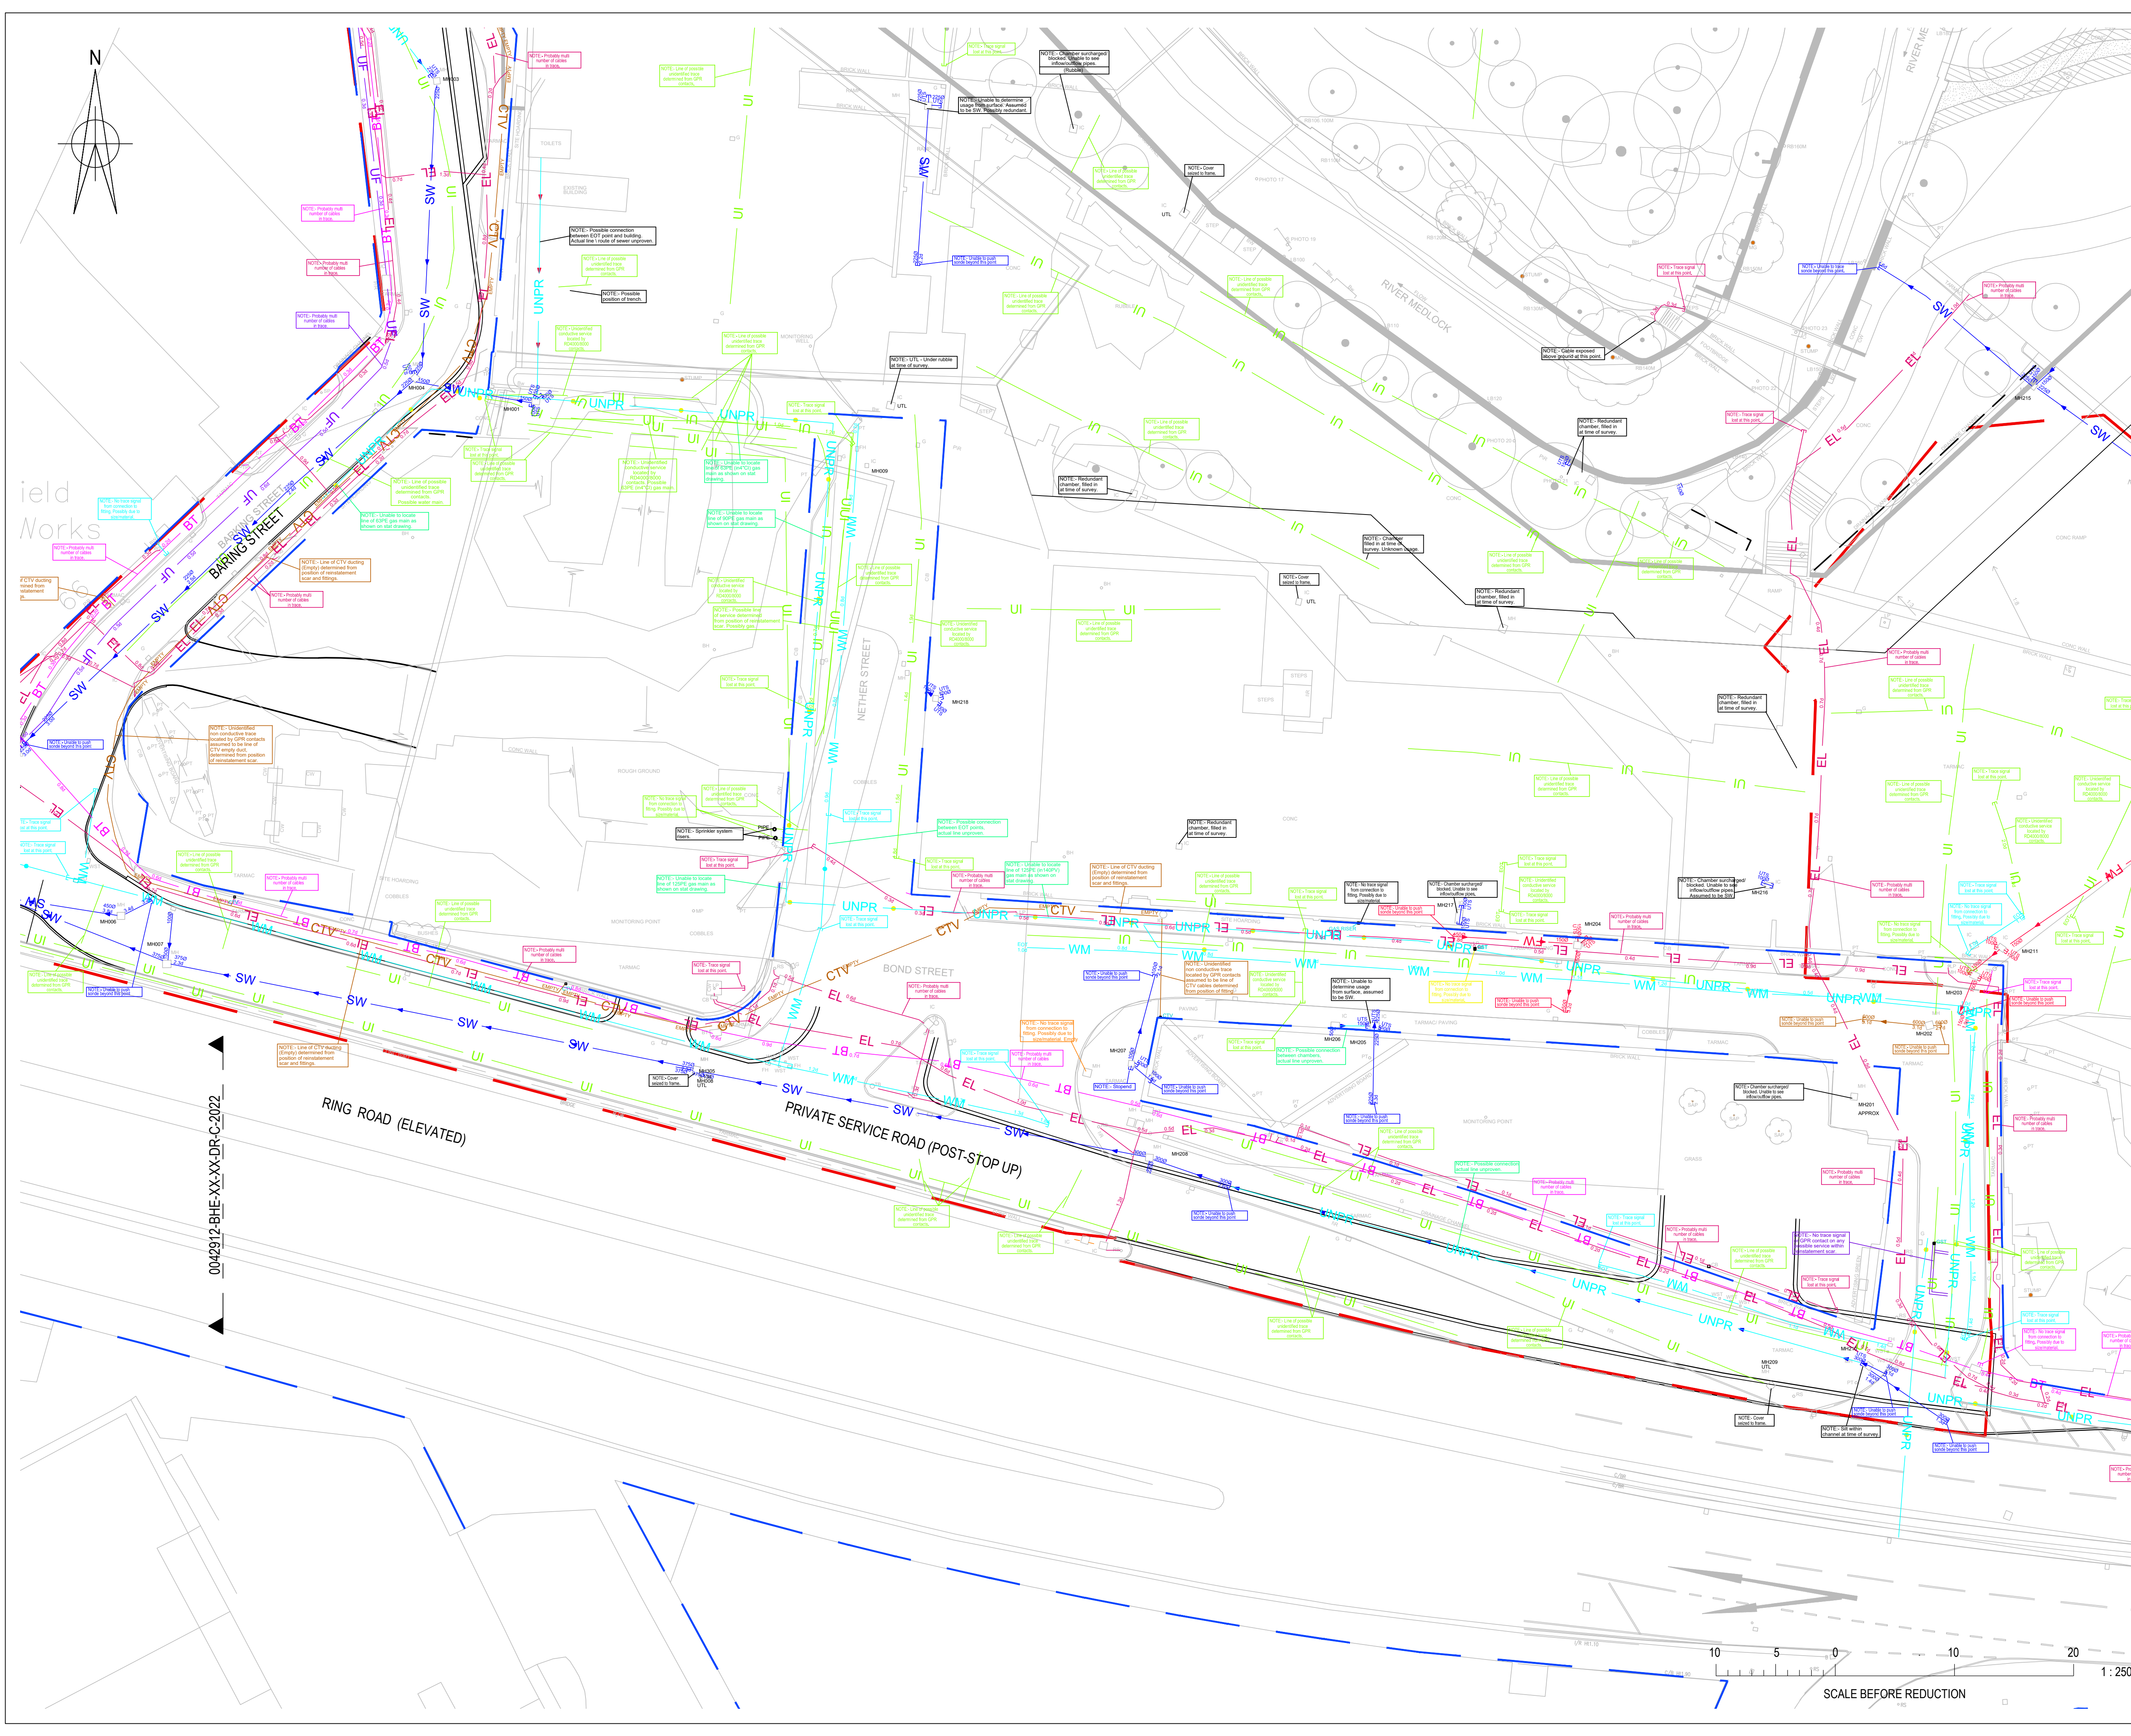

© Buro Happold Limited or its group companies.
All Rights reserved. Buro Happold and its group companies assert (unless otherwise agreed in writing) their rights under s.77 to 80 of the Copyright, Designs and Patents Act 1988.
DO NOT SCALE THIS DRAWING.

HEALTH AND SAFETY INFORMATION
IN ADDITION TO THE HAZARDS/RISKS NORMALLY ASSOCIATED WITH THE TYPES OF WORK DETAILED ON THIS DRAWING, NOTE THE FOLLOWING CONSTRUCTION.

MAINTENANCE/CLEANING/OPERATION.

DECOMMISSIONING/DEMOLITION.

Notes
1. THIS DRAWING IS BASED ON:
1.1. ARCHITECT'S PLAN 0345-SEW-ZZ-00-DR-L-007102 RECEIVED FROM SEW ON 16/11/2020; AND
1.2. TOPOGRAPHICAL SURVEY RECEIVED 07/12/2020 FROM SURVEY OPERATIONS.
1.3. TOPOGRAPHICAL SURVEY DATED 25/08/2017 FROM MALCOLM HUGHES LAND SURVEYORS.
1.4. UTILITY RECORD INFORMATION IN CAD FORMAT RECEIVED FROM MALCOLM HUGHES LAND SURVEYORS RECEIVED 29/09/2017.
1.5. UTILITY SURVEY INFORMATION RECEIVED 28/01/2021 FROM SURVEY OPERATIONS.
2. PHASE 1 PLANNING BOUNDARY AS PER PLANNING REFERENCE 124972/2019.
3. PUBLIC HIGHWAY BOUNDARY BASED ON 'Adopted Highway Map' PNG, RECEIVED 08.01.2021 FROM MCC IN COMBINATION WITH EXISTING TOPOGRAPHICAL SURVEY USED AS A GUIDE.

LEGEND
PHASE 1 PLANNING BOUNDARY
PUBLIC HIGHWAY BOUNDARY

EXISTING UTILITIES
SW STORM WATER DRAINAGE
FW FOUL WATER DRAINAGE
WM POTABLE WATER
GM GAS
EL ELECTRICAL CABLES
DUCT CABLE DUCTING
BT OPENREACH (UNDERGROUND)
CTV CLOSED CIRCUIT TV
UF OTHER TELECOMS
UI UNIDENTIFIED FEATURE
UN UNIDENTIFIED PIPE
UC UNIDENTIFIED CABLE
UNPR UNPROVEN FEATURE

A FOR MCC REVIEW 05.05.2021 JS JMS
Rev Description Date Dm Crd

INFORMATION
Status of drawing


BUROHAPPOLD ENGINEERING


17 Newman Street London W1T 1PD UK
Tel: +44 (0)20 7927 9700 Fax: +44 (0)870 787 4145 Email: 0042912@burohappold.com Web: www.burohappold.com


Architect SEW
Project MAYFIELD DEVELOPMENT PARTNERSHIP
Drg Title HIGHWAY WORKS EXISTING UTILITIES PLAN MANCUNIAN WAY SLIP EAST


Scales@A1 1:250 Job No. 0042912
Drawn by XX Date NOVEMBER 2020
Checked by XX Rev A

Drawing No. 0042912-BHE-XX-XX-DR-C-2051

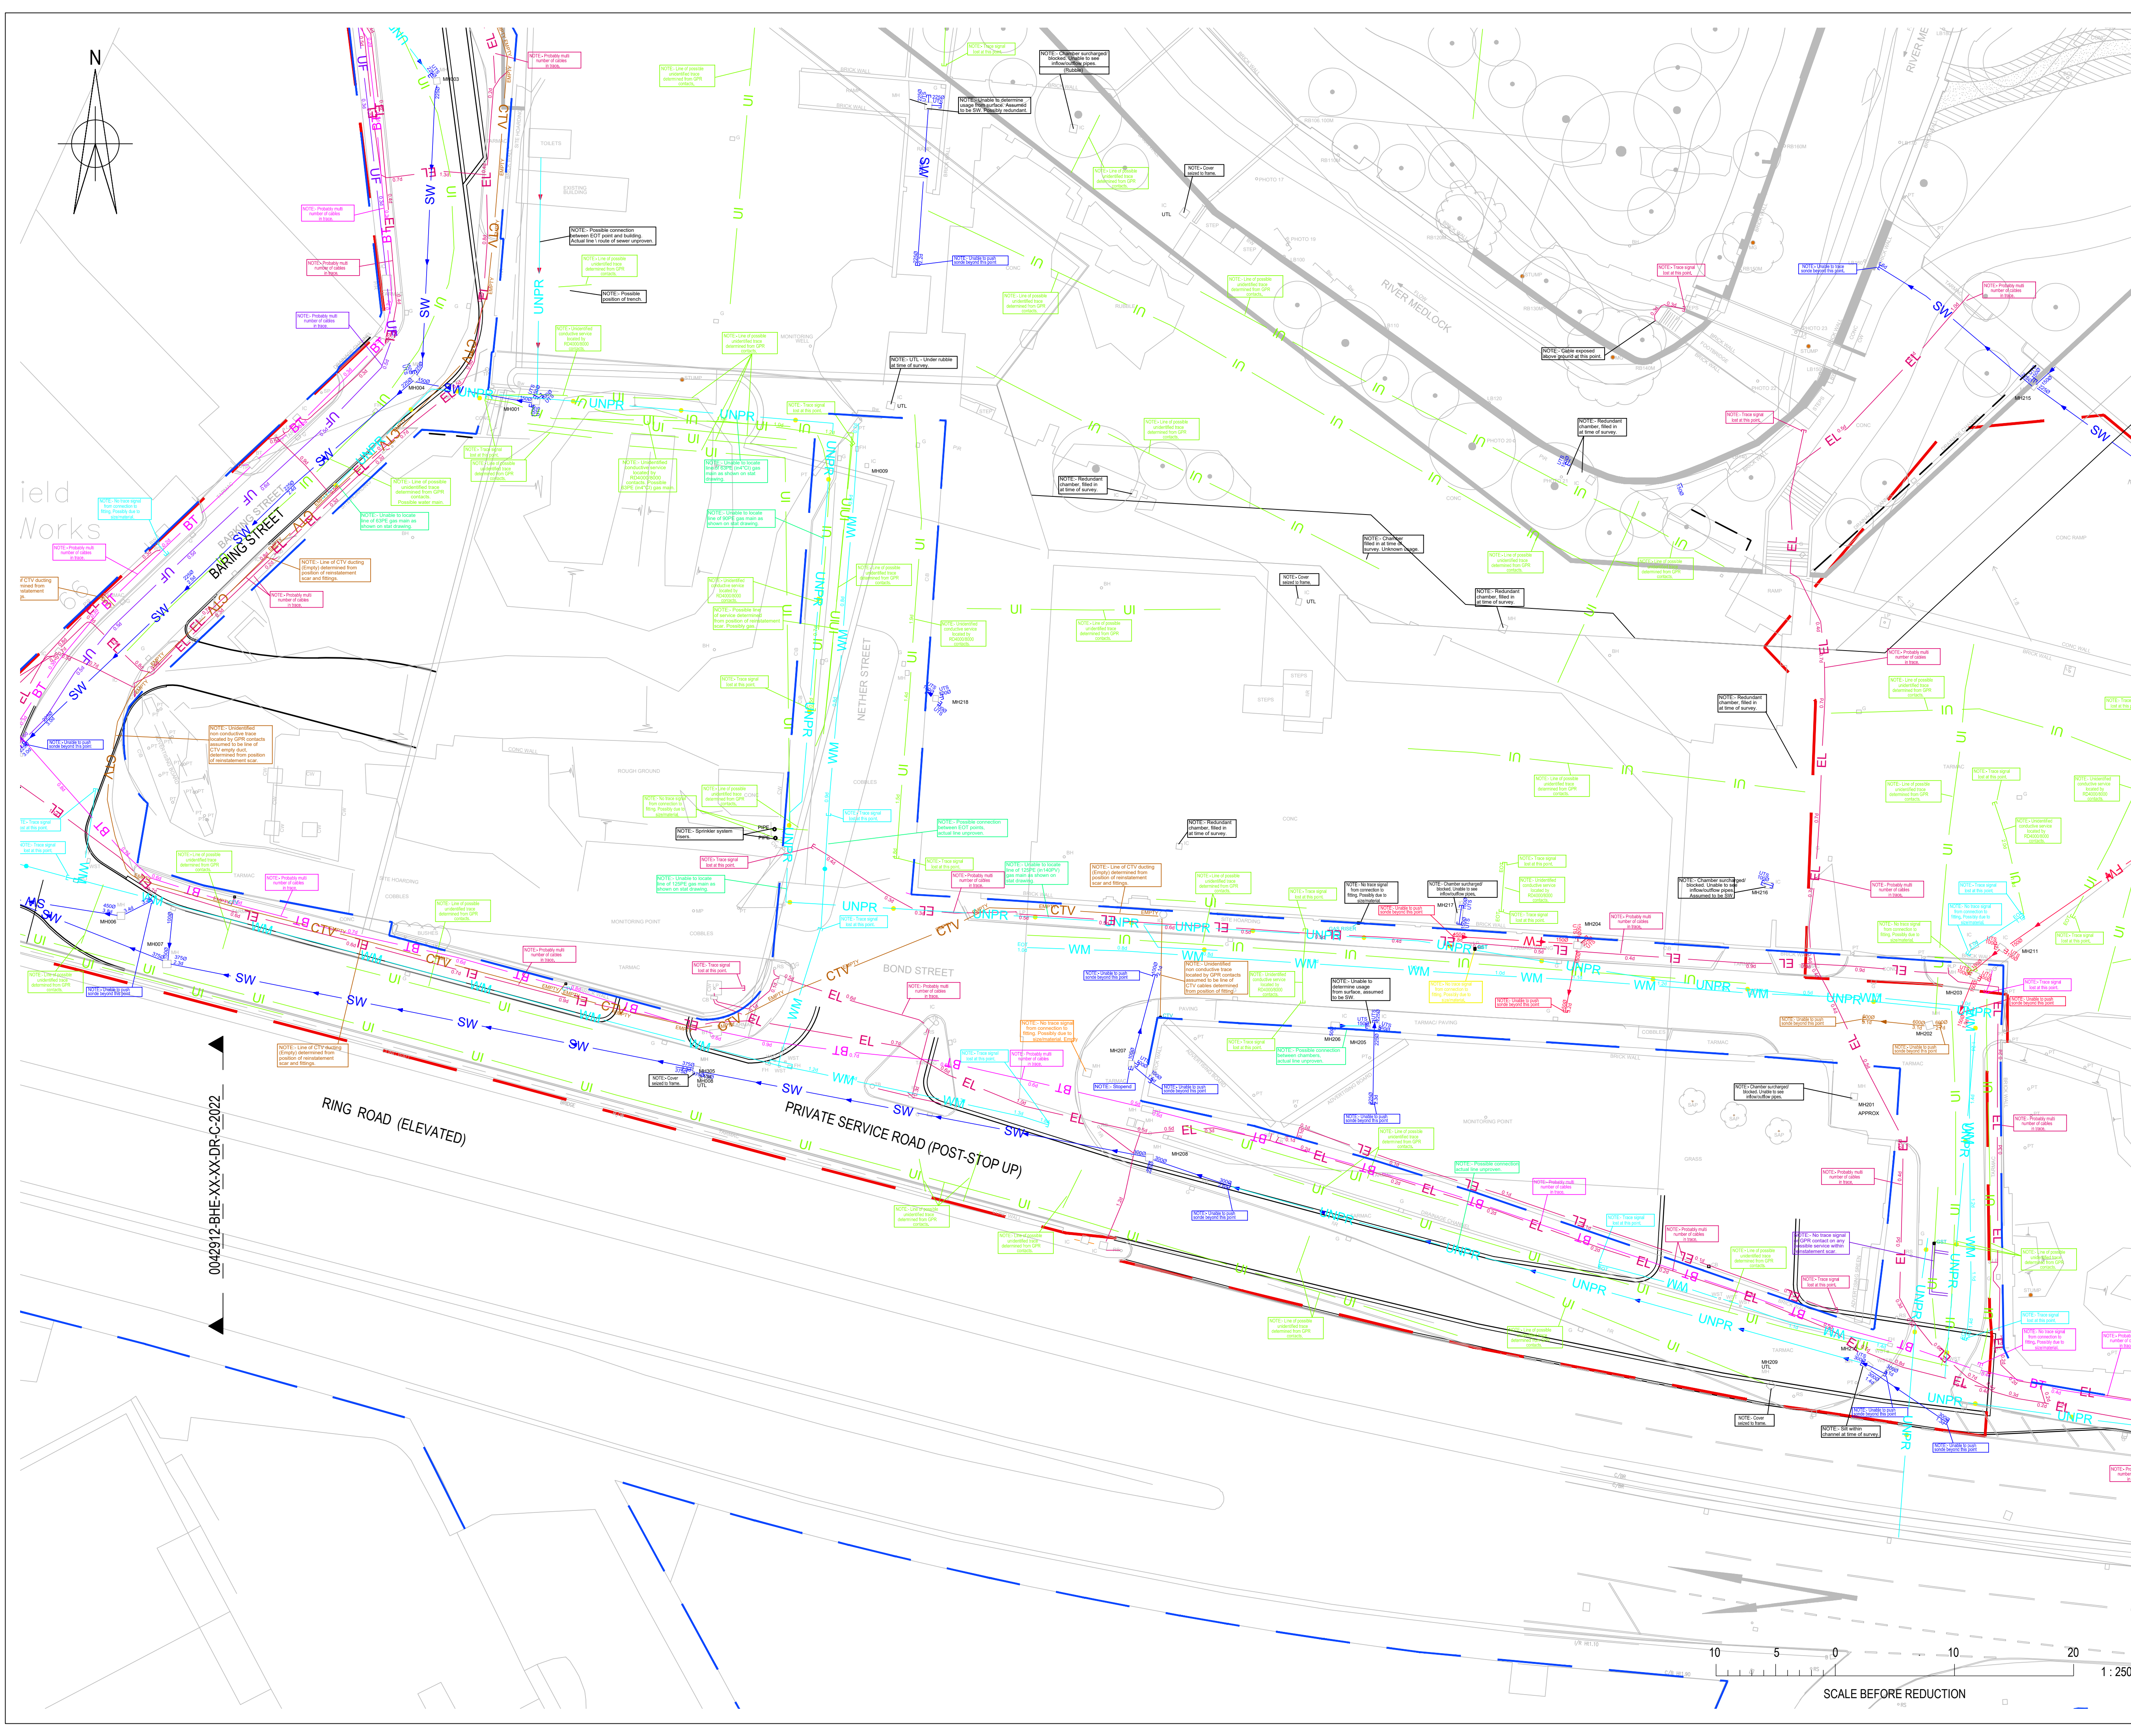

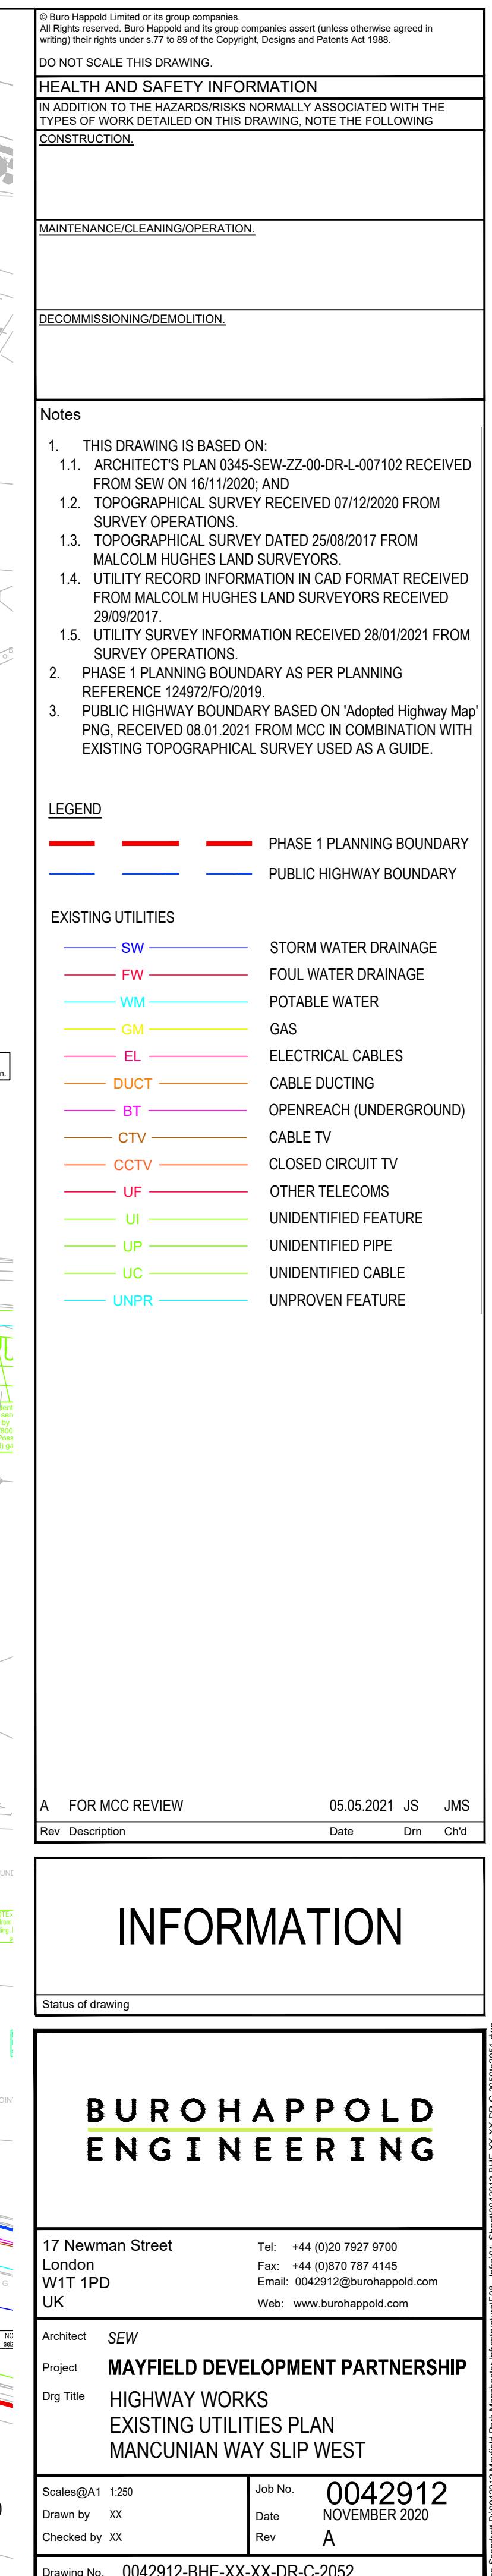

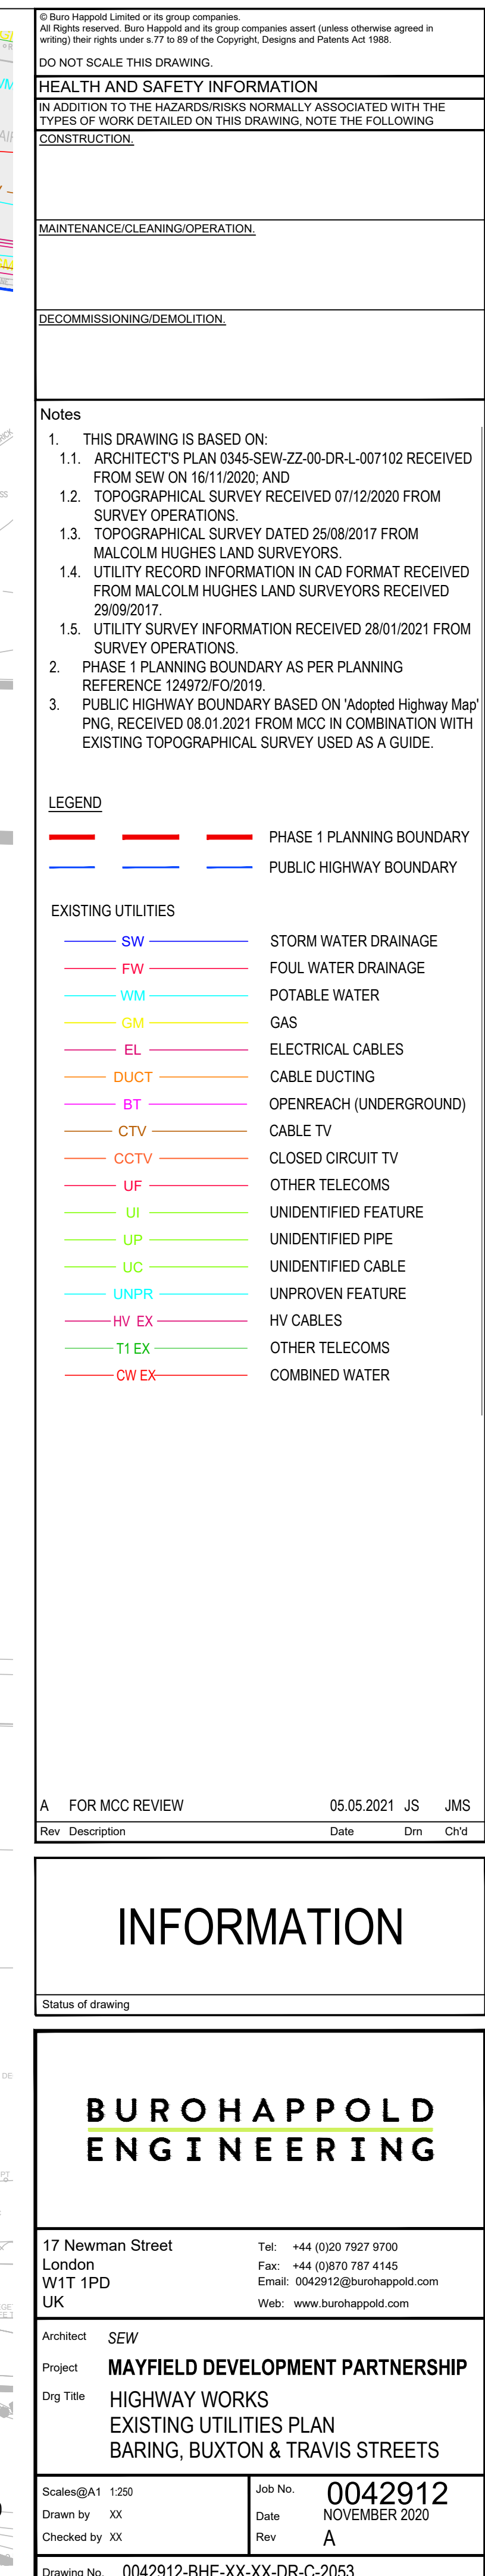

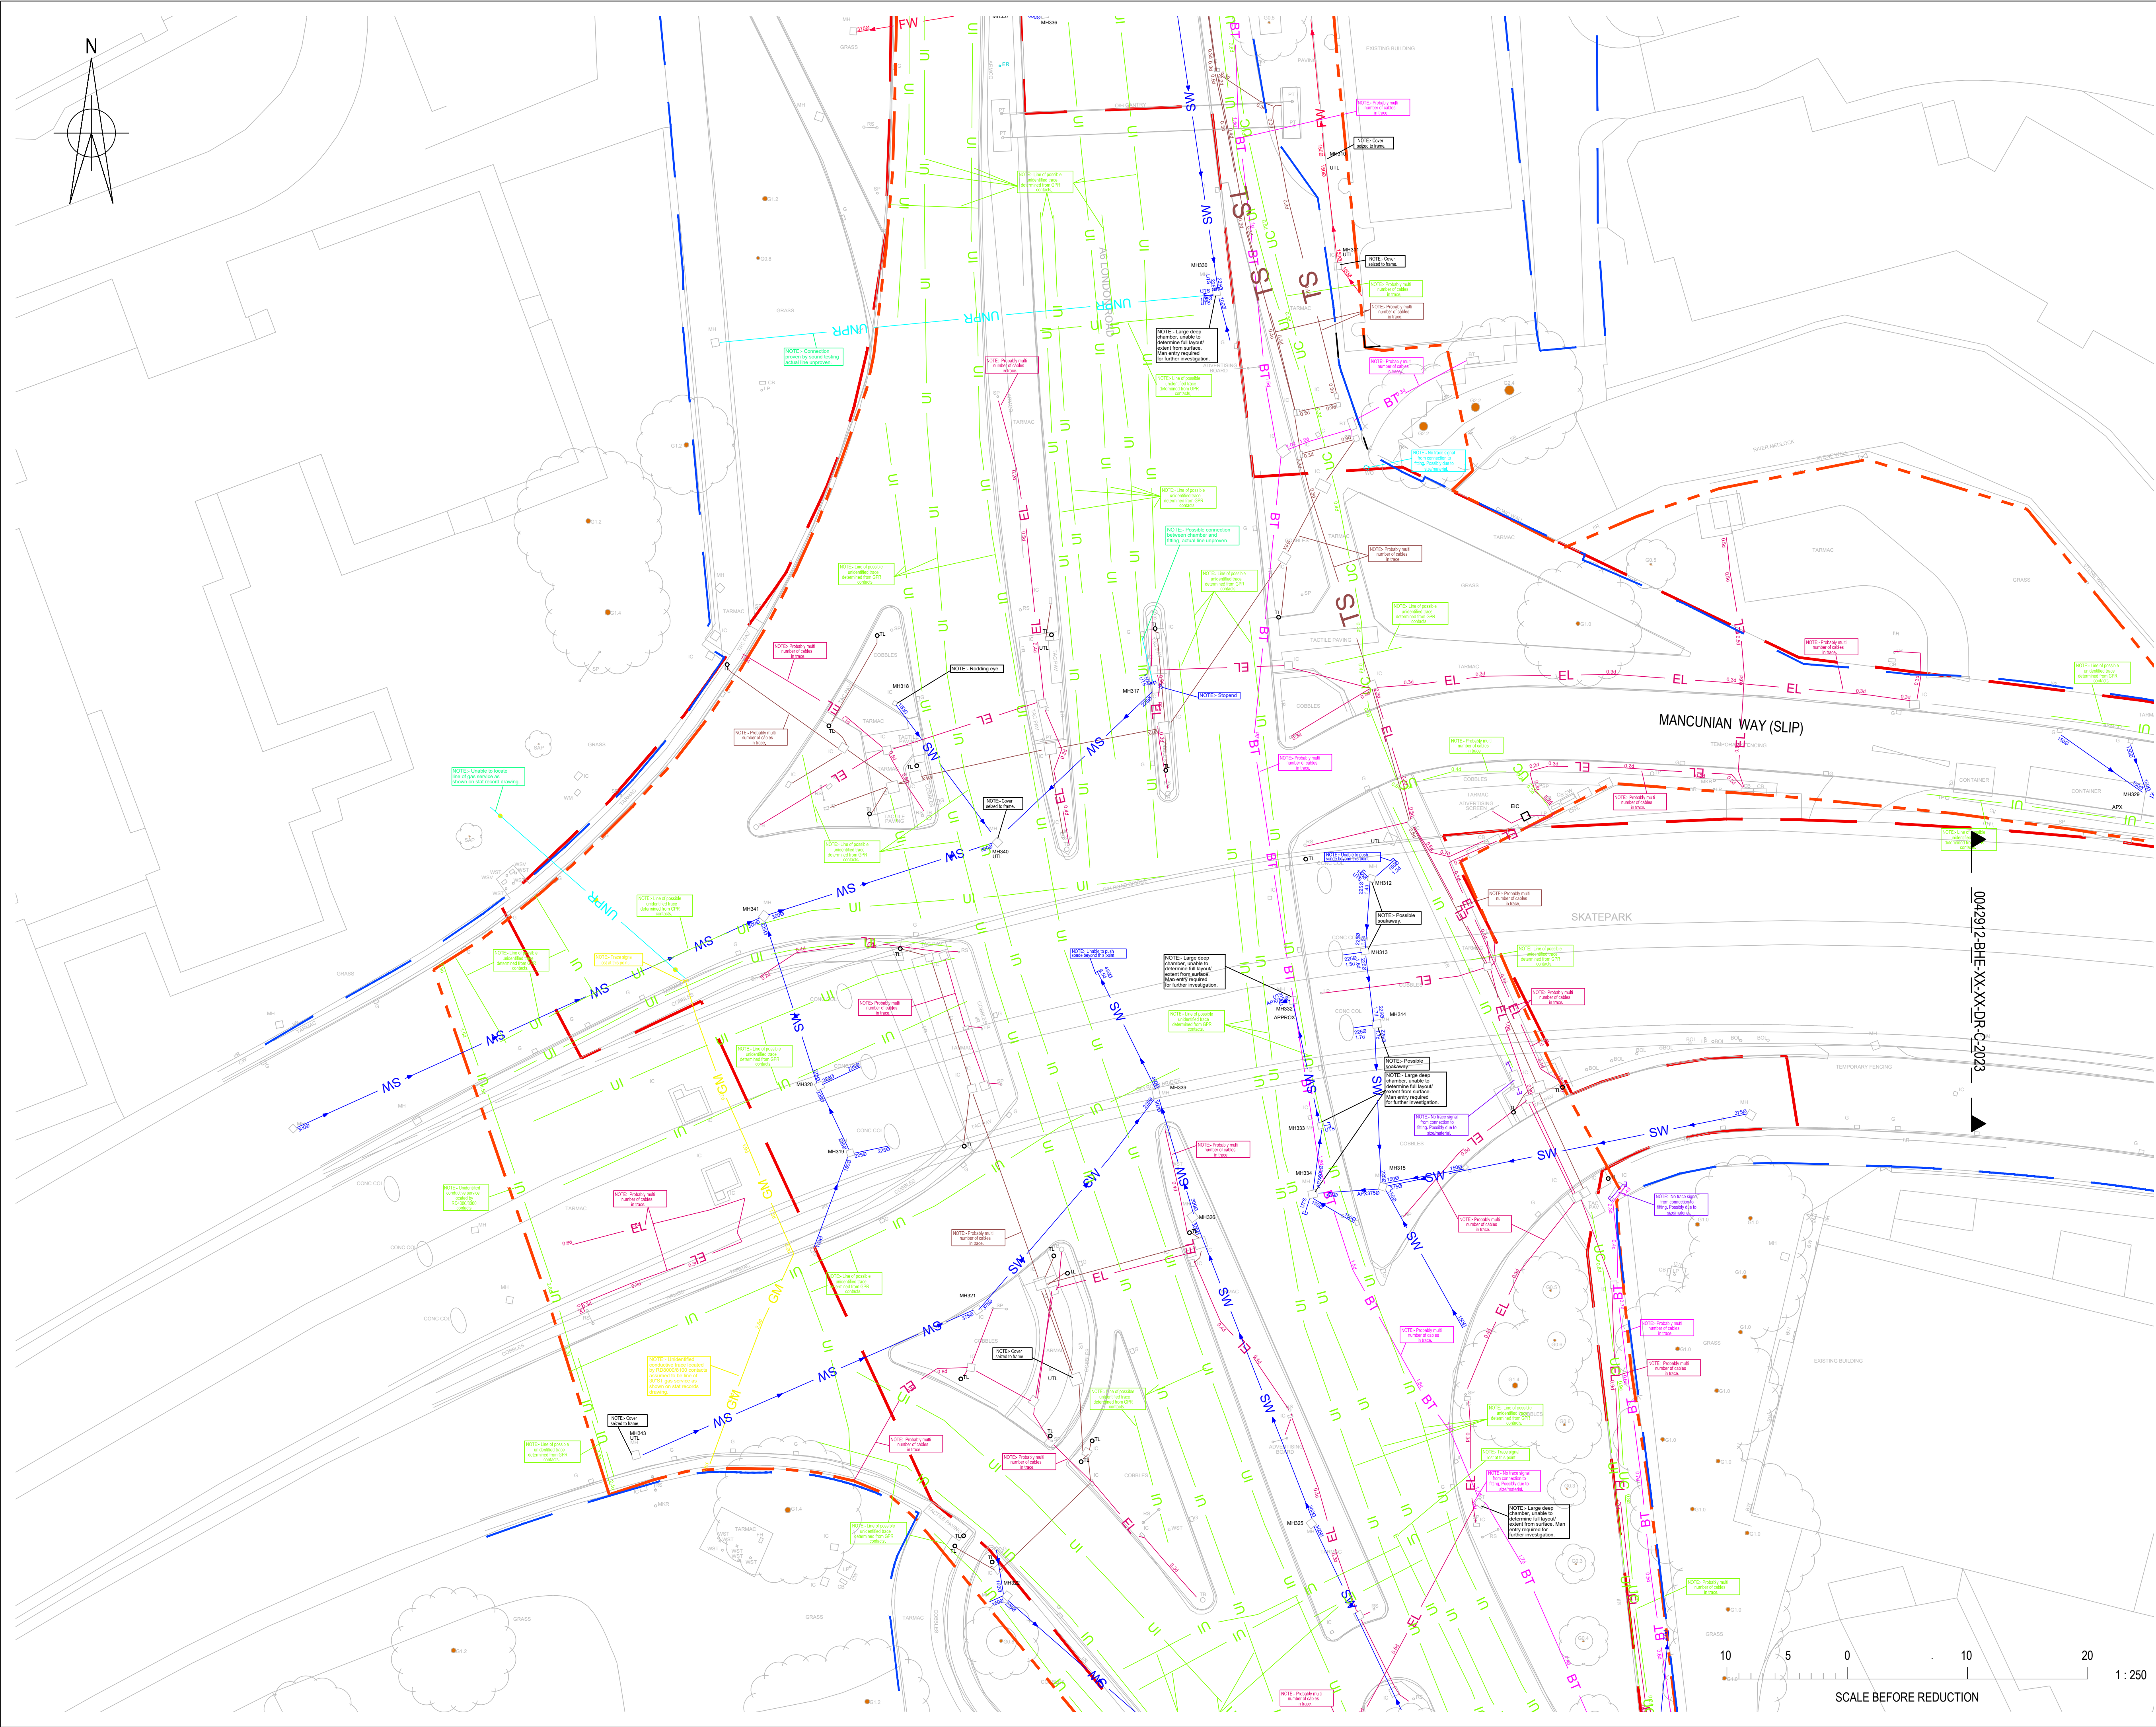

© Buro Happold Limited or its group companies. All Rights reserved. Buro Happold and its group companies assert (unless otherwise agreed in writing) their rights under s.77 to 85 of the Copyright, Designs and Patents Act 1988. DO NOT SCALE THIS DRAWING.	
HEALTH AND SAFETY INFORMATION IN ADDITION TO THE HAZARDS/RISKS NORMALLY ASSOCIATED WITH THE TYPES OF WORK DETAILED ON THIS DRAWING, NOTE THE FOLLOWING CONSTRUCTION.	
MAINTENANCE/CLEANING/OPERATION.	
DECOMMISSIONING/DEMOLITION.	


- Notes
- THIS DRAWING IS BASED ON:
 - ARCHITECT'S PLAN 0345-SEW-ZZ-00-DR-L-007102 RECEIVED FROM SEW ON 16/11/2020; AND
 - TOPOGRAPHICAL SURVEY RECEIVED 07/12/2020 FROM SURVEY OPERATIONS.
 - TOPOGRAPHICAL SURVEY DATED 25/08/2017 FROM MALCOLM HUGHES LAND SURVEYORS.
 - UTILITY RECORD INFORMATION IN CAD FORMAT RECEIVED FROM MALCOLM HUGHES LAND SURVEYORS RECEIVED 29/09/2017.
 - UTILITY SURVEY INFORMATION RECEIVED 28/01/2021 FROM SURVEY OPERATIONS.
 - PHASE 1 PLANNING BOUNDARY AS PER PLANNING REFERENCE 124972/F/2019.
 - PUBLIC HIGHWAY BOUNDARY BASED ON 'Adopted Highway Map' PNG, RECEIVED 08.01.2021 FROM MCC IN COMBINATION WITH EXISTING TOPOGRAPHICAL SURVEY USED AS A GUIDE.

LEGEND	
	PHASE 1 PLANNING BOUNDARY
	PUBLIC HIGHWAY BOUNDARY
EXISTING UTILITIES	
	STORM WATER DRAINAGE
	FOUL WATER DRAINAGE
	POTABLE WATER
	GAS
	ELECTRICAL CABLES
	CABLE DUCTING
	OPENREACH (UNDERGROUND)
	CABLE TV
	CLOSED CIRCUIT TV
	OTHER TELECOMS
	UNIDENTIFIED FEATURE
	UNIDENTIFIED PIPE
	UNIDENTIFIED CABLE
	UNPROVEN FEATURE

A	FOR MCC REVIEW	05.05.2021	JS	JMS
Rev	Description	Date	Drm	Cr'd

INFORMATION	
Status of drawing	

BUROHAPPOLD ENGINEERING	
17 Newman Street London W1T 1PD UK	
Tel: +44 (0)20 7927 9700 Fax: +44 (0)870 787 4145 Email: 0042912@burohappold.com Web: www.burohappold.com	
Architect	SEW
Project	MAYFIELD DEVELOPMENT PARTNERSHIP
Drg Title	HIGHWAY WORKS EXISTING UTILITIES PLAN LONDON ROAD JUNCTION
Scales@A1	1:250
Job No.	0042912
Drawn by	XX
Date	NOVEMBER 2020
Checked by	XX
Rev	A
Drawn No.	0042912-BHE-XX-XX-DR-C-2054

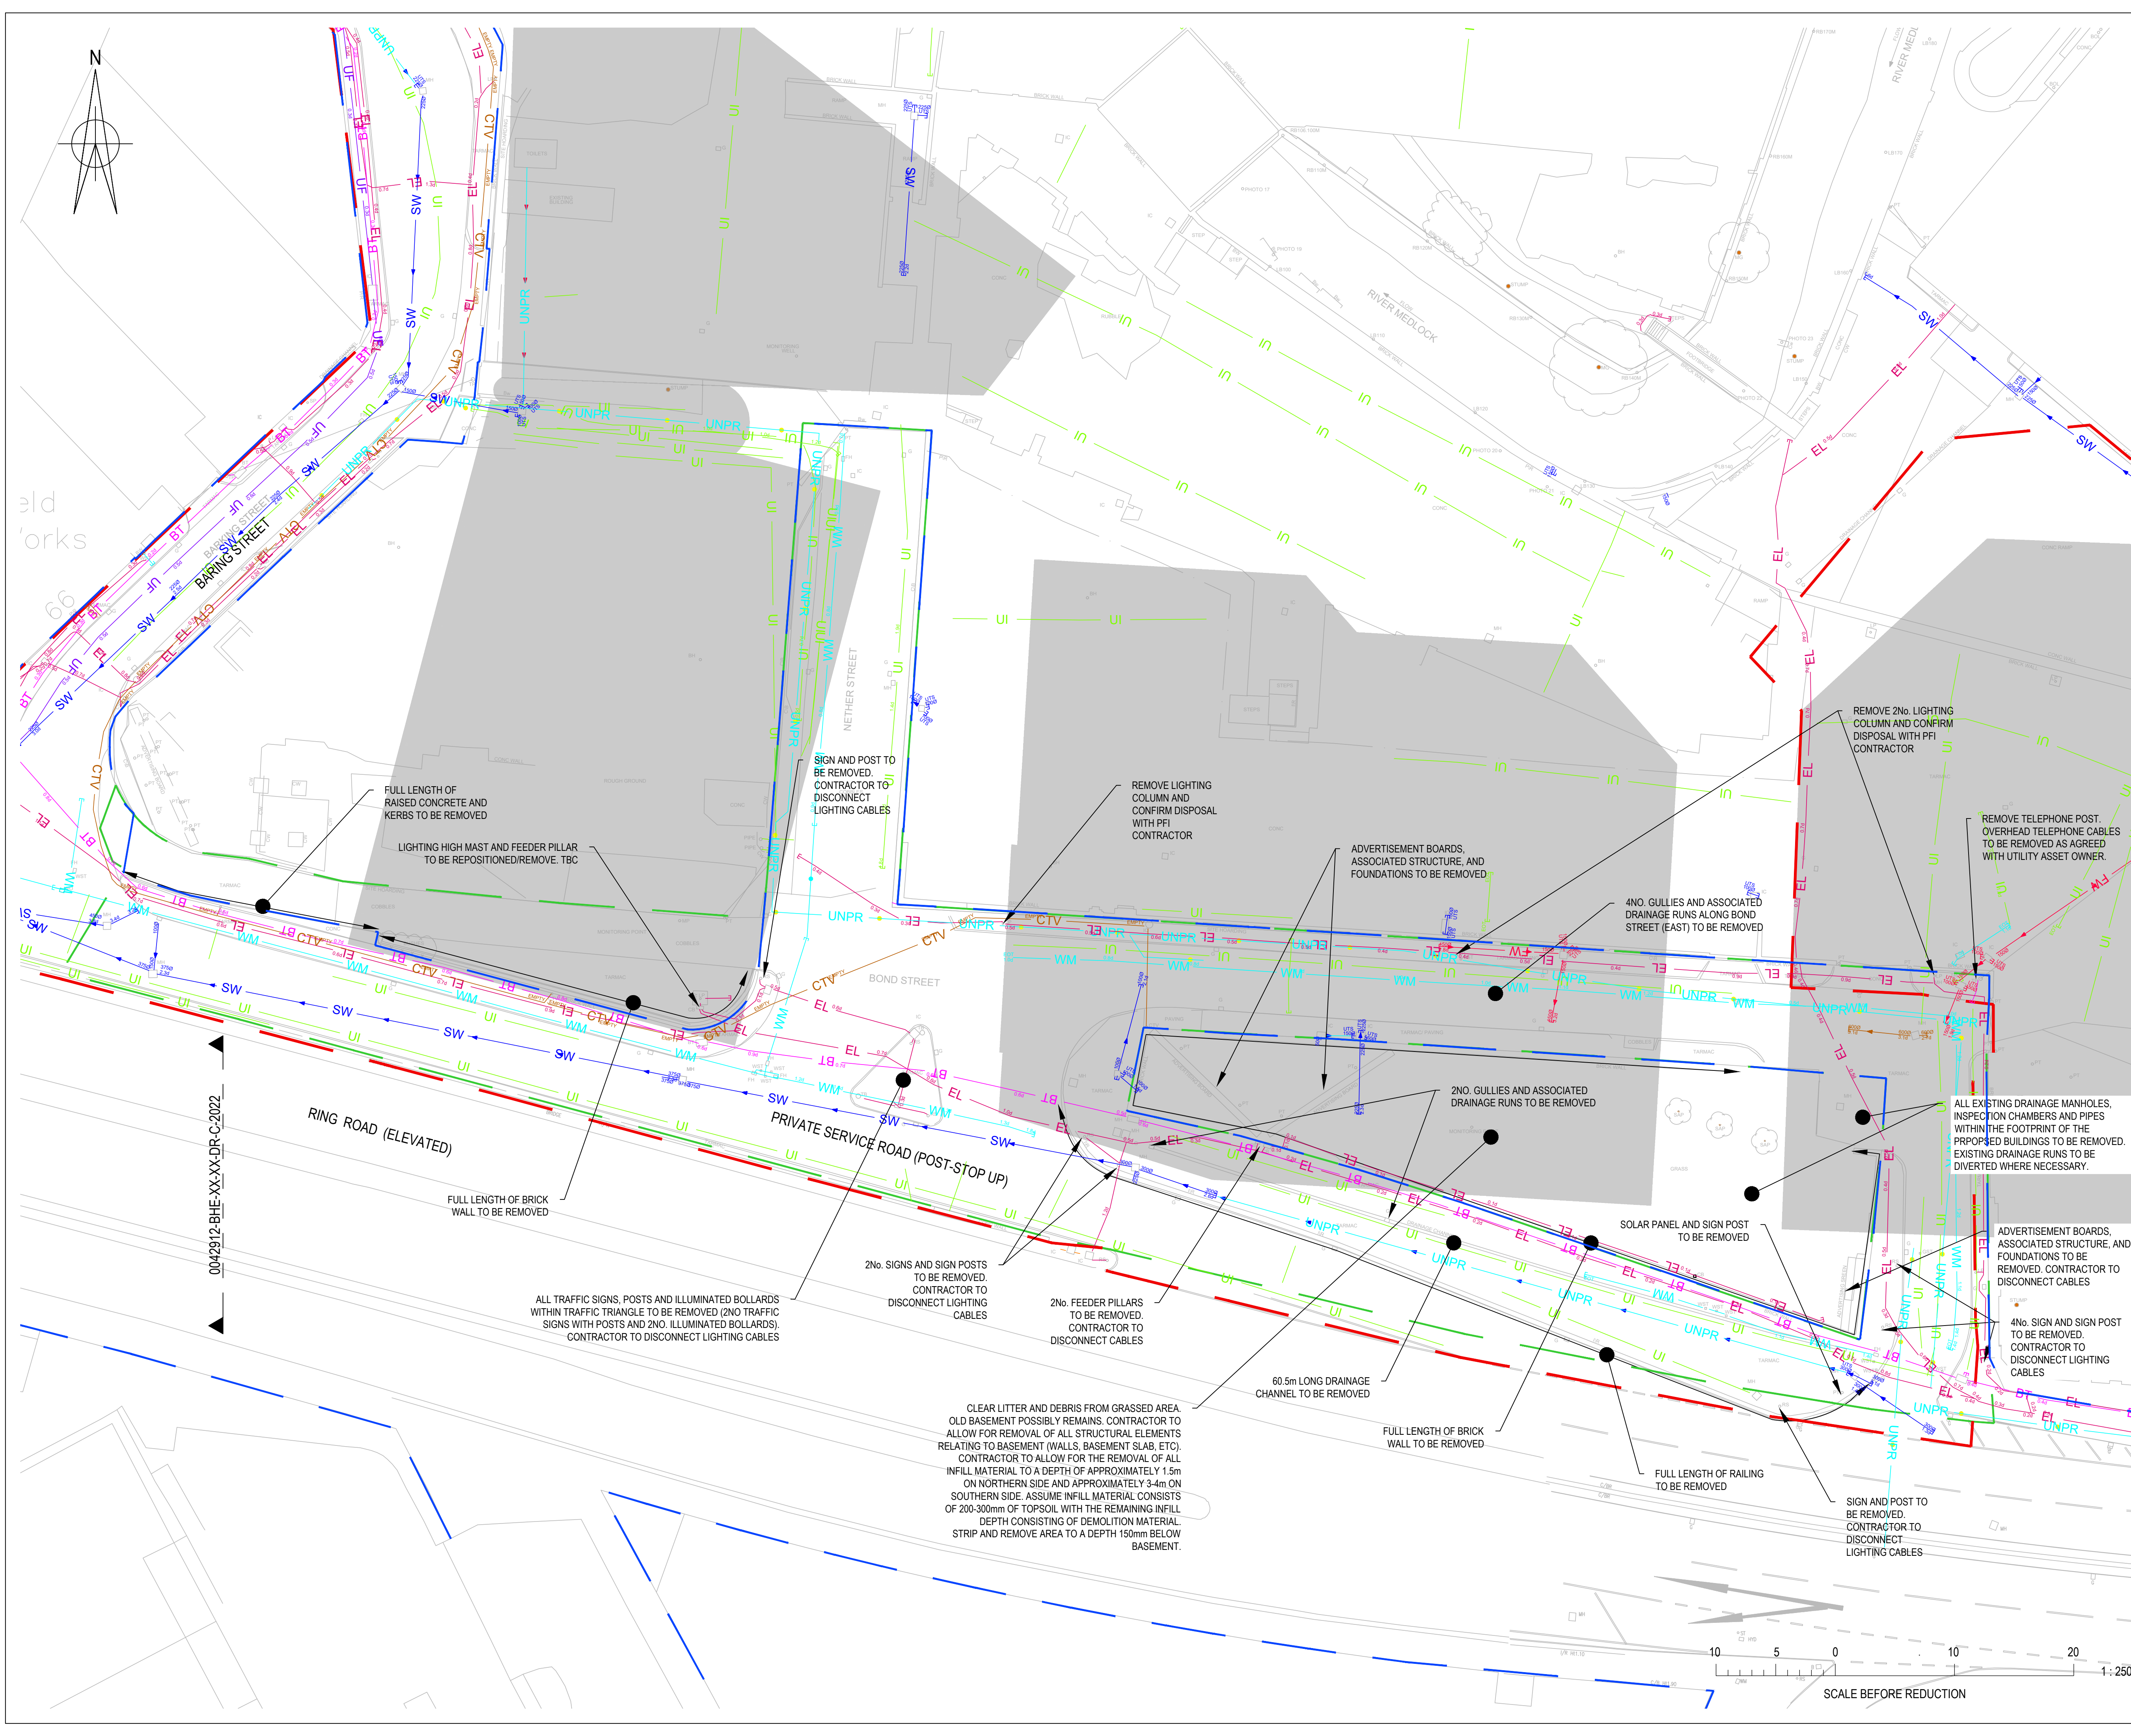

© Buro Happold Limited or its group companies.
All Rights reserved. Buro Happold and its group companies assert (unless otherwise agreed in writing) their rights under s.77 to 89 of the Copyright, Designs and Patents Act 1988.
DO NOT SCALE THIS DRAWING.

HEALTH AND SAFETY INFORMATION
IN ADDITION TO THE HAZARD/RISKS NORMALLY ASSOCIATED WITH THE TYPES OF WORK DETAILED ON THIS DRAWING, NOTE THE FOLLOWING CONSTRUCTION.

MAINTENANCE/CLEANING/OPERATION.

DECOMMISSIONING/DEMOLITION.

Notes
1. THIS DRAWING IS BASED ON:
1.1. ARCHITECT'S PLAN 0345-SEW-ZZ-00-DR-L-007102 RECEIVED FROM SEW ON 16/11/2020; AND
1.2. TOPOGRAPHICAL SURVEY RECEIVED 07/12/2020 FROM SURVEY OPERATIONS.
1.3. TOPOGRAPHICAL SURVEY DATED 25/08/2017 FROM MALCOLM HUGHES LAND SURVEYORS.
1.4. UTILITY SURVEY INFORMATION RECEIVED 28/01/2021 FROM SURVEY OPERATIONS.
2. PHASE 1 PLANNING BOUNDARY AS PER PLANNING REFERENCE 124972/FO2019.
3. PUBLIC HIGHWAY BOUNDARY BASED ON 'Adopted Highway Map' PNG, RECEIVED 08.01.2021 FROM MCC IN COMBINATION WITH EXISTING TOPOGRAPHICAL SURVEY USED AS A GUIDE.
4. ANY WORKS ASSOCIATED WITH LIGHTING TO BE CONFIRMED WITH PFI CONTRACTOR, AMEY.
5. EXISTING HIGHWAY DRAINAGE (GULLIES AND LATERAL DRAINS) IN AREAS OF STOPPING UP TO BE DISCONNECTED FROM EXISTING HIGHWAY DRAINAGE NETWORK.
6. CONTRACTOR TO CONFIRM UTILITY AND DRAINAGE TO BE REMOVED OR DIVERTED WITH RELEVANT UTILITY / DRAINAGE ASSET OWNER IF REQUIRED.
7. BEFORE REMOVAL OF ANY DRAINAGE RUNS, GULLIES, MANHOLES AND CHAMBERS, CCTV SURVEY TO BE CARRIED OUT ALONG DISCONNECTED RUNS.
8. CONTRACTOR TO ALLOW FOR AN ASSUMED 300mm OF GROUND SURFACE STRIP AND REMOVAL.

LEGEND
--- PHASE 1 PLANNING BOUNDARY
--- PROPOSED STOPPING UP BOUNDARY
--- PROPOSED BUILDING AREA
--- PUBLIC HIGHWAY BOUNDARY

EXISTING UTILITIES
SW STORM WATER DRAINAGE
FW FOUL WATER DRAINAGE
WM POTABLE WATER
GM GAS
EL ELECTRICAL CABLES
DUCT CABLE DUCTING
BT OPENREACH (UNDERGROUND)
CTV CABLE TV
CCTV CLOSED CIRCUIT TV
UF OTHER TELECOMS
UI UNIDENTIFIED FEATURE
UP UNIDENTIFIED PIPE
UC UNIDENTIFIED CABLE
UNPR UNPROVEN FEATURE

B	FOR MCC REVIEW	05.05.2021	JS	JMS
A	FOR MCC REVIEW	08.12.2020	HN	JS
Rev	Description	Date	Drm	Crtd


INFORMATION
Status of drawing

BUROHAPPOLD ENGINEERING

17 Newman Street London W1T 1PD UK	Tel: +44 (0)20 7927 9700 Fax: +44 (0)870 787 4145 Email: 0042912@burohappold.com Web: www.burohappold.com
Architect SEW Project MAYFIELD DEVELOPMENT PARTNERSHIP Drg Title HIGHWAY WORKS PROPOSED SITE CLEARANCE MANCUNIAN WAY SLIP EAST	Architect SEW Project MAYFIELD DEVELOPMENT PARTNERSHIP Drg Title HIGHWAY WORKS PROPOSED SITE CLEARANCE MANCUNIAN WAY SLIP EAST
Scales@A1 1:250 Drawn by HN Checked by JS	Job No. 0042912 Date NOVEMBER 2020 Rev B
Drawing No. 0042912-BHE-XX-XX-DR-C-2101	

0042912-BHE-XX-XX-DR-C-2022

John Scudamore P:0042912 Mayfield Park Manchester Information@burohappold.com 17/06/2021 Sheet0042912-BHE-XX-XX-DR-C-21002101.dwg

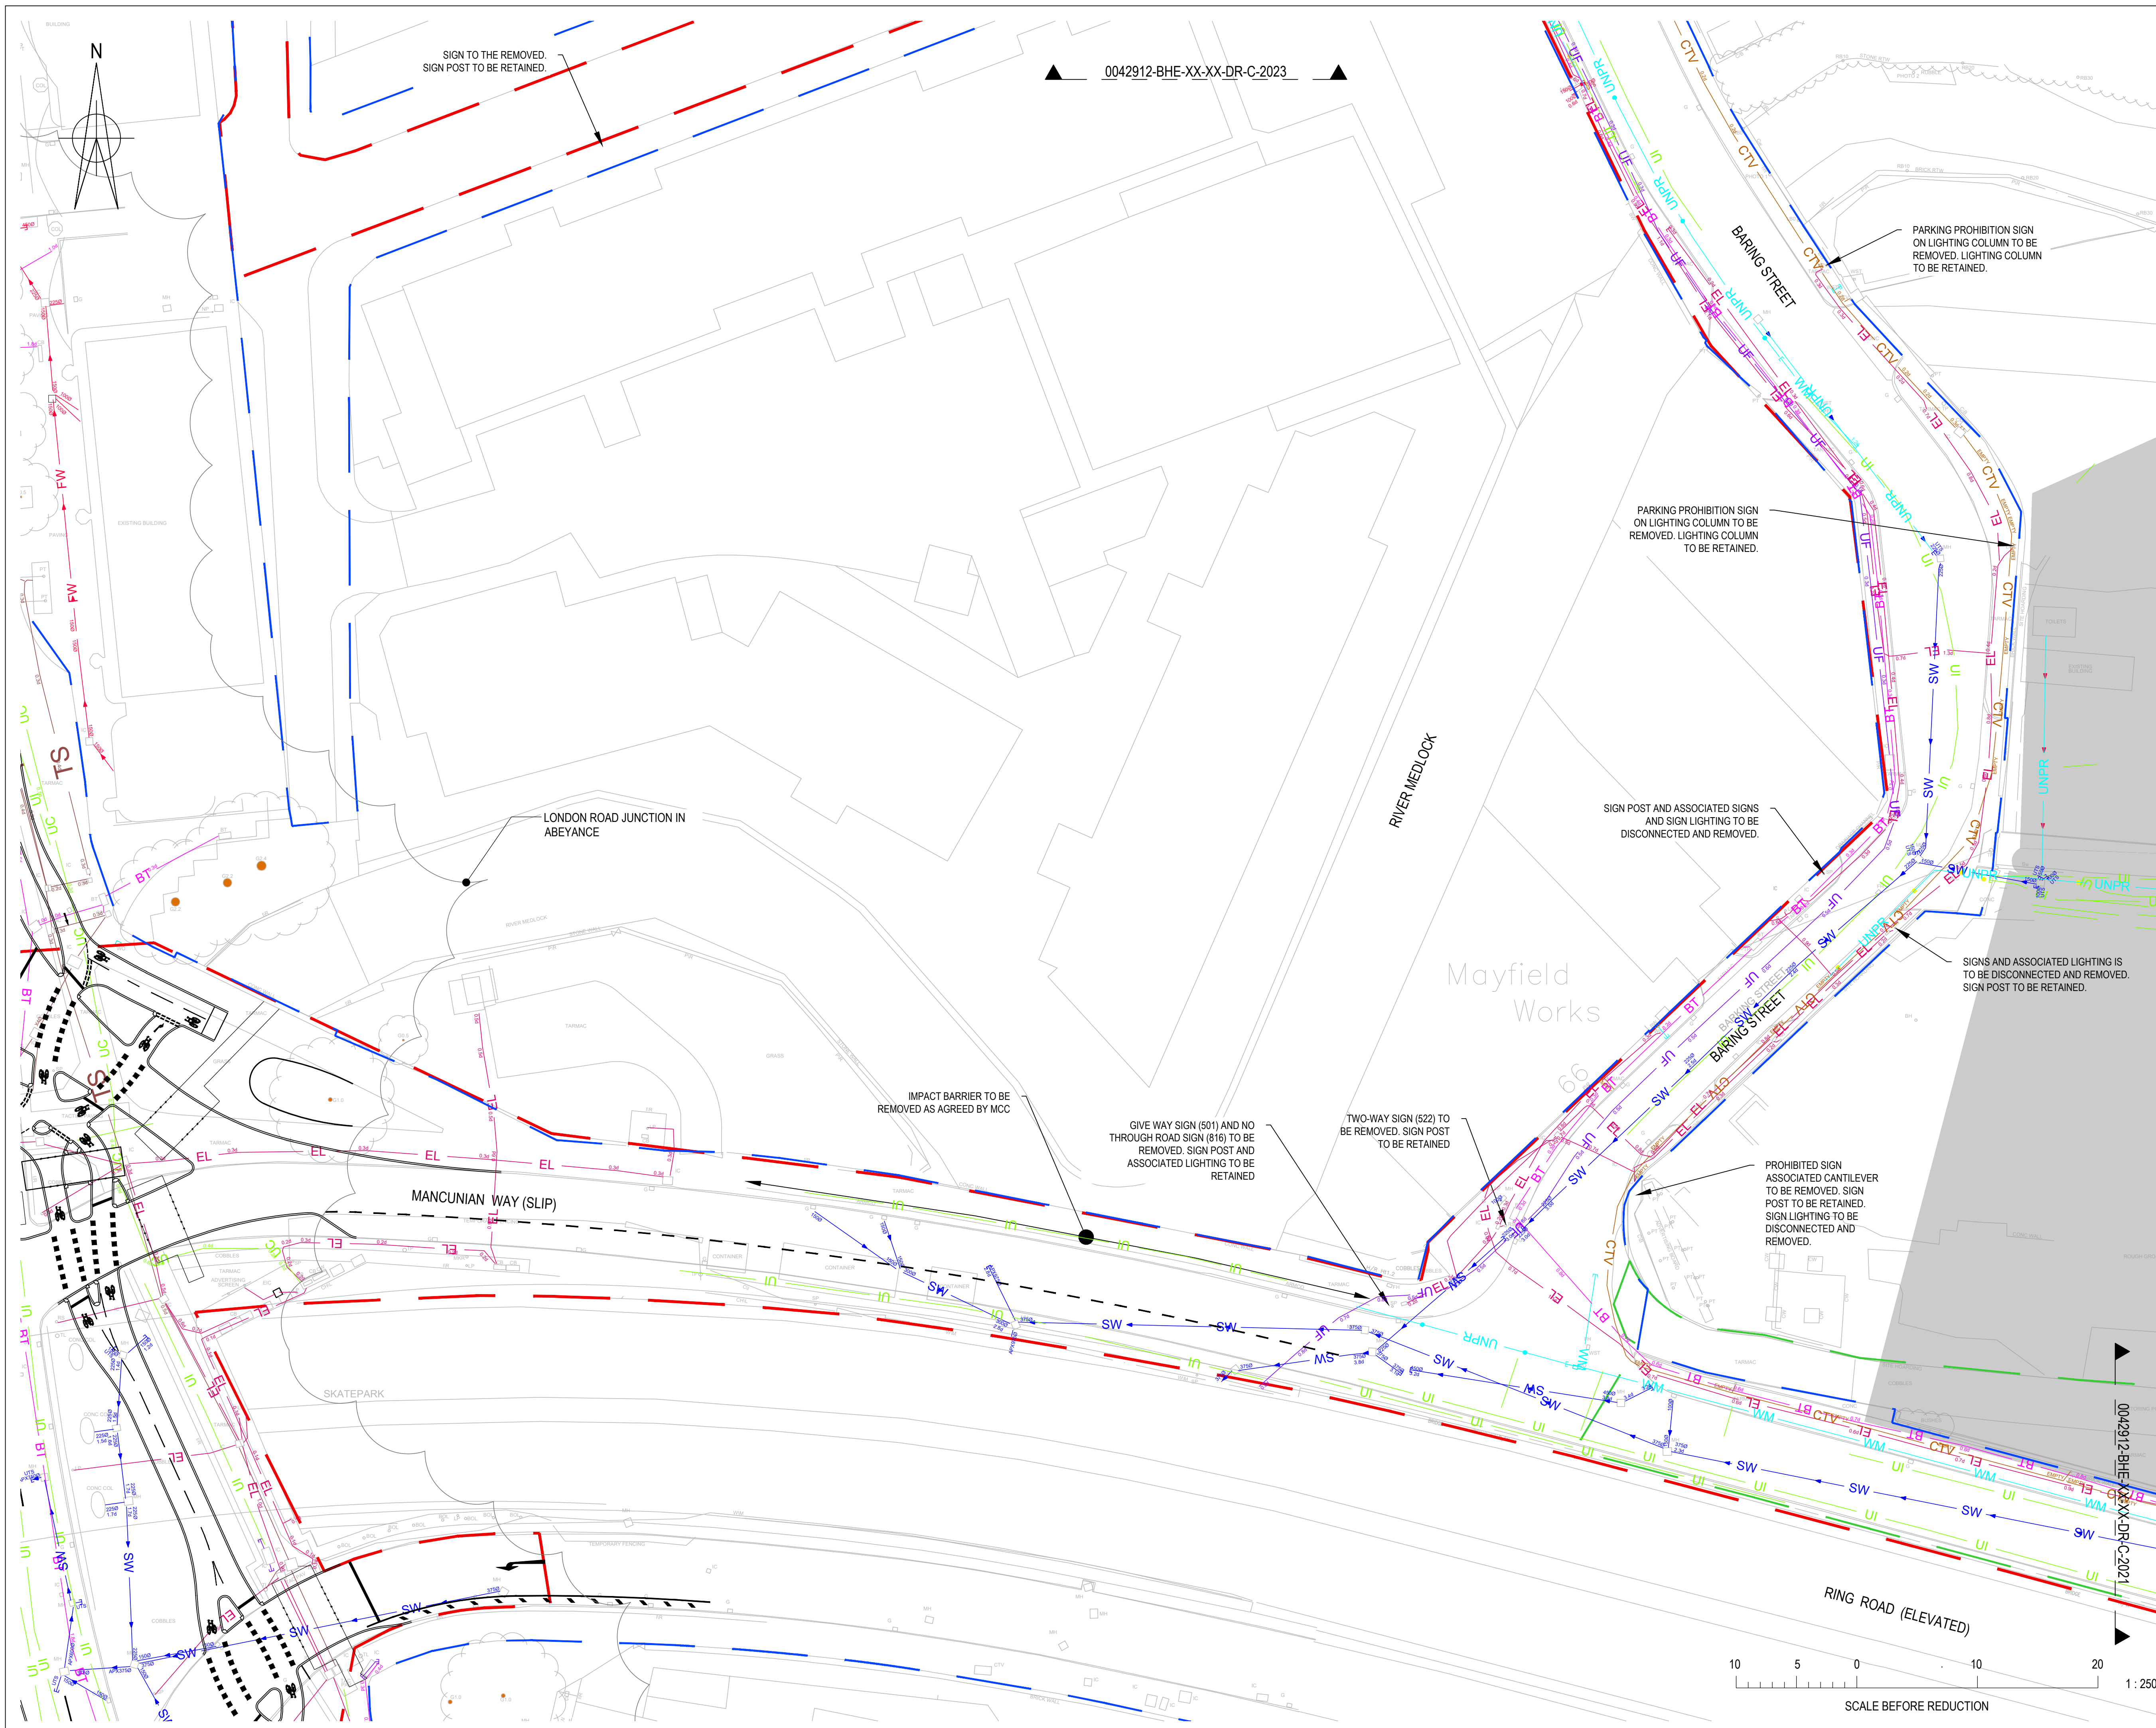

© Buro Happold Limited or its group companies.
All Rights reserved. Buro Happold and its group companies assert (unless otherwise agreed in writing) their rights under s.77 to 89 of the Copyright, Designs and Patents Act 1988.

DO NOT SCALE THIS DRAWING.

HEALTH AND SAFETY INFORMATION

IN ADDITION TO THE HAZARDS/RISKS NORMALLY ASSOCIATED WITH THE TYPES OF WORK DETAILED ON THIS DRAWING, NOTE THE FOLLOWING CONSTRUCTION.

MAINTENANCE/CLEANING/OPERATION.

DECOMMISSIONING/DEMOLITION	
----------------------------	--

Notes

1. THIS DRAWING IS BASED ON:
- 1.1. ARCHITECTS PLAN 0345-SEW-ZD-00-JR-001-007102 RECEIVED FROM SEW ON 16/11/2020; AND
- 1.2. TOPOGRAPHICAL SURVEY RECEIVED 07/12/2020 FROM SURVEY OPERATIONS.
- 1.3. TOPOGRAPHICAL SURVEY DATED 25/08/2017 FROM MALCOLM HUGHES LAND SURVEYORS.
- 1.4. UTILITY SURVEY INFORMATION RECEIVED 28/01/2021 FROM SURVEY OPERATIONS.
2. PHASE 1 PLANNING BOUNDARY AS PER PLANNING REFERENCE 124972/F02/019.
3. PUBLIC HIGHWAY BOUNDARY BASED ON Adopted Highway Map PNG, RECEIVED 08/01/2021 FROM MCC IN COMBINATION WITH EXISTING TOPOGRAPHICAL SURVEY USED AS A GUIDE.
4. ANY WORKS ASSOCIATED WITH LIGHTING TO BE CONFIRMED WITH THE CONTRACTOR, AMEY.
5. EXISTING HIGHWAY DRAINAGE (GULLIES AND LATERAL DRAINS) IN AREAS OF STOPPING UP TO BE DISCONNECTED FROM EXISTING HIGHWAY DRAINAGE NETWORK.
6. CONTRACTOR TO CONFIRM UTILITY AND DRAINAGE TO BE REMOVED OR DIVERTED WITH RELEVANT UTILITY / DRAINAGE ASSET OWNER IF REQUIRED.
7. BEFORE REMOVAL OF ANY DRAINAGE RUNS, GULLIES, MANHOLES AND CHAMBERS, CCTV SURVEY TO BE CARRIED OUT ALONG DISCONNECTED RUNS.
8. CONTRACTOR TO ALLOW FOR AN ASSUMED 300mm OF GROUND SURFACE STRIP AND REMOVAL.

LEGEND

-
-  PHASE 1 PLANNING BOUNDARY
 PROPOSED STOPPING UP BOUNDARY
 PROPOSED BUILDING AREA
 PUBLIC HIGHWAY BOUNDARY

EXISTING UTILITIES

- | | |
|----------|-------------------------|
| — SW — | STORM WATER DRAINAGE |
| — FW — | FOUL WATER DRAINAGE |
| — WM — | POTABLE WATER |
| — GM — | GAS |
| — EL — | ELECTRICAL CABLES |
| — DUCT — | CABLE DUCTING |
| — BT — | OPENREACH (UNDERGROUND) |
| — CTV — | CABLE TV |
| — CCTV — | CLOSED CIRCUIT TV |
| — UF — | OTHER TELECOMS |
| — UI — | UNIDENTIFIED FEATURE |
| — UP — | UNIDENTIFIED PIPE |
| — UC — | UNIDENTIFIED CABLE |
| — UNPR — | UNPROVEN FEATURE |

B	FOR MCC REVIEW	05.05.2021	JS	JMS
A	FOR MCC REVIEW	08.12.2020	HN	JS
Rev	Description	Date	Dm	Ch'd

INFORMATION

	Status of drawing
--	-------------------

BUROHAPPOLD
ENGINEERING


17 Newman Street
London
W1T 1PD
UK

Tel: +44 (0)20 7927 9700
Fax: +44 (0)870 787 4145
Email: 0042912@burohappold.com
Web: www.burohappold.com

Architect	SEW
Project	MAYFIELD DEVELOPMENT PARTNERSHIP
Drwg Title	HIGHWAY WORKS PROPOSED SITE CLEARANCE MANCUNIAN WAY SLIP WEST

Scales@A1 1:250	Job No. 0042912
Drawn by HN	Date NOVEMBER 2020
Checked by JS	Rev B

Drawing No. 0042912-BHE-XX-XX-DR-C-2102

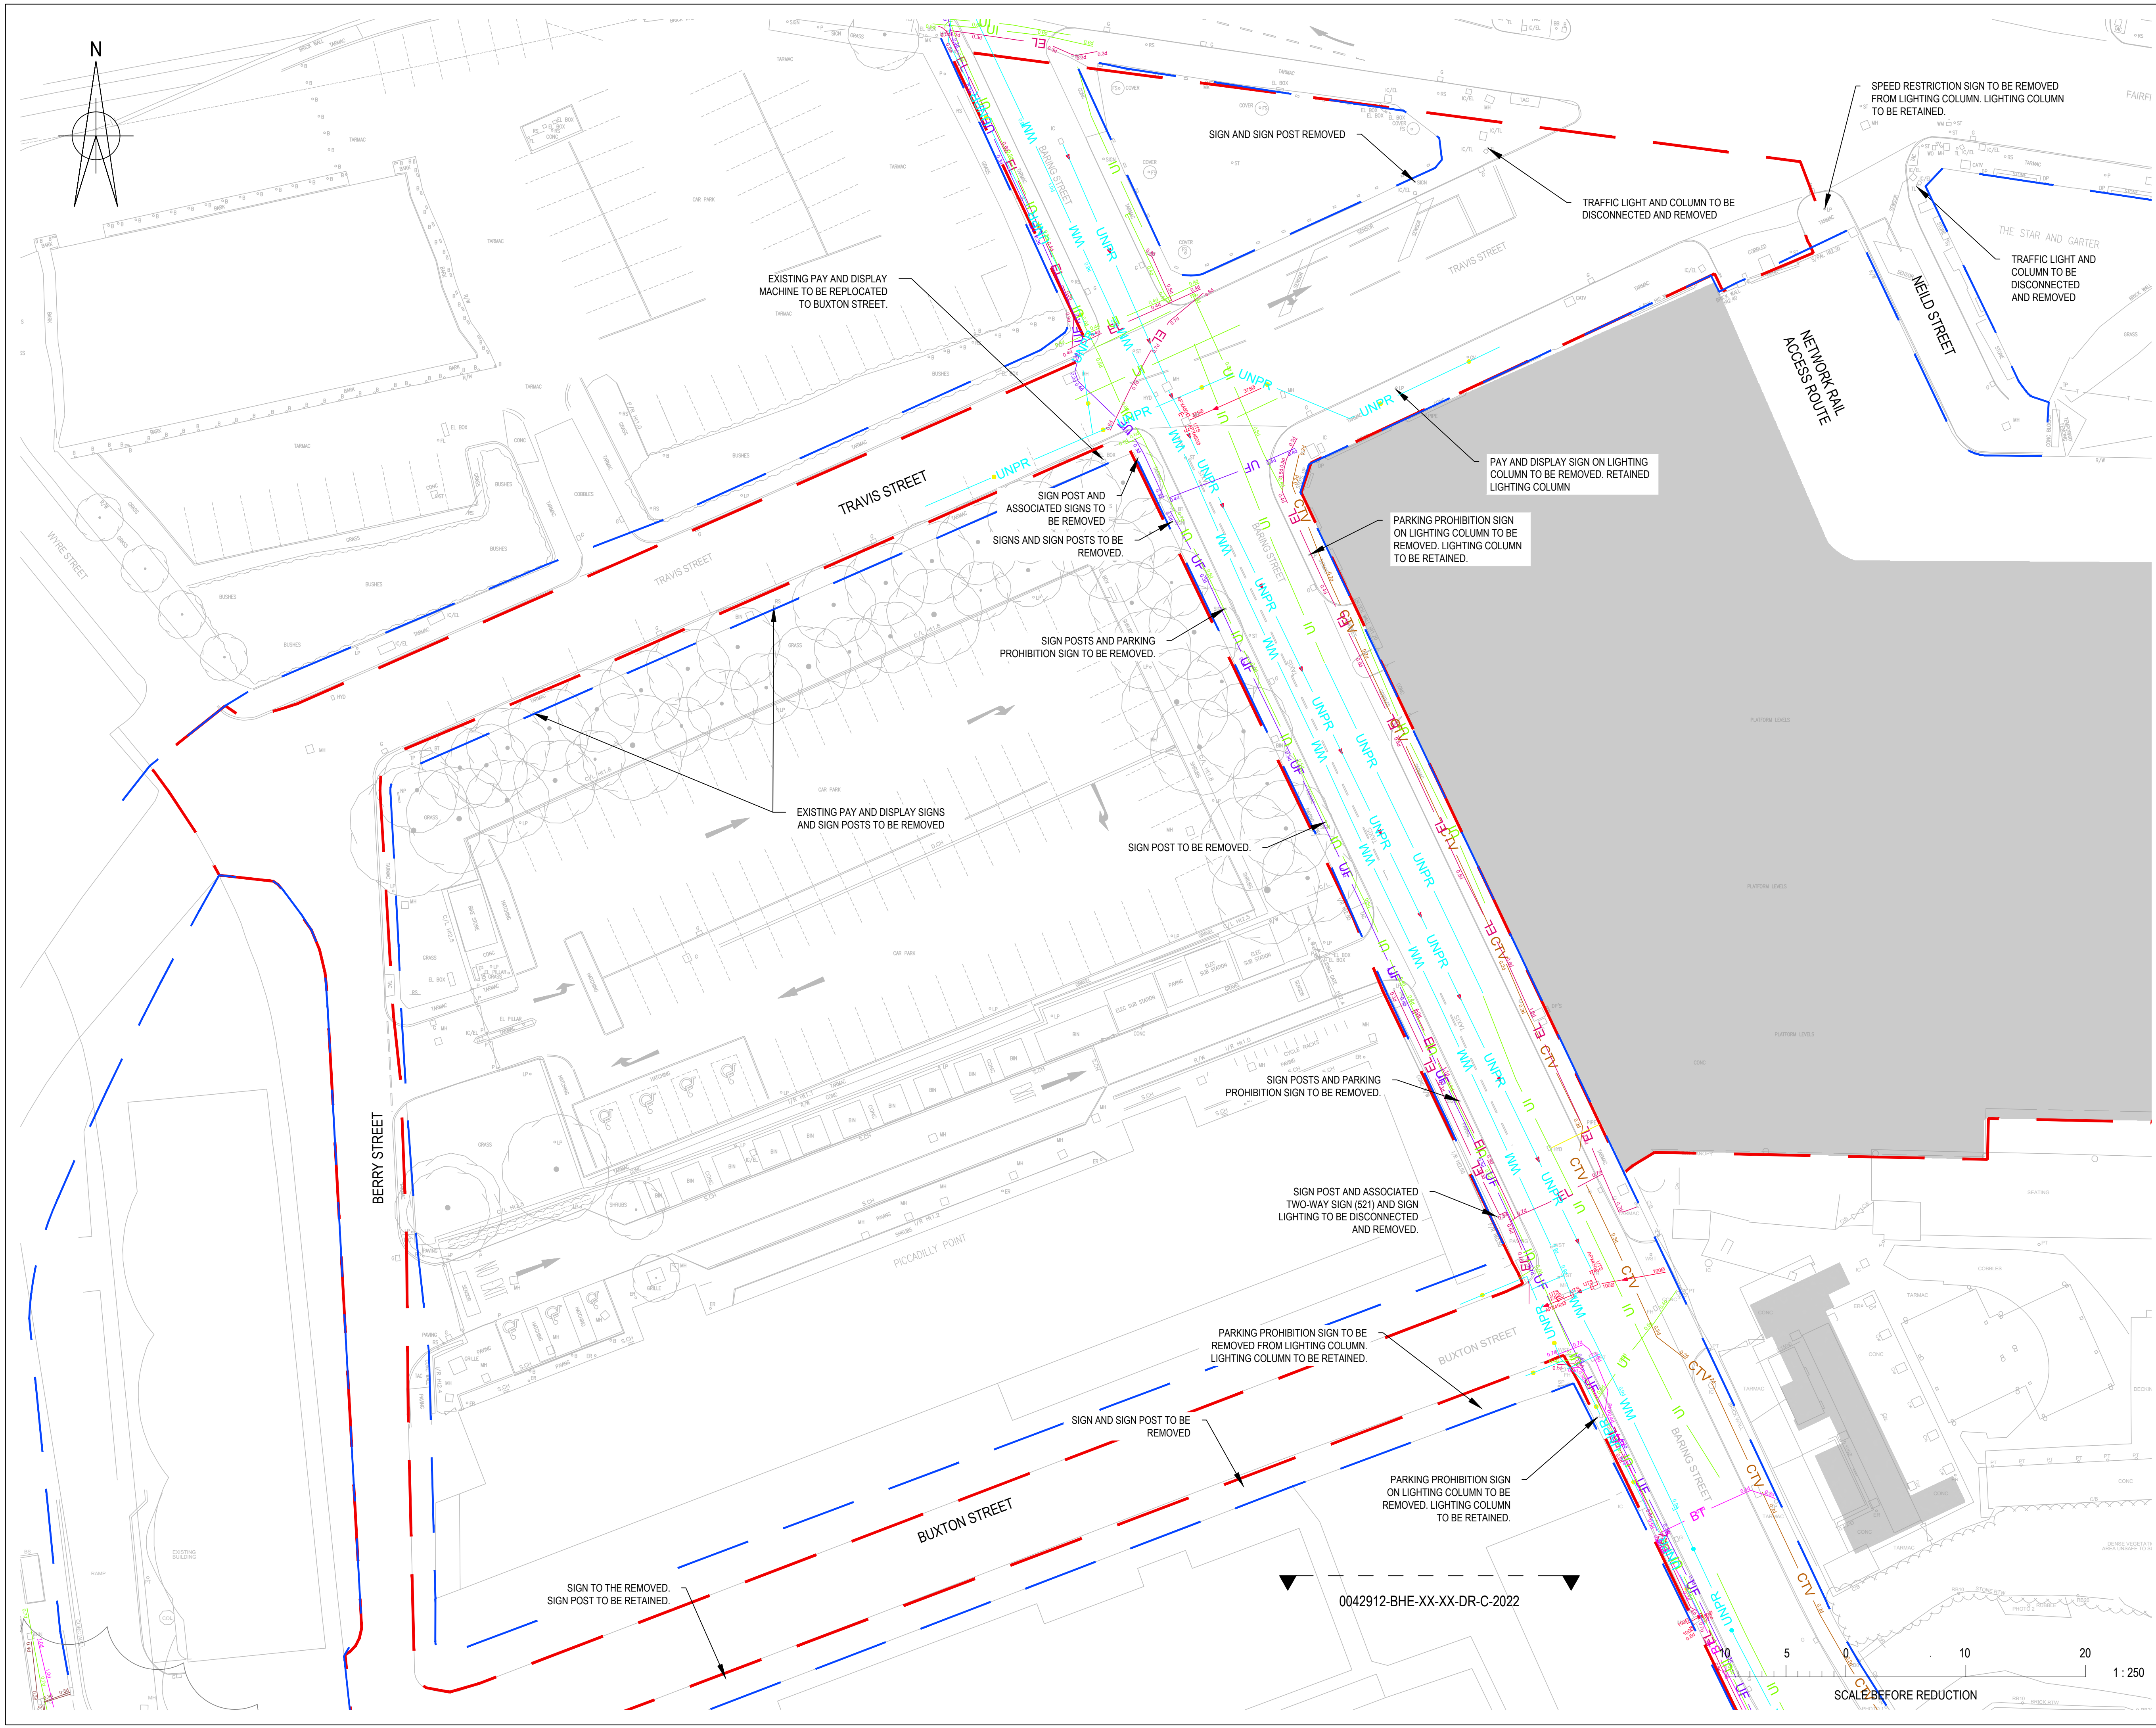

© Buro Happold Limited or its group companies.
All Rights reserved. Buro Happold and its group companies assert (unless otherwise agreed in writing) their rights under s.77 to 85 of the Copyright, Designs and Patents Act 1988.
DO NOT SCALE THIS DRAWING.

HEALTH AND SAFETY INFORMATION
IN ADDITION TO THE HAZARDS/RISKS NORMALLY ASSOCIATED WITH THE TYPES OF WORK DETAILED ON THIS DRAWING, NOTE THE FOLLOWING CONSTRUCTION.

MAINTENANCE/CLEANING/OPERATION.

DECOMMISSIONING/DEMOLITION.

Notes
1. THIS DRAWING IS BASED ON:
1.1. ARCHITECT'S PLAN 0345-SEW-ZZ-00-DR-L-007102 RECEIVED FROM SEW ON 16/11/2020; AND
1.2. TOPOGRAPHICAL SURVEY RECEIVED 07/12/2020 FROM SURVEY OPERATIONS.
1.3. TOPOGRAPHICAL SURVEY DATED 25/08/2017 FROM MALCOLM HUGHES LAND SURVEYORS.
1.4. UTILITY SURVEY INFORMATION RECEIVED 28/01/2021 FROM SURVEY OPERATIONS.
2. PHASE 1 PLANNING BOUNDARY AS PER PLANNING REFERENCE 124972/FO/2019.
3. PUBLIC HIGHWAY BOUNDARY BASED ON 'Adopted Highway Map' PNG, RECEIVED 08.01.2021 FROM MCC IN COMBINATION WITH EXISTING TOPOGRAPHICAL SURVEY USED AS A GUIDE.
4. ANY WORKS ASSOCIATED WITH LIGHTING TO BE CONFIRMED WITH PFI CONTRACTOR, AMEY.
5. EXISTING HIGHWAY DRAINAGE (GULLIES AND LATERAL DRAINS) IN AREAS OF STOPPING UP TO BE DISCONNECTED FROM EXISTING HIGHWAY DRAINAGE NETWORK.
6. CONTRACTOR TO CONFIRM UTILITY AND DRAINAGE TO BE REMOVED OR DIVERTED WITH RELEVANT UTILITY / DRAINAGE ASSET OWNER IF REQUIRED.
7. BEFORE REMOVAL OF ANY DRAINAGE RUNS, GULLIES, MANHOLES AND CHAMBERS, CCTV SURVEY TO BE CARRIED OUT ALONG DISCONNECTED RUNS.
8. CONTRACTOR TO ALLOW FOR AN ASSUMED 300mm OF GROUND SURFACE STRIP AND REMOVAL.

LEGEND

--- PHASE 1 PLANNING BOUNDARY
--- PROPOSED STOPPING UP BOUNDARY
--- PROPOSED BUILDING AREA
--- PUBLIC HIGHWAY BOUNDARY

EXISTING UTILITIES

SW	STORM WATER DRAINAGE
FW	FOUL WATER DRAINAGE
WM	POTABLE WATER
GM	GAS
EL	ELECTRICAL CABLES
DUCT	CABLE DUCTING
BT	OPENREACH (UNDERGROUND)
CTV	CABLE TV
CCTV	CLOSED CIRCUIT TV
UF	OTHER TELECOMS
UI	UNIDENTIFIED FEATURE
UP	UNIDENTIFIED PIPE
UC	UNIDENTIFIED CABLE
UNPR	UNPROVEN FEATURE

B	FOR MCC REVIEW	05.05.2021	JS	JMS
A	FOR MCC REVIEW	08.12.2020	HN	JS
Rev	Description	Date	Drm	Crld

0042912-BHE-XX-XX-DR-C-2022

SCALE BEFORE REDUCTION 1:250

INFORMATION

Status of drawing

BUROHAPPOLD ENGINEERING

17 Newman Street
London
W1T 1PD
UK


Tel: +44 (0)20 7927 9700
Fax: +44 (0)870 787 4145
Email: 0042912@burohappold.com
Web: www.burohappold.com

Architect SEW
Project MAYFIELD DEVELOPMENT PARTNERSHIP
Drg Title HIGHWAY WORKS
PROPOSED SITE CLEARANCE
BARING, BUXTON & TRAVIS STREETS

Scales@A1 1:250
Drawn by HN
Checked by JS

Job No. 0042912
Date NOVEMBER 2020
Rev B

Drawing No. 0042912-BHE-XX-XX-DR-C-2103

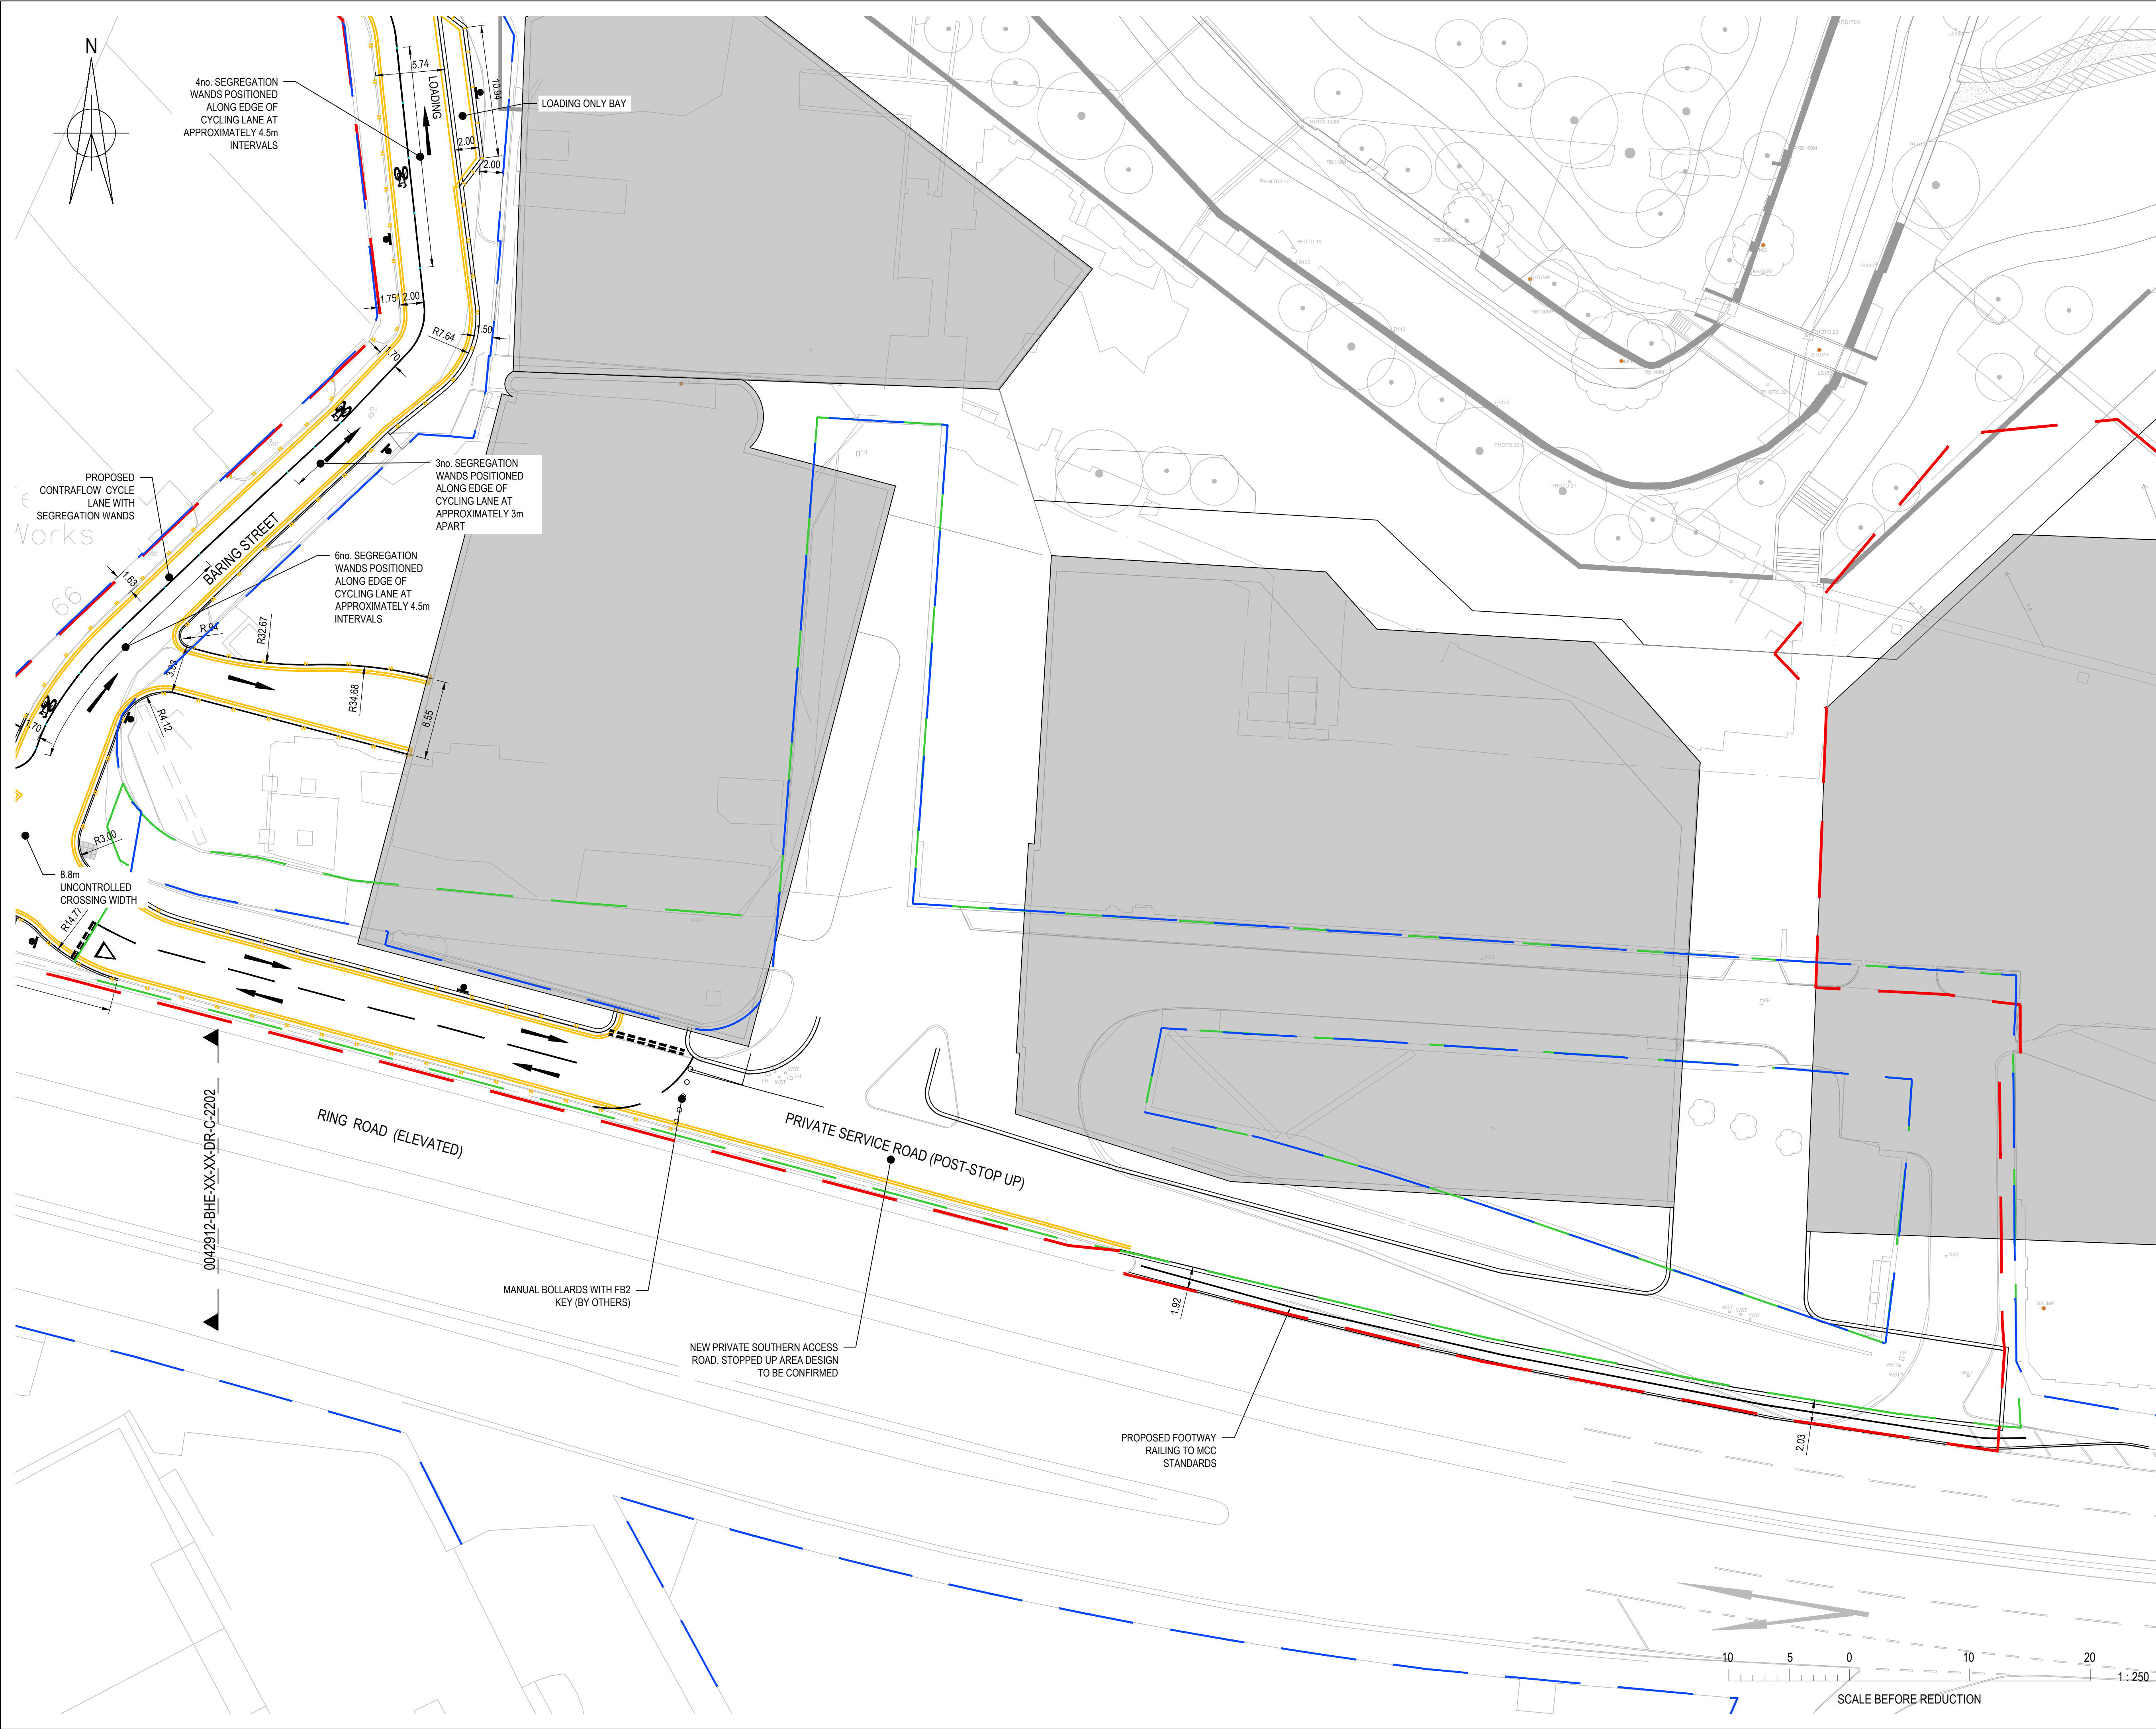

© Buro Happold Limited or its group companies.
All Rights reserved. Buro Happold and its group companies assert (unless otherwise agreed in writing) their rights under s.17.78 of the Copyright, Designs and Patents Act 1988.
DO NOT SCALE THIS DRAWING.

HEALTH AND SAFETY INFORMATION

IN ADDITION TO THE HAZARD/RISKS NORMALLY ASSOCIATED WITH THE TYPES OF WORK DETAILED ON THIS DRAWING, NOTE THE FOLLOWING:

CONSTRUCTION

MAINTENANCE/CLEANING/OPERATION

DECOMMISSIONING/DEMOLITION

Notes

- THIS DRAWING IS BASED ON:
 - ARCHITECT'S PLAN 0345-SEW-ZZ-00-DR-L-007102 RECEIVED FROM SEW ON 16/11/2020; AND
 - TOPOGRAPHICAL SURVEY RECEIVED 07/12/2020 FROM SURVEY OPERATIONS.
 - TOPOGRAPHICAL SURVEY DATED 25/08/2017 FROM MALCOLM HUGHES LAND SURVEYORS.
 - LAYOUT OF LONDON ROAD JUNCTION FROM TRANSPORT FOR GREATER MANCHESTER RECEIVED 26/03/21.
- PHASE 1 PLANNING BOUNDARY AS PER PLANNING REFERENCE 124972/FO/2019.
- PUBLIC HIGHWAY BOUNDARY BASED ON 'Adopted Highway Map' PNG, RECEIVED 08.01.2021 FROM MCC IN COMBINATION WITH EXISTING TOPOGRAPHICAL SURVEY USED AS A GUIDE. ALL GULLY GRATINGS, MANHOLE COVERS AND INSPECTION CHAMBER COVERS TO BE RAISED TO PROPOSED LEVELS WHERE LEVEL ALTERATIONS ARE PROPOSED.

LEGEND

- PHASE 1 PLANNING BOUNDARY
- PROPOSED STOPPING UP BOUNDARY
- PROPOSED BUILDING AREA
- PUBLIC HIGHWAY BOUNDARY

B	FOR MCC REVIEW	05.05.2021	JS	JMS
A	FOR MCC REVIEW	08.12.2020	HN	JS
Rev	Description	Date	Drm	Ch'd

INFORMATION

Status of drawing

BUROHAPPOLD ENGINEERING

17 Newman Street
London
W1T 1PD
UK


Tel: +44 (0)20 7927 9700
Fax: +44 (0)870 787 4145
Email: 0042912@burohappold.com
Web: www.burohappold.com

Architect: SEW
Project: MAYFIELD DEVELOPMENT PARTNERSHIP
Dwg Title: HIGHWAY WORKS
GENERAL ARRANGEMENT PLAN
MANUNCIAN WAY SLIP EAST

Scales@A1	1:250	Job No.	0042912
Drawn by	HN	Date	NOVEMBER 2020
Checked by	JS	Rev	B

Drawing No: 0042912-BHE-XX-XX-DR-C-2201

10 5 0 10 20
SCALE BEFORE REDUCTION
1:250

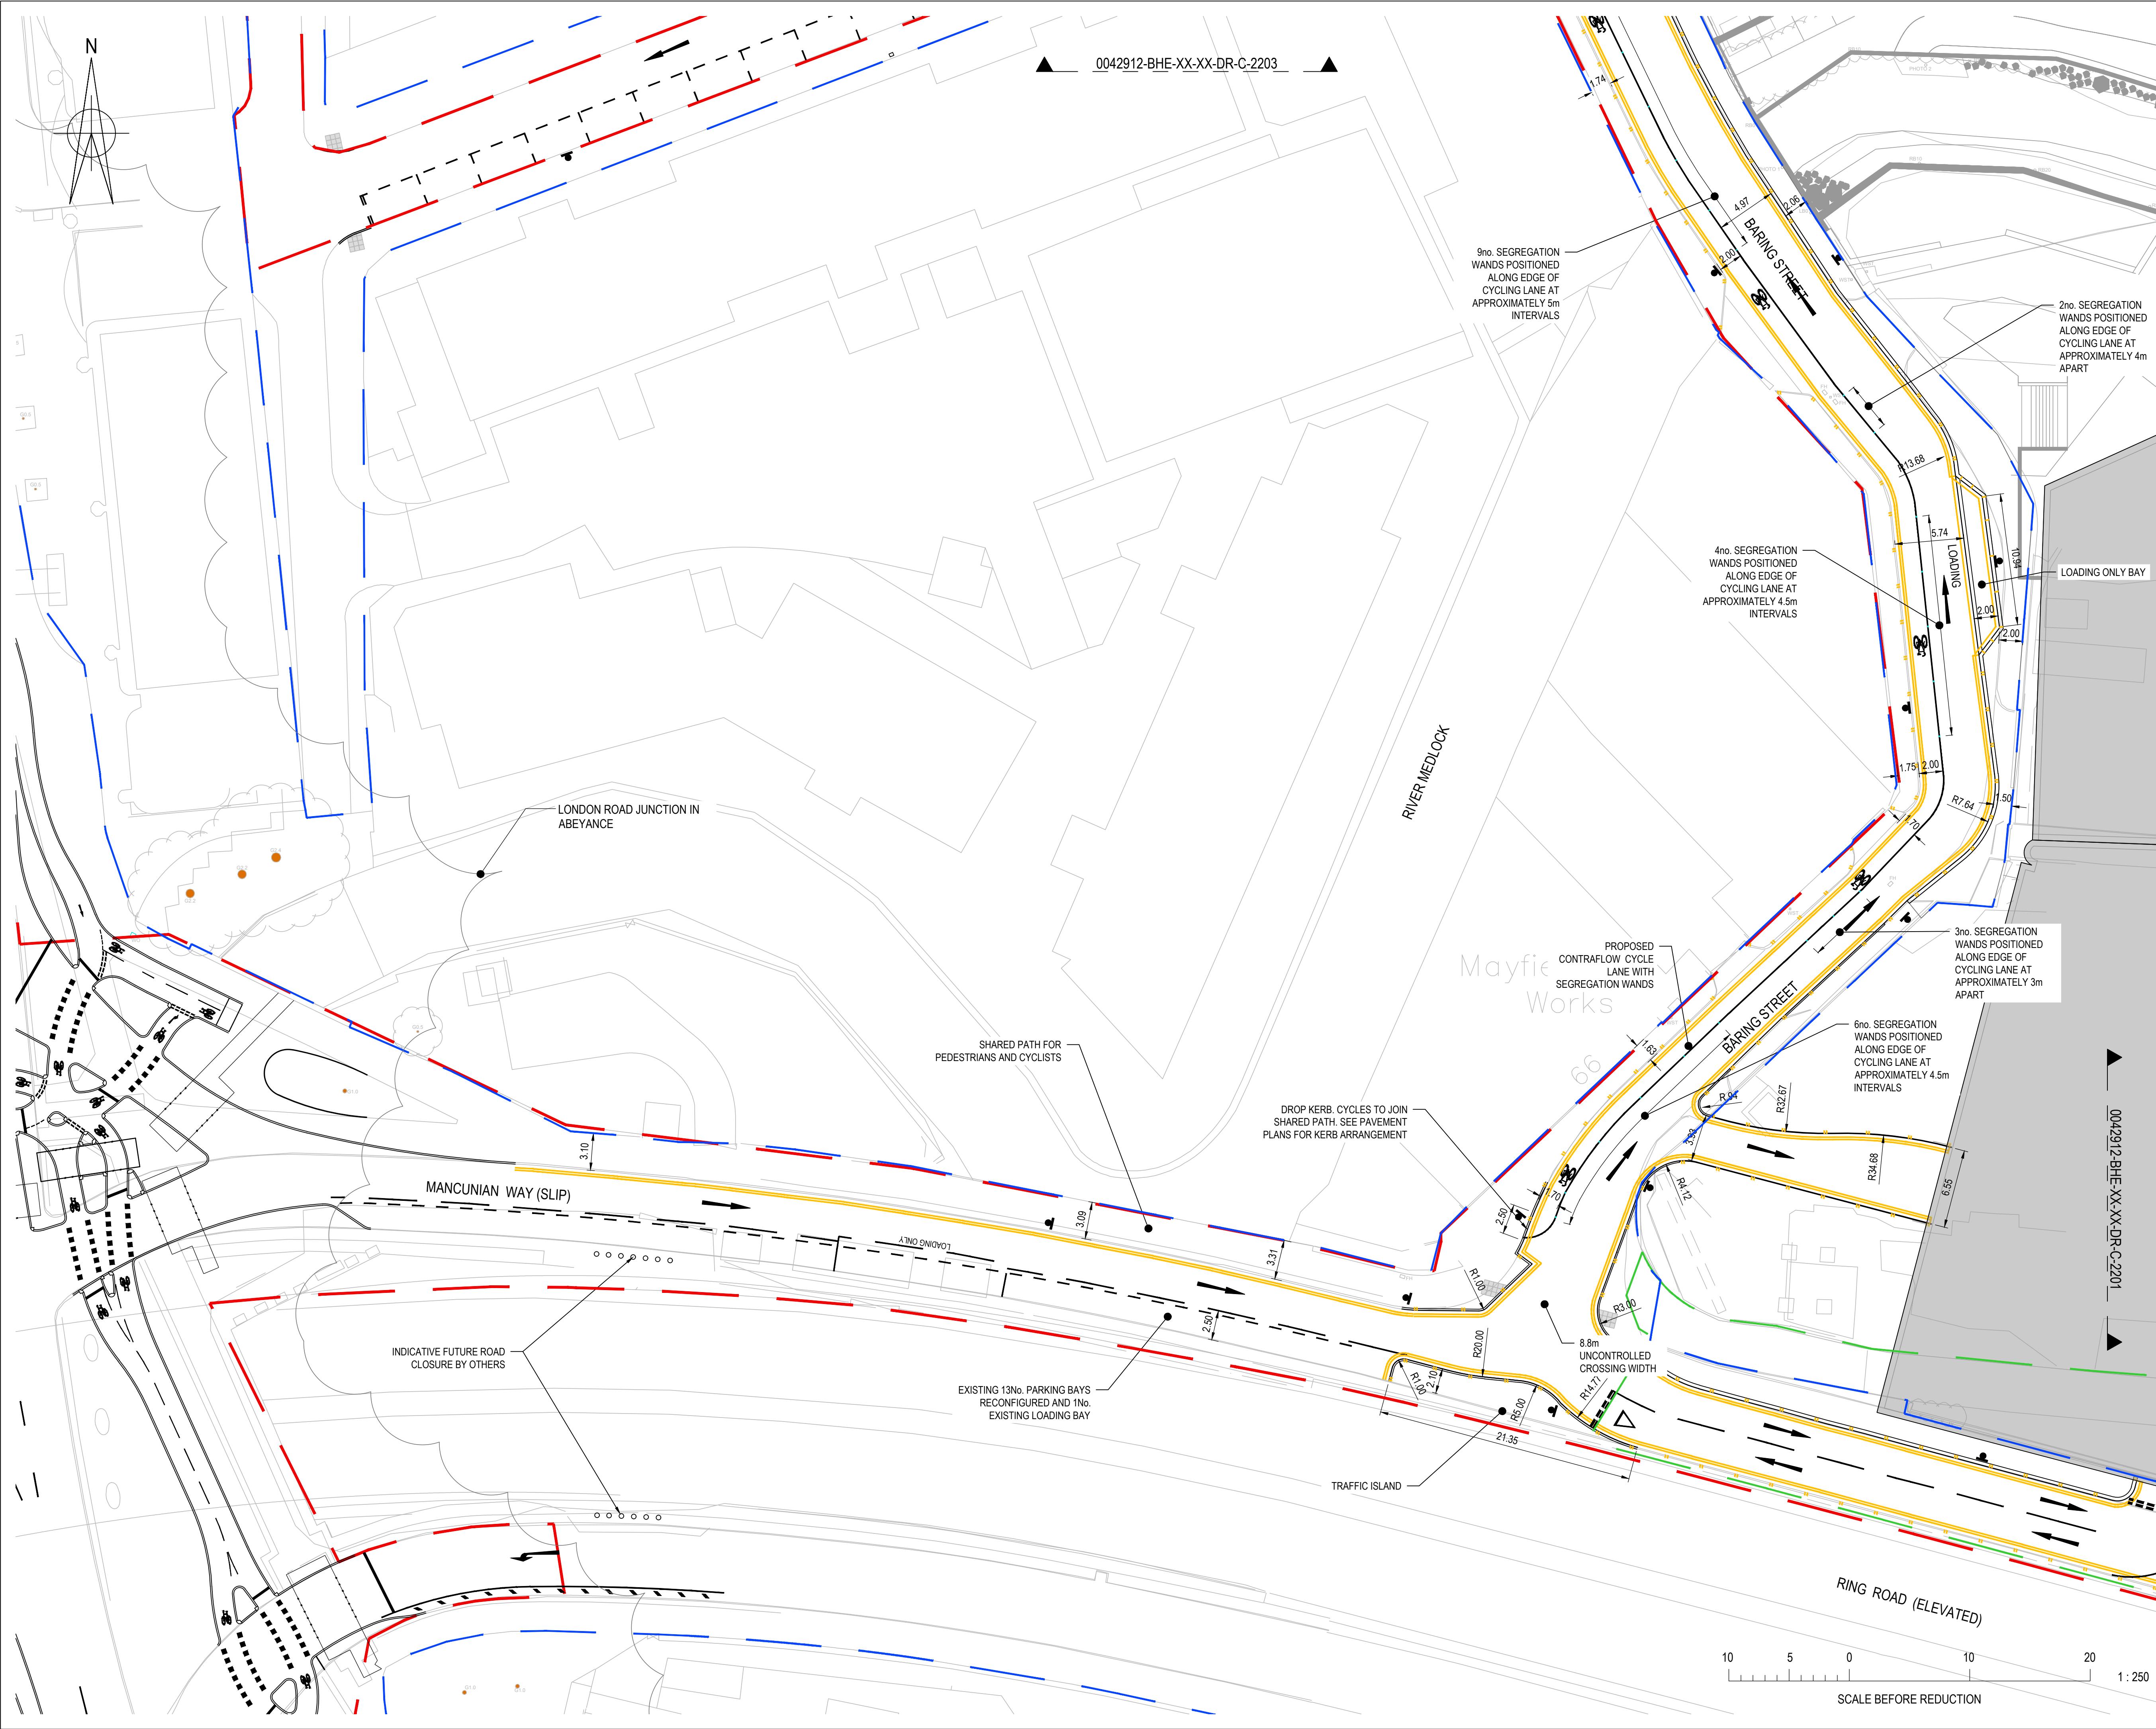

© Buro Happold Limited or its group companies.
All Rights reserved. Buro Happold and its group companies assert (unless otherwise agreed in writing) their rights under s.17.7 to 18 of the Copyright, Designs and Patents Act 1988.
DO NOT SCALE THIS DRAWING.

HEALTH AND SAFETY INFORMATION
IN ADDITION TO THE HAZARD/RISKS NORMALLY ASSOCIATED WITH THE TYPES OF WORK DETAILED ON THIS DRAWING, NOTE THE FOLLOWING:
CONSTRUCTION

MAINTENANCE/CLEANING/OPERATION

DECOMMISSIONING/DEMOLITION

Notes

- THIS DRAWING IS BASED ON:
 - ARCHITECT'S PLAN 0345-SEW-ZZ-00-DR-L-007102 RECEIVED FROM SEW ON 16/11/2020; AND
 - TOPOGRAPHICAL SURVEY RECEIVED 07/12/2020 FROM SURVEY OPERATIONS.
 - TOPOGRAPHICAL SURVEY DATED 25/08/2017 FROM MALCOLM HUGHES LAND SURVEYORS.
 - LAYOUT OF LONDON ROAD JUNCTION FROM TRANSPORT FOR GREATER MANCHESTER RECEIVED 26/03/21.
- PHASE 1 PLANNING BOUNDARY AS PER PLANNING REFERENCE 124972/FO/2019.
- PUBLIC HIGHWAY BOUNDARY BASED ON 'Adopted Highway Map' PNG, RECEIVED 08.01.2021 FROM MCC IN COMBINATION WITH EXISTING TOPOGRAPHICAL SURVEY USED AS A GUIDE.
- ALL GULLY GRATINGS, MANHOLE COVERS AND INSPECTION CHAMBER COVERS TO BE RAISED TO PROPOSED LEVELS WHERE LEVEL ALTERATIONS ARE PROPOSED.

LEGEND

- PHASE 1 PLANNING BOUNDARY
- PROPOSED STOPPING UP BOUNDARY
- PROPOSED BUILDING AREA
- PUBLIC HIGHWAY BOUNDARY

Rev Description Date Dm Cnd

B	FOR MCC REVIEW	05.05.2021	JS	JMS
A	FOR MCC REVIEW	08.12.2020	HN	JS

0042912-BHE-XX-XX-DR-C-2201

INFORMATION

Status of drawing

BUROHAPPOLD ENGINEERING


17 Newman Street
London
W1T 1PD
UK

Tel: +44 (0)20 7927 9700
Fax: +44 (0)870 787 4145
Email: 0042912@burohappold.com
Web: www.burohappold.com

Architect **SEW**
Project **MAYFIELD DEVELOPMENT PARTNERSHIP**
Dwg Title **HIGHWAY WORKS
GENERAL ARRANGEMENT PLAN
MANCUNIAN WAY SLIP WEST**

Scale/A1	1:250	Job No.	0042912
Drawn by	HN	Date	NOVEMBER 2020
Checked by	JS	Rev	B

Drawing No: **0042912-BHE-XX-XX-DR-C-2202**

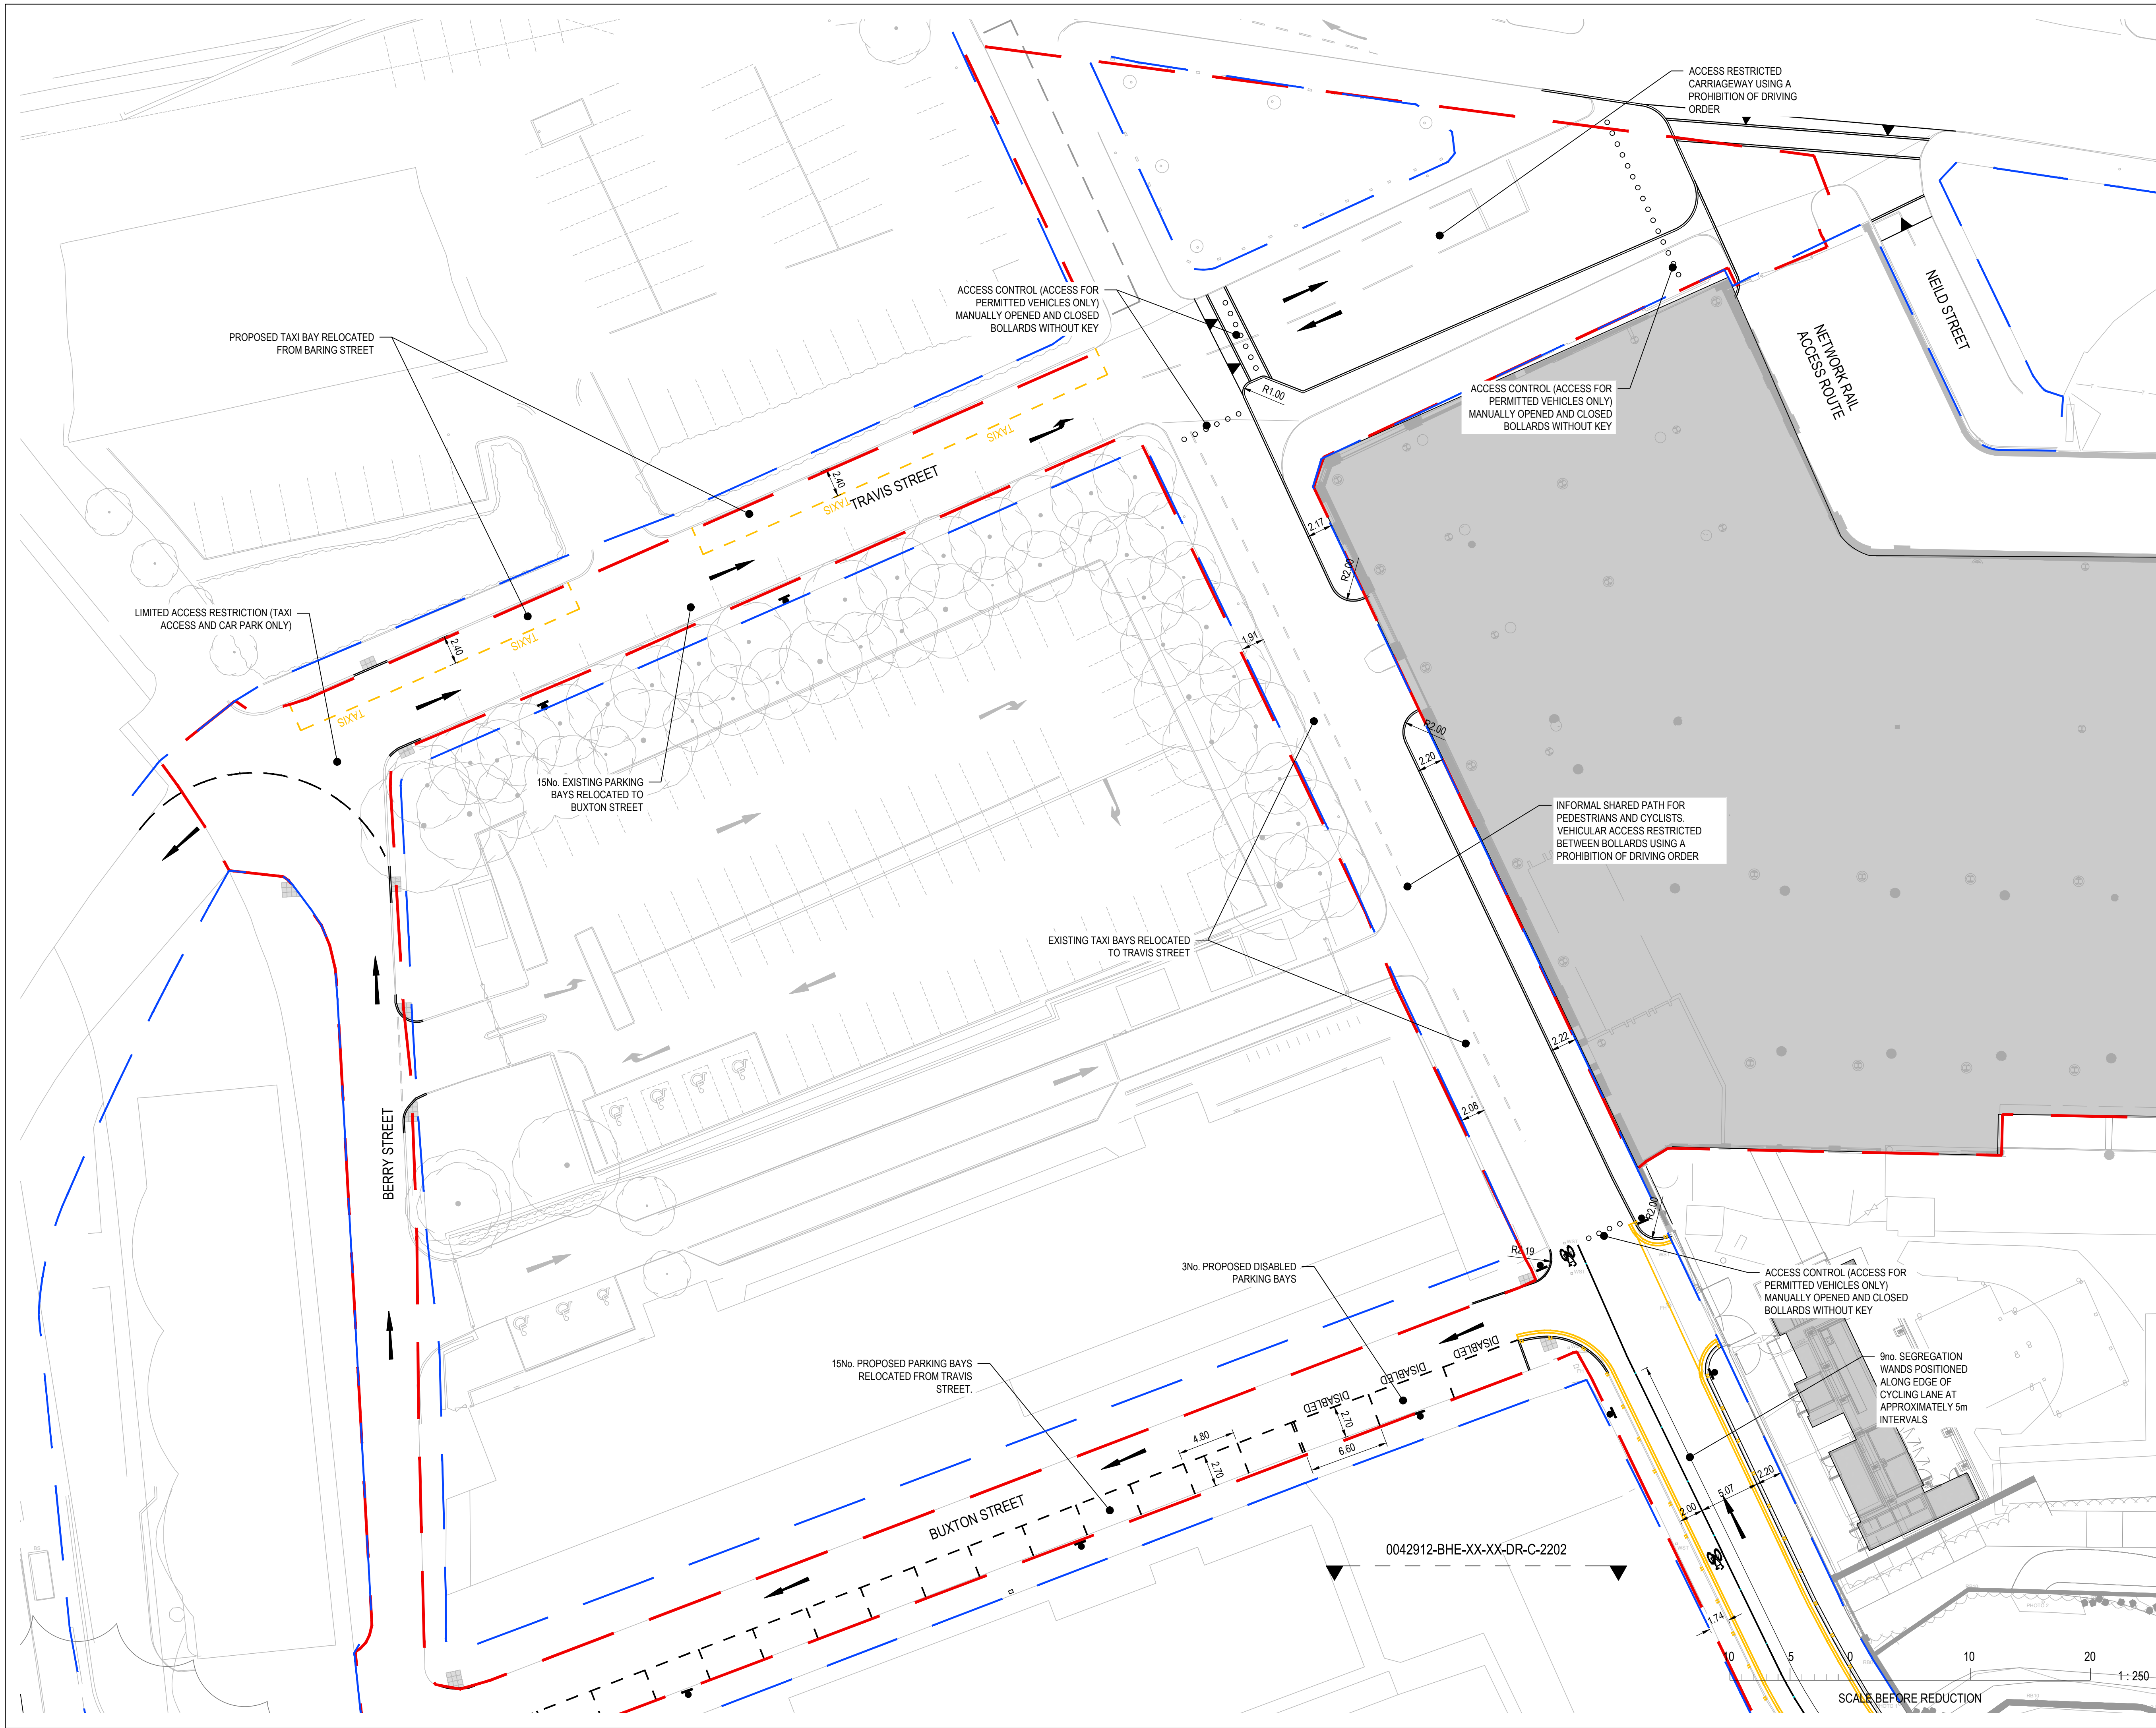

© Buro Happold Limited or its group companies.
All Rights reserved. Buro Happold and its group companies assert (unless otherwise agreed in writing) their rights under s.17 to 18 of the Copyright, Designs and Patents Act 1988.
DO NOT SCALE THIS DRAWING.

HEALTH AND SAFETY INFORMATION
IN ADDITION TO THE HAZARD RISKS NORMALLY ASSOCIATED WITH THE TYPES OF WORK DETAILED ON THIS DRAWING, NOTE THE FOLLOWING:

CONSTRUCTION

MAINTENANCE/CLEANING/OPERATION

DECOMMISSIONING/DEMOLITION

Notes

1. THIS DRAWING IS BASED ON:
1.1. ARCHITECT'S PLAN 0345-SEW-ZZ-00-DR-L-007102 RECEIVED FROM SEW ON 16/11/2020; AND
1.2. TOPOGRAPHICAL SURVEY RECEIVED 07/12/2020 FROM SURVEY OPERATIONS.
1.3. TOPOGRAPHICAL SURVEY DATED 25/08/2017 FROM MALCOLM HUGHES LAND SURVEYORS.
1.4. LAYOUT OF LONDON ROAD JUNCTION FROM TRANSPORT FOR GREATER MANCHESTER RECEIVED 26/03/21.
2. PHASE 1 PLANNING BOUNDARY AS PER PLANNING REFERENCE 124972/FO/2019.
3. PUBLIC HIGHWAY BOUNDARY BASED ON 'Adopted Highway Map' PNG, RECEIVED 08.01.2021 FROM MCC IN COMBINATION WITH EXISTING TOPOGRAPHICAL SURVEY USED AS A GUIDE.
4. ALL GULLY GRATINGS, MANHOLE COVERS AND INSPECTION CHAMBER COVERS TO BE RAISED TO PROPOSED LEVELS WHERE LEVEL ALTERATIONS ARE PROPOSED.

LEGEND

- PHASE 1 PLANNING BOUNDARY
- PROPOSED STOPPING UP BOUNDARY
- PROPOSED BUILDING AREA
- PUBLIC HIGHWAY BOUNDARY

Rev **Description** **Date** **Dm** **Ch'd**

B	FOR MCC REVIEW	05.05.2021	JS	JMS
A	FOR MCC REVIEW	08.12.2020	HN	JS

INFORMATION

Status of drawing

BUROHAPPOLD ENGINEERING

17 Newman Street
London
W1T 1PD
UK

Tel: +44 (0)20 7927 9700
Fax: +44 (0)870 787 4145
Email: 0042912@burohappold.com
Web: www.burohappold.com

Architect: SEW
Project: MAYFIELD DEVELOPMENT PARTNERSHIP
Dwg Title: HIGHWAY WORKS
GENERAL ARRANGEMENT PLAN
BARING, BUXTON & TRAVIS STREETS

Scale/A1: 1:250
Drawn by: HN
Checked by: JS

Job No: 0042912
Date: NOVEMBER 2020
Rev: B

Drawing No: 0042912-BHE-XX-XX-DR-C-2203



© Buro Happold Limited or its group companies.
All Rights reserved. Buro Happold and its group companies assert (unless otherwise agreed in writing) their rights under
s.17 to 18 of the Copyright, Designs and Patents Act 1988.
DO NOT SCALE THIS DRAWING.

HEALTH AND SAFETY INFORMATION
IN ADDITION TO THE HAZARD RISKS NORMALLY ASSOCIATED WITH THE TYPES OF WORK
DETAILED ON THIS DRAWING, NOTE THE FOLLOWING:
CONSTRUCTION

MAINTENANCE/CLEANING/OPERATION

DECOMMISSIONING/DEMOLITION

Notes

- THIS DRAWING IS BASED ON:
 - ARCHITECT'S PLAN 0345-SEW-ZZ-00-DR-L-007102 RECEIVED FROM SEW ON 16/11/2020; AND
 - TOPOGRAPHICAL SURVEY RECEIVED 07/12/2020 FROM SURVEY OPERATIONS.
 - TOPOGRAPHICAL SURVEY DATED 25/08/2017 FROM MALCOLM HUGHES LAND SURVEYORS.
 - LAYOUT OF LONDON ROAD JUNCTION FROM TRANSPORT FOR GREATER MANCHESTER RECEIVED 26/03/21.
- PHASE 1 PLANNING BOUNDARY AS PER PLANNING REFERENCE 124972/FO/2019.
- STOPPING UP ORDER CURRENTLY UNDER DISCUSSIONS WITH MANCHESTER CITY COUNCIL.
- EXTENT OF STOPPING UP AREA BASED ON ADOPTED HIGHWAY BOUNDARY INFORMATION FROM 'Adopted Highway Map' PNG, RECEIVED 08.01.2021 IN COMBINATION WITH EXISTING TOPOGRAPHICAL SURVEY USED AS A GUIDE.

LEGEND

- PHASE 1 PLANNING BOUNDARY
- PROPOSED STOPPING UP
- PROPOSED BUILDING AREA

B	FOR MCC REVIEW	05.05.2021	JS	JMS
A	FOR MCC REVIEW	08.12.2020	HN	JS
Rev	Description	Date	Dm	Ch'd

INFORMATION

Status of drawing

**BUROHAPPOLD
ENGINEERING**


17 Newman Street
London
W1T 1PD
UK

Tel: +44 (0)20 7927 9700
Fax: +44 (0)870 787 4145
Email: 0042912@burohappold.com
Web: www.burohappold.com

Architect **SEW**
Project **MAYFIELD DEVELOPMENT PARTNERSHIP**
Dwg Title **HIGHWAY WORKS
STOPPING UP / OFFERING UP PLAN
MANCUNIAN WAY SLIP EAST**

Scales@A1	1:250	Job No.	0042912
Drawn by	HN	Date	NOVEMBER 2020
Checked by	JS	Rev	B

Drawing No: **0042912-BHE-XX-XX-DR-C-2251**

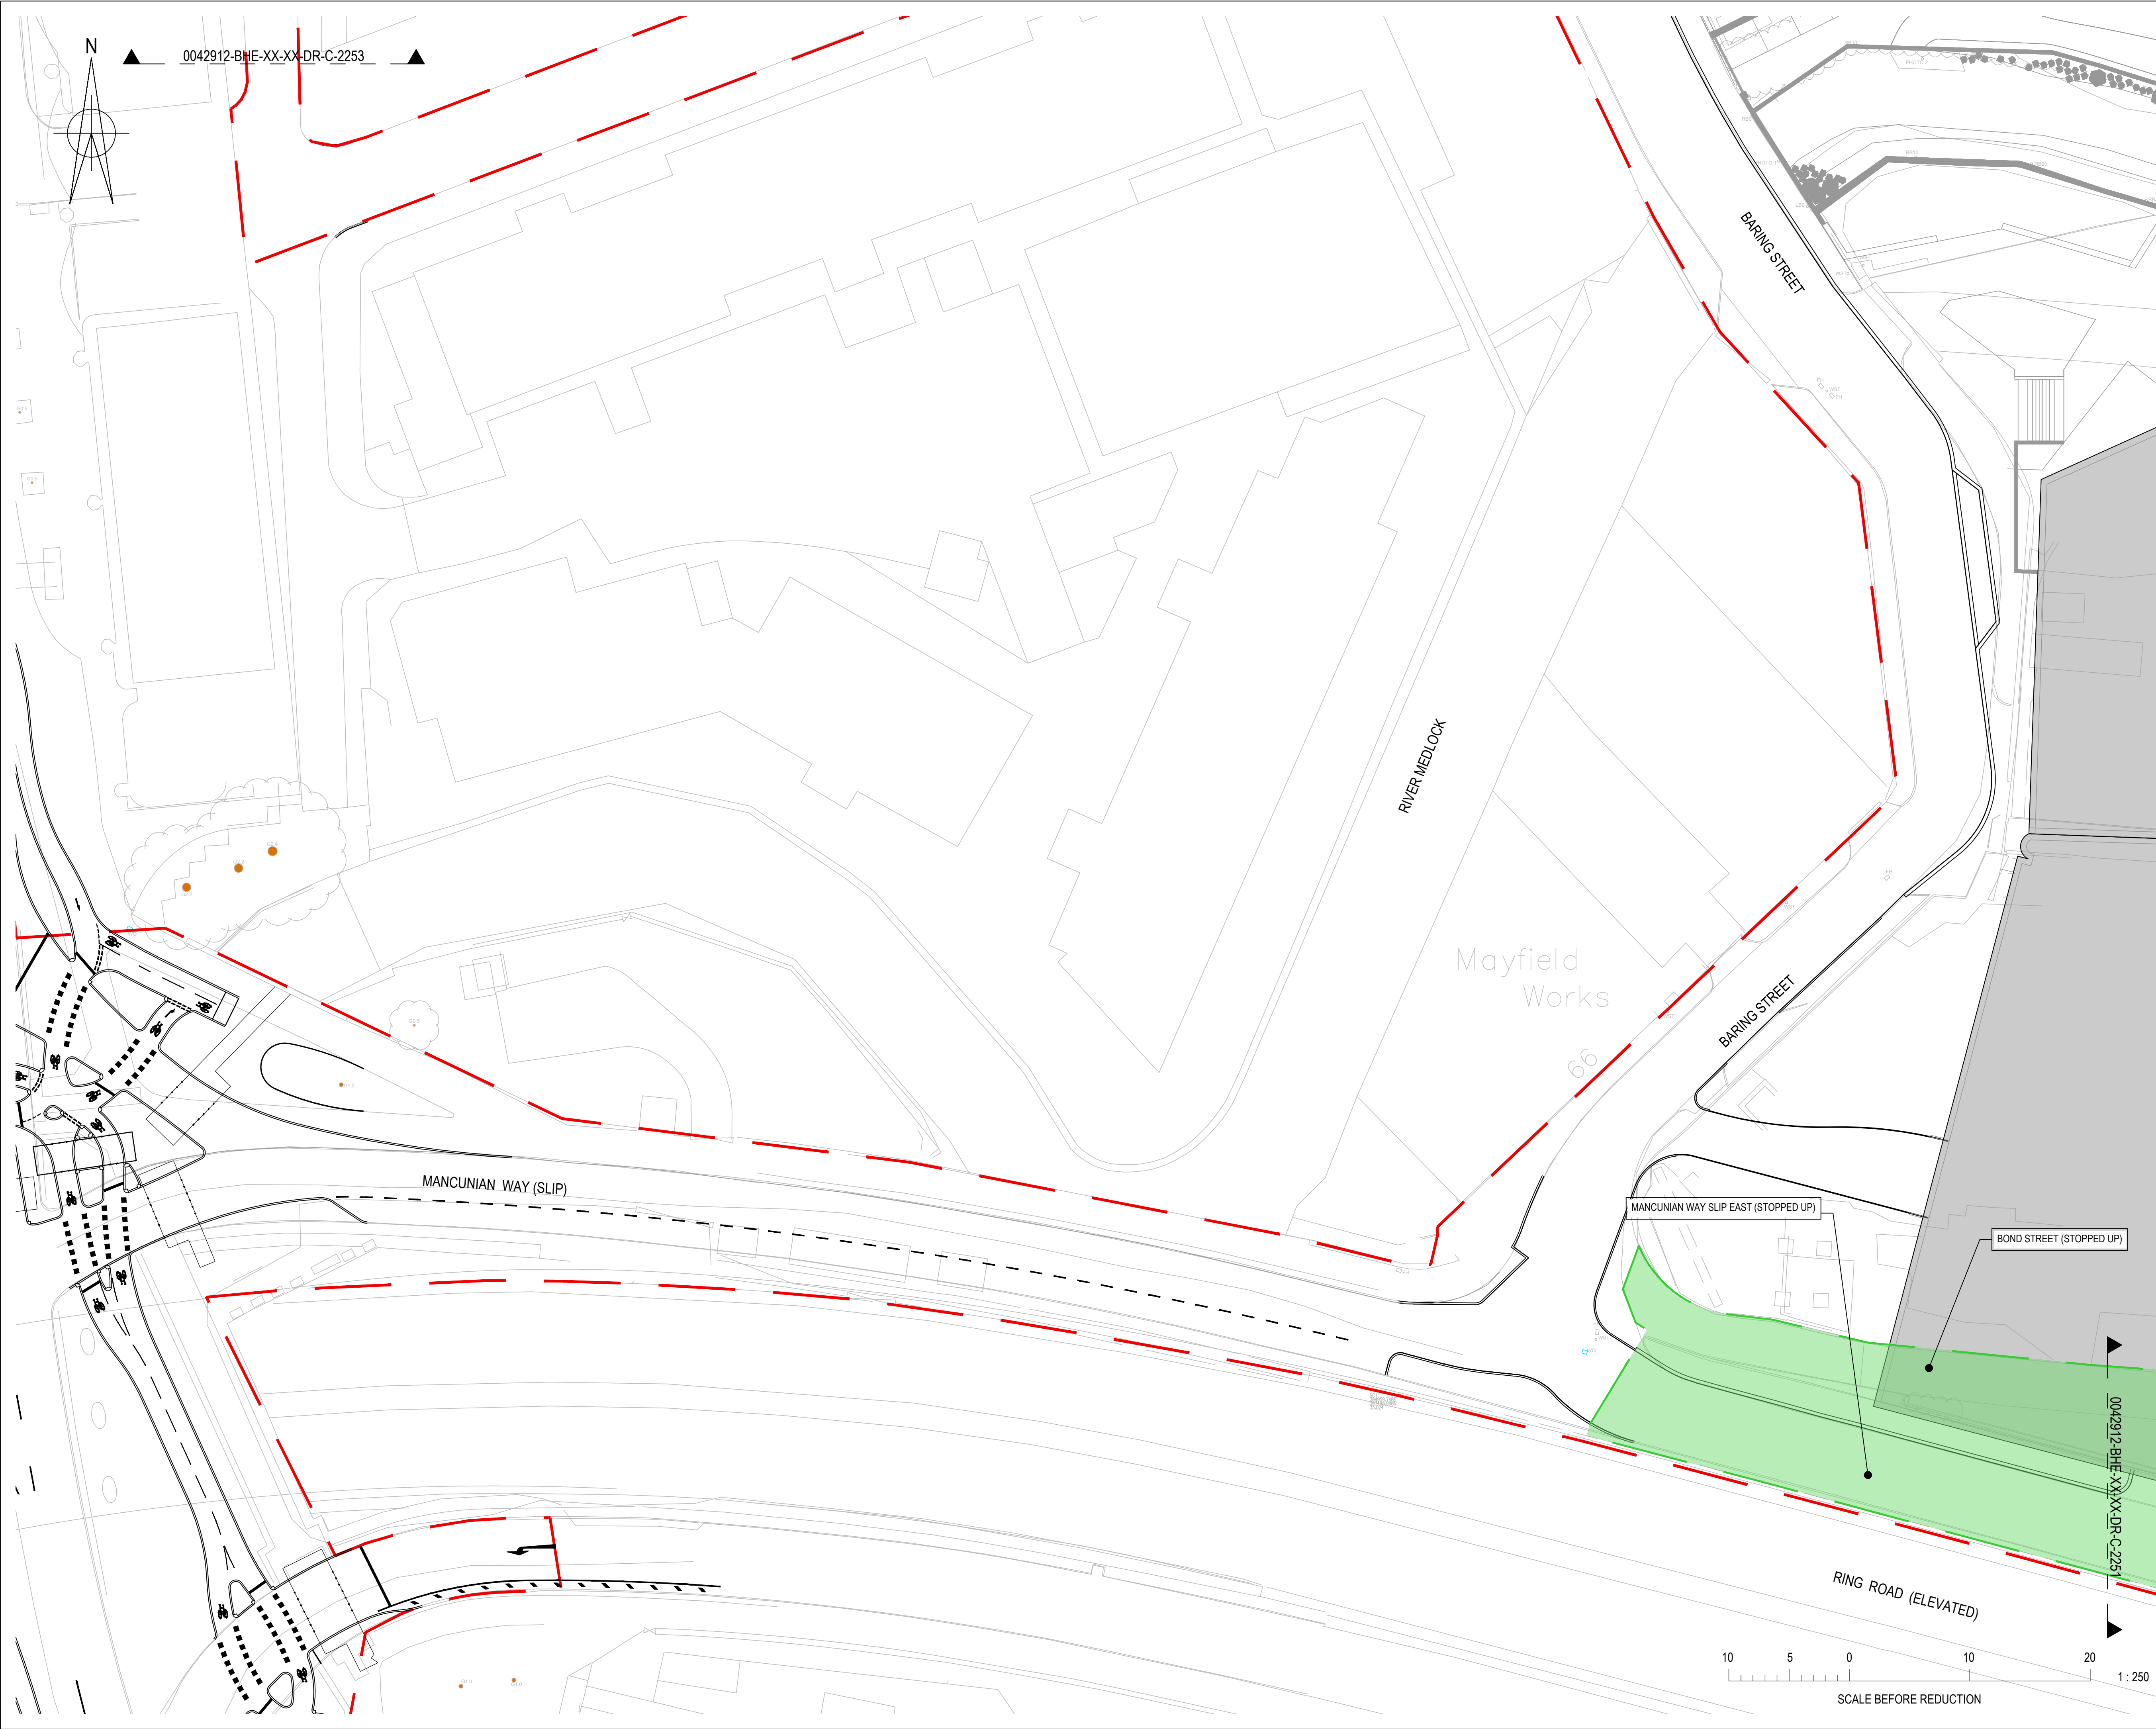

© Buro Happold Limited or its group companies.
All Rights reserved. Buro Happold and its group companies assert (unless otherwise agreed in writing) their rights under s.17 to 18 of the Copyright, Designs and Patents Act 1988.
DO NOT SCALE THIS DRAWING.

HEALTH AND SAFETY INFORMATION
IN ADDITION TO THE HAZARD/RISKS NORMALLY ASSOCIATED WITH THE TYPES OF WORK DETAILED ON THIS DRAWING, NOTE THE FOLLOWING:
CONSTRUCTION:

MAINTENANCE/CLEANING/OPERATION:

DECOMMISSIONING/DEMOLITION:

Notes

- THIS DRAWING IS BASED ON:
 - ARCHITECT'S PLAN 0345-SEW-ZZ-00-DR-L-007102 RECEIVED FROM SEW ON 16/11/2020; AND
 - TOPOGRAPHICAL SURVEY RECEIVED 07/12/2020 FROM SURVEY OPERATIONS.
 - TOPOGRAPHICAL SURVEY DATED 25/08/2017 FROM MALCOLM HUGHES LAND SURVEYORS.
 - LAYOUT OF LONDON ROAD JUNCTION FROM TRANSPORT FOR GREATER MANCHESTER RECEIVED 26/03/21.
- PHASE 1 PLANNING BOUNDARY AS PER PLANNING REFERENCE 124972/FO/2019.
- STOPPING UP ORDER CURRENTLY UNDER DISCUSSIONS WITH MANCHESTER CITY COUNCIL.
- EXTENT OF STOPPING UP AREA BASED ON ADOPTED HIGHWAY BOUNDARY INFORMATION FROM 'Adopted Highway Map' PNG, RECEIVED 08.01.2021 IN COMBINATION WITH EXISTING TOPOGRAPHICAL SURVEY USED AS A GUIDE.

LEGEND

- PHASE 1 PLANNING BOUNDARY
- PROPOSED STOPPING UP
- PROPOSED BUILDING AREA

B	FOR MCC REVIEW	05.05.2021	JS	JMS
A	FOR MCC REVIEW	08.12.2020	HN	JS

Rev	Description	Date	Dm	Ch'd

INFORMATION

Status of drawing

**BUROHAPPOLD
ENGINEERING**


17 Newman Street London W1T 1PD UK	Tel: +44 (0)20 7927 9700 Fax: +44 (0)870 787 4145 Email: 0042912@burohappold.com Web: www.burohappold.com
---	--

Architect Project Dig Title	SEW MAYFIELD DEVELOPMENT PARTNERSHIP STOPPING UP / OFFERING UP PLAN MANCUNIAN WAY SLIP WEST
-----------------------------------	---

Scales@A1 Drawn by Checked by	1:250 HN JS	Job No. Date Rev	0042912 NOVEMBER 2020 B
-------------------------------------	-------------------	------------------------	--------------------------------------

Drawing No: 0042912-BHE-XX-XX-DR-C-2252

2021/01/07 17:00:00 0042912 Mayfield Part 1 Manchester Highway Plan 0042912-BHE-XX-XX-DR-C-2252.dwg

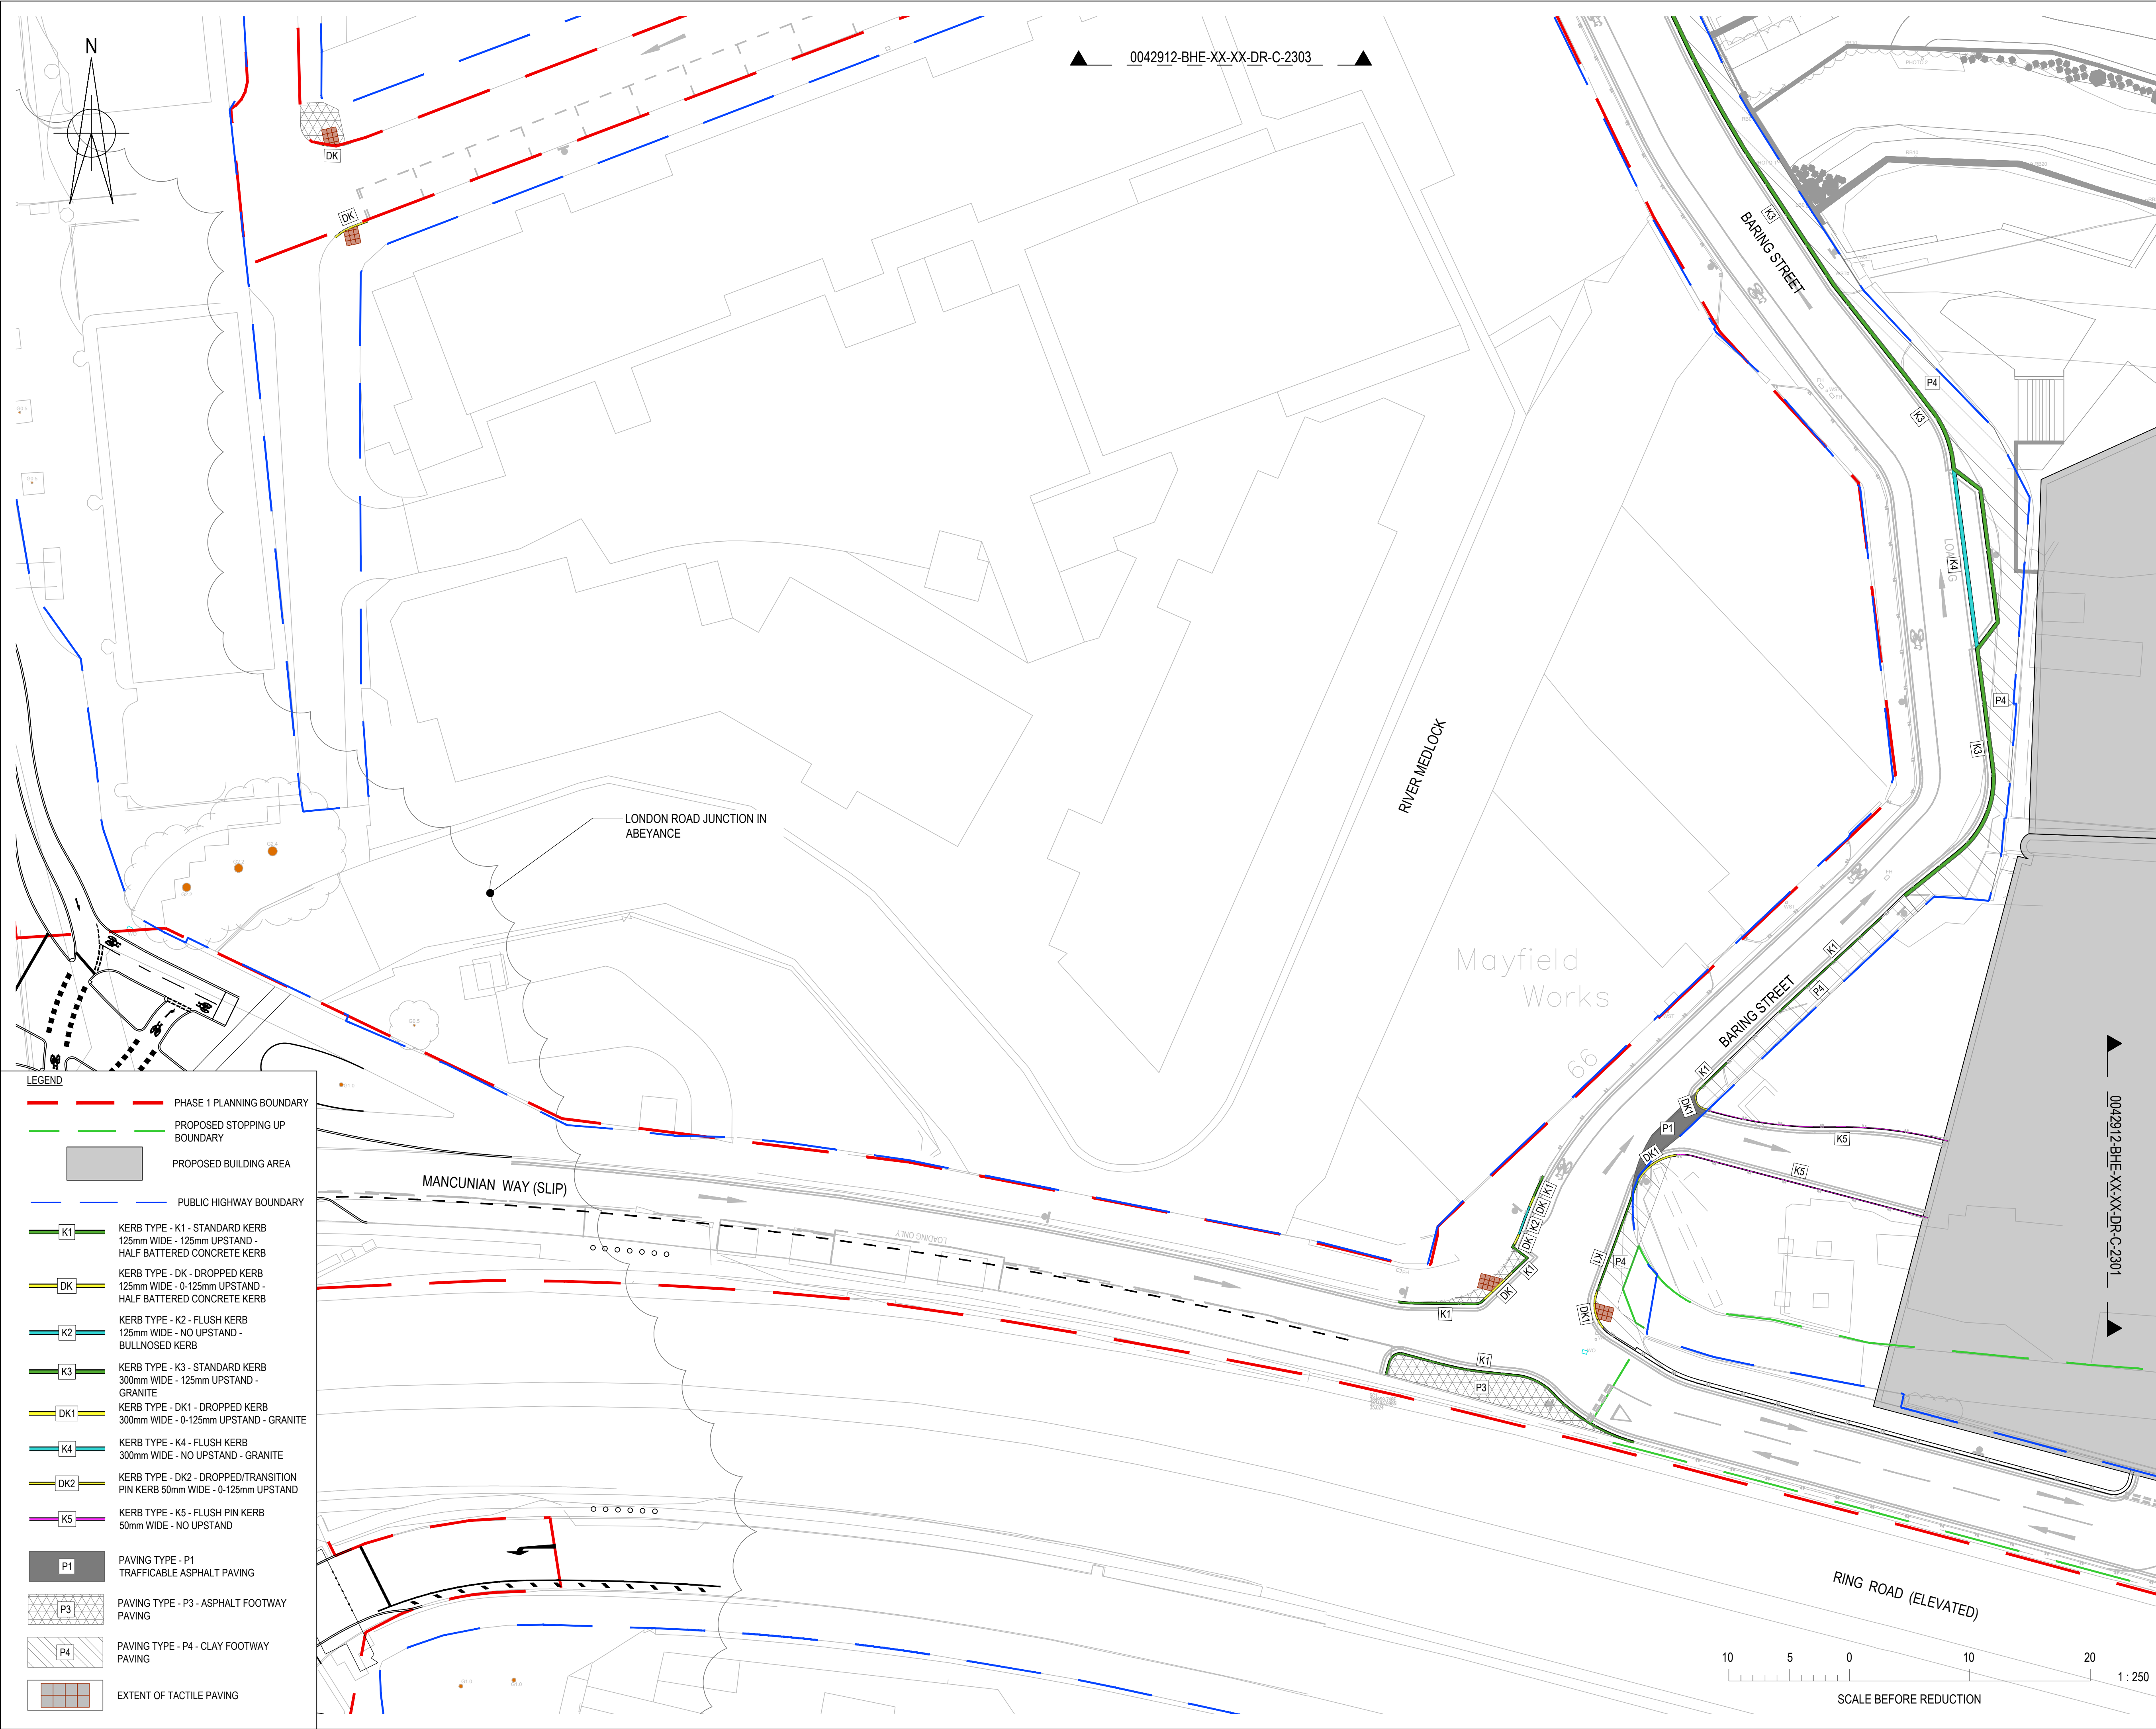

© Buro Happold Limited or its group companies.
All Rights reserved. Buro Happold and its group companies assert (unless otherwise agreed in writing) their rights under
s.17 to 19 of the Copyright, Designs and Patents Act 1988.
DO NOT SCALE THIS DRAWING.

HEALTH AND SAFETY INFORMATION
IN ADDITION TO THE HAZARD/RISKS NORMALLY ASSOCIATED WITH THE TYPES OF WORK
DETAILED ON THIS DRAWING, NOTE THE FOLLOWING:
CONSTRUCTION.

MAINTENANCE/CLEANING/OPERATION.

DECOMMISSIONING/DEMOLITION.

Notes
1. THIS DRAWING IS BASED ON:
1.1. ARCHITECT'S PLAN 0345-SEW-ZZ-00-DR-L-007102 RECEIVED
FROM SEW ON 16/11/2020; AND
1.2. TOPOGRAPHICAL SURVEY RECEIVED 07/12/2020 FROM
SURVEY OPERATIONS.
1.3. TOPOGRAPHICAL SURVEY DATED 25/08/2017 FROM
MALCOLM HUGHES LAND SURVEYORS.
1.4. LAYOUT OF LONDON ROAD JUNCTION FROM TRANSPORT
FOR GREATER MANCHESTER RECEIVED 26/03/21.
2. PHASE 1 PLANNING BOUNDARY AS PER PLANNING
REFERENCE 124972/FO/2019.
3. PUBLIC HIGHWAY BOUNDARY BASED ON 'Adopted Highway
Map' PNG, RECEIVED 08.01.2021 FROM MCC IN COMBINATION
WITH EXISTING TOPOGRAPHICAL SURVEY USED AS A GUIDE.
4. SEE MANCHESTER CITY COUNCIL STANDARD DETAILS FOR
KERB BEDDING AND FOUNDATIONS.
5. REFER TO DRAWING 0042912-BHE-XX-XX-DR-C-2800 FOR
PAVEMENT BUILD-UPS AND DETAILS

B	FOR MCC REVIEW	05.05.2021	JS	JMS
A	FOR MCC REVIEW	08.12.2020	HN	JS
Rev	Description	Date	Dm	Ch'd

INFORMATION

Status of drawing

**BUROHAPPOLD
ENGINEERING**

17 Newman Street
London
W1T 1PD
UK

Tel: +44 (0)20 7927 9700
Fax: +44 (0)870 787 4145
Email: 0042912@burohappold.com
Web: www.burohappold.com

Architect **SEW**
Project **MAYFIELD DEVELOPMENT PARTNERSHIP**
Dwg Title **HIGHWAY WORKS
PROPOSED PAVEMENT PLAN
MANCUNIAN WAY SLIP WEST**

Scale/A1	1:250	Job No.	0042912
Drawn by	HN	Date	NOVEMBER 2020
Checked by	JS	Rev	B


Drawing No: 0042912-BHE-XX-XX-DR-C-2302

0042912-BHE-XX-XX-DR-C-2303

0042912-BHE-XX-XX-DR-C-2301

10 5 0 10 20
SCALE BEFORE REDUCTION
1 : 250

0042912-BHE-XX-XX-DR-C-2303.dwg

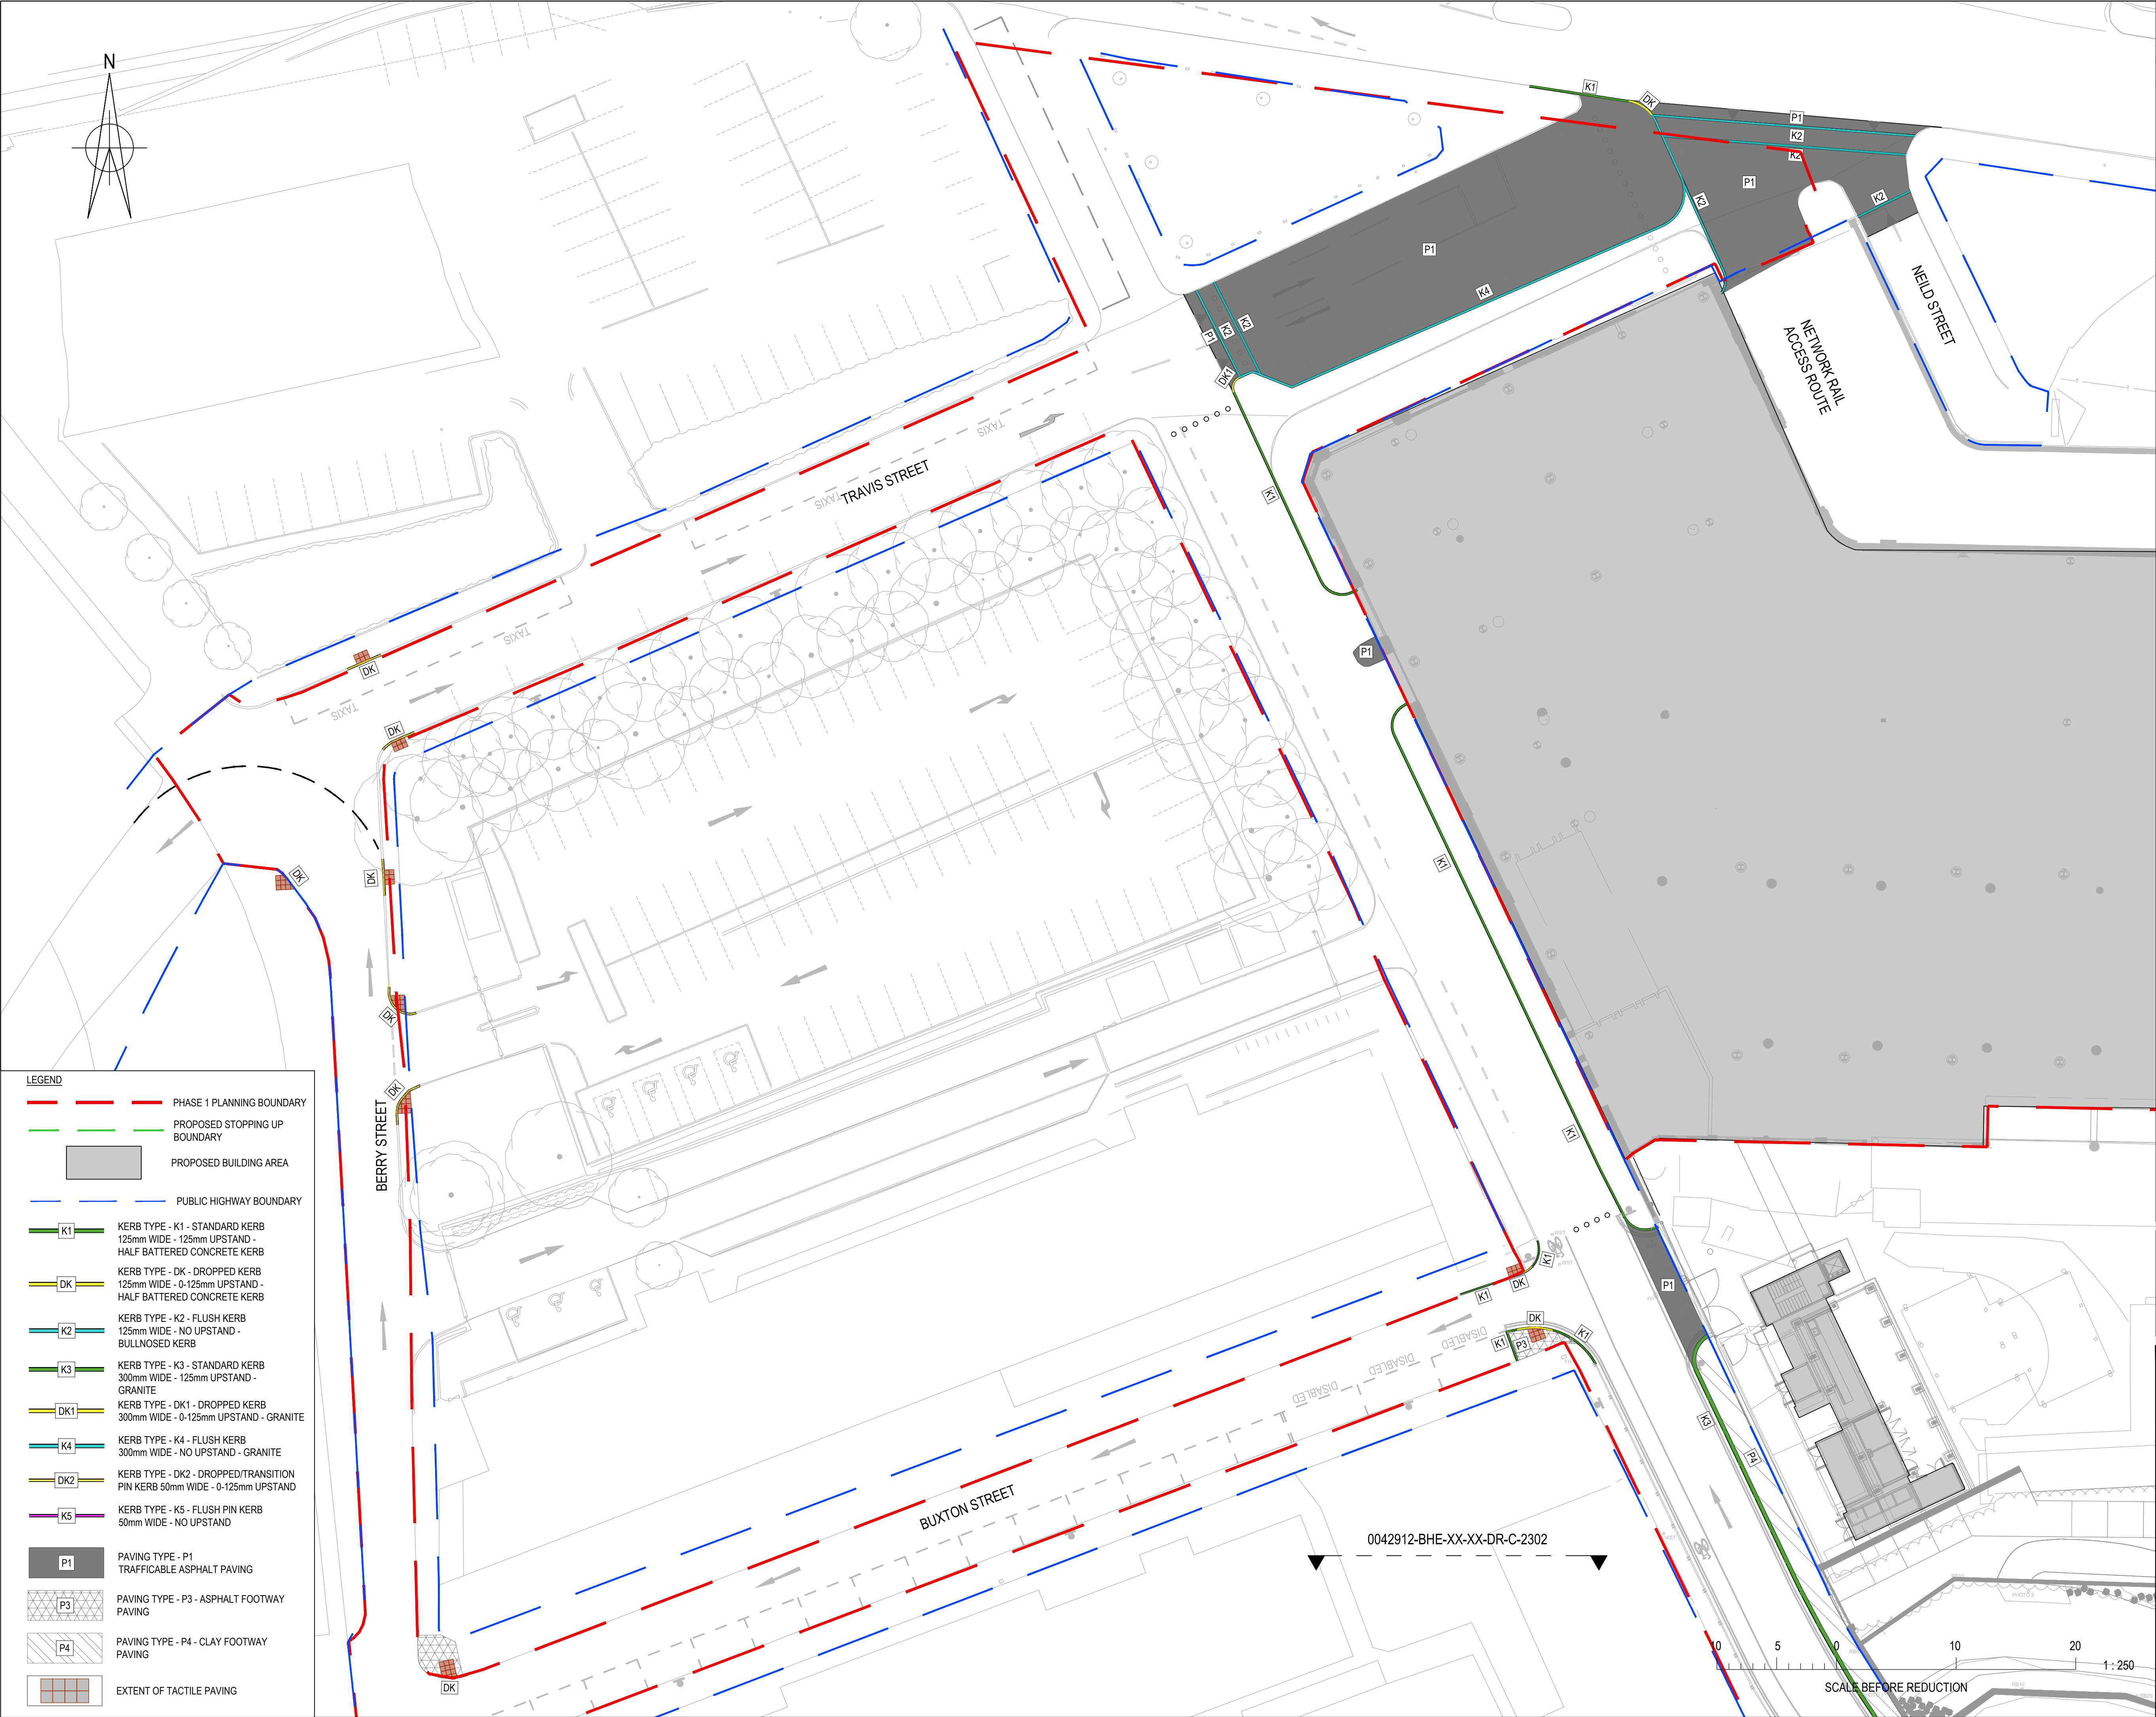

© Buro Happold Limited or its group companies.
All Rights reserved. Buro Happold and its group companies assert (unless otherwise agreed in writing) their rights under s.17.7.18 of the Copyright, Designs and Patents Act 1988.
DO NOT SCALE THIS DRAWING.

HEALTH AND SAFETY INFORMATION
IN ADDITION TO THE HAZARD RISKS NORMALLY ASSOCIATED WITH THE TYPES OF WORK DETAILED ON THIS DRAWING, NOTE THE FOLLOWING:

CONSTRUCTION

MAINTENANCE/CLEANING/OPERATION

DECOMMISSIONING/DEMOLITION

Notes

1. THIS DRAWING IS BASED ON:
1.1. ARCHITECT'S PLAN 0345-SEW-ZZ-00-DR-L-007102 RECEIVED FROM SEW ON 16/11/2020; AND
1.2. TOPOGRAPHICAL SURVEY RECEIVED 07/12/2020 FROM SURVEY OPERATIONS.
1.3. TOPOGRAPHICAL SURVEY DATED 25/08/2017 FROM MALCOLM HUGHES LAND SURVEYORS.
1.4. LAYOUT OF LONDON ROAD JUNCTION FROM TRANSPORT FOR GREATER MANCHESTER RECEIVED 26/03/21.
2. PHASE 1 PLANNING BOUNDARY AS PER PLANNING REFERENCE 124972/FQ/2019.
3. PUBLIC HIGHWAY BOUNDARY BASED ON 'Adopted Highway Map' PNG, RECEIVED 08.01.2021 FROM MCC IN COMBINATION WITH EXISTING TOPOGRAPHICAL SURVEY USED AS A GUIDE.
4. SEE MANCHESTER CITY COUNCIL STANDARD DETAILS FOR KERB BEDDING AND FOUNDATIONS.
5. REFER TO DRAWING 0042912-BHE-XX-XX-DR-C-2800 FOR PAVEMENT BUILD-UPS AND DETAILS

B	FOR MCC REVIEW	05.05.2021	JS	JMS
A	FOR MCC REVIEW	08.12.2020	HN	JS
Rev	Description	Date	Dm	Ch'd

INFORMATION

Status of drawing

**BUROHAPPOLD
ENGINEERING**

17 Newman Street
London
W1T 1PD
UK

Tel: +44 (0)20 7927 9700
Fax: +44 (0)870 787 4145
Email: 0042912@burohappold.com
Web: www.burohappold.com


Architect **SEW**
Project **MAYFIELD DEVELOPMENT PARTNERSHIP**
Dwg Title **HIGHWAY WORKS
PROPOSED PAVEMENT PLAN
BARING, BUXTON & TRAVIS STREETS**

Scale/A1 1:250
Drawn by HN
Checked by JS

Job No. **0042912**
Date **NOVEMBER 2020**
Rev **B**

Drawing No. **0042912-BHE-XX-XX-DR-C-2303**

John Scahill 17/05/2021 Mayfield Part 1 Manchester Urban Area 03 - 198802 - Sewerage Assets - BHE-XX-XX-DR-C-2303-2303-2303.dwg

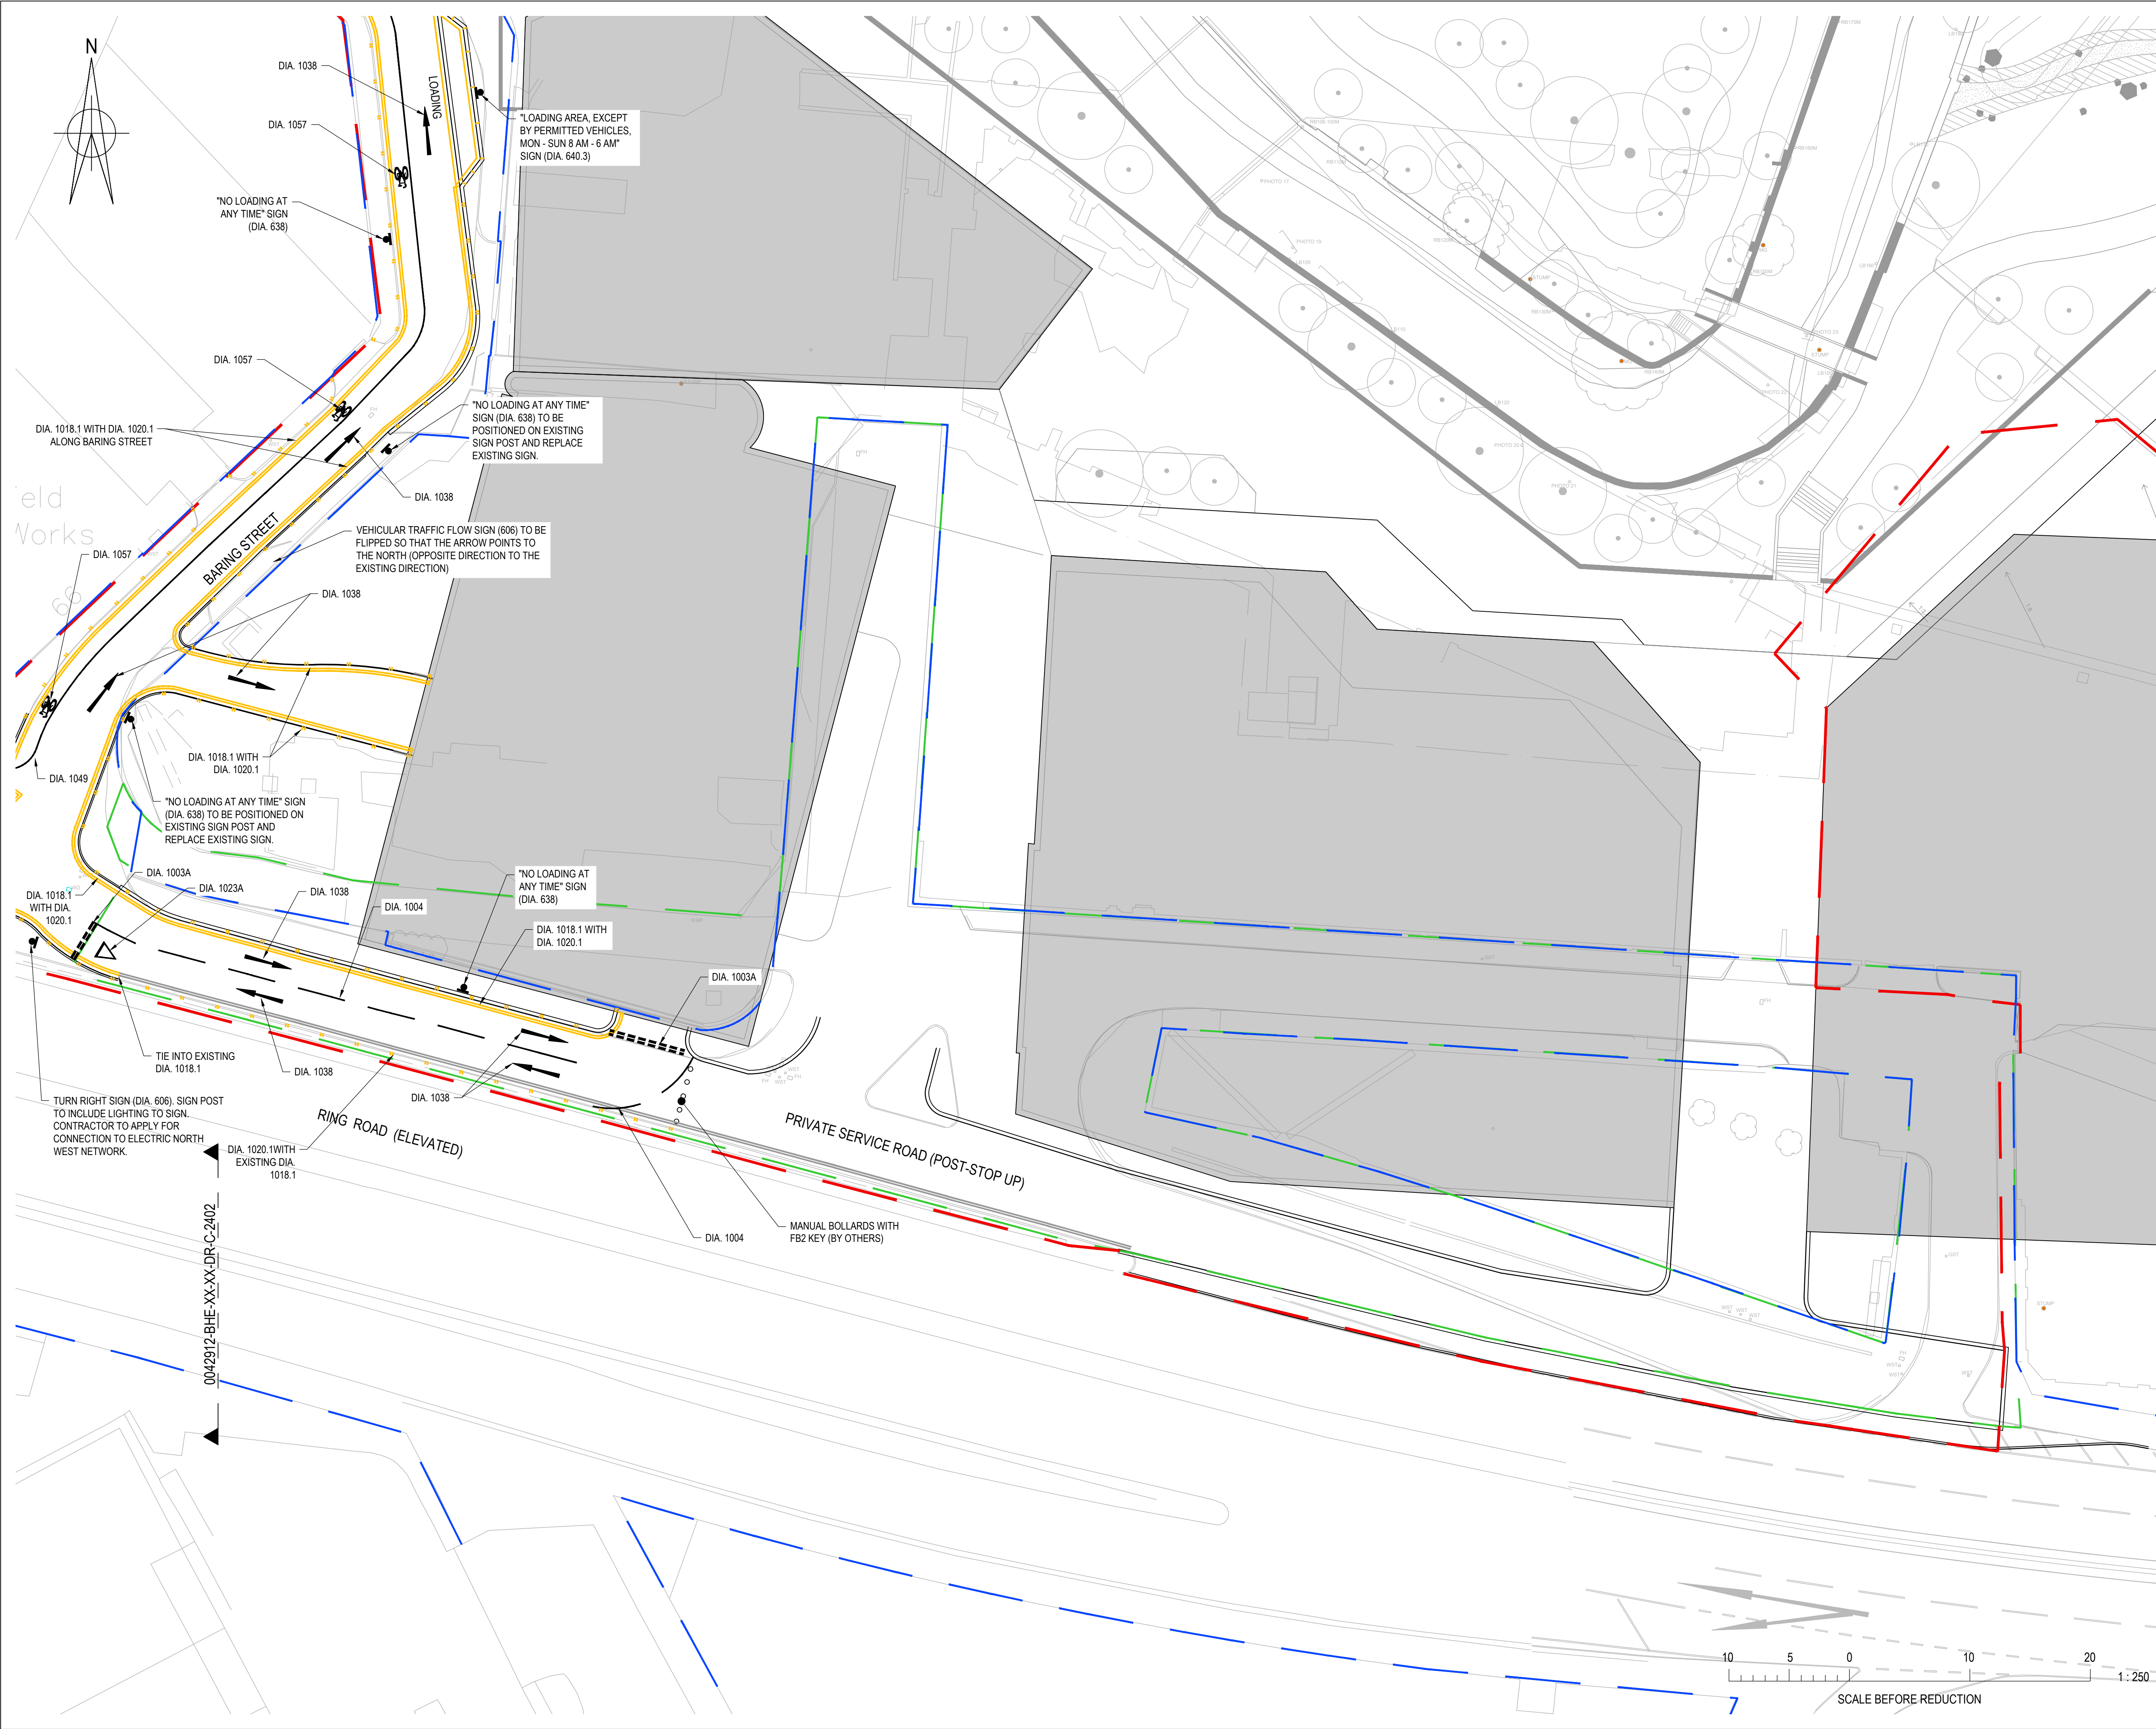

© Burro Happold Limited or its group companies.
All Rights reserved. Burro Happold and its group companies assert (unless otherwise agreed in writing) their rights under
177 to 181 of the Copyright, Designs and Patents Act 1988.
DO NOT SCALE THIS DRAWING.

HEALTH AND SAFETY INFORMATION
IN ADDITION TO THE HAZARD/RISKS NORMALLY ASSOCIATED WITH THE TYPES OF WORK
DETAILED ON THIS DRAWING, NOTE THE FOLLOWING:
CONSTRUCTION.

MAINTENANCE/CLEANING/OPERATION.

DECOMMISSIONING/DEMOLITION.

Notes
1. THIS DRAWING IS BASED ON:
1.1. ARCHITECT'S PLAN 0345-SEW-ZZ-00-DR-L-007102 RECEIVED FROM SEW ON 16/11/2020; AND
1.2. TOPOGRAPHICAL SURVEY RECEIVED 07/12/2020 FROM SURVEY OPERATIONS.
1.3. TOPOGRAPHICAL SURVEY DATED 25/08/2017 FROM MALCOLM HUGHES LAND SURVEYORS.
1.4. LAYOUT OF LONDON ROAD JUNCTION FROM TRANSPORT FOR GREATER MANCHESTER RECEIVED 26/03/21.
2. PHASE 1 PLANNING BOUNDARY AS PER PLANNING REFERENCE 124972/F0/2019.
3. PUBLIC HIGHWAY BOUNDARY BASED ON 'Adopted Highway Map' PNG, RECEIVED 08.01.2021 FROM MCC IN COMBINATION WITH EXISTING TOPOGRAPHICAL SURVEY USED AS A GUIDE.
4. EXISTING ROAD MARKINGS ARE TO BE BURNT OFF WHERE REQUIRED.
5. TRAFFIC ROAD MARKINGS AND SIGNS ARE TO BE IN ACCORDANCE WITH THE TRAFFIC SIGN MANUAL.

LEGEND
--- PHASE 1 PLANNING BOUNDARY
--- PROPOSED STOPPING UP BOUNDARY
--- PROPOSED BUILDING AREA
--- PUBLIC HIGHWAY BOUNDARY

B	FOR MCC REVIEW	05.05.2021	JS	JMS
A	FOR MCC REVIEW	08.12.2020	HN	JS
Rev	Description	Date	Dm	Ch'd

INFORMATION
Status of drawing

BUROHAPPOLD ENGINEERING

17 Newman Street
London
W1T 1PD
UK


Tel: +44 (0)20 7927 9700
Fax: +44 (0)870 787 4145
Email: 0042912@burohappold.com
Web: www.burohappold.com

Architect: SEW
Project: MAYFIELD DEVELOPMENT PARTNERSHIP
Dip Title: HIGHWAY WORKS - PROPOSED ROAD MARKINGS & TRAFFIC SIGNS MANCUNIAN WAY SLIP EAST

Scales@A1	1:250	Job No.	0042912
Drawn by	XX	Date	NOVEMBER 2020
Checked by	XX	Rev	B

Drawing No: 0042912-BHE-XX-XX-DR-C-2401

John Scahill 17/05/2021 Mayfield Part 1: Manchester Highway Works - 1888027_Shaill002912BHE-XX-XX-DR-C-24010245.dwg

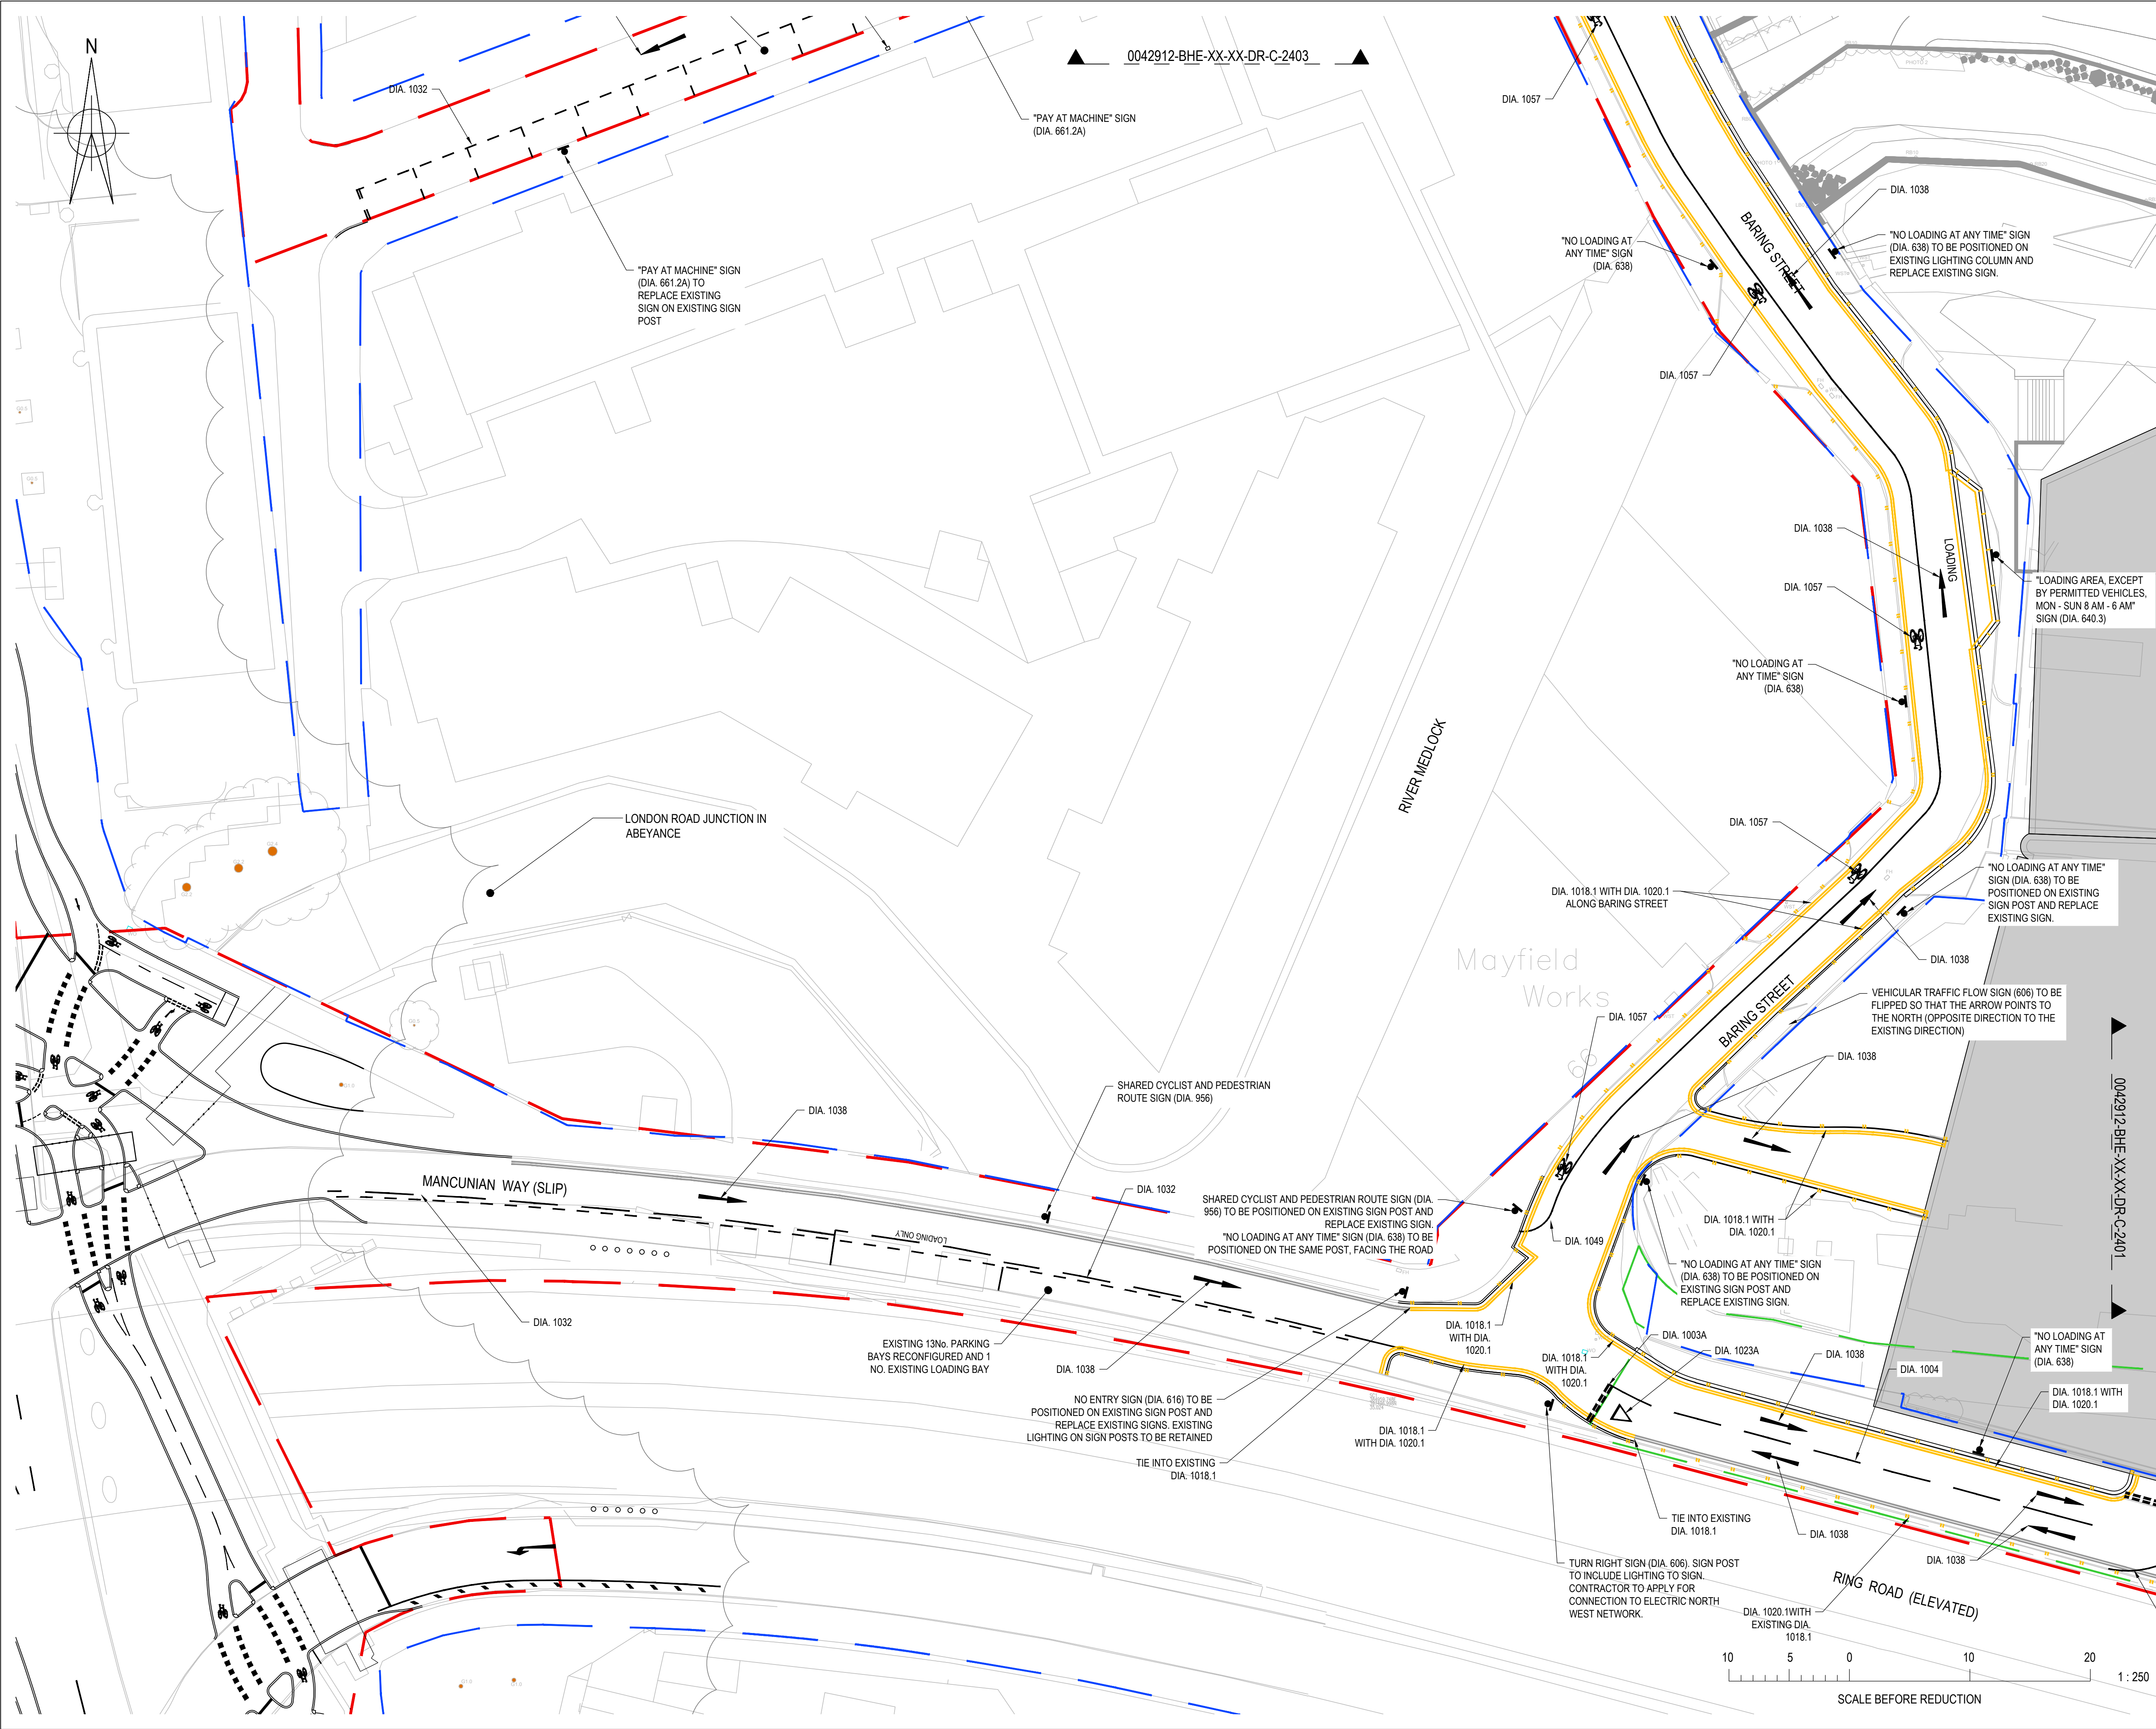

© Buro Happold Limited or its group companies.
All Rights reserved. Buro Happold and its group companies assert (unless otherwise agreed in writing) their rights under s.17.7 to 18 of the Copyright, Designs and Patents Act 1988.
DO NOT SCALE THIS DRAWING.

HEALTH AND SAFETY INFORMATION
IN ADDITION TO THE HAZARD RISKS NORMALLY ASSOCIATED WITH THE TYPES OF WORK DETAILED ON THIS DRAWING, NOTE THE FOLLOWING:
CONSTRUCTION

MAINTENANCE/CLEANING/OPERATION

DECOMMISSIONING/DEMOLITION

Notes
1. THIS DRAWING IS BASED ON:
1.1. ARCHITECT'S PLAN 0345-SEW-ZZ-00-DR-L-007102 RECEIVED FROM SEW ON 16/11/2020; AND
1.2. TOPOGRAPHICAL SURVEY RECEIVED 07/12/2020 FROM SURVEY OPERATIONS.
1.3. TOPOGRAPHICAL SURVEY DATED 25/08/2017 FROM MALCOLM HUGHES LAND SURVEYORS.
1.4. LAYOUT OF LONDON ROAD JUNCTION FROM TRANSPORT FOR GREATER MANCHESTER RECEIVED 28/03/21.
2. PHASE 1 PLANNING BOUNDARY AS PER PLANNING REFERENCE 124972/FO/2019.
3. PUBLIC HIGHWAY BOUNDARY BASED ON 'Adopted Highway Map' PNG, RECEIVED 08.01.2021 FROM MCC IN COMBINATION WITH EXISTING TOPOGRAPHICAL SURVEY USED AS A GUIDE.
4. EXISTING ROAD MARKINGS ARE TO BE BURNT OFF WHERE REQUIRED
5. TRAFFIC ROAD MARKINGS AND SIGNS ARE TO BE IN ACCORDANCE WITH THE TRAFFIC SIGN MANUAL


LEGEND
--- PHASE 1 PLANNING BOUNDARY
--- PROPOSED STOPPING UP BOUNDARY
[Grey Box] PROPOSED BUILDING AREA
--- PUBLIC HIGHWAY BOUNDARY

B	FOR MCC REVIEW	05.05.2021	JS	JMS
A	FOR MCC REVIEW	08.12.2020	HN	JS
Rev	Description	Date	Dm	Ch'd

INFORMATION
Status of drawing

BUROHAPPOLD ENGINEERING

17 Newman Street London W1T 1PD UK	Tel: +44 (0)20 7927 9700 Fax: +44 (0)870 787 4145 Email: 0042912@burohappold.com Web: www.burohappold.com
Architect Project Dip Title	SEW MAYFIELD DEVELOPMENT PARTNERSHIP HIGHWAY WORKS - PROPOSED ROAD MARKINGS & TRAFFIC SIGNS MANCUNIAN WAY SLIP WEST
Scales@A1 Drawn by Checked by	1:250 XX XX
Job No. Date Rev	0042912 NOVEMBER 2020 B
Drawing No.	0042912-BHE-XX-XX-DR-C-2402

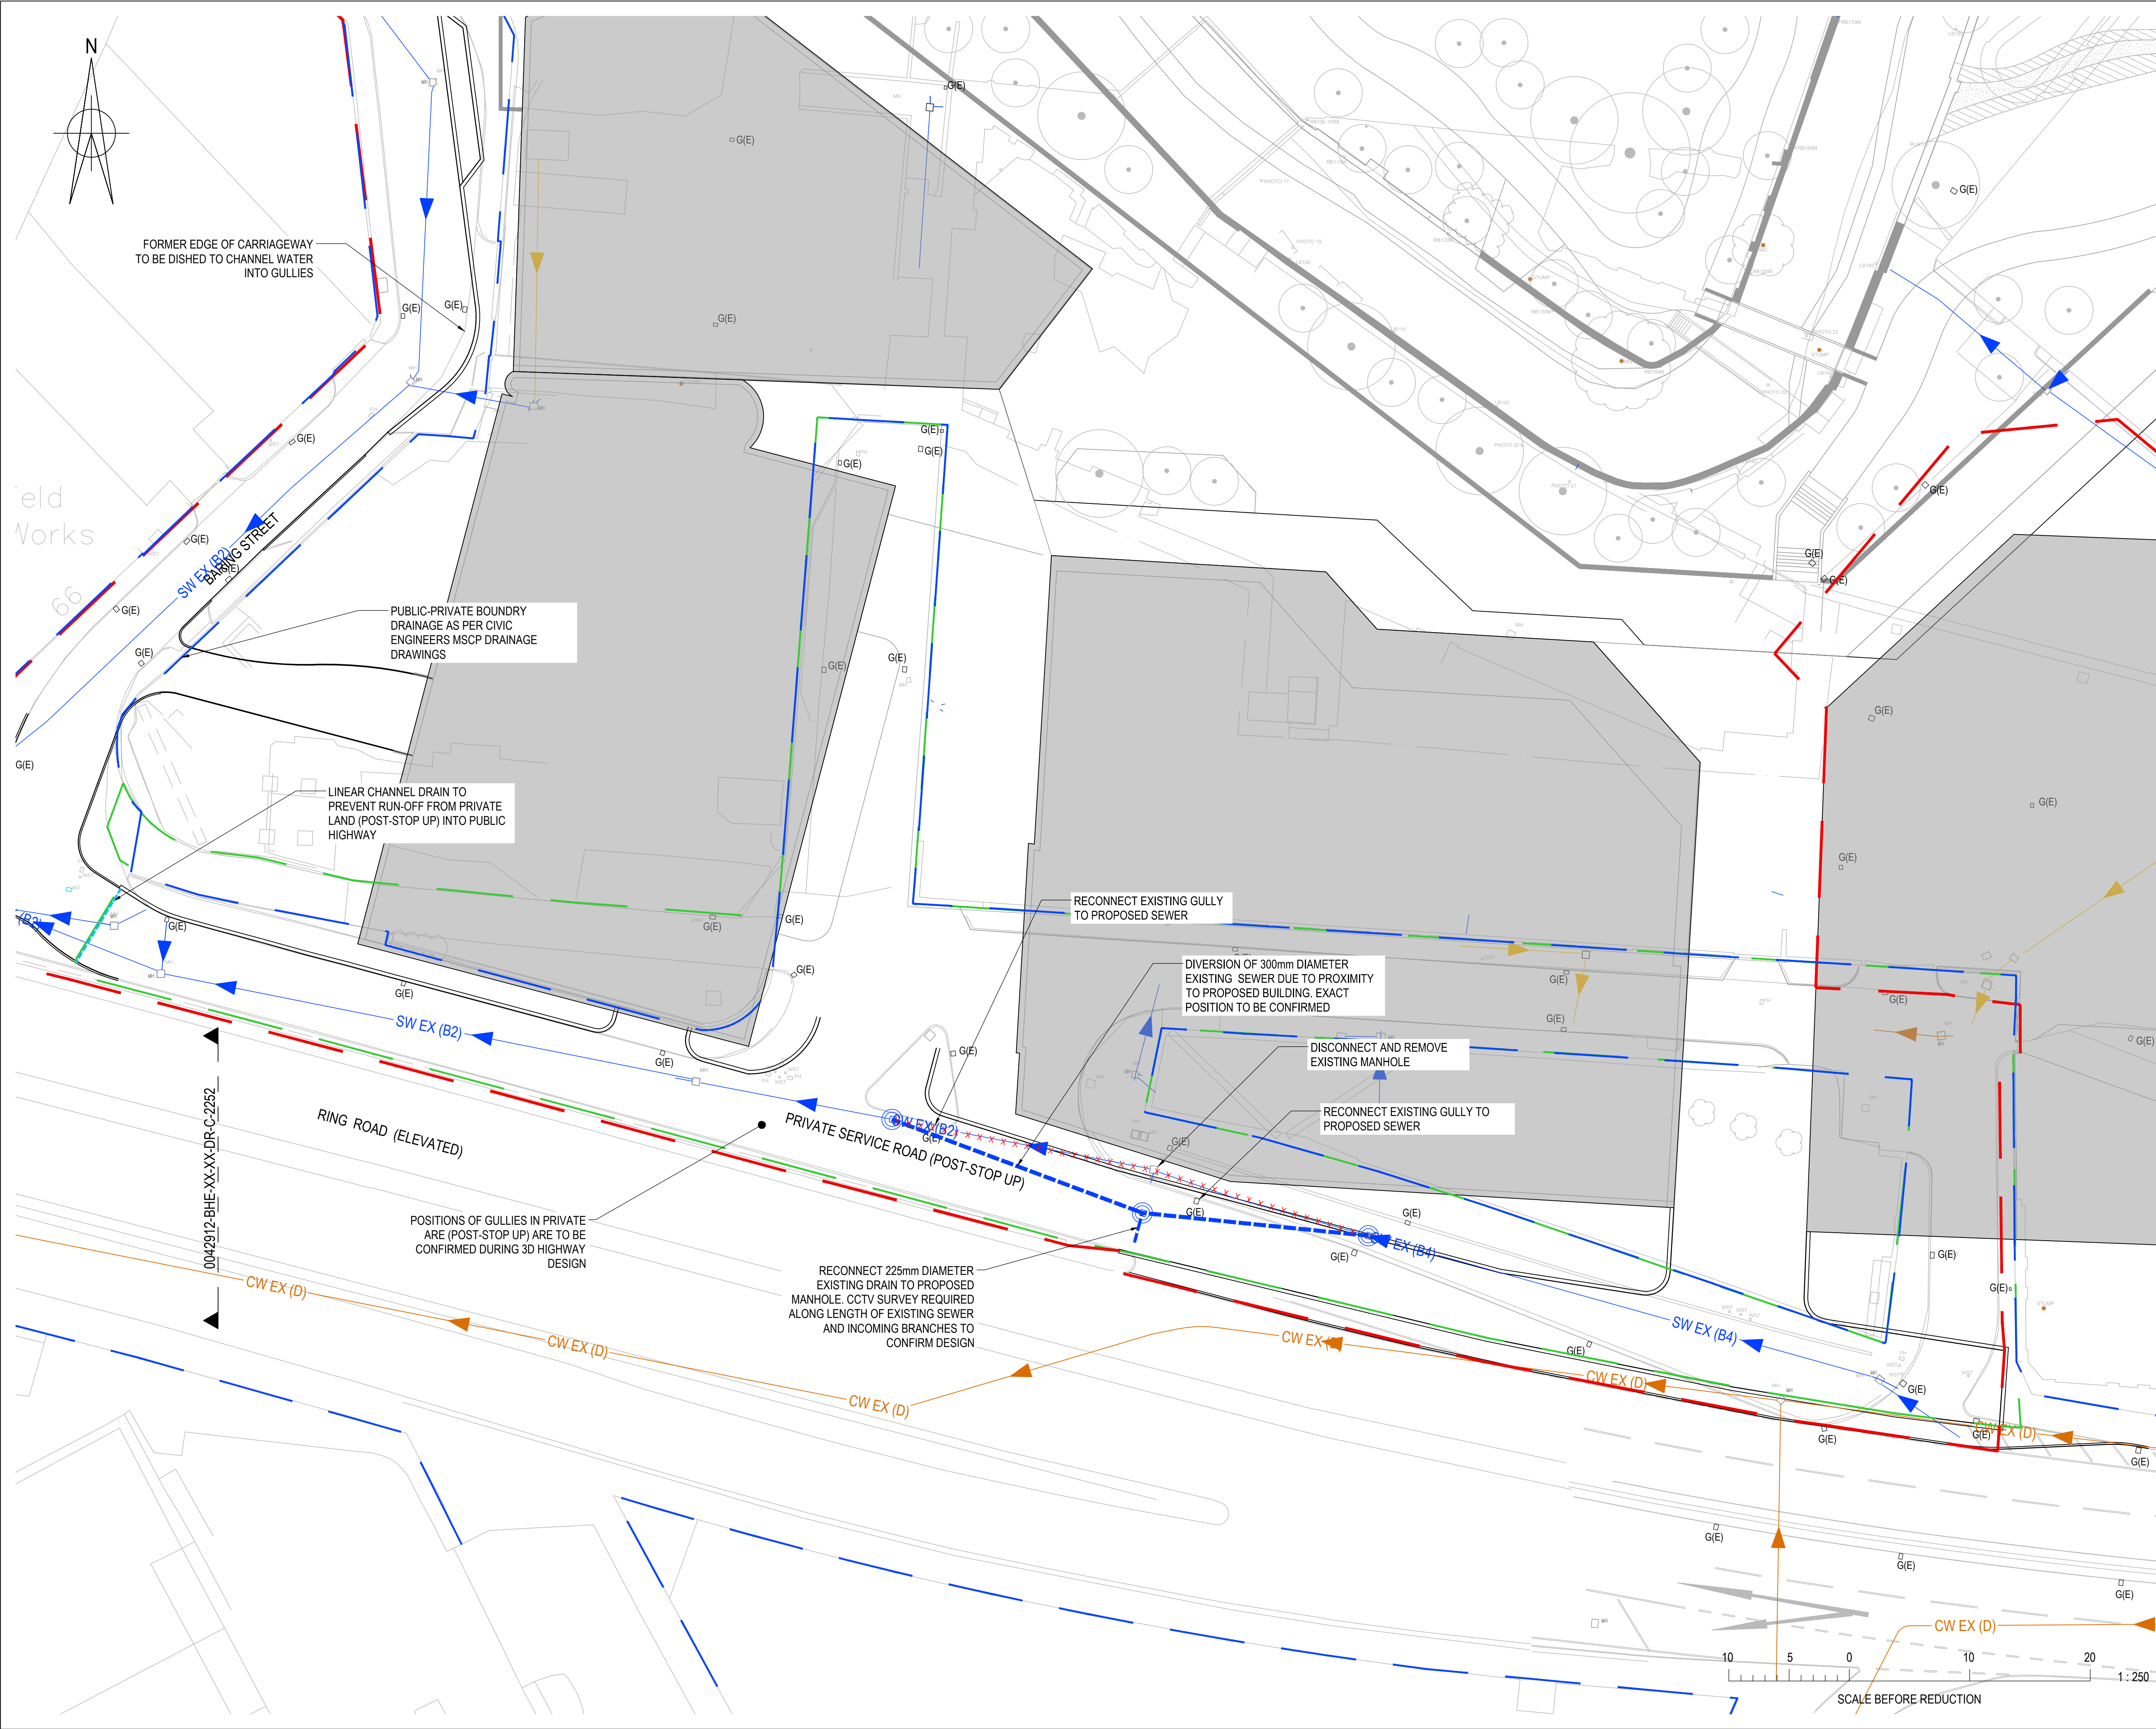

© Buro Happold Limited or its group companies.
All Rights reserved. Buro Happold and its group companies assert (unless otherwise agreed in writing) their rights under
s.17.18 of the Copyright, Designs and Patents Act 1988.
DO NOT SCALE THIS DRAWING.

HEALTH AND SAFETY INFORMATION
IN ADDITION TO THE HAZARD/RISKS NORMALLY ASSOCIATED WITH THE TYPES OF WORK
DETAILED ON THIS DRAWING, NOTE THE FOLLOWING:
CONSTRUCTION

MAINTENANCE/CLEANING/OPERATION

DECOMMISSIONING/DEMOLITION

Notes
1. THIS DRAWING IS BASED ON:
1.1. ARCHITECT'S PLAN 0345-SEW-ZZ-00-DR-L-007102 RECEIVED
FROM SEW ON 16/11/2020; AND
1.2. TOPOGRAPHICAL SURVEY RECEIVED 07/12/2020 FROM
SURVEY OPERATIONS.
1.3. TOPOGRAPHICAL SURVEY DATED 25/08/2017 FROM
MALCOLM HUGHES LAND SURVEYORS.
1.4. LAYOUT OF LONDON ROAD JUNCTION FROM TRANSPORT
FOR GREATER MANCHESTER RECEIVED 26/03/21.
2. PHASE 1 PLANNING BOUNDARY AS PER PLANNING
REFERENCE 124972/FO/2019.
3. PUBLIC HIGHWAY BOUNDARY BASED ON 'Adopted Highway
Map' PNG, RECEIVED 08.01.2021 FROM MCC IN COMBINATION
WITH EXISTING TOPOGRAPHICAL SURVEY USED AS A GUIDE.
4. REFER TO DRAWING 0042912-BHE-XX-XX-DR-C-2850 FOR
DRAINAGE DETAILS

LEGEND
--- PHASE 1 PLANNING BOUNDARY
--- PROPOSED STOPPING UP
BOUNDARY
--- PROPOSED BUILDING AREA
--- PUBLIC HIGHWAY BOUNDARY

EXISTING DRAINAGE (WITH CONFIDENCE RATINGS)
--- SW EX (D) --- EXISTING SURFACE WATER
SEWER
--- CW EX (D) --- EXISTING COMBINED WATER
SEWER
--- FW EX (D) --- EXISTING COMBINED WATER
SEWER
□ G(E) EXISTING GULLY

PROPOSED DRAINAGE
□ G(P) PROPOSED GULLY
--- SURFACE WATER PIPE
--- LINEAR CHANNEL DRAIN
--- SURFACE WATER MANHOLE
X X X X X X X X X X EXISTING SEWER TO BE
ABANDON

CONFIDENCE LEVELS FOR EXISTING SEWERS
(D) ROUTE FROM SERVICE RECORDS.
(C) ROUTE FROM SERVICE RECORDS TIED TO VISUAL
INDICATORS.
(B4) ASSUMED ROUTE - UNDETECTED BY EML OR GPR.
(B3) HORIZONTALLY POSITIONED DATA ONLY.
(B2) HORIZONTAL AND VERTICAL POSITION DETECTED BY A
SINGLE METHOD.
(B2P) HORIZONTAL AND VERTICAL POSITION DETECTED BY A
SINGLE METHOD WITH POST PROCESSING OF DATA.
(B1) HORIZONTAL AND VERTICAL POSITION DETECTED BY
MULTIPLE METHODS WITH POST PROCESSING OF DATA.
(A) HORIZONTAL AND VERTICAL POSITION VERIFIED VISUALLY.

B	FOR MCC REVIEW	05.05.2021	JS	JMS
A	FOR MCC REVIEW	08.12.2020	HN	JS

Rev	Description	Date	Drm	Crd'd

INFORMATION
Status of drawing

**BUROHAPPOLD
ENGINEERING**


17 Newman Street
London
W1T 1PD
UK

Tel: +44 (0)20 7927 9700
Fax: +44 (0)870 787 4145
Email: 0042912@burohappold.com
Web: www.burohappold.com

Architect SEW
Project MAYFIELD DEVELOPMENT PARTNERSHIP
Dig Title HIGHWAY WORKS
PROPOSED DRAINAGE LAYOUT
MANCUNIAN WAY SLIP EAST

Scale/A1 1:250	Job No. 0042912
Drawn by HN	Date NOVEMBER 2020
Checked by JS	Rev B

Drawing No: 0042912-BHE-XX-XX-DR-C-2501

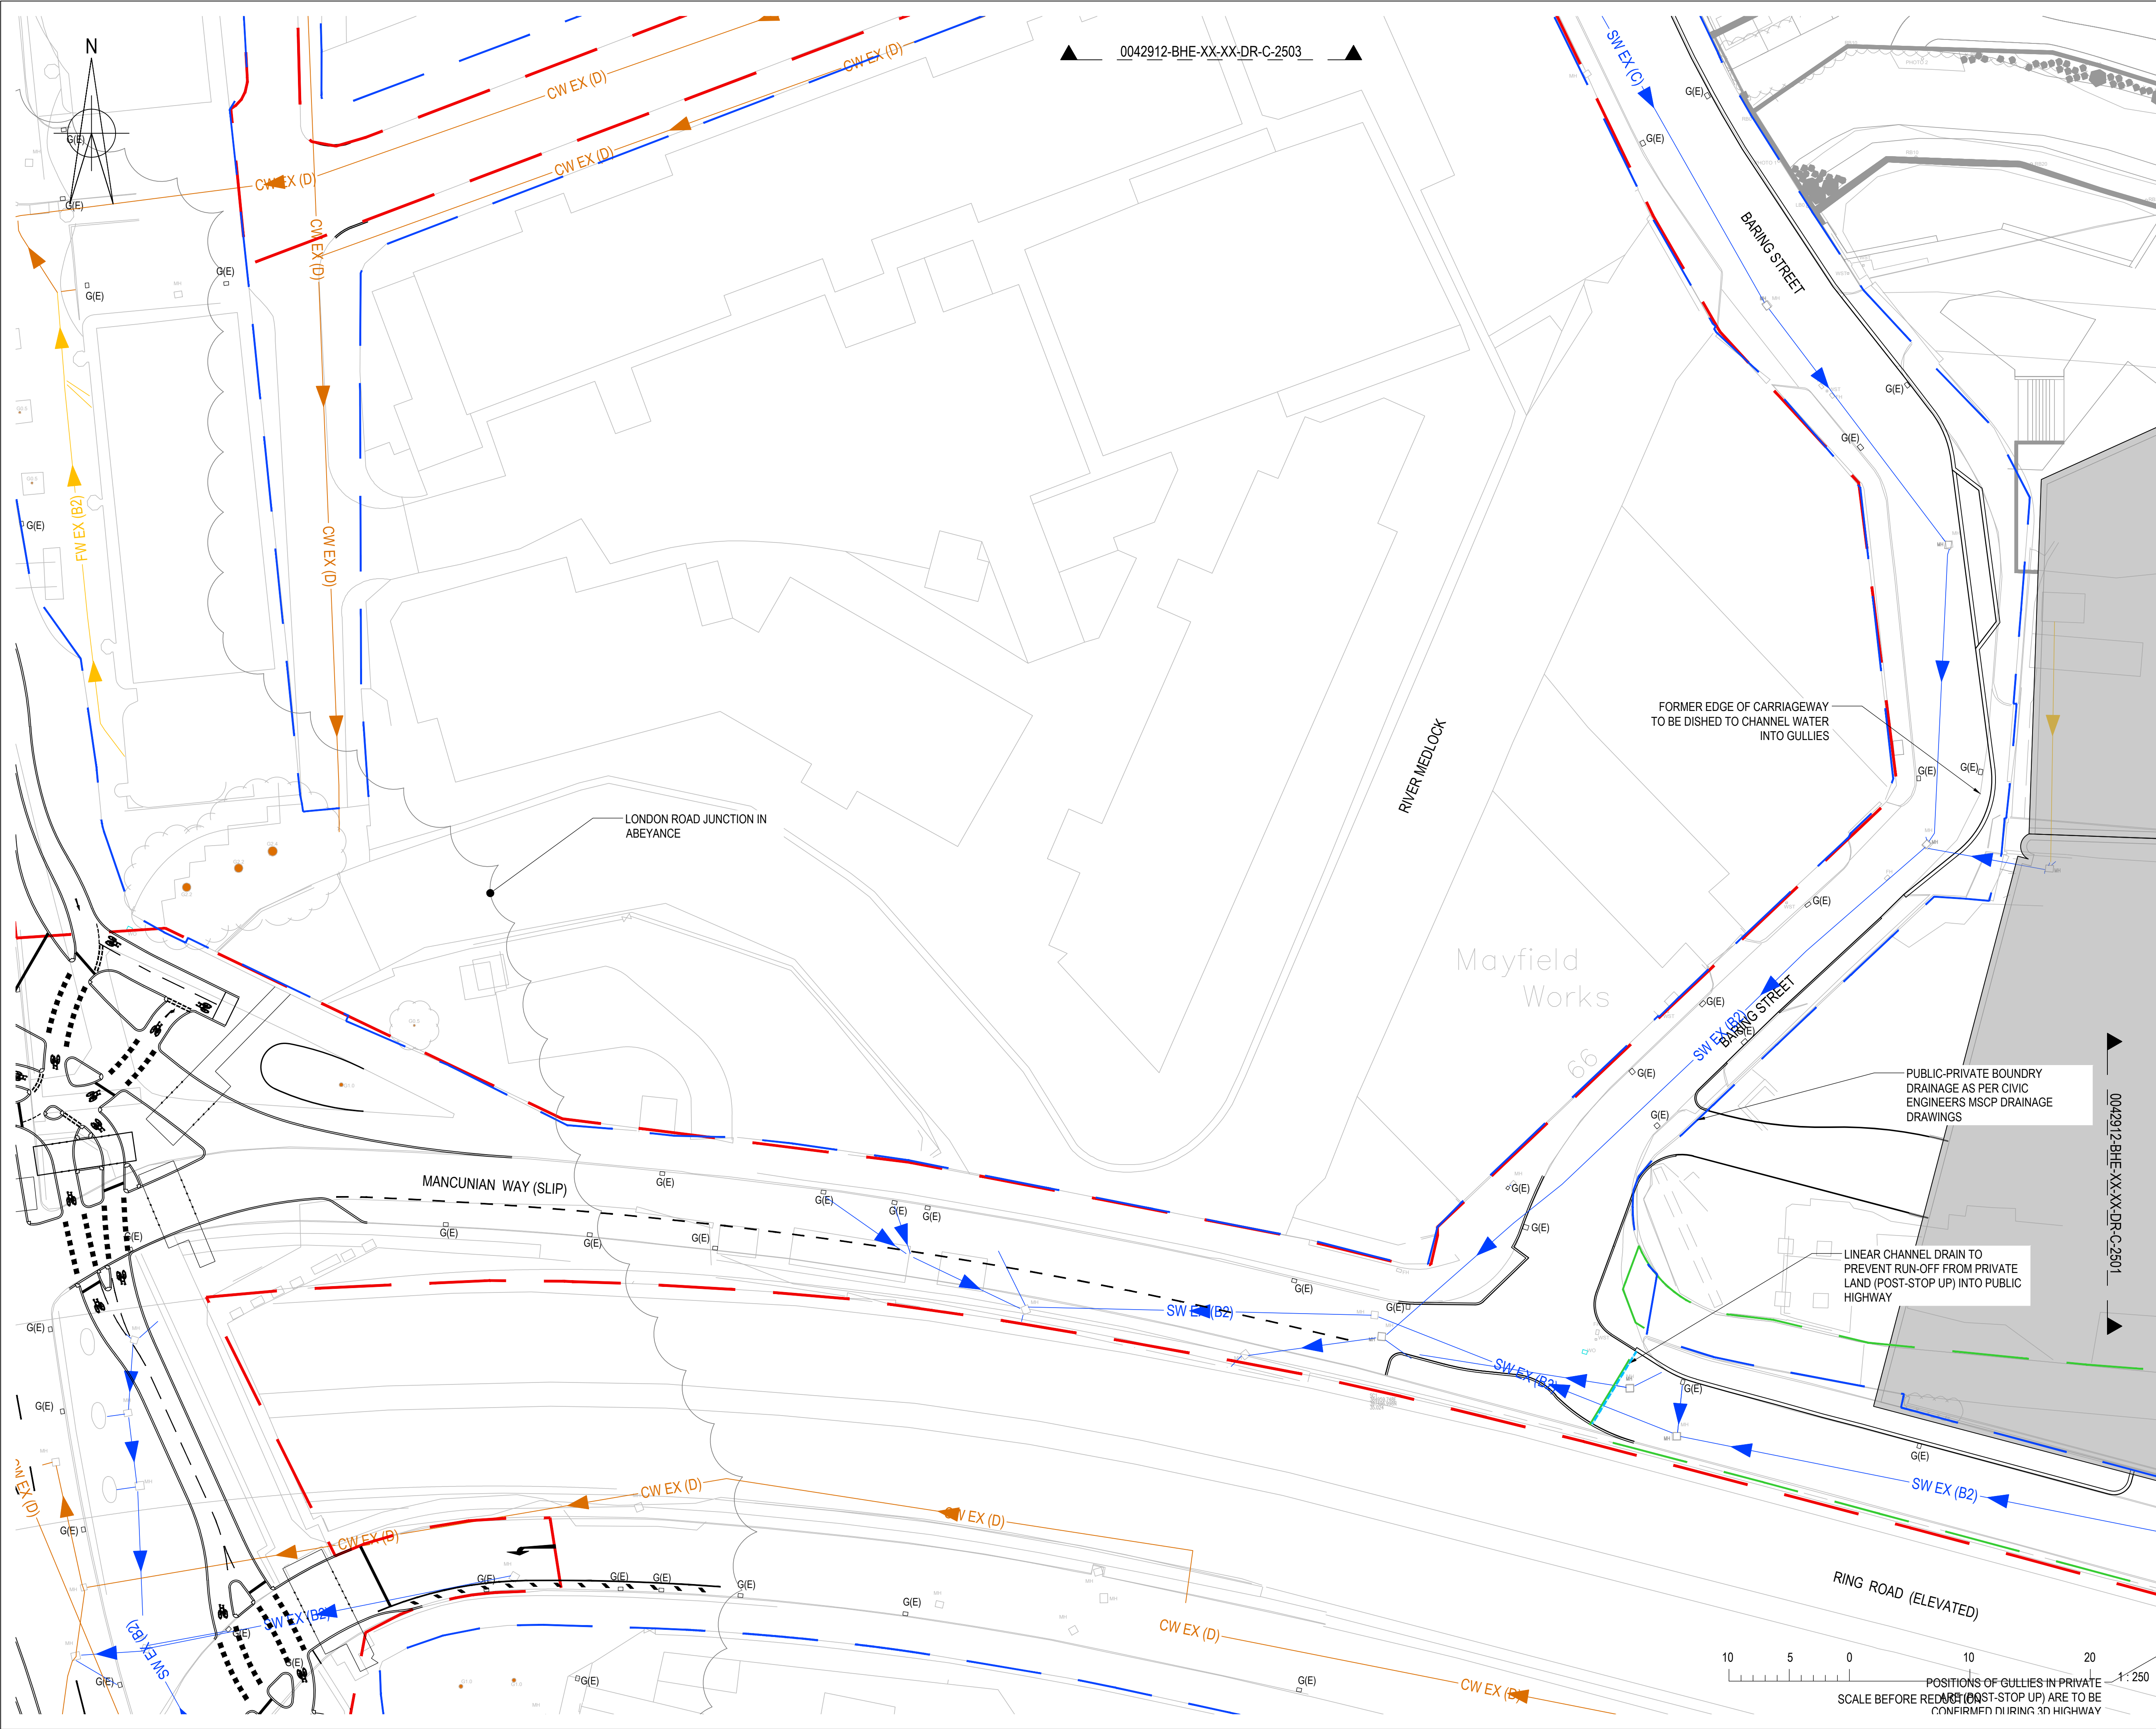

© Buro Happold Limited or its group companies.
All Rights reserved. Buro Happold and its group companies assert (unless otherwise agreed in writing) their rights under s.17.7.18 of the Copyright, Designs and Patents Act 1988.
DO NOT SCALE THIS DRAWING.

HEALTH AND SAFETY INFORMATION
IN ADDITION TO THE HAZARD RISKS NORMALLY ASSOCIATED WITH THE TYPES OF WORK DETAILED ON THIS DRAWING, NOTE THE FOLLOWING:
CONSTRUCTION

MAINTENANCE/CLEANING/OPERATION

DECOMMISSIONING/DEMOLITION

Notes
1. THIS DRAWING IS BASED ON:
1.1. ARCHITECT'S PLAN 0345-SEW-ZZ-00-DR-L-007102 RECEIVED FROM SEW ON 16/11/2020; AND
1.2. TOPOGRAPHICAL SURVEY RECEIVED 07/12/2020 FROM SURVEY OPERATIONS.
1.3. TOPOGRAPHICAL SURVEY DATED 25/08/2017 FROM MALCOLM HUGHES LAND SURVEYORS.
1.4. LAYOUT OF LONDON ROAD JUNCTION FROM TRANSPORT FOR GREATER MANCHESTER RECEIVED 26/03/21.
2. PHASE 1 PLANNING BOUNDARY AS PER PLANNING REFERENCE 124972/FD/2019.
3. PUBLIC HIGHWAY BOUNDARY BASED ON 'Adopted Highway Map' PNG, RECEIVED 08.01.2021 FROM MCC IN COMBINATION WITH EXISTING TOPOGRAPHICAL SURVEY USED AS A GUIDE.
4. REFER TO DRAWING 0042912-BHE-XX-XX-DR-C-2850 FOR DRAINAGE DETAILS

LEGEND
--- PHASE 1 PLANNING BOUNDARY
--- PROPOSED STOPPING UP BOUNDARY
[Grey Box] PROPOSED BUILDING AREA
--- PUBLIC HIGHWAY BOUNDARY

EXISTING DRAINAGE (WITH CONFIDENCE RATINGS)
--- SW EX (D) --- EXISTING SURFACE WATER SEWER
--- CW EX (D) --- EXISTING COMBINED WATER SEWER
--- FW EX (D) --- EXISTING COMBINED WATER SEWER
[Square] G(E) EXISTING GULLY

PROPOSED DRAINAGE
[Square] G(P) PROPOSED GULLY
--- SURFACE WATER PIPE
--- LINEAR CHANNEL DRAIN
[Circle] SURFACE WATER MANHOLE
x x x x x x x x x x EXISTING SEWER TO BE ABANDON

CONFIDENCE LEVELS FOR EXISTING SEWERS
(D) ROUTE FROM SERVICE RECORDS.
(C) ROUTE FROM SERVICE RECORDS TIED TO VISUAL INDICATORS.
(B4) ASSUMED ROUTE - UNDETECTED BY EML OR GPR.
(B3) HORIZONTALLY POSITIONED DATA ONLY.
(B2) HORIZONTAL AND VERTICAL POSITION DETECTED BY A SINGLE METHOD.
(B2P) HORIZONTAL AND VERTICAL POSITION DETECTED BY A SINGLE METHOD WITH POST PROCESSING OF DATA.
(B1) HORIZONTAL AND VERTICAL POSITION DETECTED BY MULTIPLE METHODS WITH POST PROCESSING OF DATA.
(A) HORIZONTAL AND VERTICAL POSITION VERIFIED VISUALLY.

B	FOR MCC REVIEW	05.05.2021	JS	JMS
A	FOR MCC REVIEW	08.12.2020	HN	JS
Rev	Description	Date	Drm	Cr'd


0042912-BHE-XX-XX-DR-C-2501

INFORMATION
Status of drawing

BUROHAPPOLD ENGINEERING

17 Newman Street London W1T 1PD UK	Tel: +44 (0)20 7927 9700 Fax: +44 (0)870 787 4145 Email: 0042912@burohappold.com Web: www.burohappold.com
Architect Project Dip Title	SEW MAYFIELD DEVELOPMENT PARTNERSHIP HIGHWAY WORKS PROPOSED DRAINAGE LAYOUT MANUNIAN WAY SLIP WEST
Scales@A1 1:250 Drawn by Checked by	HN JS
Job No. Date Rev	0042912 NOVEMBER 2020 B
Drawing No: 0042912-BHE-XX-XX-DR-C-2502	

10 5 0 10 20
1:250
POSITIONS OF GULLIES IN PRIVATE LAND (POST-STOP UP) ARE TO BE CONFIRMED DURING 3D HIGHWAY

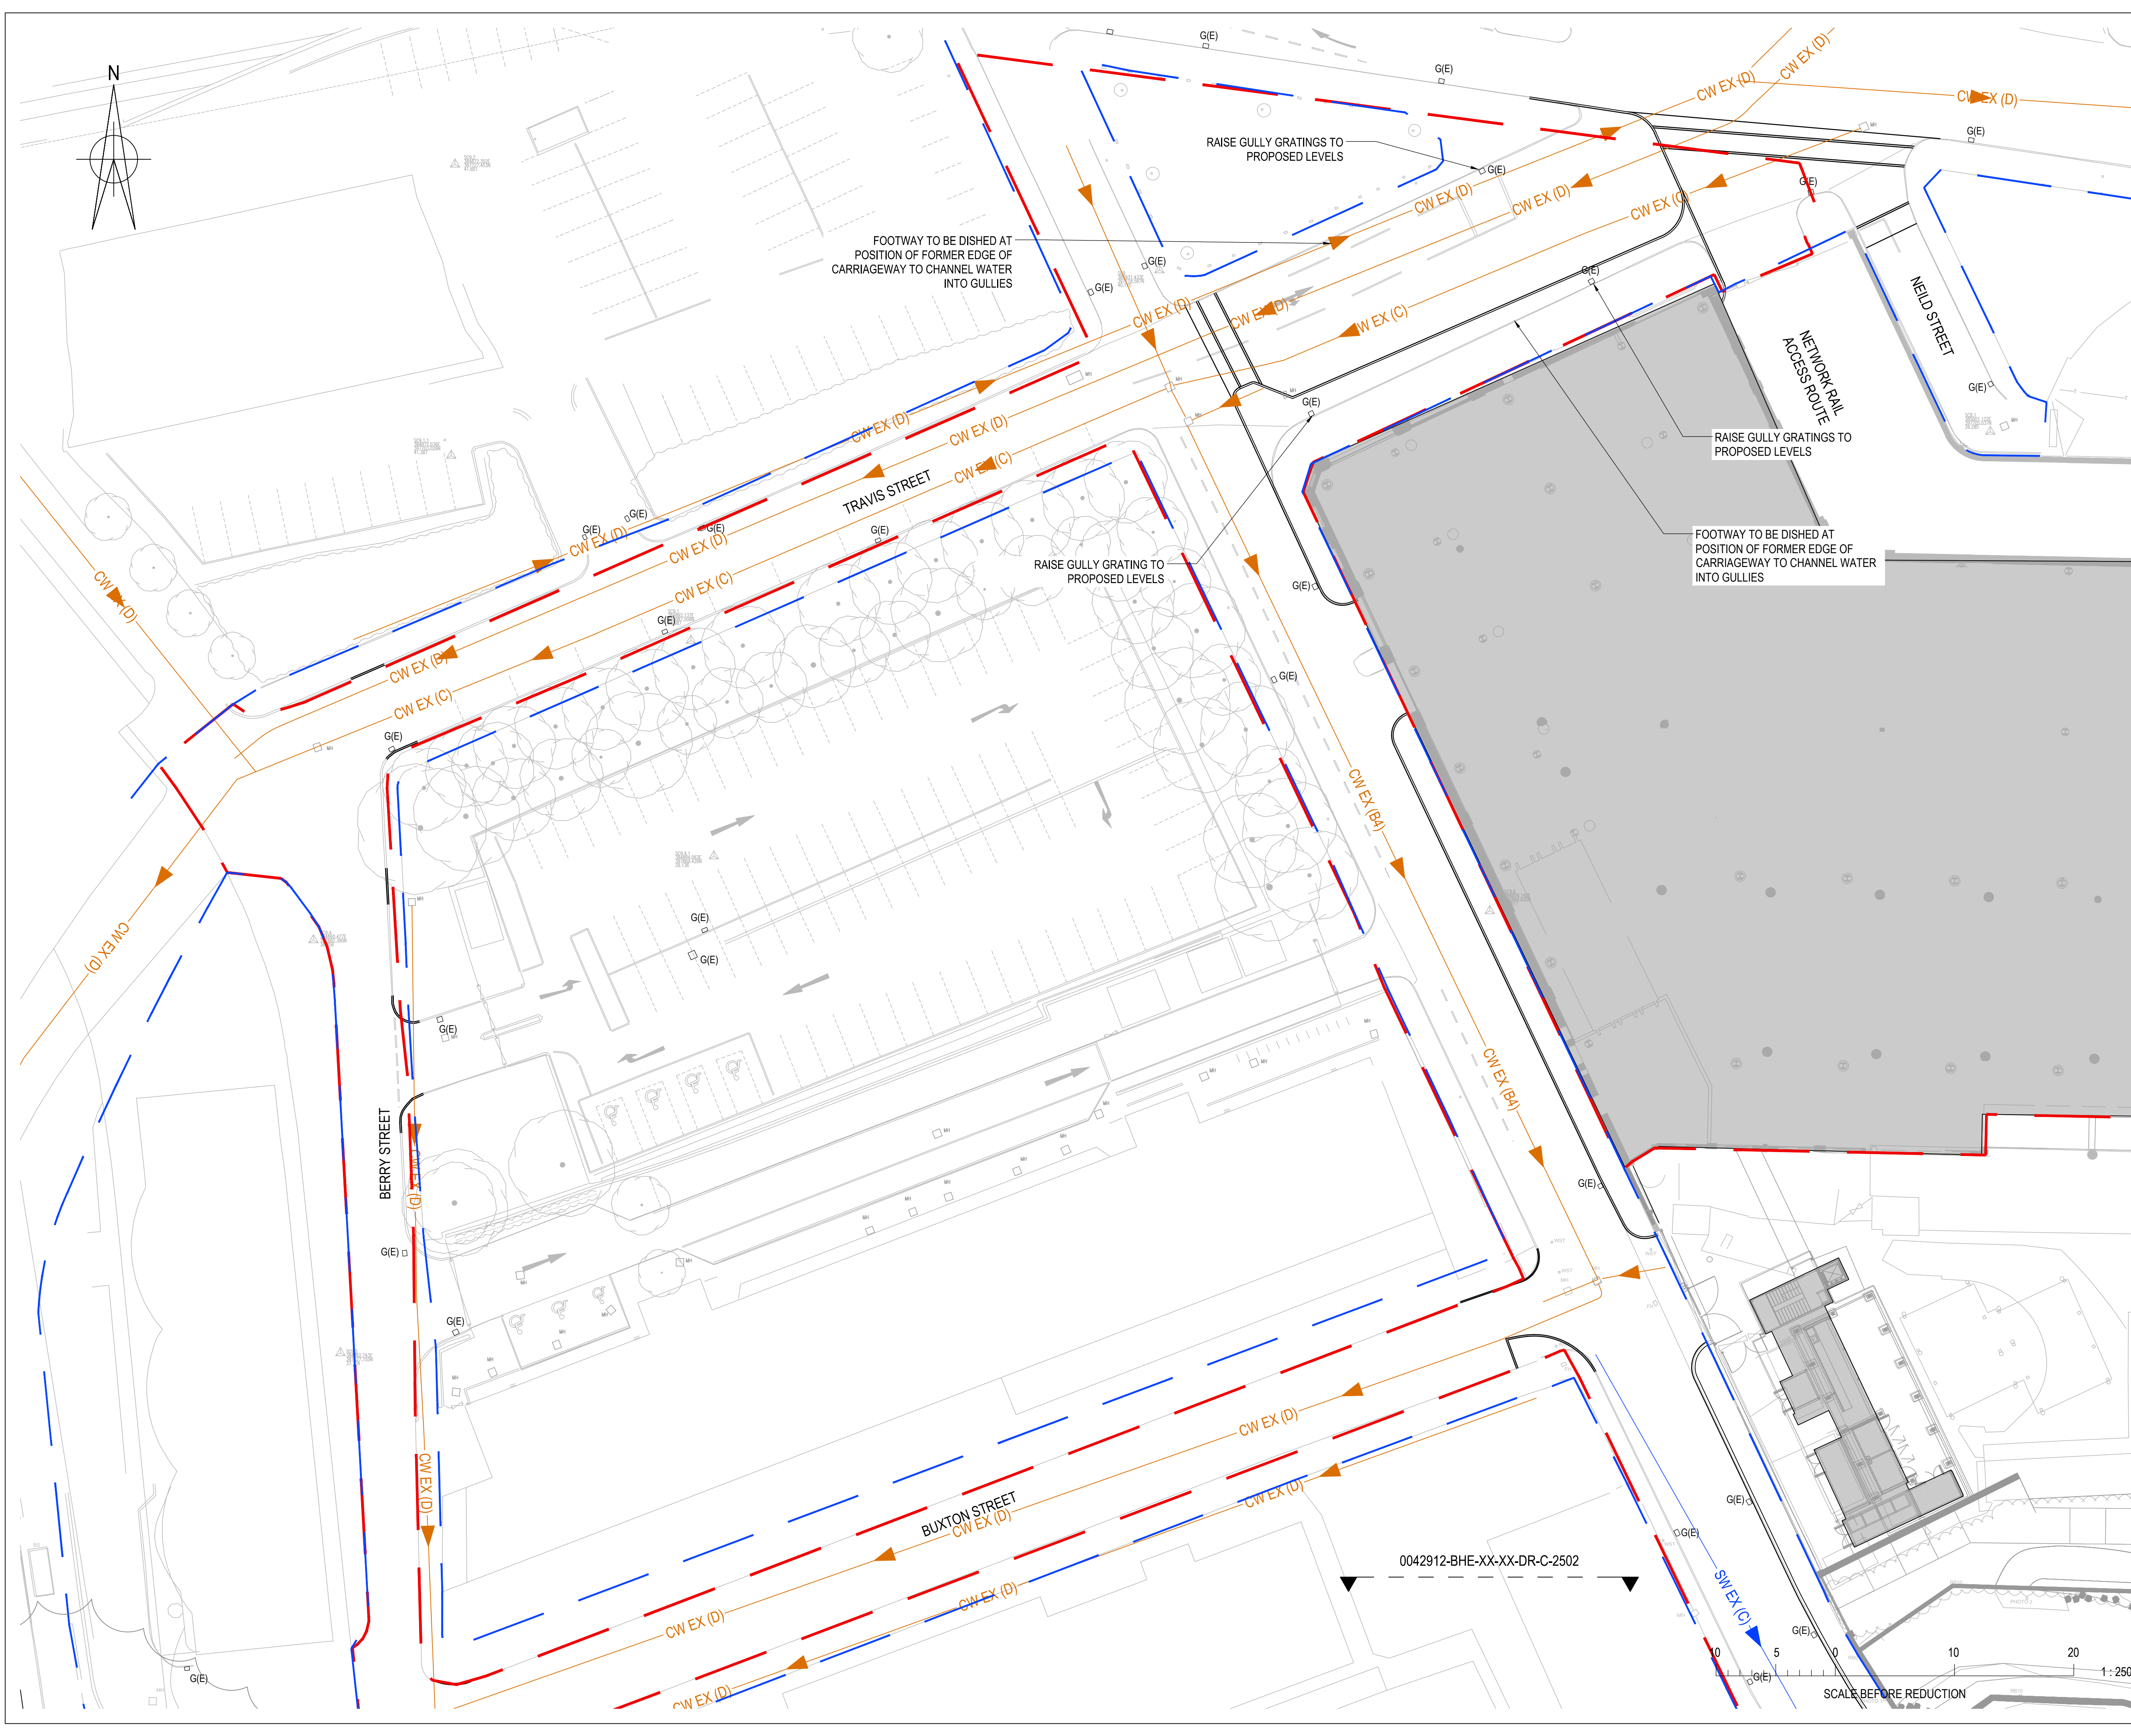

© Buro Happold Limited or its group companies.
All Rights reserved. Buro Happold and its group companies assert (unless otherwise agreed in writing) their rights under s.17.7 to 18 of the Copyright, Designs and Patents Act 1988.
DO NOT SCALE THIS DRAWING.

HEALTH AND SAFETY INFORMATION
IN ADDITION TO THE HAZARD RISKS NORMALLY ASSOCIATED WITH THE TYPES OF WORK DETAILED ON THIS DRAWING, NOTE THE FOLLOWING:
CONSTRUCTION.

MAINTENANCE/CLEANING/OPERATION.

DECOMMISSIONING/DEMOLITION.

Notes
1. THIS DRAWING IS BASED ON:
1.1. ARCHITECT'S PLAN 0345-SEW-ZZ-00-DR-L-007102 RECEIVED FROM SEW ON 16/11/2020; AND
1.2. TOPOGRAPHICAL SURVEY RECEIVED 07/12/2020 FROM SURVEY OPERATIONS.
1.3. TOPOGRAPHICAL SURVEY DATED 25/08/2017 FROM MALCOLM HUGHES LAND SURVEYORS.
1.4. LAYOUT OF LONDON ROAD JUNCTION FROM TRANSPORT FOR GREATER MANCHESTER RECEIVED 26/03/21.
2. PHASE 1 PLANNING BOUNDARY AS PER PLANNING REFERENCE 124972/F0/2019.
3. PUBLIC HIGHWAY BOUNDARY BASED ON 'Adopted Highway Map' PNG, RECEIVED 08.01.2021 FROM MCC IN COMBINATION WITH EXISTING TOPOGRAPHICAL SURVEY USED AS A GUIDE.
4. REFER TO DRAWING 0042912-BHE-XX-XX-DR-C-2850 FOR DRAINAGE DETAILS

LEGEND
--- PHASE 1 PLANNING BOUNDARY
--- PROPOSED STOPPING UP BOUNDARY
--- PROPOSED BUILDING AREA
--- PUBLIC HIGHWAY BOUNDARY

EXISTING DRAINAGE (WITH CONFIDENCE RATINGS)
--- SW EX (D) --- EXISTING SURFACE WATER SEWER
--- CW EX (D) --- EXISTING COMBINED WATER SEWER
--- FW EX (D) --- EXISTING COMBINED WATER SEWER
□ G(E) EXISTING GULLY

PROPOSED DRAINAGE
□ G(P) PROPOSED GULLY
--- SURFACE WATER PIPE
--- LINEAR CHANNEL DRAIN
--- SURFACE WATER MANHOLE
X X X X X X X X X X EXISTING SEWER TO BE ABANDON

CONFIDENCE LEVELS FOR EXISTING SEWERS
(D) ROUTE FROM SERVICE RECORDS.
(C) ROUTE FROM SERVICE RECORDS TIED TO VISUAL INDICATORS.
(B4) ASSUMED ROUTE - UNDETECTED BY EML OR GPR.
(B3) HORIZONTALLY POSITIONED DATA ONLY.
(B2) HORIZONTAL AND VERTICAL POSITION DETECTED BY A SINGLE METHOD.
(B2P) HORIZONTAL AND VERTICAL POSITION DETECTED BY A SINGLE METHOD WITH POST PROCESSING OF DATA.
(B1) HORIZONTAL AND VERTICAL POSITION DETECTED BY MULTIPLE METHODS WITH POST PROCESSING OF DATA.
(A) HORIZONTAL AND VERTICAL POSITION VERIFIED VISUALLY.

B	FOR MCC REVIEW	05.05.2021	JS	JMS
A	FOR MCC REVIEW	08.12.2020	HN	JS
Rev	Description	Date	Drm	Ch'd

INFORMATION
Status of drawing

BUROHAPPOLD ENGINEERING

17 Newman Street London W1T 1PD UK	Tel: +44 (0)20 7927 9700 Fax: +44 (0)870 787 4145 Email: 0042912@burohappold.com Web: www.burohappold.com
---	--

Architect Project Dig Title	SEW MAYFIELD DEVELOPMENT PARTNERSHIP HIGHWAY WORKS PROPOSED DRAINAGE LAYOUT BARING, BUXTON & TRAVIS STREETS
-----------------------------------	---

Scales@A1 Drawn by Checked by	1:250 HN JS	Job No. Date Rev	0042912 NOVEMBER 2020 B
-------------------------------------	-------------------	------------------------	-------------------------------





Drawing No: 0042912-BHE-XX-XX-DR-C-2503

0042912-BHE-XX-XX-DR-C-2502

SCALE BEFORE REDUCTION

1:250

2021/01/12 10:00:00 0042912-BHE-XX-XX-DR-C-2502-01.dwg

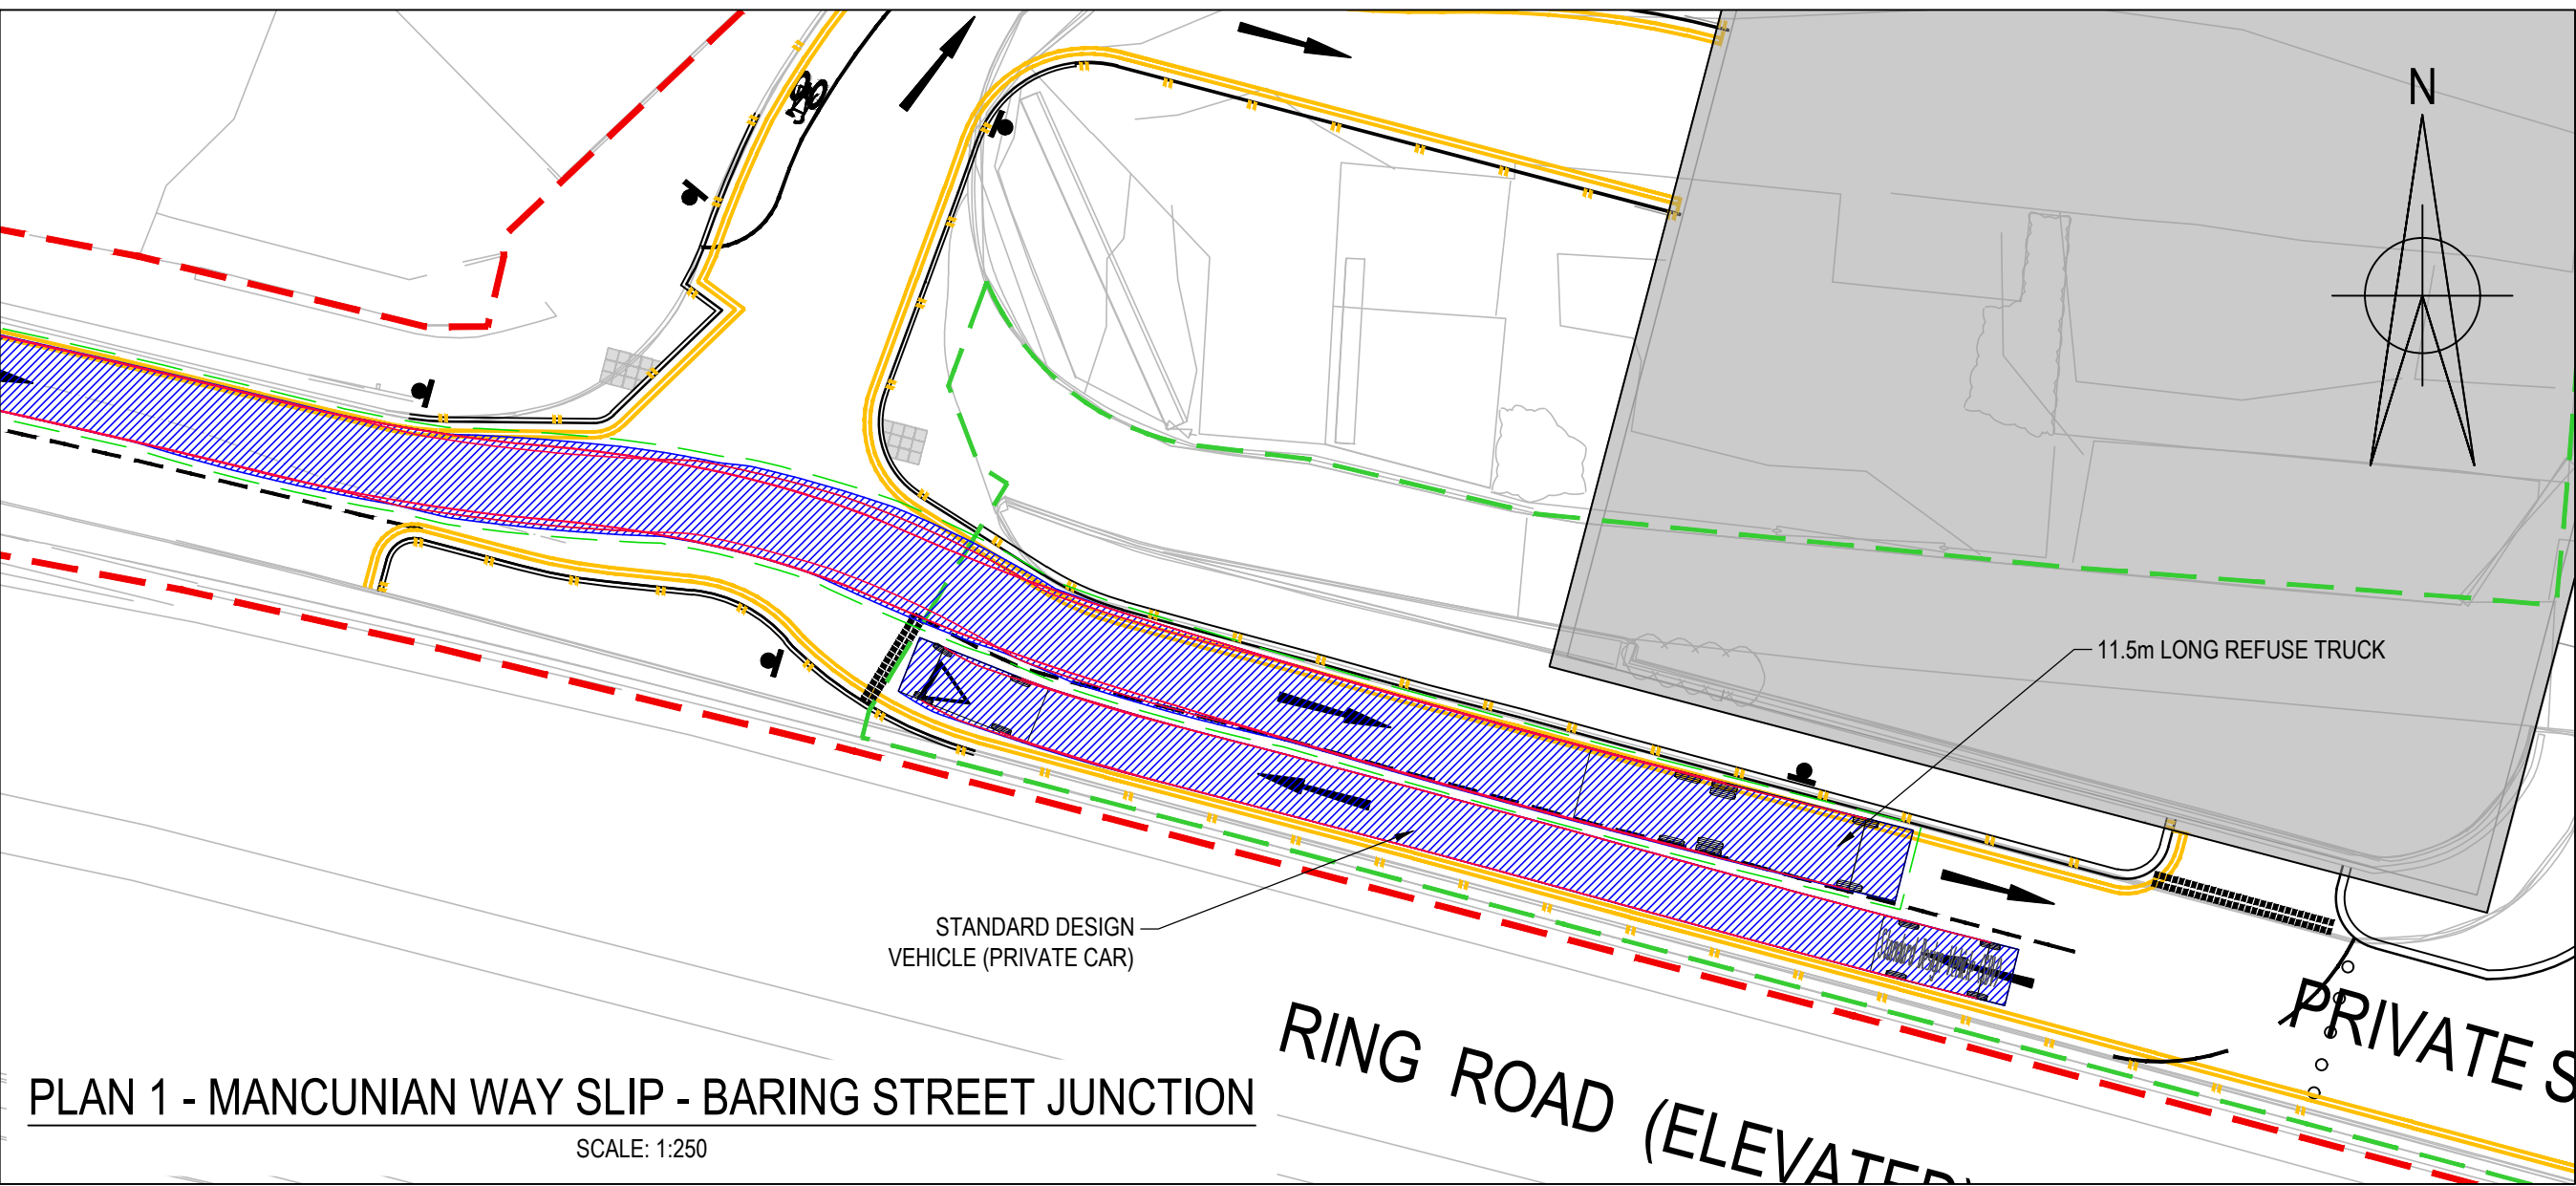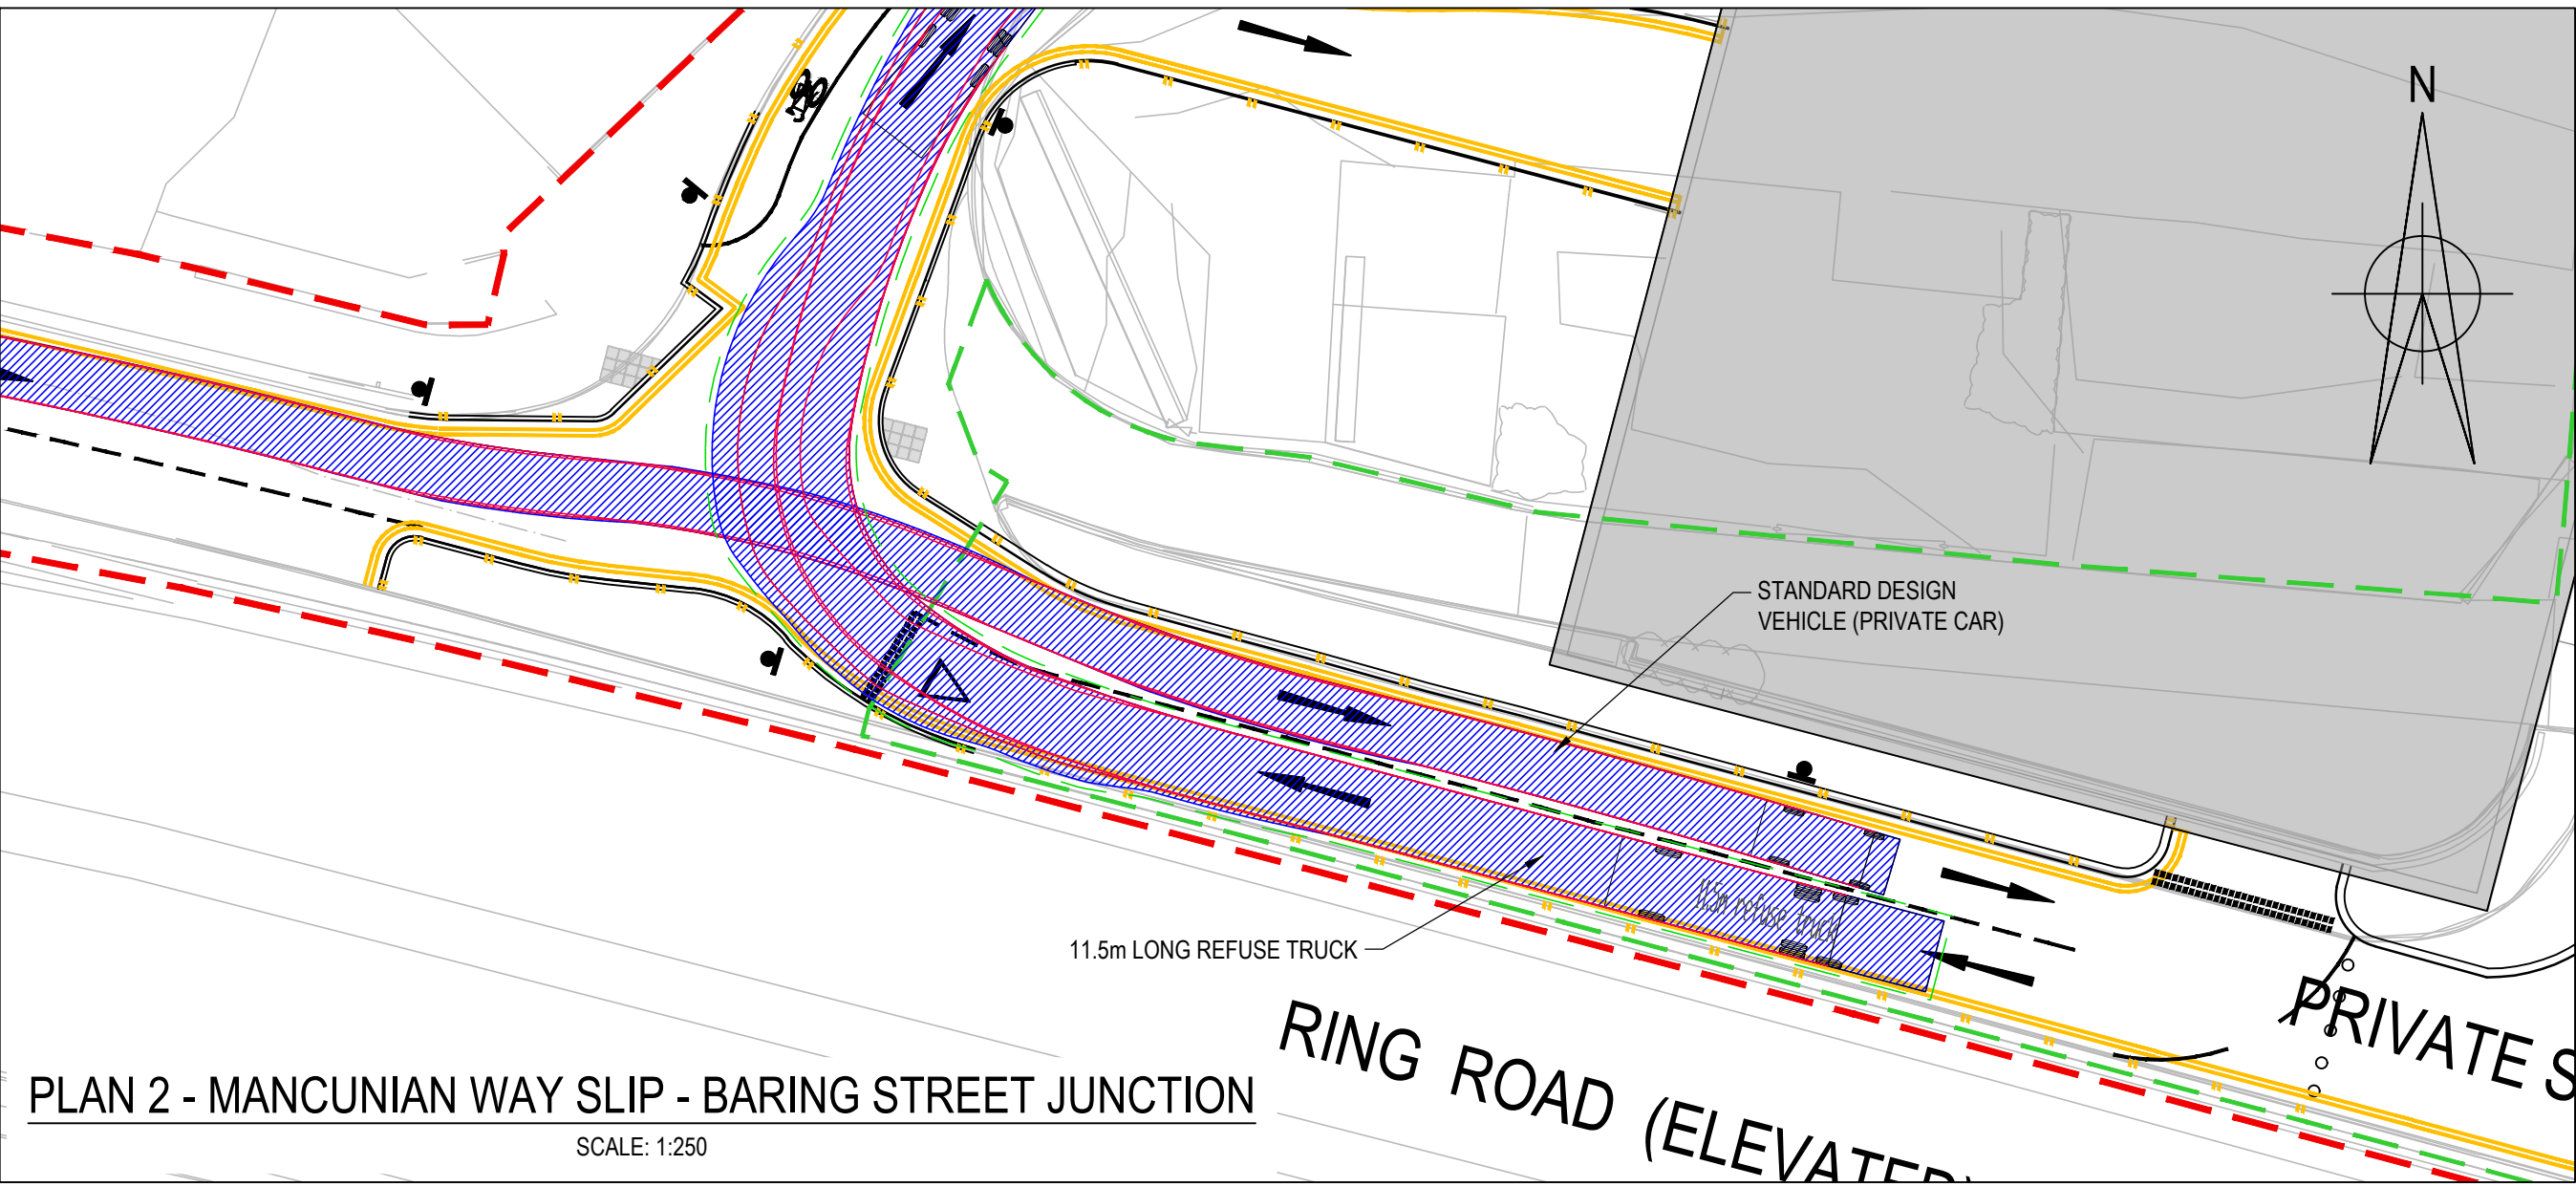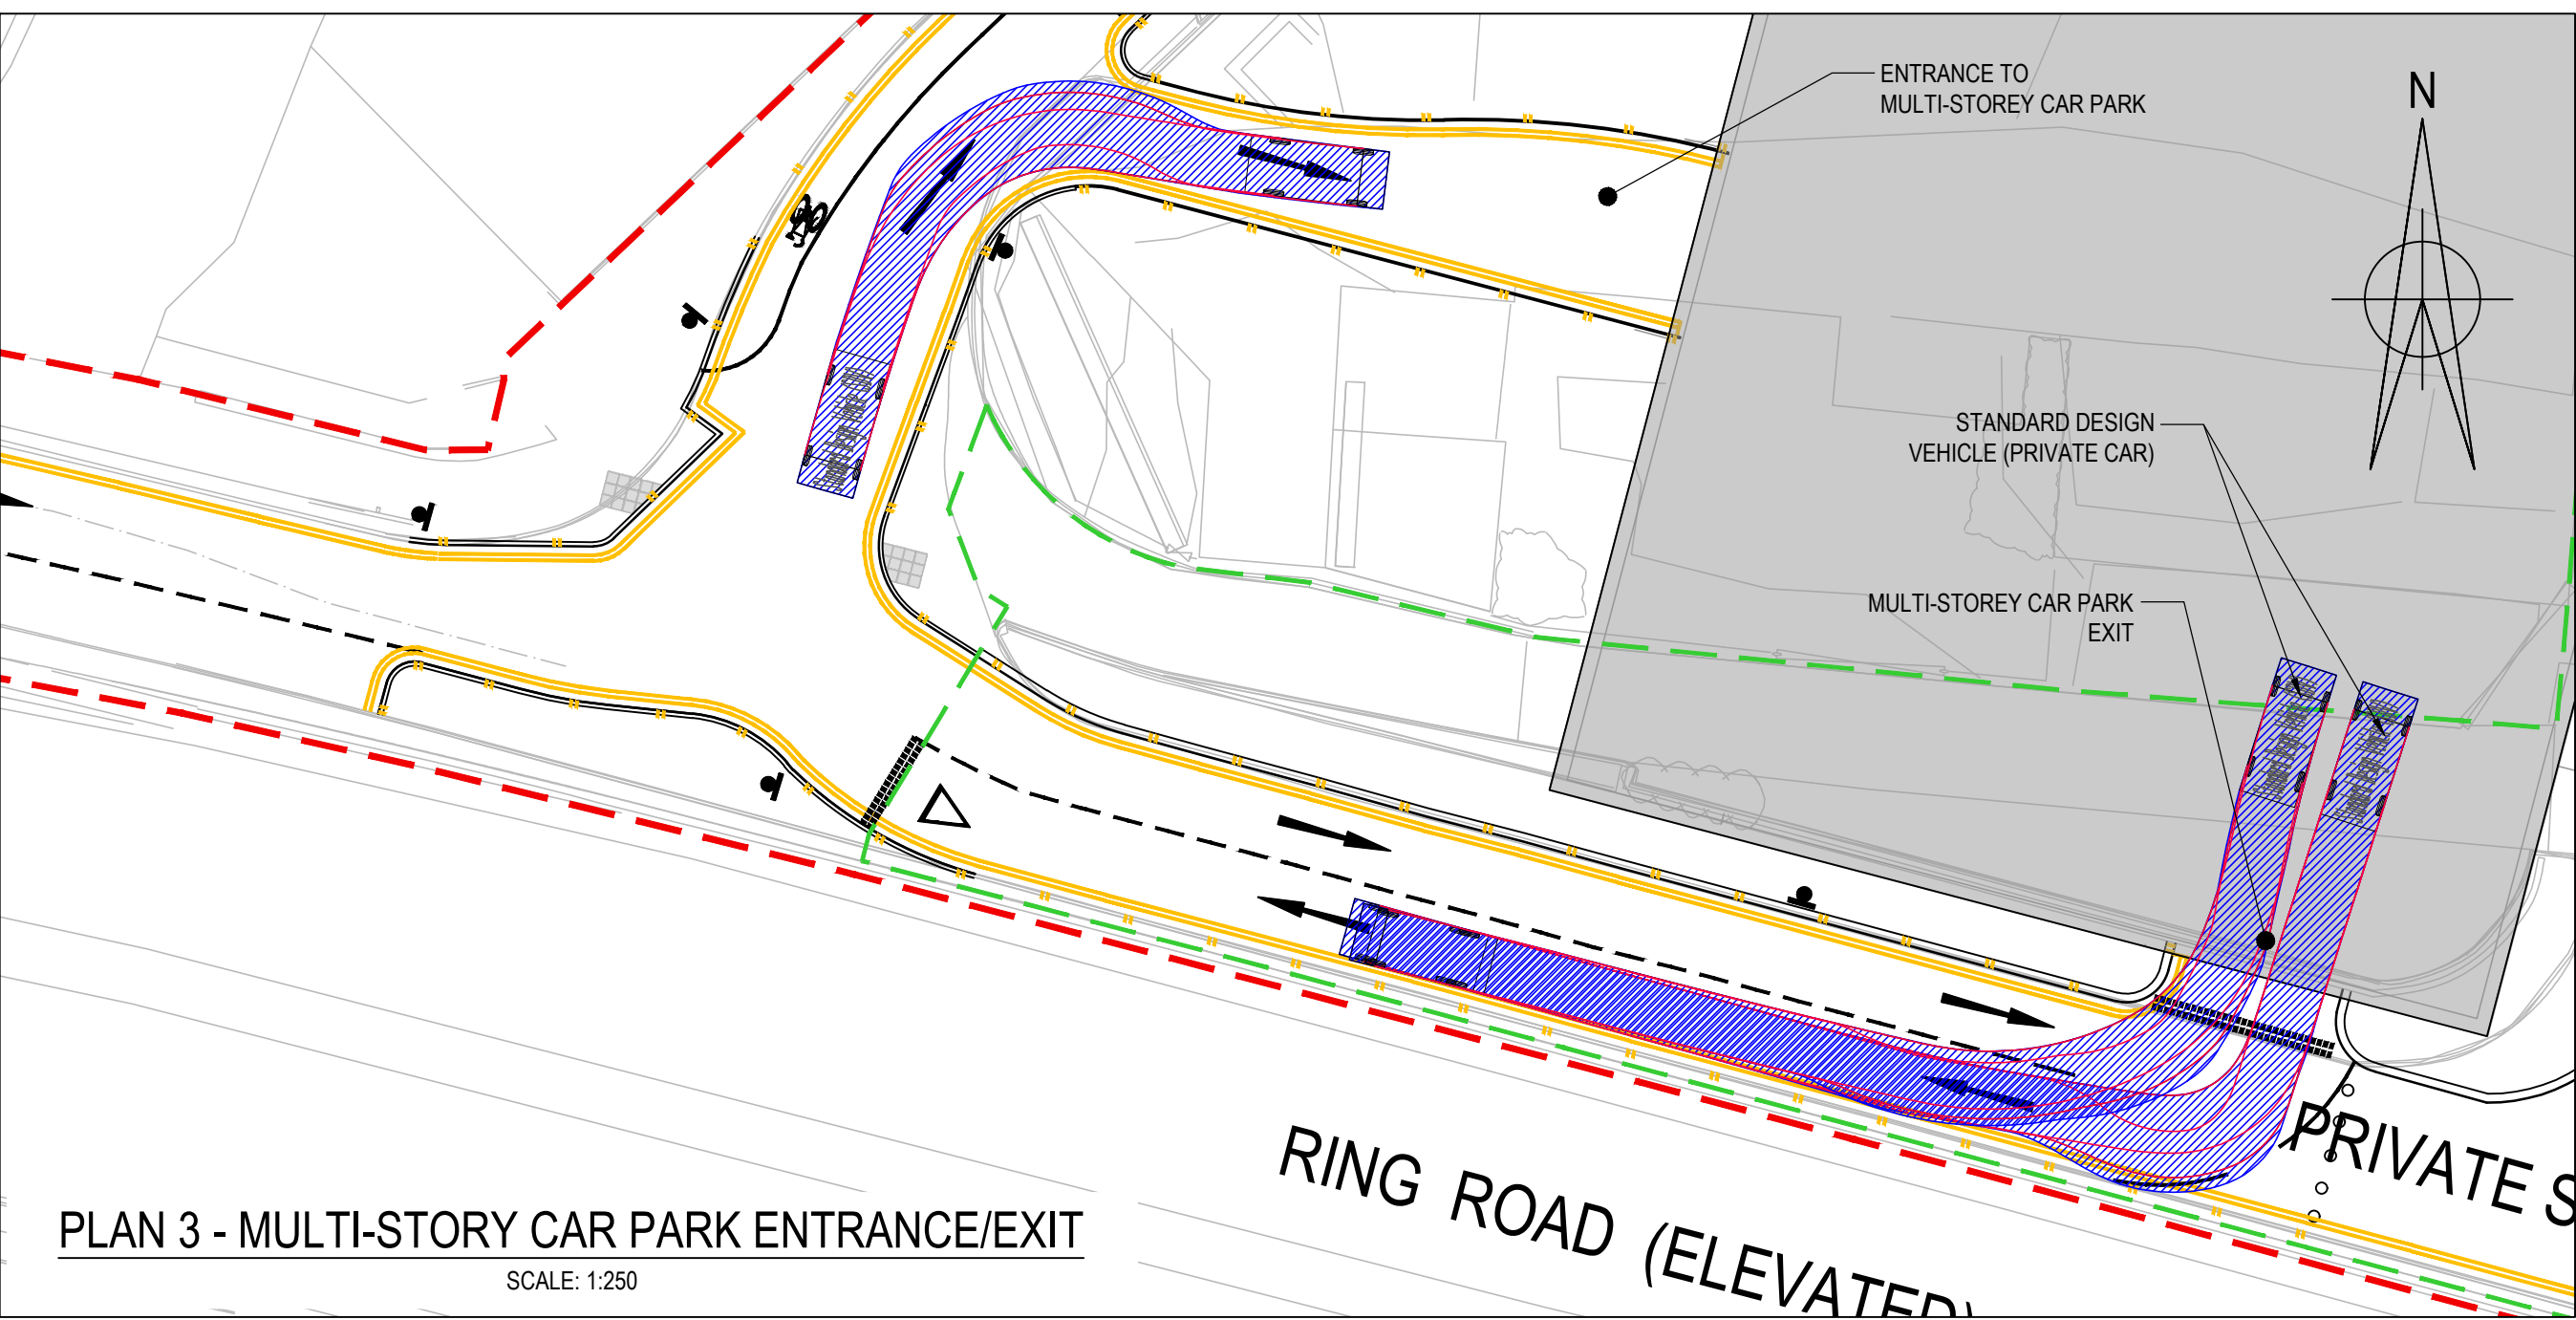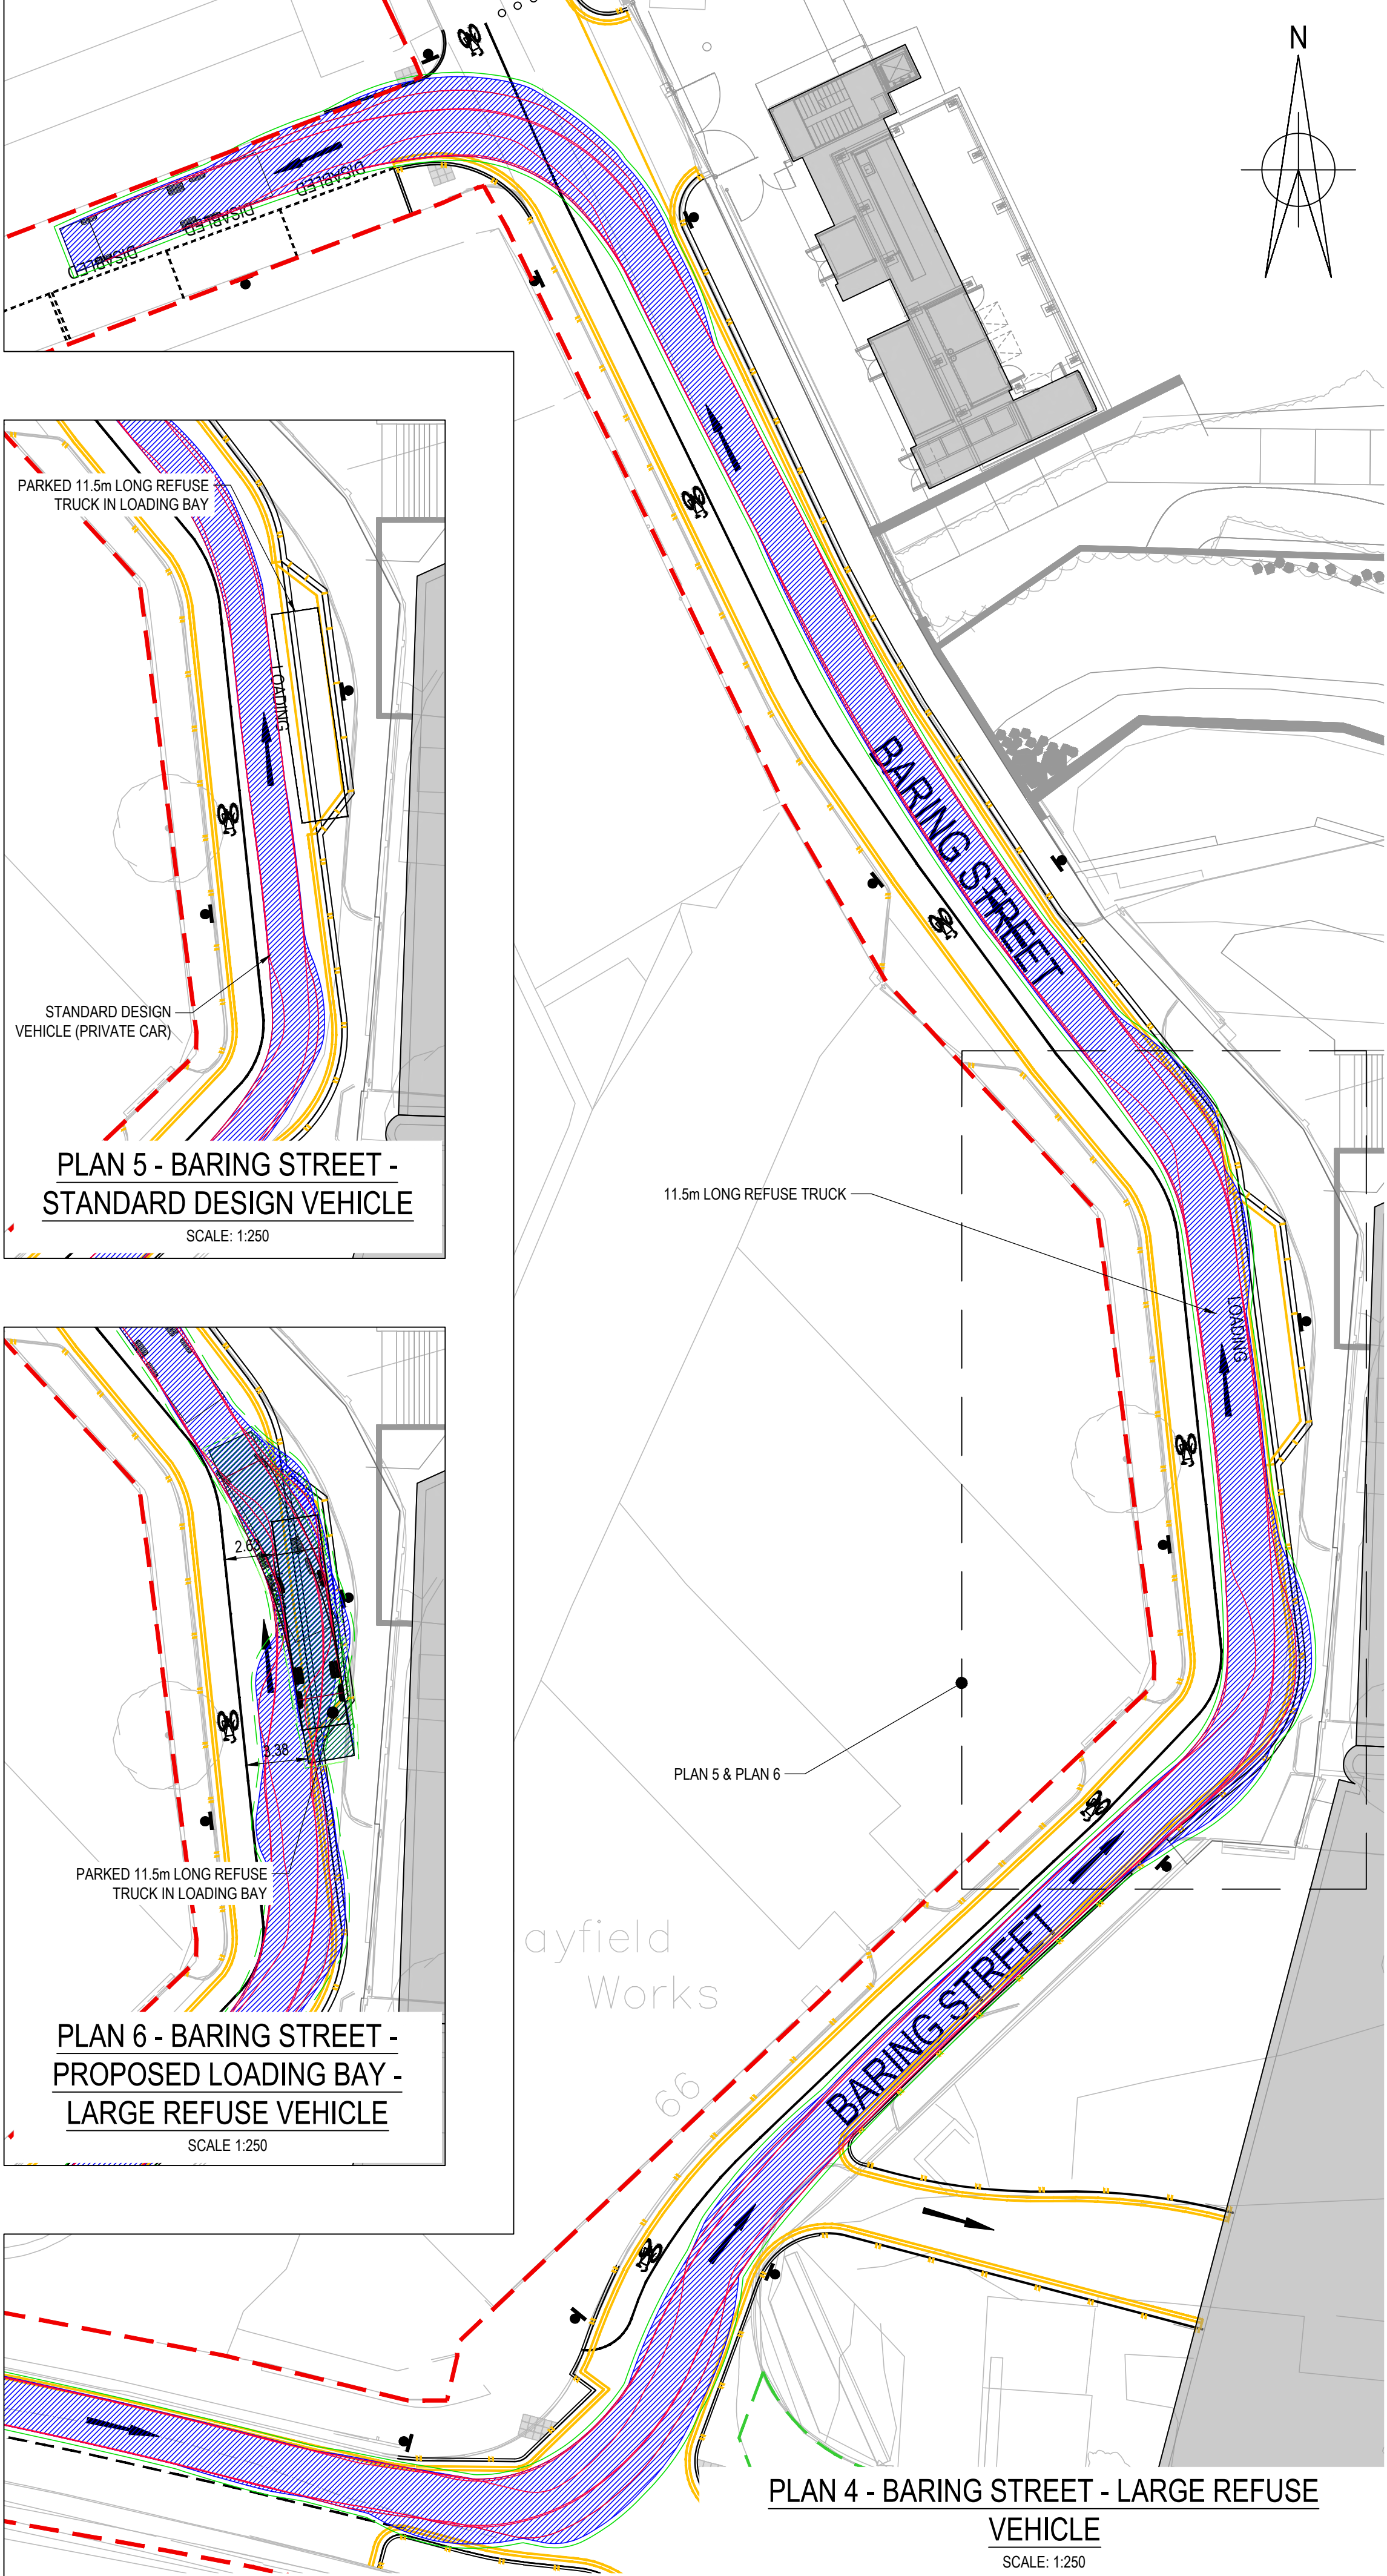

© Burro Happold Limited or its group companies.
All Rights reserved. Burro Happold and its group companies accept (unless otherwise agreed in writing) their rights under
4.7.7 to 4.8 of the Copyright, Designs and Patents Act 1988.
DO NOT SCALE THIS DRAWING.

HEALTH AND SAFETY INFORMATION
IN ADDITION TO THE HAZARD RISKS NORMALLY ASSOCIATED WITH THE TYPES OF WORK
DETAILED ON THIS DRAWING, NOTE THE FOLLOWING:
CONSTRUCTION:
MAINTENANCE/CLEANING/OPERATION:
DECOMMISSIONING/DEMOLITION:

Notes
1. THIS DRAWING IS BASED ON:
1.1. ARCHITECTS PLAN 0345-SEW-ZZ-00-DR-L-007102 RECEIVED FROM SEW ON 16/11/2020; AND
1.2. TOPOGRAPHICAL SURVEY RECEIVED 07/12/2020 FROM SURVEY OPERATIONS.
1.3. TOPOGRAPHICAL SURVEY DATED 25/08/2017 FROM MALCOLM HUGHES LAND SURVEYORS.
1.4. LAYOUT OF LONDON ROAD JUNCTION FROM TRANSPORT FOR GREATER MANCHESTER RECEIVED 26/03/21.


LEGEND
PHASE 1 PLANNING BOUNDARY
PROPOSED STOPPING UP BOUNDARY
PROPOSED BUILDING AREA

TRACKED VEHICLES
11.5m refuse truck
Overall Length 11.500m
Overall Width 2.530m
Overall Body Height 3.500m
Min Body Ground Clearance 0.416m
Track Width 2.530m
Lock to lock time 4.00s
Kerb to Kerb Turning Radius 8.940m
Standard Design Vehicle (SDV)
Overall Length 4.800m
Overall Width 2.000m
Overall Body Height 1.950m
Min Body Ground Clearance 0.100m
Track Width 2.000m
Lock to lock time 4.00s
Wall to Wall Turning Radius 6.000m


B FOR MCC REVIEW 05.05.2021 JS JMS
A FOR MCC REVIEW 08.12.2020 JS CB
Rev Description Date Dm Cnd

INFORMATION
Status of drawing


BUROHAPPOLD ENGINEERING
17 Newman Street
London
W1T 1PD
UK
Tel: +44 (0)20 7927 9700
Fax: +44 (0)870 787 4145
Email: 0042912@burohappold.com
Web: www.burohappold.com
Architect SEW
Project MAYFIELD DEVELOPMENT PARTNERSHIP
Dip Title HIGHWAY WORKS
VEHICLE TRACKING
SHEET 1
Scales@A1 AS SHOWN Job No. 0042912
Drawn by JS Date NOVEMBER 2020
Checked by CB Rev B
Drawing No. 0042912-BHE-XX-XX-DR-C-2750

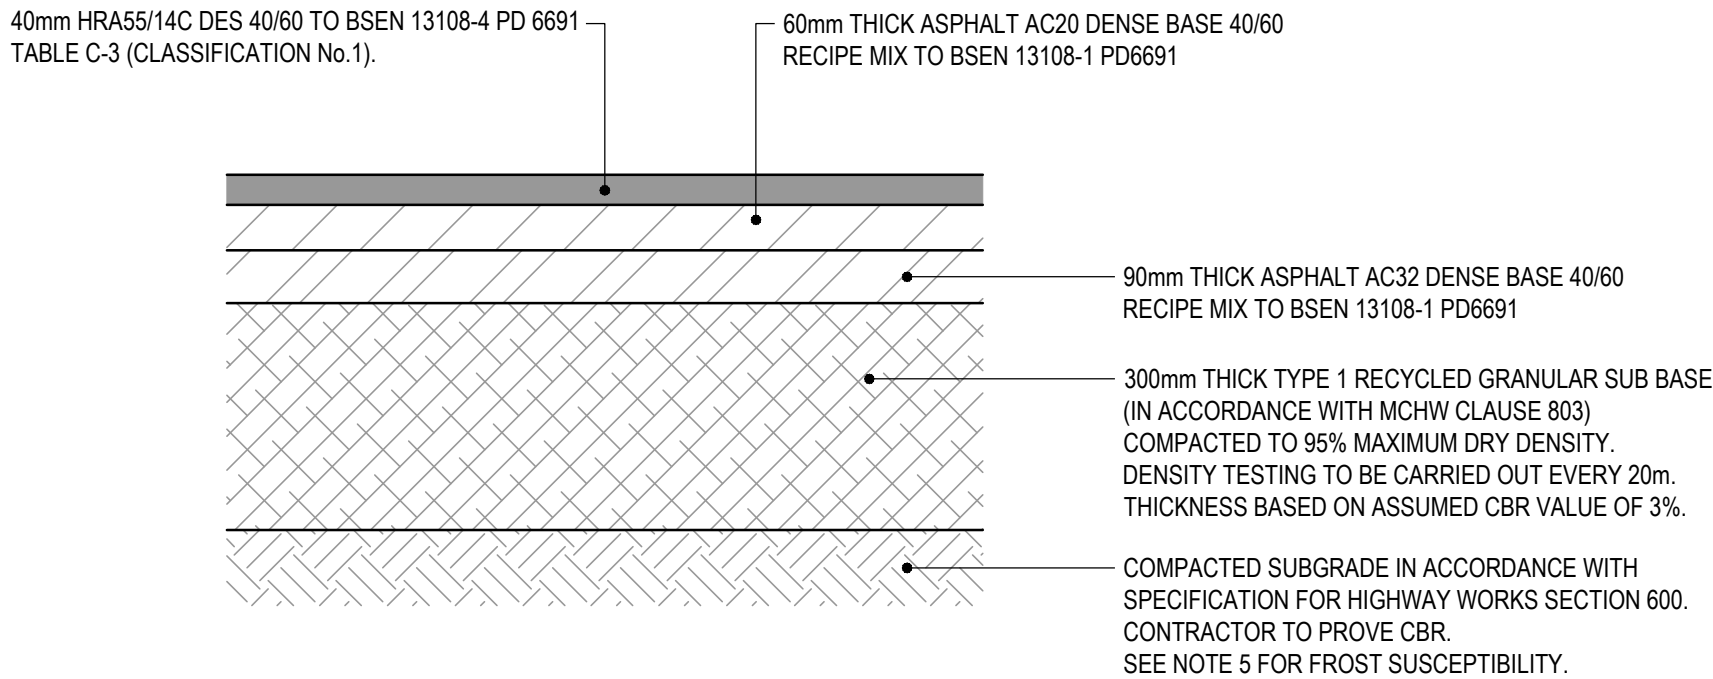

PAVEMENT - TYPE P1
TRAFFICABLE ASPHALT CARRIAGEWAY PAVING

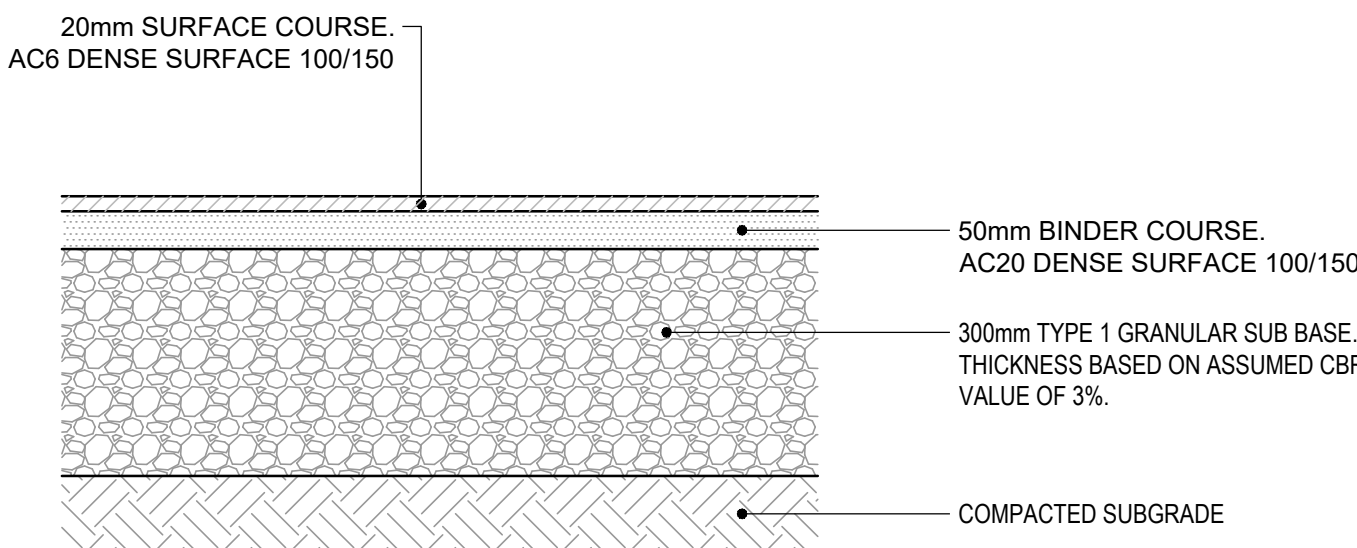


PAVEMENT - TYPE P3
ASPHALT FOOTWAY PAVING

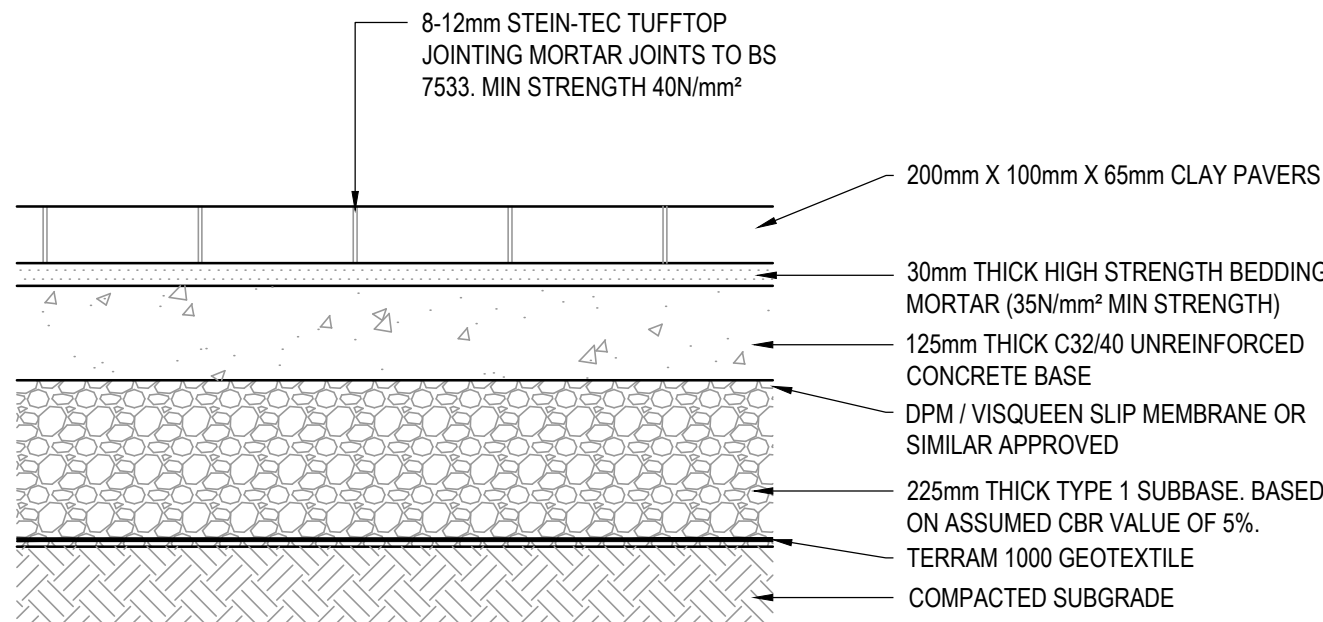


PAVEMENT - TYPE P4
CLAY FOOTWAY PAVING
(OCCASIONAL VEHICLE LOADING)

THICKNESS OF FOUNDATION MATERIALS		
CBR %	GRANULAR SUB BASE TYPE 1	CAPPING
>2	150	600
2	150	450
2.5	350	0
2.5	150	400
3	300	0
3	150	350
4	250	0
4	150	300
5	150	250
5-15	225	0
>15	150	0

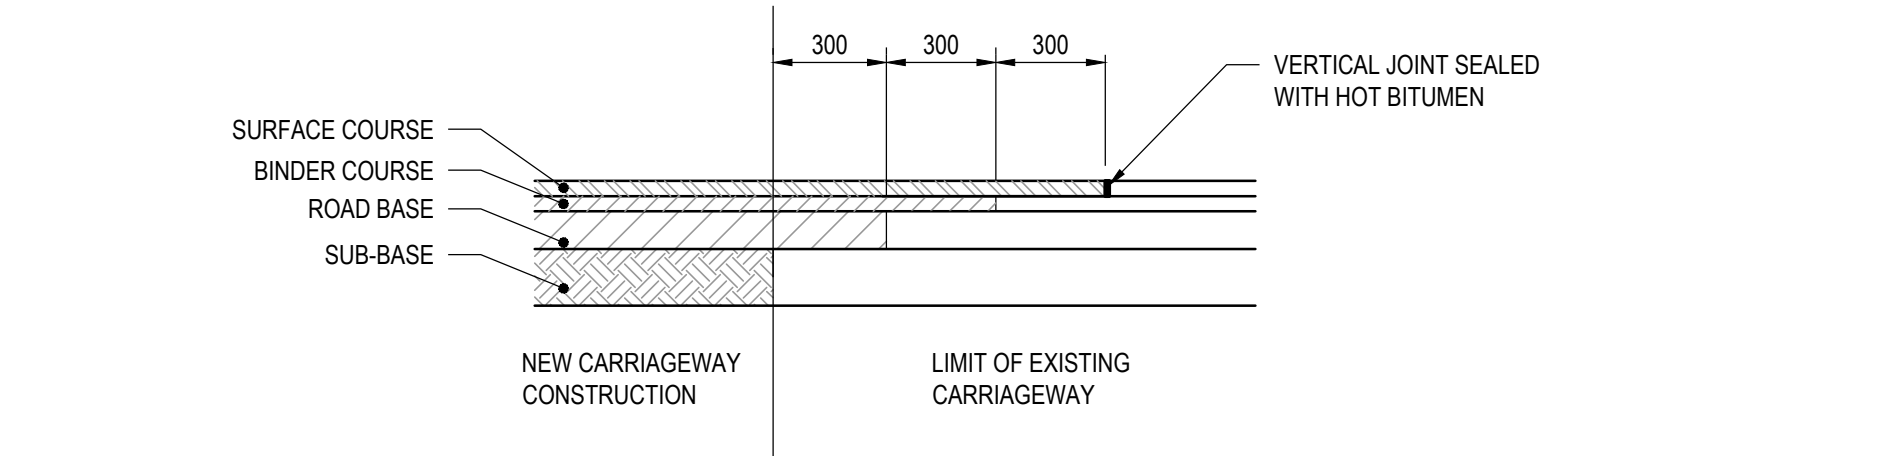


DETAIL OF TIE-IN CONSTRUCTION
AT EDGE OF CARRIAGEWAY

NOTE: LAYERS TO BE CUT BACK AND BENCHED TO KEY INTO THE OLD CONSTRUCTION TO COMPLY WITH CL 901 OF THE SPECIFICATIONS FOR HIGHWAY WORKS (MCHW1); ALL HORIZONTAL SURFACES TO BE TACK COATED AS SPECIFIED IN BS 594987. THE ABOVE DIAGRAM IS REPRESENTATIVE ONLY, ACTUAL LAYERS OF EXISTING CONSTRUCTION MAY VARY. INTERFACE BETWEEN NEW / PROPOSED LAYERS TO BE PREPARED BY SAW CUTTING A VERTICAL FACE TO EXISTING LAYERS

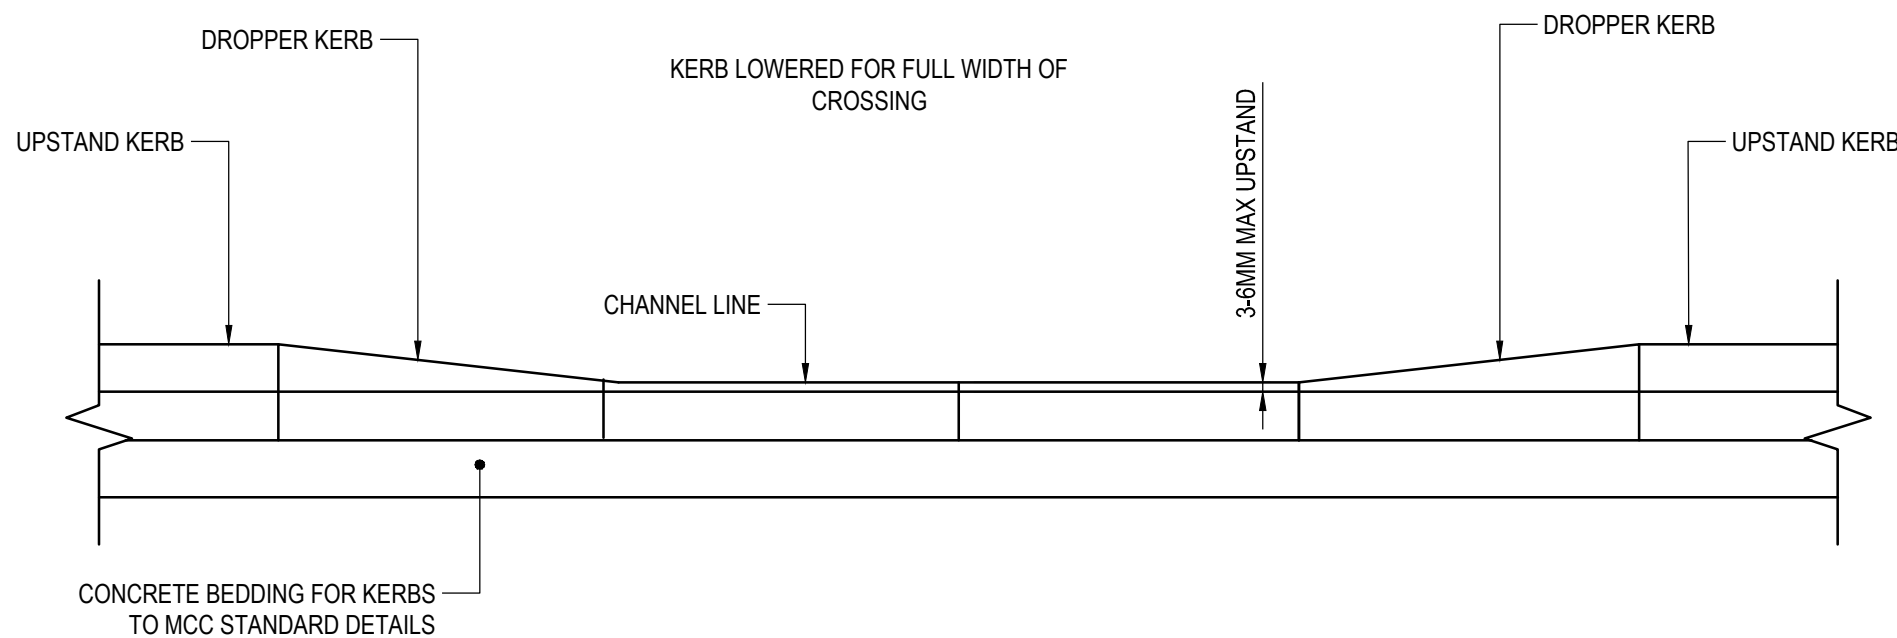


PEDESTRIAN CROSSING
DETAIL - ELEVATION

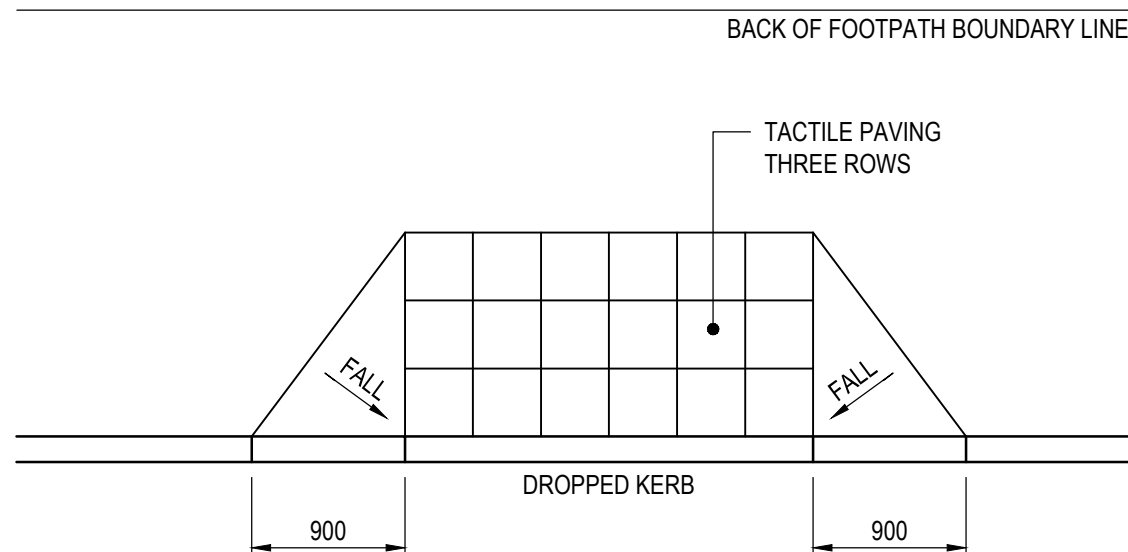


TACTILE PAVING AT
UNCONTROLLED CROSSING

NOTE: REFER TO PAVING PLAN FOR TACTILE PAVING LAYOUT AT SPECIFIC LOCATIONS

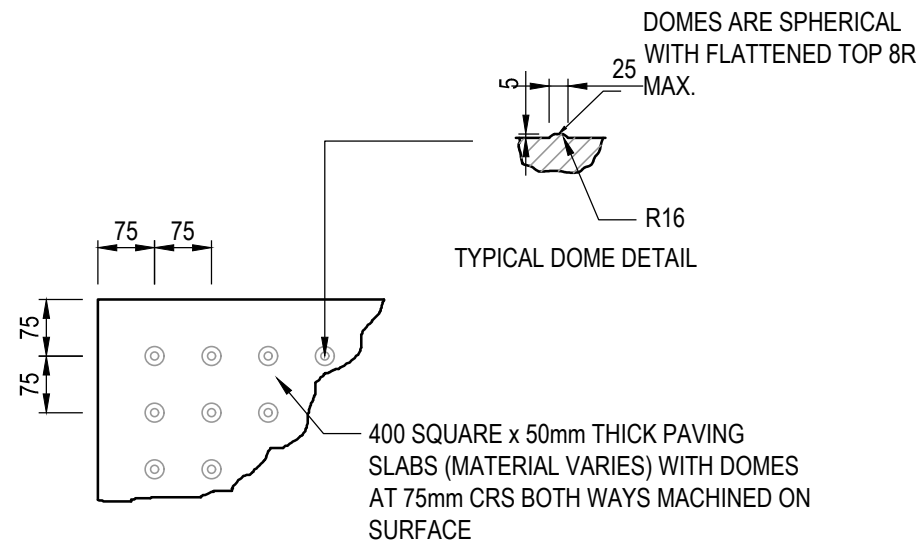

BLISTER TACTILE PAVING
MODULE DETAIL

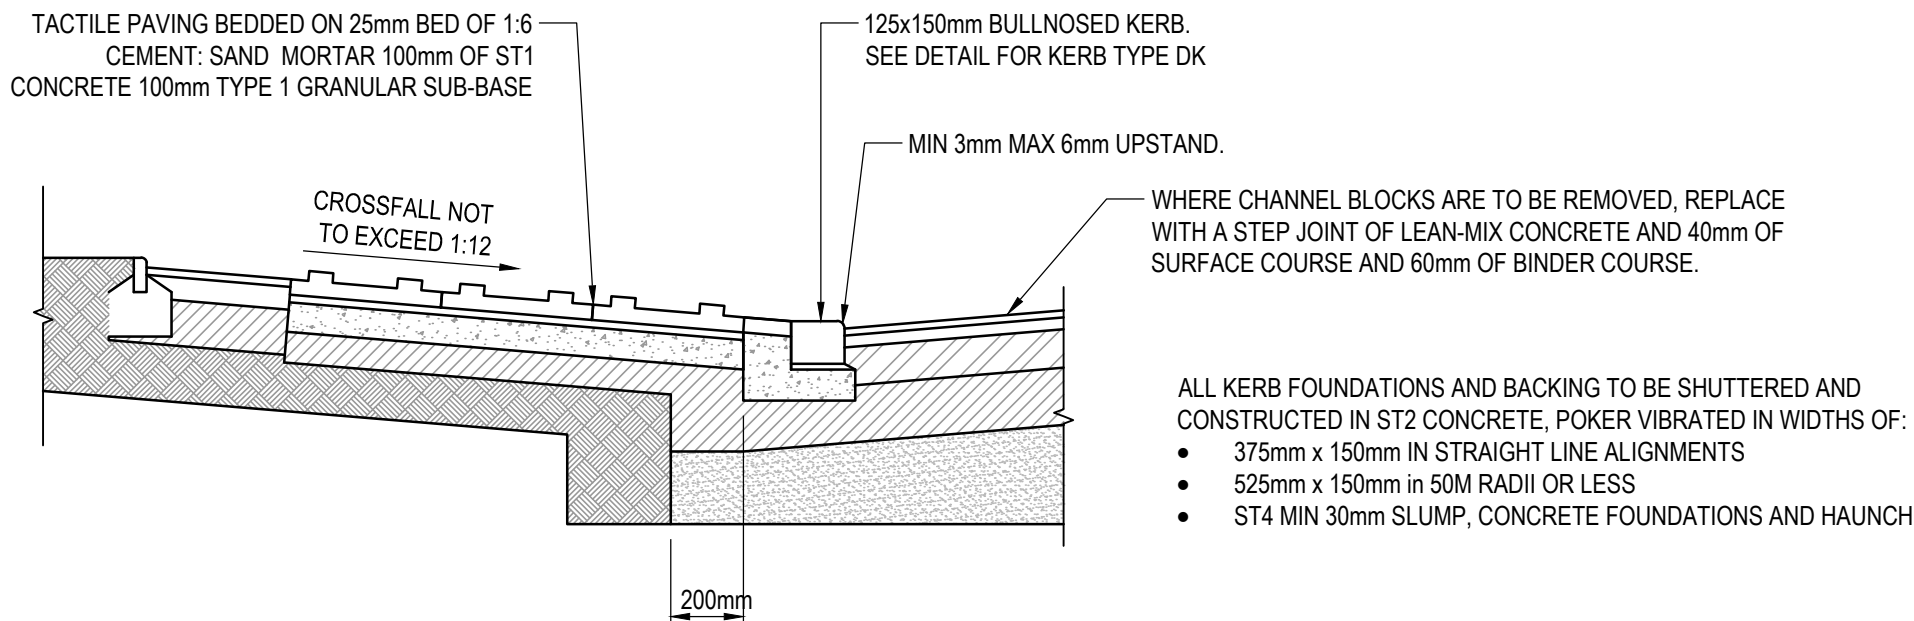

SECTION THROUGH TACTILE
PAVING CROSSING

NOTE: CUT PAVING ONLY ACCEPTABLE WITH WRITTEN APPROVAL FROM HIGHWAY ENGINEER

- © Buro Happold Limited or its group companies.
All Rights reserved. Buro Happold and its group companies assert (unless otherwise agreed in writing) their rights under s.77 to 88 of the Copyright, Designs and Patents Act 1988.
DO NOT SCALE THIS DRAWING.
- HEALTH AND SAFETY INFORMATION**
- IN ADDITION TO THE HAZARDS/RISKS NORMALLY ASSOCIATED WITH THE TYPES OF WORK DETAILED ON THIS DRAWING, NOTE THE FOLLOWING
- CONSTRUCTION**
- MAINTENANCE/CLEANING/OPERATION**
- DECOMMISSIONING/DEMOLITION**
- Notes**
- THIS DRAWING IS TO BE READ IN CONJUNCTION WITH DRAWINGS 042912-BHE-XX-XX-DR-C-2301 to 2304.
 - CONTRACTOR TO CONFIRM THE CBR VALUE PRIOR TO CONSTRUCTION. THE FOUNDATION IS ASSUMED TO BE MIN. 5% UNLESS OTHERWISE STATED.
 - WHEN PREPARING FORMATIONS, ALL SOFT SPOTS SHALL BE REMOVED AND REPLACED WITH SUITABLE FILL MATERIAL. ANY OBSTRUCTIONS ENCOUNTERED SHALL ALSO BE REMOVED. THE FINAL SURFACE OF ALL FORMATIONS SHALL BE WELL ROLLED, SMOOTH, FREE FROM MOVEMENT UNDER COMPACTION PLANT AND FREE FROM RIDGE CRACKS LOOSE MATERIALS, RUTS OR THE DEFECTS.
 - GEOTEXTILE TO BE USED BELOW SUB BASE IF CBR FOUND TO BE LESS THAN 3%.
 - MIN. 450mm THICKNESS FOR NON FROST SUSCEPTIBILITY, I.E TOTAL BUILD UP, FOR CARRIAGEWAY/DRIVEWAY.
 - EXISTING PAVEMENT BUILD-UPS TO BE OBTAINED FROM MANCHESTER CITY COUNCIL. THESE EXISTING BUILD-UPS WILL DETERMINE HOW MUCH THE EXISTING ROAD SURFACE WILL BE STRIPPED BACK IN ORDER TO ACHIEVE THE REQUIRED BUILD-UPS FOR THE PROPOSED ROADS LOADING REQUIREMENTS.
 - ALL BEDDING, PRIMER AND JOINTING MATERIALS FOR NATURAL STONE AND CLAY PAVERS SHALL COMPLY WITH BS 7533 AND CONCRETE TO COMPLY WITH MCHW CLAUSE 2602.
 - TYPE 1 GRANULAR MATERIAL TO COMPLY WITH MCHW CLAUSE 803.

B	FOR MCC REVIEW	05.05.2021	JS	JMS
A	FOR INFORMATION	08.12.2020	HN	JS
Rev	Description	Date	Drm	Ch'd

INFORMATION

Status of drawing

**BUROHAPPOLD
ENGINEERING**

17 Newman Street
London
W1T 1PD
UK


Tel: +44 (0)20 7927 9700
Fax: +44 (0)870 787 4145
Email: 0042912@burohappold.com
Web: www.burohappold.com

Architect **SEW**
Project **MAYFIELD DEVELOPMENT PARTNERSHIP**
Drg Title **HIGHWAY WORKS
PROPOSED PAVING DETAILS
SHEET 1**


Scales@A1 AS SHOWN
Drawn by HN
Checked by JS

Job No. **0042912**
Date **NOVEMBER 2020**
Rev **B**


Drawing No. **0042912-BHE-XX-XX-DR-C-2800**

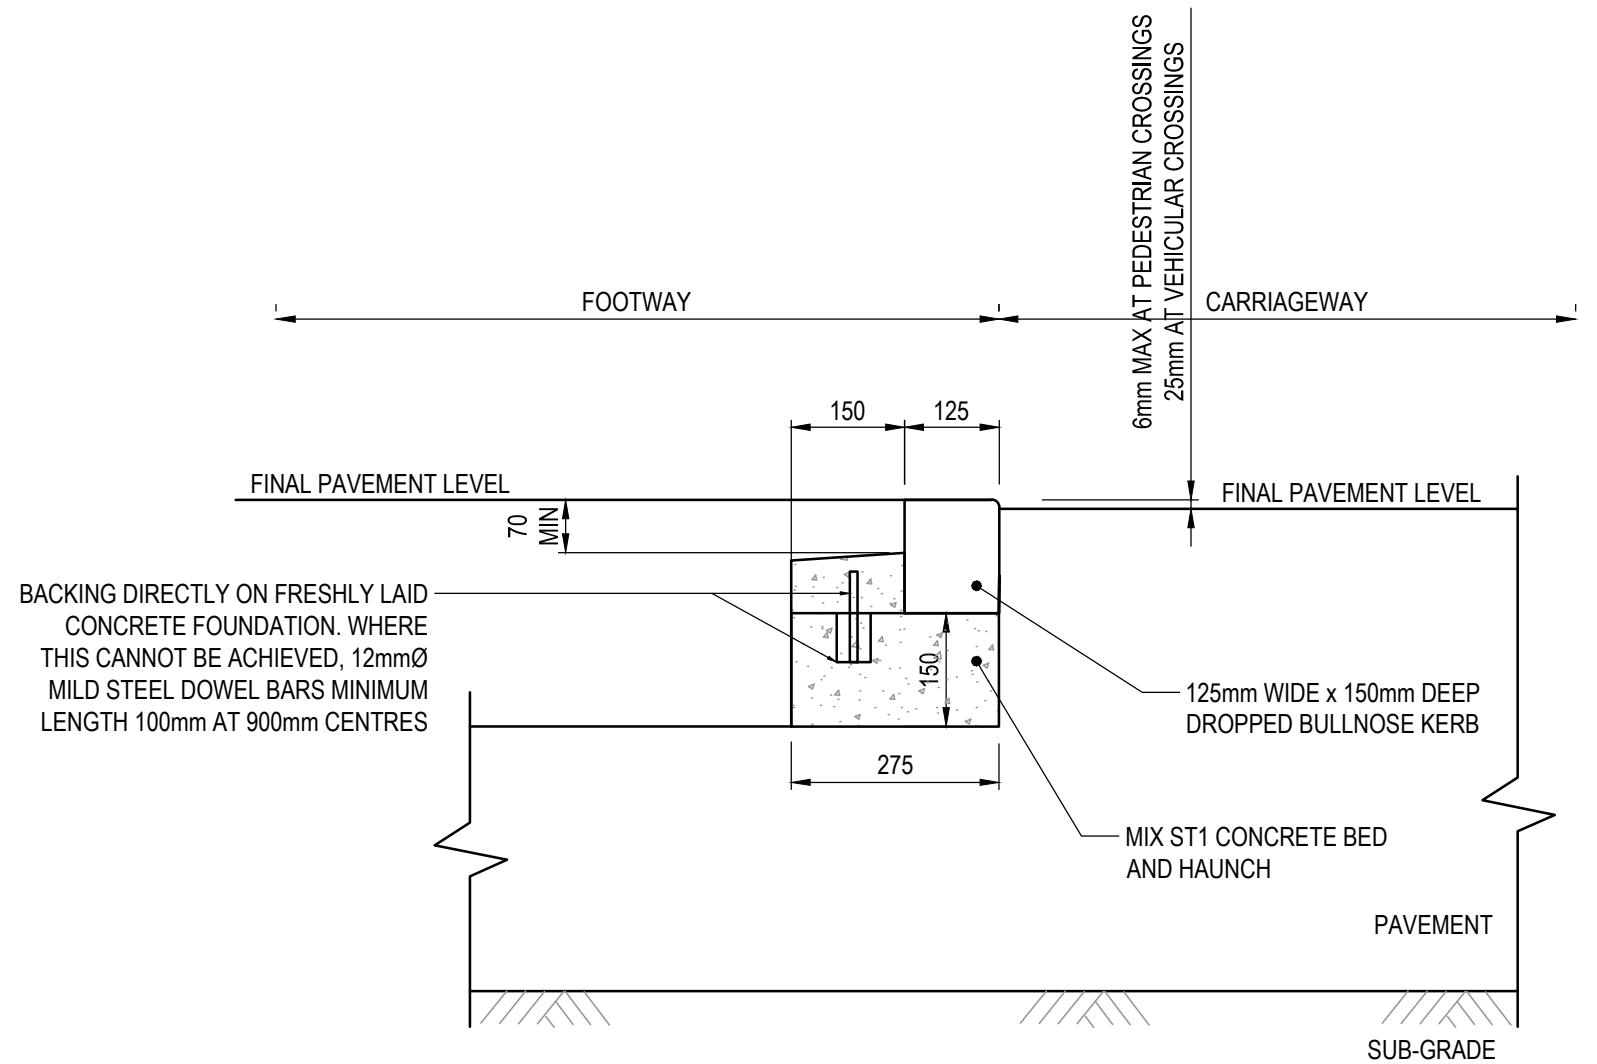


**TYPICAL DROPPED AND FLUSH
KERB DETAIL (TYPES DK & K2)**
(AS PER MCC'S K2 DETAIL)

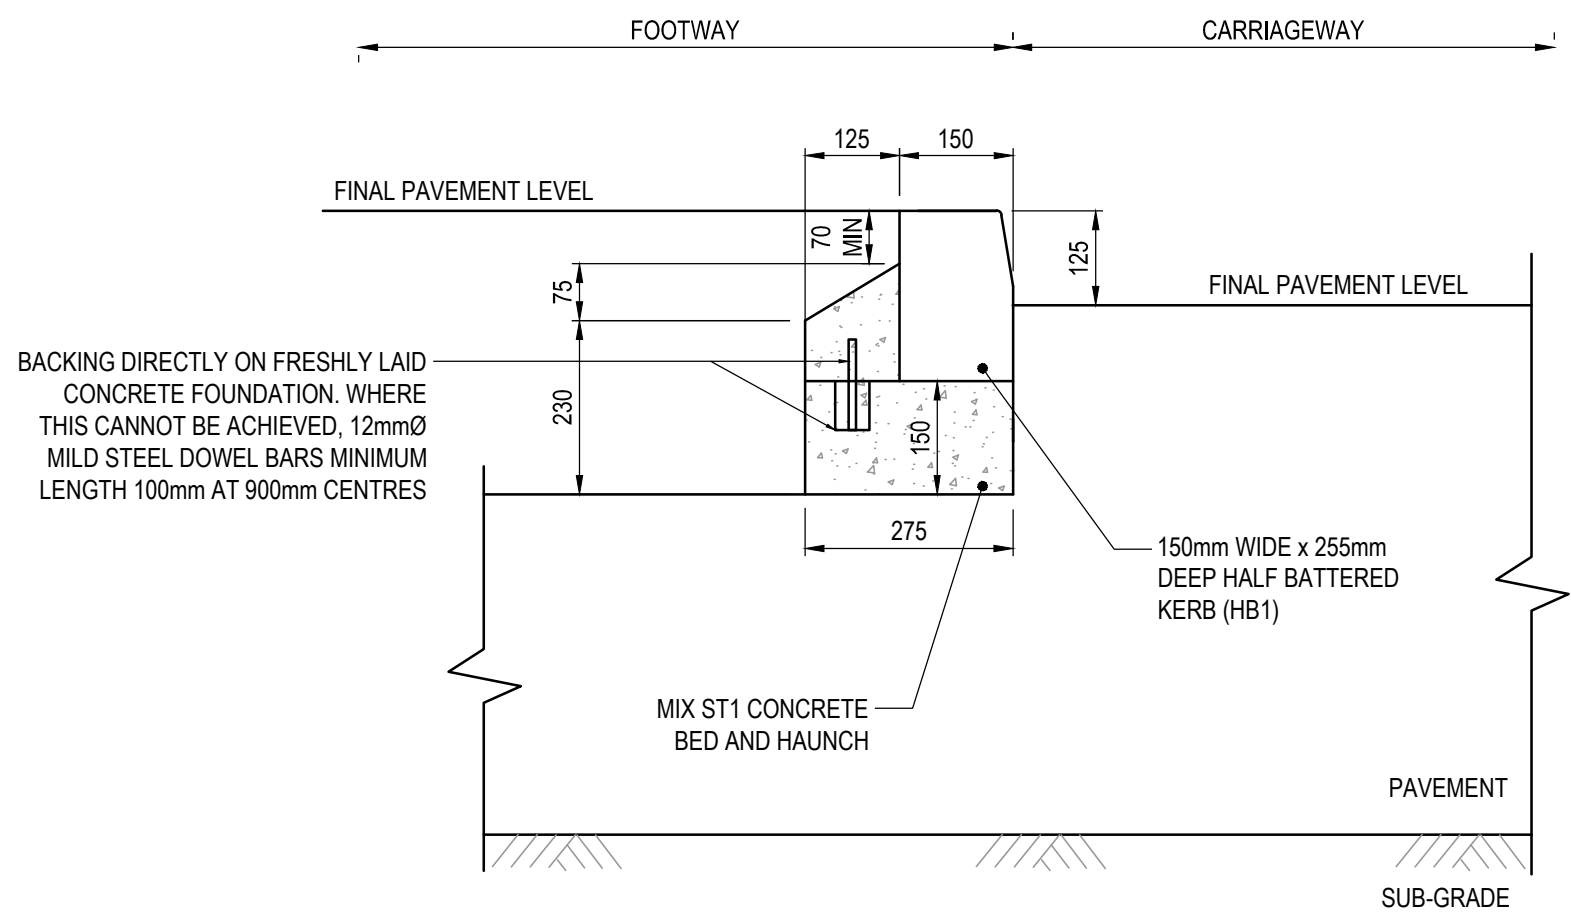


**PRECAST CONCRETE HALF
BATTERED KERB (TYPE K1)**
(AS PER MCC'S K1 DETAIL)

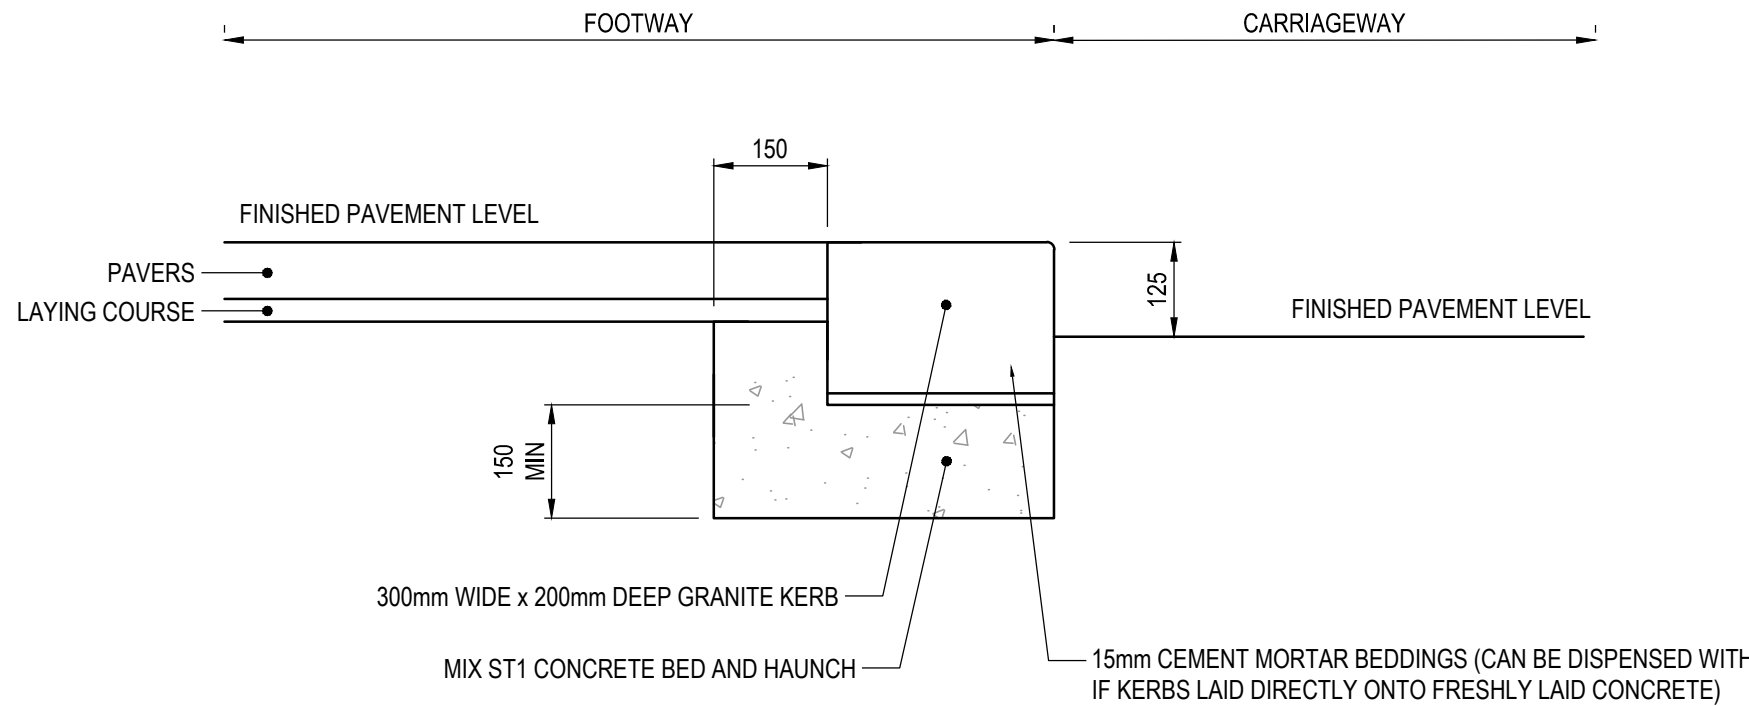

**TYPICAL GRANITE KERB WITH
UPSTAND DETAIL (TYPE K3)**

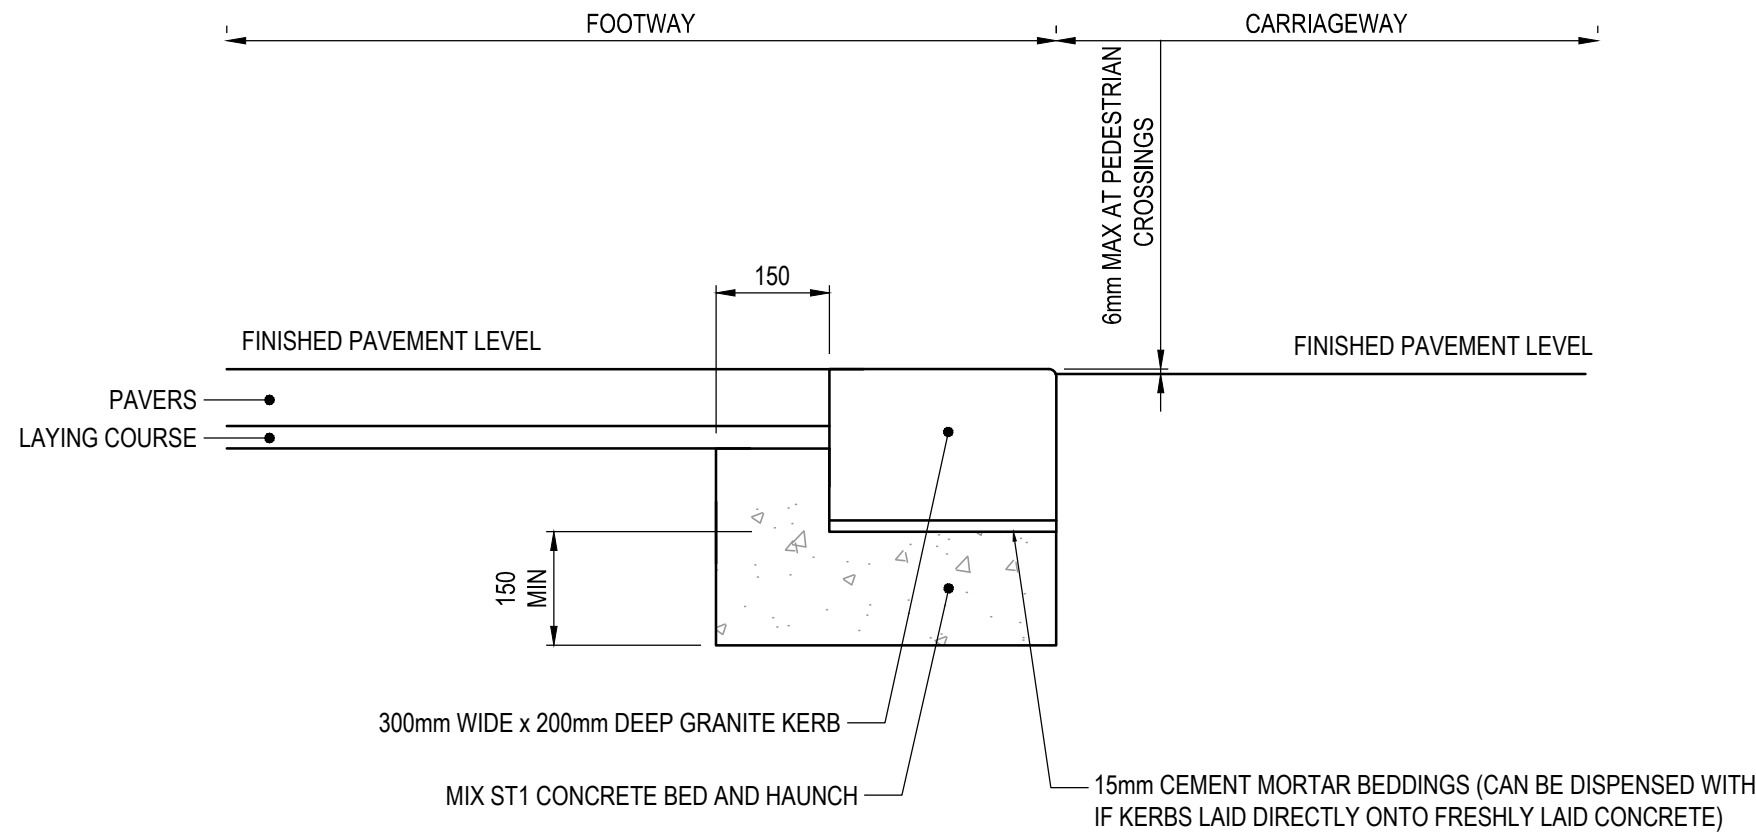

**TYPICAL DROPPED AND FLUSH
GRANITE KERB DETAIL
(TYPES DK1 & K4)**

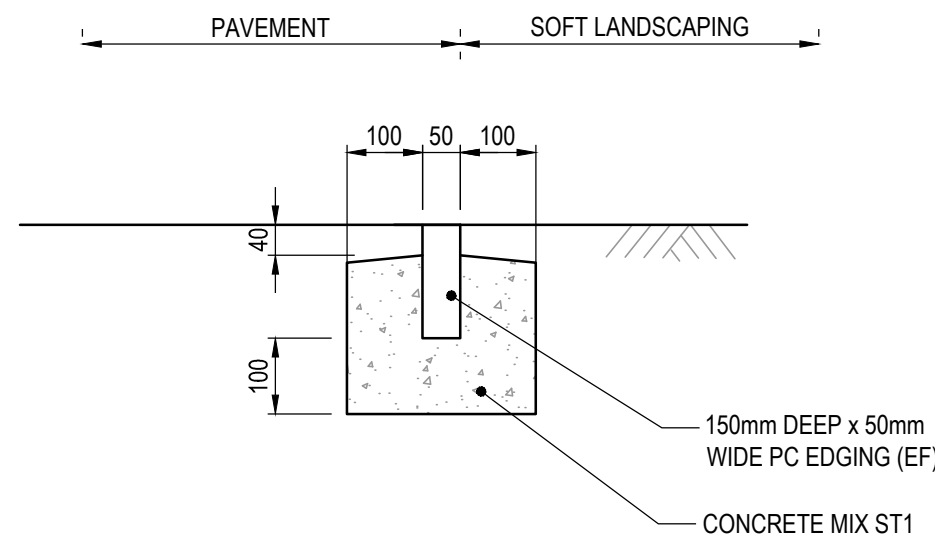


**PRECAST CONCRETE PIN KERB
DETAIL (TYPES DK2 & K5)**
(BASED ON MCC'S K5 DETAIL)

© Buro Happold Limited or its group companies. All Rights reserved. Buro Happold and its group companies assert (unless otherwise agreed in writing) their rights under s.77 to 80 of the Copyright, Designs and Patents Act 1988. DO NOT SCALE THIS DRAWING.
HEALTH AND SAFETY INFORMATION
IN ADDITION TO THE HAZARDS/RISKS NORMALLY ASSOCIATED WITH THE TYPES OF WORK DETAILED ON THIS DRAWING, NOTE THE FOLLOWING
CONSTRUCTION.
MAINTENANCE/CLEANING/OPERATION.
DECOMMISSIONING/DEMOLITION.
Notes
1. THIS DRAWING IS TO BE READ IN CONJUNCTION WITH DRAWINGS 042912-BHE-XX-XX-DR-C-2301 to 2304.
2. CONTRACTOR TO CONFIRM THE CBR VALUE PRIOR TO CONSTRUCTION. THE FOUNDATION IS ASSUMED TO BE MIN. 5% UNLESS OTHERWISE STATED.
3. WHEN PREPARING FORMATIONS, ALL SOFT SPOTS SHALL BE REMOVED AND REPLACED WITH SUITABLE FILL MATERIAL. ANY OBSTRUCTIONS ENCOUNTERED SHALL ALSO BE REMOVED. THE FINAL SURFACE OF ALL FORMATIONS SHALL BE WELL ROLLED, SMOOTH, FREE FROM MOVEMENT UNDER COMPACTION PLANT AND FREE FROM RIDGE CRACKS LOOSE MATERIALS, RUTS OR THE DEFECTS.
4. KERBS' CONCRETE BEDDING AND BACKING SHALL BE TYPE ST1 TO MCHW CLAUSE 2602 TABLE 4 th AND CEMENT SHALL BE ORDINARY PORTLAND CEMENT TO BS EN 197-1.
5. PRE-CAST CONCRETE KERBS SHALL COMPLY WITH BS EN 1340: 2003.
6. IN THE CASE OF NEW CARRIAGEWAY CONSTRUCTION THE SUB-BASE LAYER IS EXTENDED 300mm BEYOND THE BACK OF KERB FOUNDATION THE CONTRACTOR SHALL ALLOW FOR FILLING IN BETWEEN THE ROAD SUB-BASE AND THE FOOTWAY FORMATION WITH SUB-BASE MATERIAL IN THE RATE FOR KERBING.
7. KERBS LAID IN EXISTING CARRIAGEWAY FORMATION - INFILL OF OVERBREAK IN FRONT OF KERB WITH CONCRETE TYPE ST2 TO BINDER COURSE FINISH LEVEL AND RESURFACE CHANNEL STRIP 300mm WIDE AS REQUIRED.
8. GRANITE KERBS TO BE SOURCES LOCALLY (WITHIN EUROPE).

A	FOR MCC REVIEW	05.05.2021	JS	JS
Rev	Description	Date	Drm	Cr'd


INFORMATION
Status of drawing

BUROHAPPOLD ENGINEERING	
17 Newman Street London W1T 1PD UK	Tel: +44 (0)20 7927 9700 Fax: +44 (0)870 787 4145 Email: 0042912@burohappold.com Web: www.burohappold.com
Architect SEW	
Project MAYFIELD DEVELOPMENT PARTNERSHIP	
Drg Title HIGHWAY WORKS PROPOSED PAVING DETAILS SHEET 2	
Scales@A1 AS SHOWN Drawn by HN Checked by JS	Job No. 0042912 Date NOVEMBER 2020 Rev A
Drawing No. 0042912-BHE-XX-XX-DR-C-2801	

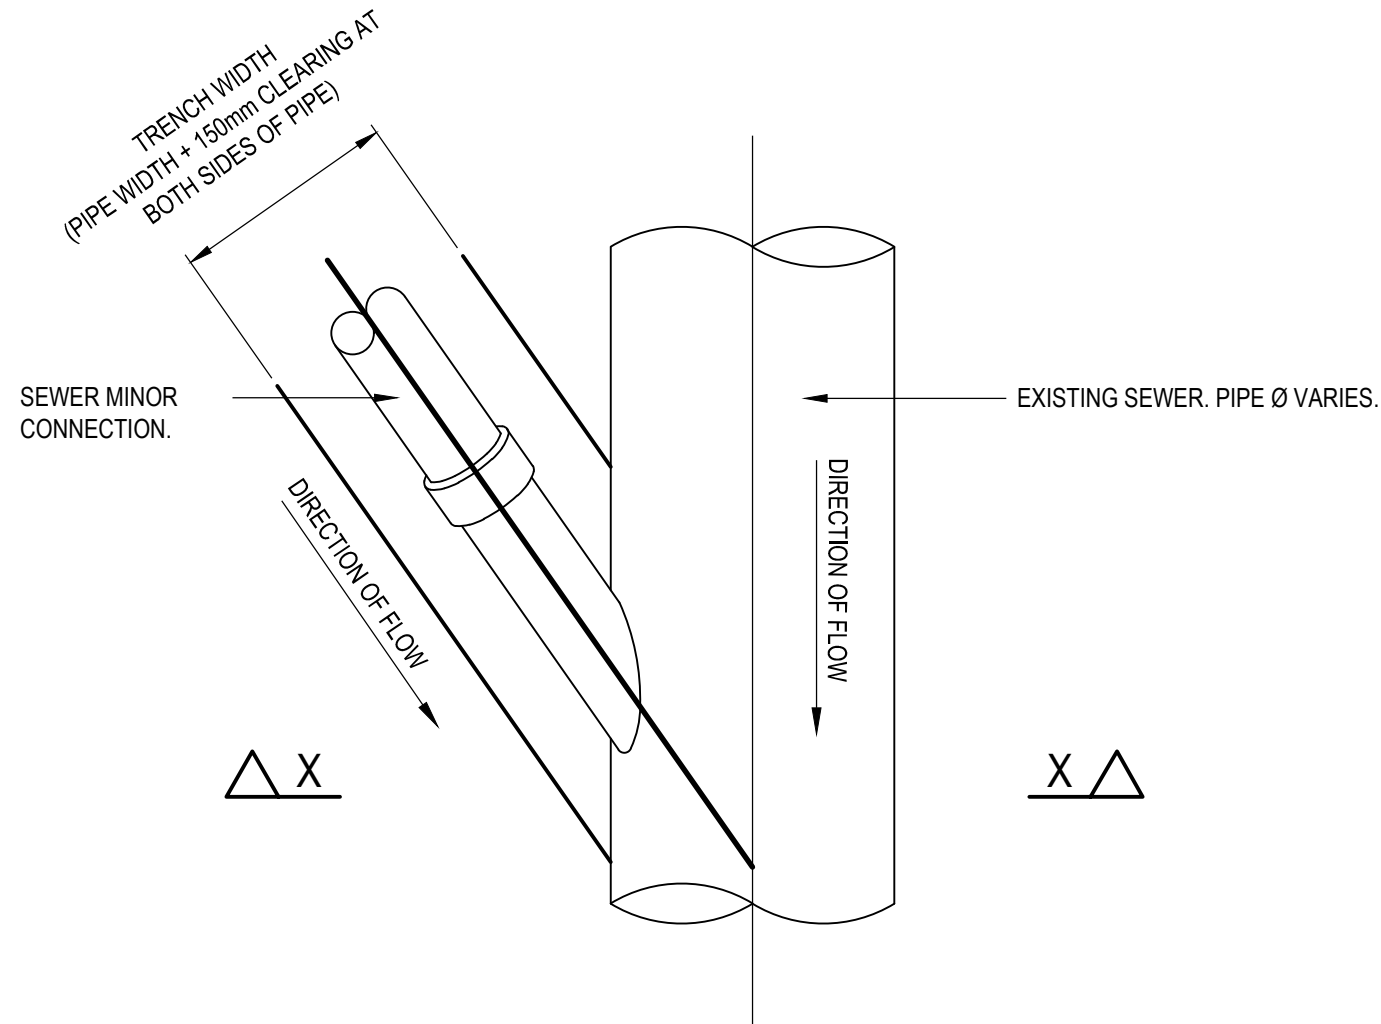

PLAN

FOR ROAD GULLY CONNECTIONS, ALL PIPES TO BE 1500 SUPER STRENGTH VITRIFIED CLAY TO SHW TO CLAUSE 501.

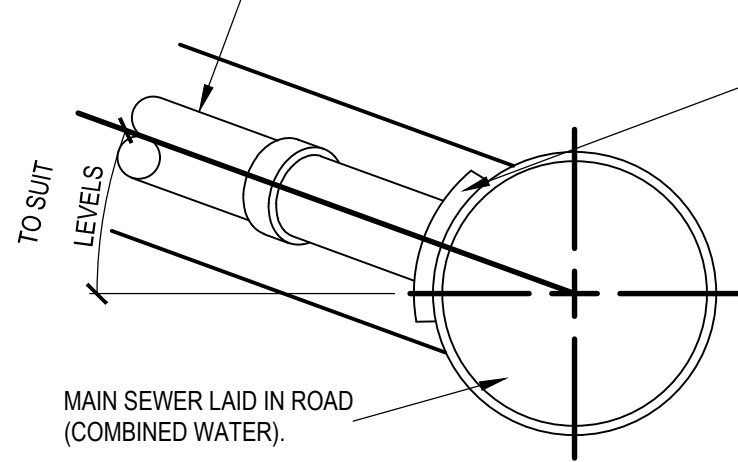

SECTION X-X



MINOR TO MAIN SEWER CONNECTIONS:

1. WHERE THE MAIN SEWER IS 225mm OR LESS, BRANCH CONNECTION SHOULD BE MADE BY INSERTING A NEW OBLIQUE ANGLED JUNCTION PIPE USING BANDSEA / FLEXSEAL COUPLINGS OR SIMILAR APPROVED.
2. WHERE THE MAIN SEWER IS GREATER THAN 225mm AND LESS OR EQUAL TO 450mm, OBLIQUE ANGLED SADDLE CONNECTIONS MAY BE USED, PROVIDED THAT THE INTERNAL DIAMETER OF THE CONNECTING PIPEWORK IS LESS THAN A THIRD OF THE PUBLIC SEWER.
3. PIPE SADDLES FOR CONCRETE OR CLAY SEWERS SHALL BE BEDDED IN CLASS M1 CEMENT MORTAR AND A CEMENT MORTAR FILLET FORMED TO GIVE AT LEAST 50mm COVER TO THE BASE OF THE SADDLE.

TYPICAL SADDLE CONNECTION
TO EXISTING SEWER
NTS

	GRANULAR BEDDING		CONCRETE BEDDING			
PIPE DIA.	Y MINIMUM			MIN. TRENCH WIDTH	MAX. TRENCH WIDTH	L
	Y1 MIN.	Y2 MIN.	Y3 MIN.			
100	100	200	150	450	750	18
150	100	200	150	500	800	
225	100	200	150	600	900	
300	100	200	150	700	1000	
375	100	200	150	805	1105	
450	150	200	150	890	1190	
525	150	200	150	975	1275	
600	150	200	150	1075	1375	36
675	150	200	225	1165	1465	
750	225	300	225	1260	1560	
825	225	300	225	1355	1655	
900	225	300	225	1460	1760	
975	225	300	300	1505	1805	
1050	225	300	300	1580	1880	
1125	225	350	300	1650	1950	
1200	375	400	300	1750	2050	
1350	375	400	375	1920	2220	
1500	375	450	375	2040	2340	
1650	375	500	450	2210	2510	
1800	375	500	450	2390	2690	


DIMENSIONS FOR BEDDINGS AND TRENCH
WIDTHS

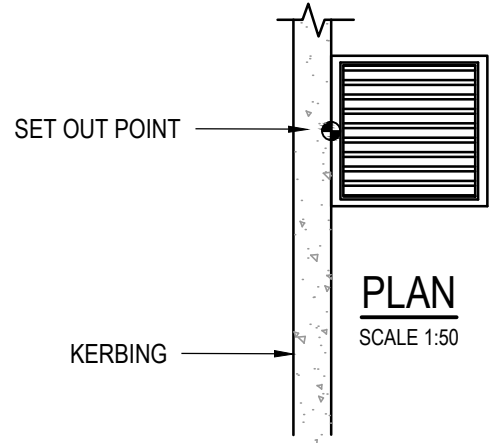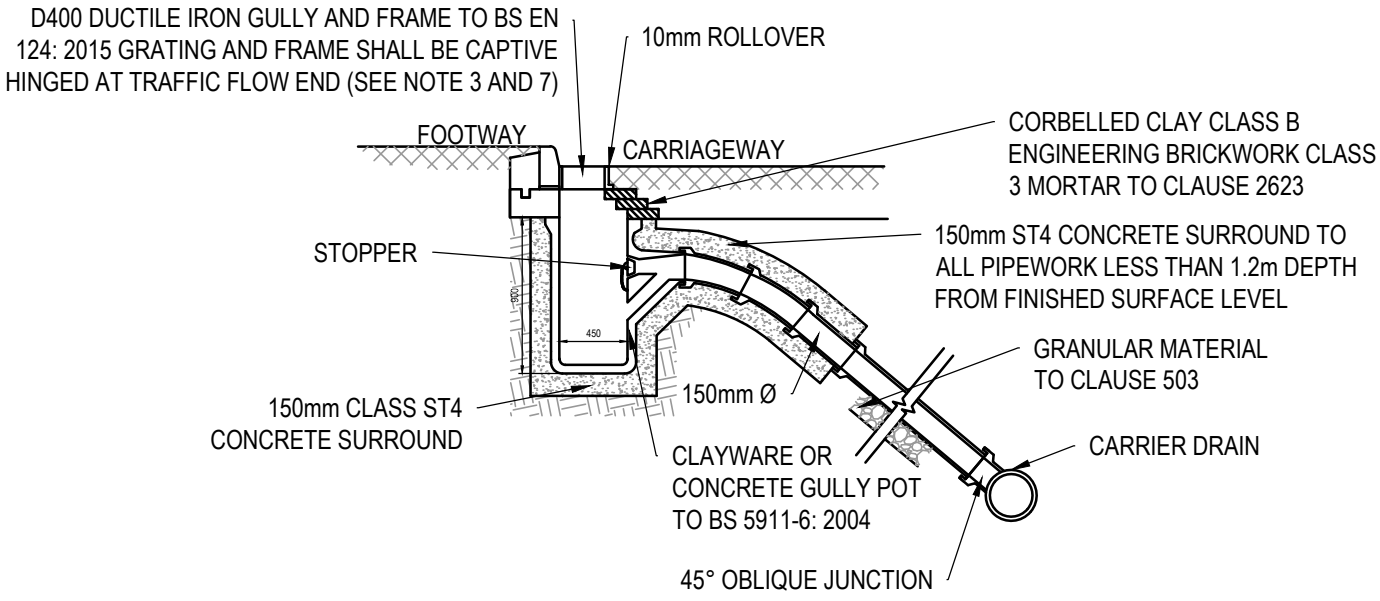

NOTES:

1. GULLY: ALL TO CLAUSE 508
a STANDARD GULLY POT OF 95 LITRES CAPACITY (450MM Ø)
b SMALL GULLY POT TO BE 50 LITRES CAPACITY (375MM Ø)
2. MAXIMUM TRENCH WIDTH FOR 150MM GULLY LEAD IS 600MM
3. CLAUSE NUMBERS REFER TO DEPT. OF TRANSPORT SPECIFICATION FOR HIGHWAY WORKS AMENDED AS APPROPRIATE
4. NUMBER OF BENDS MAY VARY DUE TO SITE DIFFERENCES
5. CONCRETE TO COMPLY WITH CLAUSE 2602 TABLE 26/1
6. CONCRETE SURROUND TO PIPES SHALL ALWAYS FINISH AT A JOINT
7. GULLY GRATINGS - STANDARD DETAIL D47

ROAD GULLY ON KERB LINE
(AS PER MCC's D12 DETAIL)
SCALE 1:50

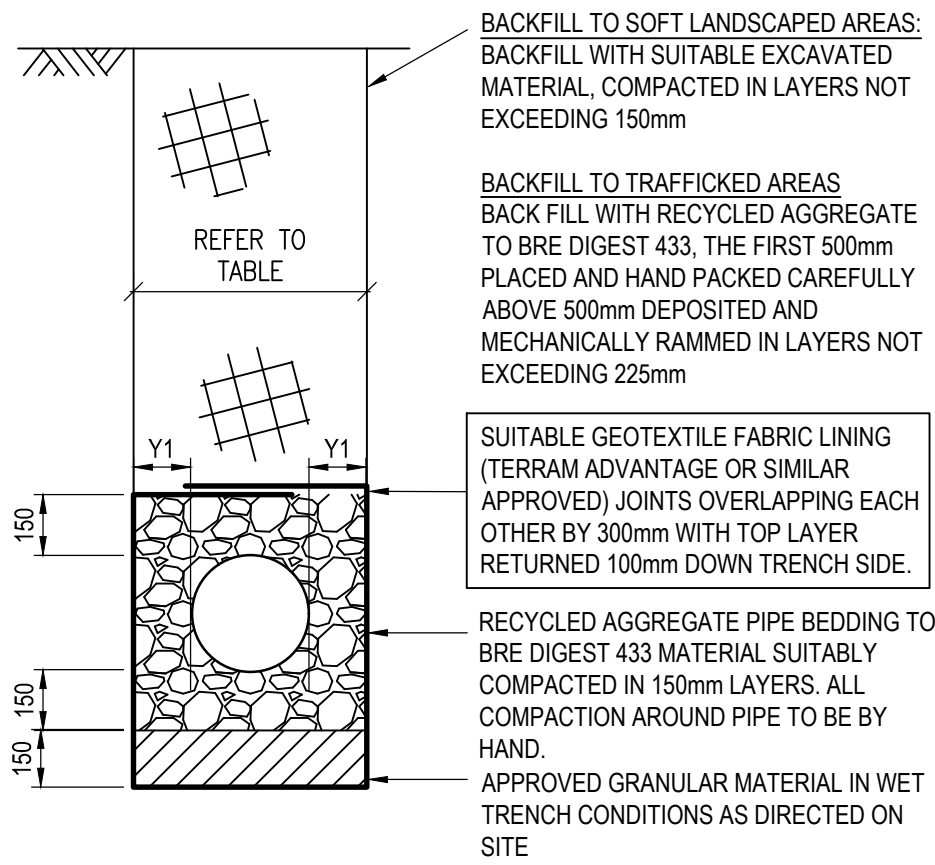


GRANULAR (CLASS S)

>1200mm DEPTH TO SOFFIT IN ROADS AND PAVEMENTS

DIMENSION 'Y1' TO BE 100mm MIN. UNLESS OTHERWISE SPECIFIED OR DIRECTED BY THE ENGINEER

Y2 IS TO BE USED IN PLACE OF Y1 WHERE THE EXCAVATION IS IN ROCK OR IN MIXED SOILS CONTAINING ROCK BEDS, BOULDERS, LARGE FLINTS, STONES OR OTHER IRREGULAR HARD SPOTS.

FOR ADOPTABLE SEWER, GRANULAR SURROUND MIN. THICKNESS OF 300 ABOVE CROWN OF PIPES.

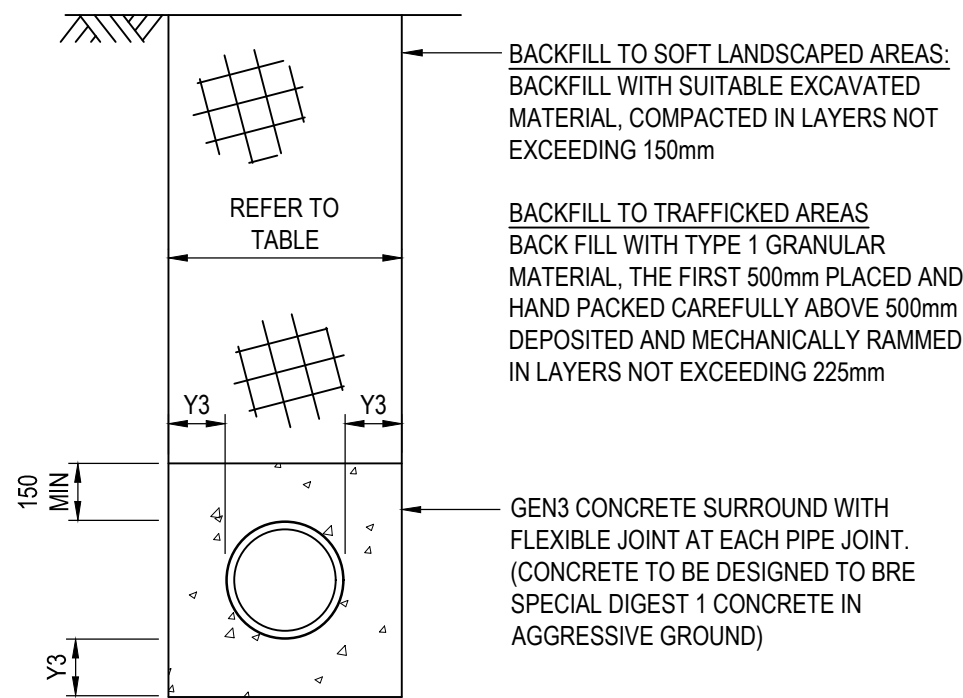

CONCRETE (CLASS Z)

<1200mm DEPTH TO SOFFIT IN ROADS AND PAVEMENTS.

- ALL JOINTS IN CLASS Z BEDDING SHOULD BE FLEXIBLE JOINTS FORMER BY COMPRESSIBLE FILLER BOARD (THICKNESS 20mm)

BEDDING CLASSES

© Buro Happold Limited or its group companies.
All Rights reserved. Buro Happold and its group companies assert (unless otherwise agreed in writing) their rights under s.77 to 80 of the Copyright, Designs and Patents Act 1988.
DO NOT SCALE THIS DRAWING.

HEALTH AND SAFETY INFORMATION

IN ADDITION TO THE HAZARDS/RISKS NORMALLY ASSOCIATED WITH THE TYPES OF WORK DETAILED ON THIS DRAWING, NOTE THE FOLLOWING

CONSTRUCTION.

MAINTENANCE/CLEANING/OPERATION.

DECOMMISSIONING/DEMOLITION.

Notes

1. ALL DIMENSIONS ARE IN MILLIMETRES UNLESS OTHERWISE NOTED.
2. THIS DRAWING SHOULD BE READ INCONJUNCTION WITH DRAWINGS 042912-BHE-XX-XX-DR-C-2501 to 2504 FOR DRAINAGE LAYOUT PLAN.

B	FOR MCC REVIEW	05.05.2021	JS	JS
A	FOR INFORMATION	08.12.2020	HN	JS
Rev	Description	Date	Drn	Crld

INFORMATION

Status of drawing

BUROHAPPOLD ENGINEERING

17 Newman Street
London
W1T 1PD
UK

Tel: +44 (0)20 7927 9700
Fax: +44 (0)870 787 4145
Email: 0042912@burohappold.com
Web: www.burohappold.com

Architect **SEW**

Project **MAYFIELD DEVELOPMENT PARTNERSHIP**

Drg Title **HIGHWAY WORKS
PROPOSED DRAINAGE DETAILS
SHEET 1**

Scales@A1 AS SHOWN
Drawn by HN
Checked by JS

Job No. **0042912**
Date **NOVEMBER 2020**
Rev **B**

Drawing No. **0042912-BHE-XX-XX-DR-C-2850**