

SPACES KEY	
	RESTAURANT HALL
	CAFE HALL
	OFFICE

DRAINAGE KEY	
	Existing drainage
	Proposed drainage pipes

WALLS & PARTITIONS FINISHES KEY	
	Existing exposed brick
	Existing wall paint
	Existing Non-original Plasterboard
	Proposed Plasterboard/Cladding


General Notes:

All site dimensions shall be verified by the Contractor on site prior to commencing any works.

Design intent drawing only. Construction to comply with latest building regulation requirements.


This drawing is the property of "Studio Tashkeel Architecture Ltd." and copyright is reserved by them. The drawing is not to be copied or disclosed by or to any unauthorised persons without the prior written consent of Studio Tashkeel Architecture Ltd.

B	Equipment and finish material	17/12/25	MS	MK
A	Service duct	11/6/25	MS	MK
/	First Issue	26/11/24	MS	MK
Rev	Description	Date	Dr by	App by


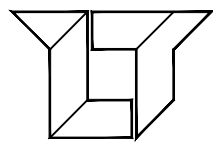


STUDIO TASHKEEL ARCHITECTURE LTD.
1-3 Ashton Lane,
Sale M33 6WT
United Kingdom
T +44(0)1615465395
E info@StudioTashkeel.com
www.studiotashkeel.com


client name		
Kathy Yingyue Cui		
project		
44-46 Faulkner Street, Manchester		
drawing		
GA Proposed First and Second Floor Plan		
project number		scale
24_055		1:100 @ A2
drawing number	rev	issue status
PL_007	B	Planning
This drawing is to be read in conjunction with all related drawings. All dimensions must be checked and verified on site before commencing any work or producing shop drawings. The originator should be notified immediately of any discrepancy. This drawing is copyright and remains the property of Studio Tashkeel Architecture Ltd.		

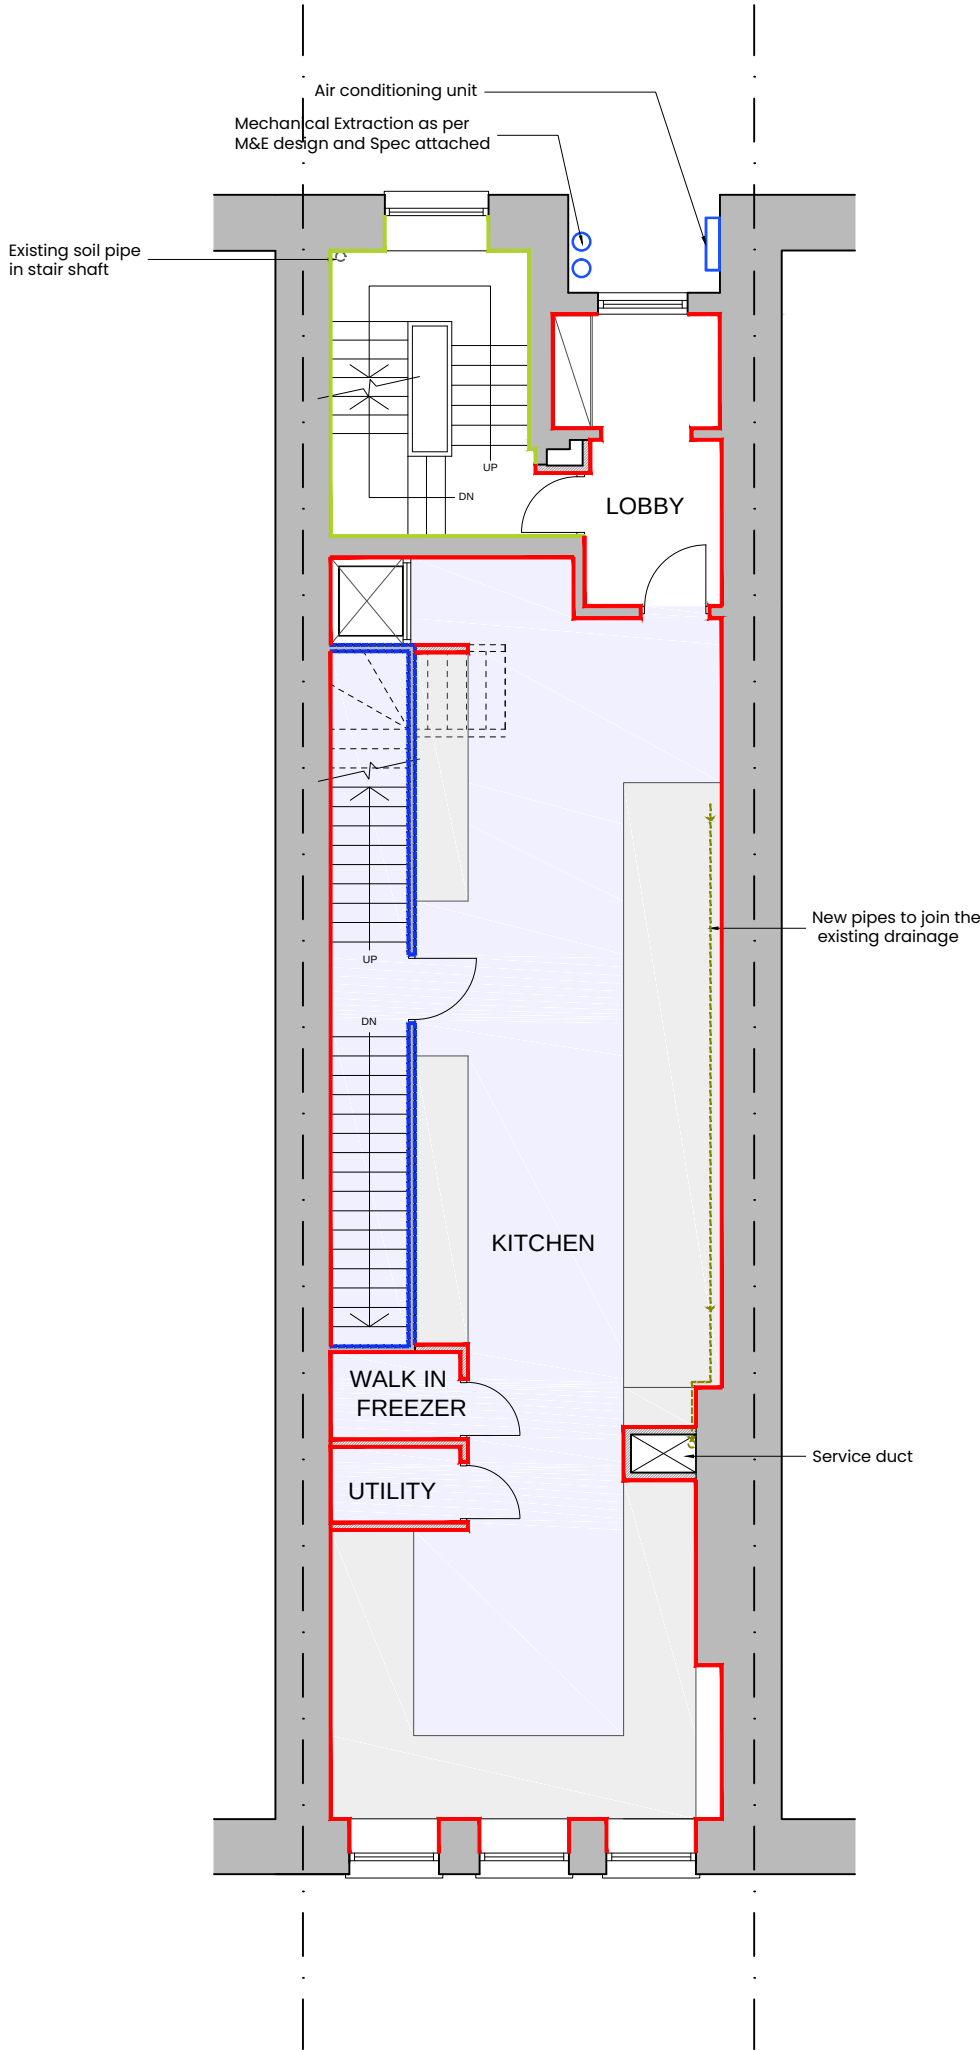

GA Proposed First Floor Plan
Scale 1:100 @ A2

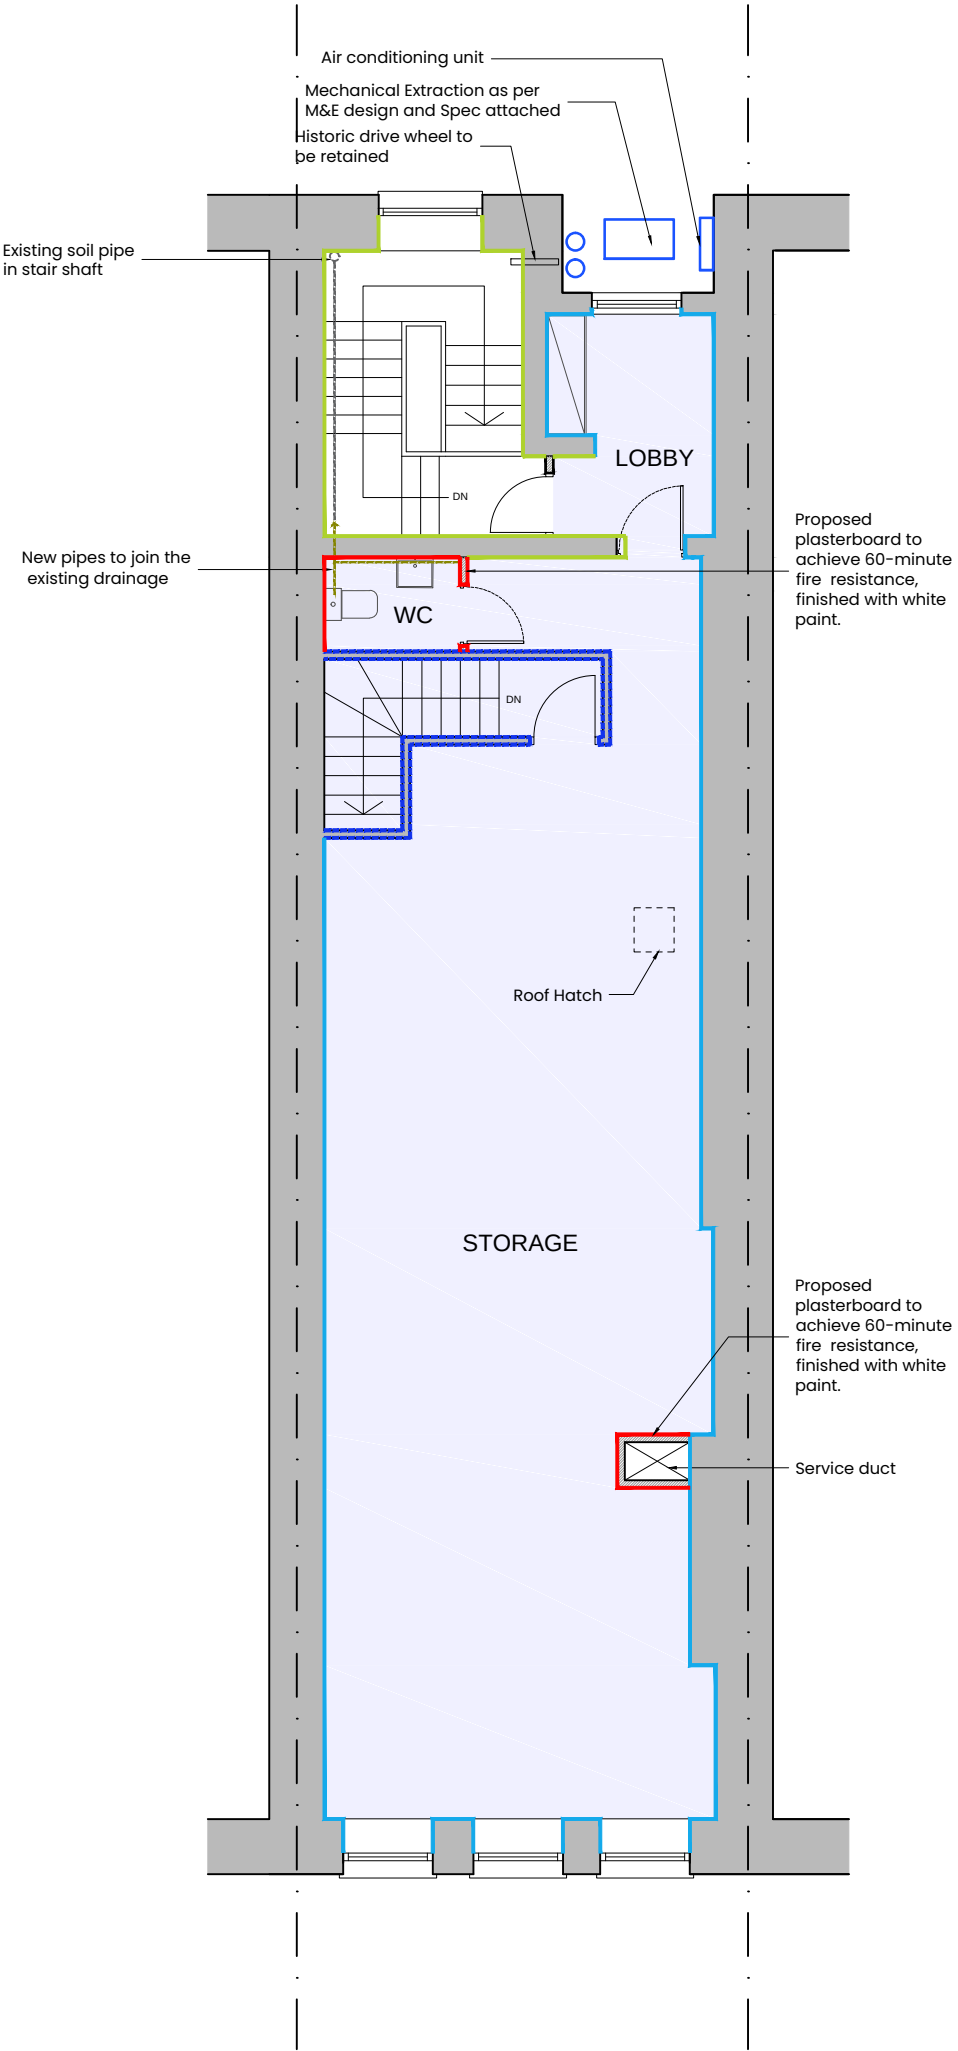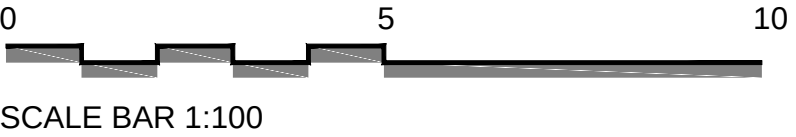

GA Proposed Second Floor Plan
Scale 1:100 @ A2

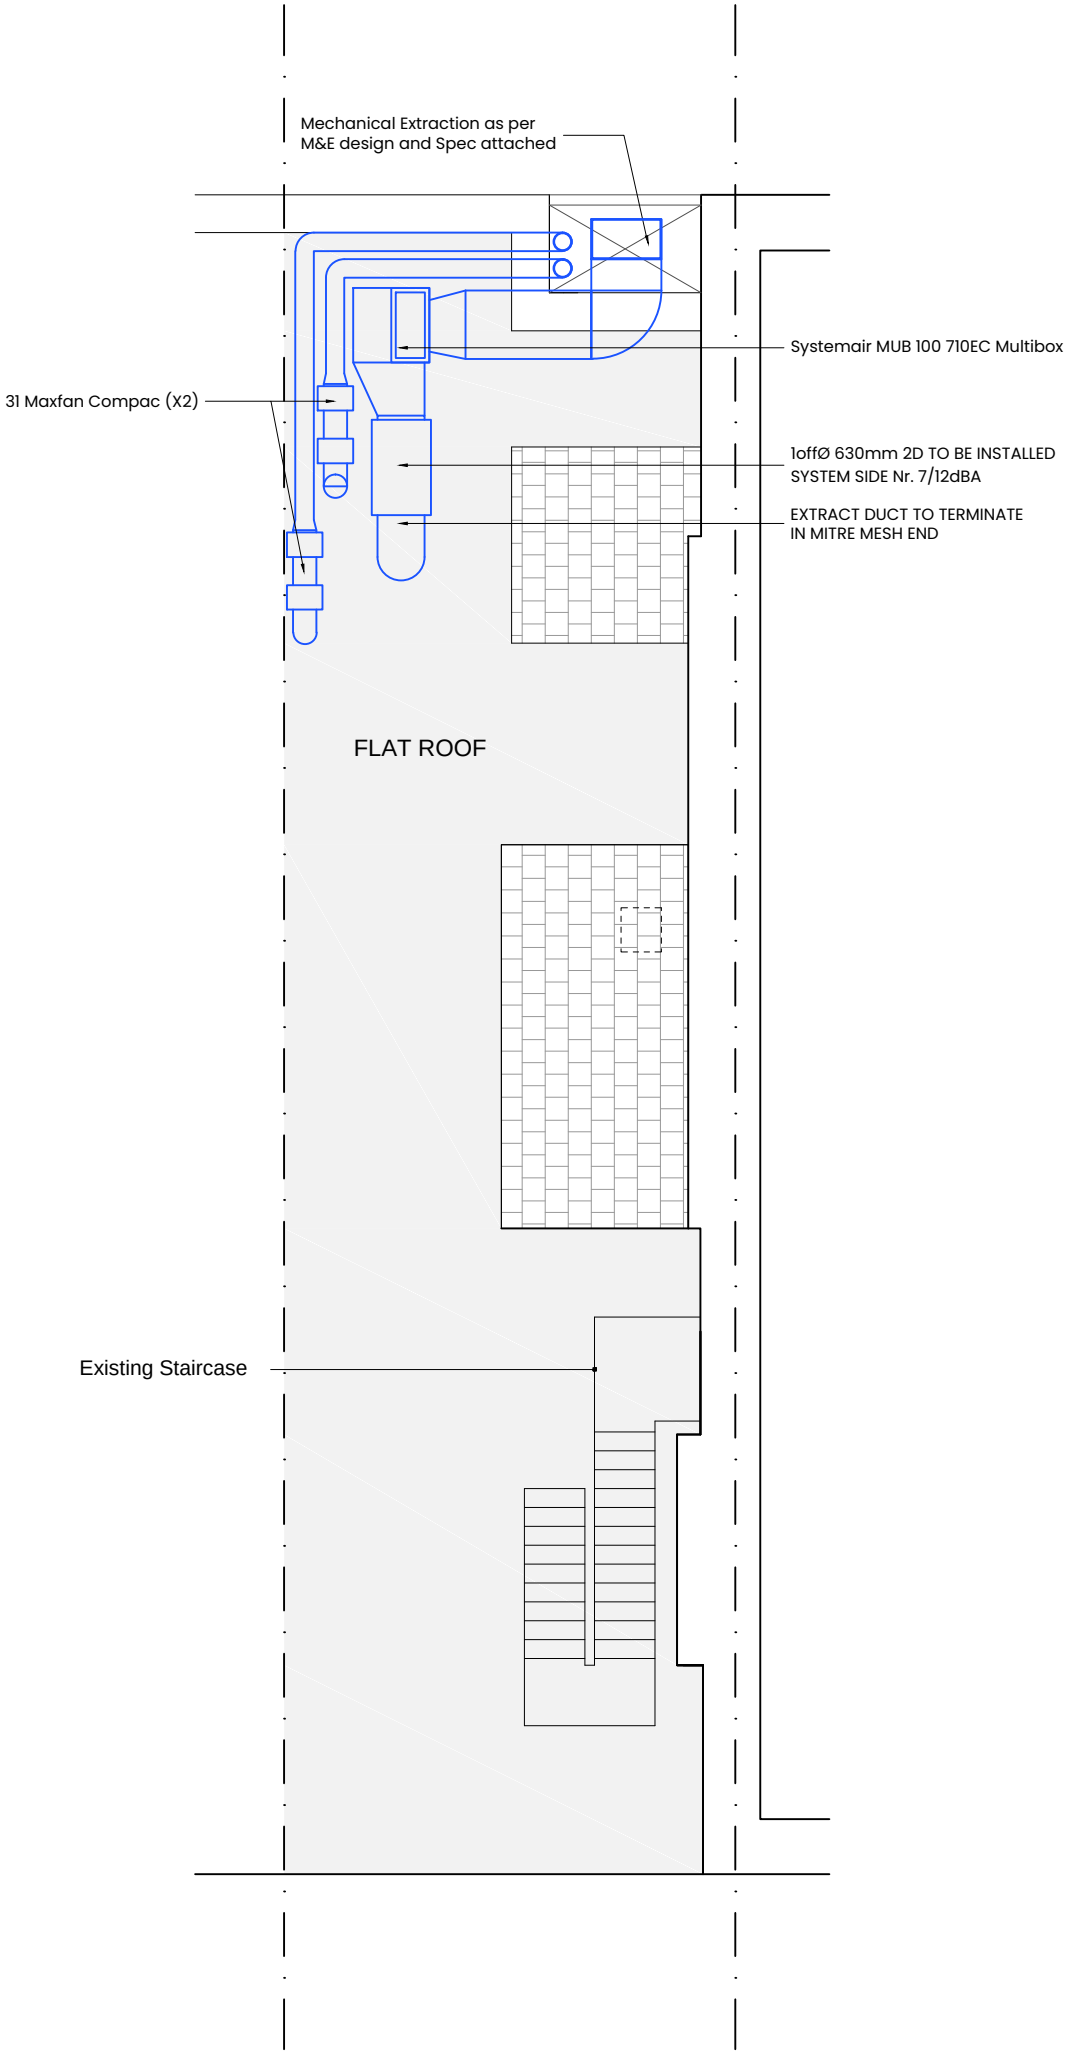

GA Proposed Roof Plan
Scale 1:100 @ A2