



First Floor Plan Boundary Treatments
1 : 250

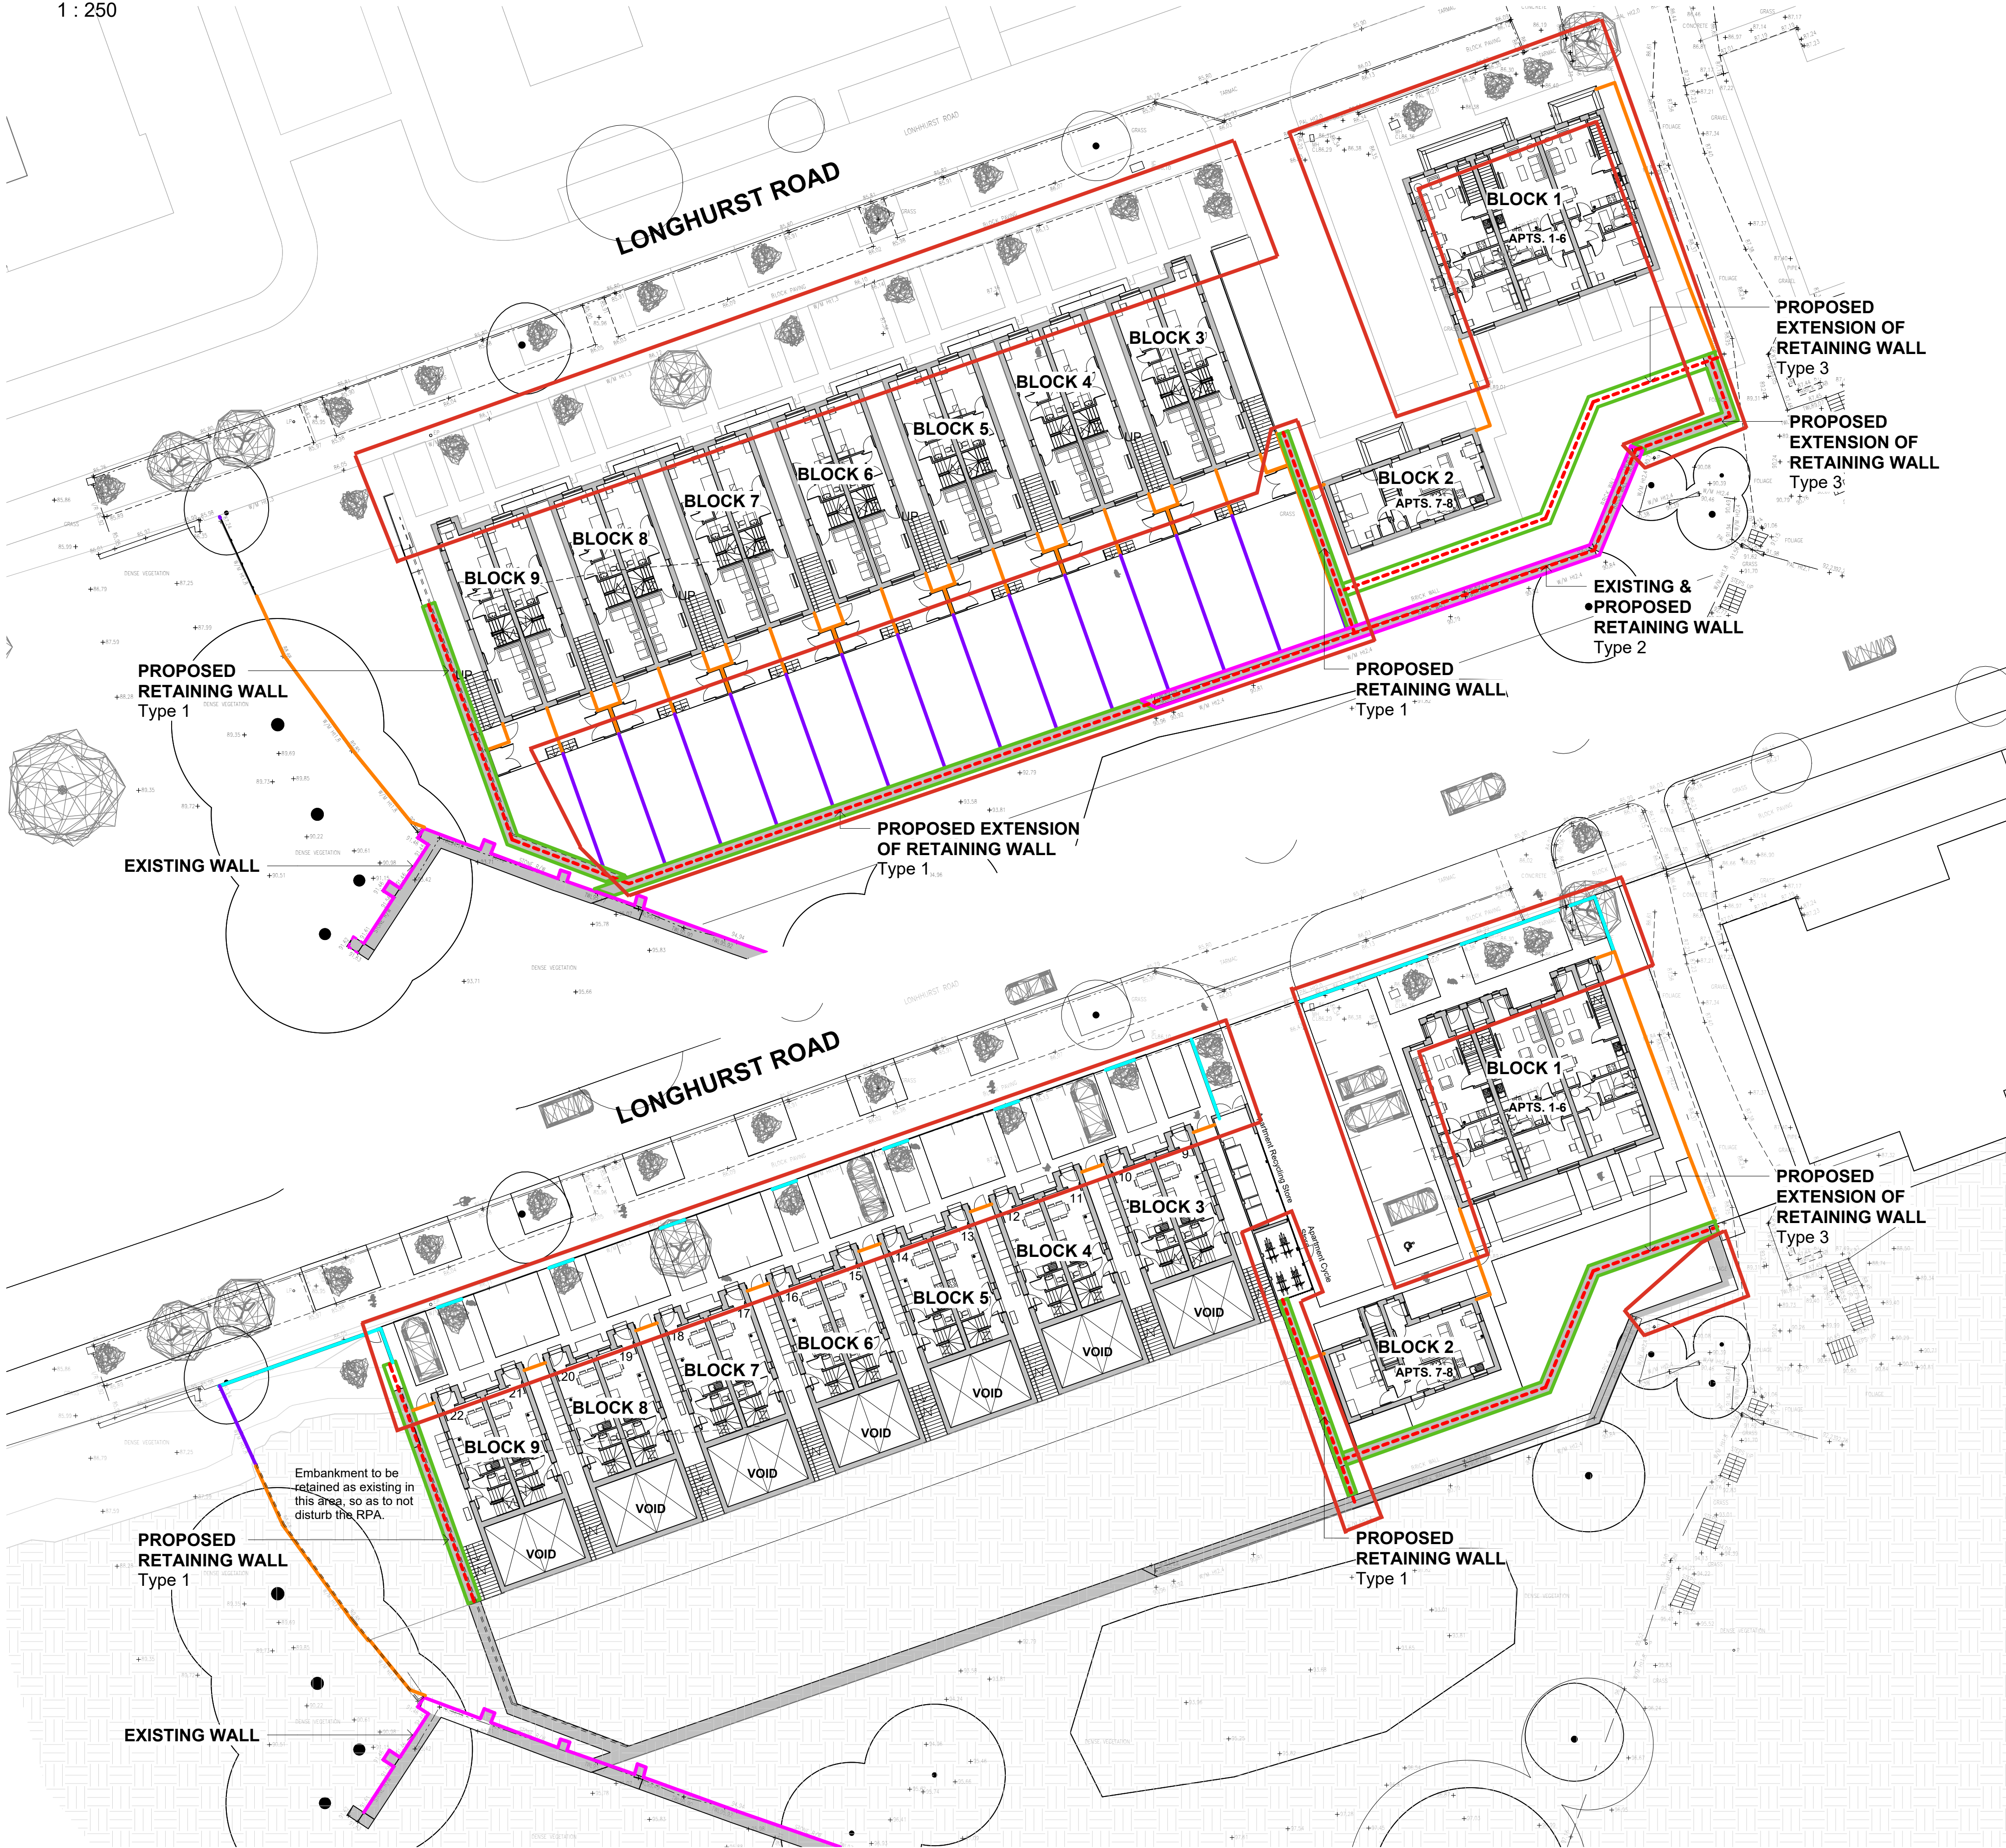


Ground Floor Plan Boundary Treatments
1 : 250

Key
1 : 100

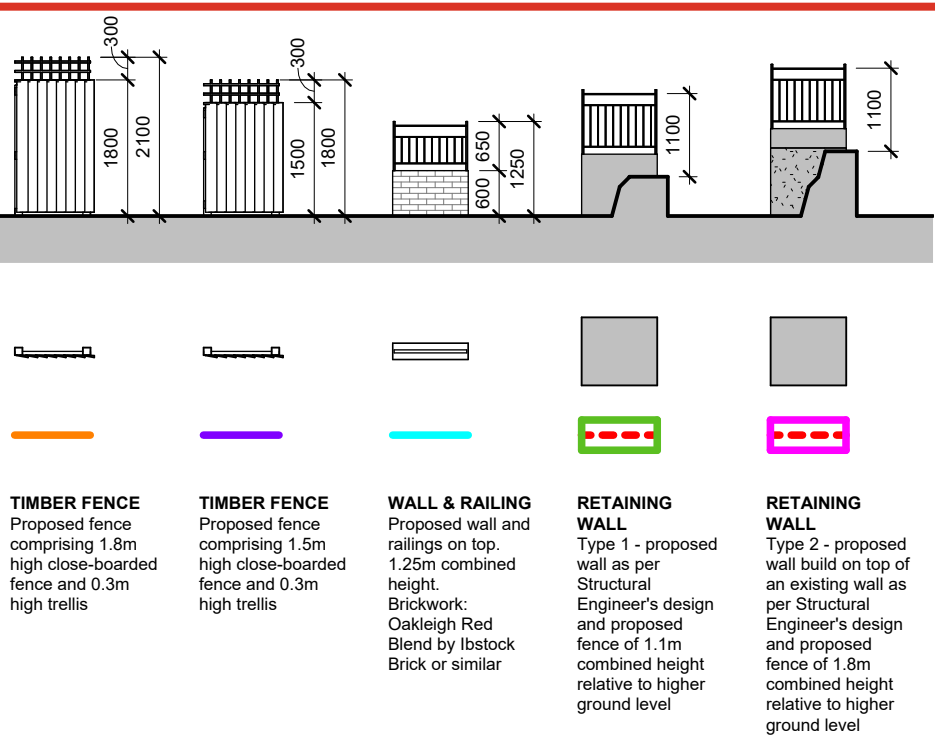

© Bowker Sadler Partnership Limited
This drawing is the subject of copyright which vests in Bowker Sadler Partnership Limited. It is an infringement of copyright to reproduce this drawing, by whatever means, including electronic, without the express written consent of Bowker Sadler Partnership Limited which reserves all its rights.
Bowker Sadler Partnership Limited asserts its rights to be identified as the author of this design.

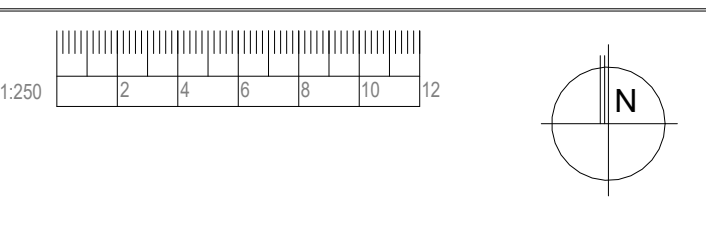

E	05/04/23	KS	Planning submission	CL
D	04/04/23	KS	Building design revised	CL
C	17/03/23	KS	Existing wall information updated following the design team meeting	
B	28/02/23	KS	Retaining walls and landscaping update	CL
A	21/02/23	KS	Windows reviewed further. Brickwork type annotated. Site plan amended according to SCP's transport report.	CL

Rev.	Date	Dm.		Chkd.
------	------	-----	--	-------

BOWKER SADLER ARCHITECTURE

Hatherlow House | Hatherlow | Romiley | Stockport | SK6 3DY
0161 406 7333 | office@bowker-sadler.co.uk | www.bowker-sadler.co.uk

Project
Longhurst Road, Blackley

Client
Great Places Housing Group

Drawing
Proposed Site Plan - Boundary Treatment

Scale	Sheet Size	Drawn	Checked	Date
As indicated	@ A1	KS	DL	30/11/22
Project No.	Originator	Zone	Level	Form Discipline
20-043 -				Number
Status				Revision
				1004 E

Planning