


General Note


- All insulation to be non-combustible (Euro Class A1).
- All windows and doors to have cavity closers/fire stops.
- All RAL Colours and materials TBC by client and approved by planning.

All vulnerable windows (including all ground and first floor ones) to be UKAS certified to PAS24:2016.

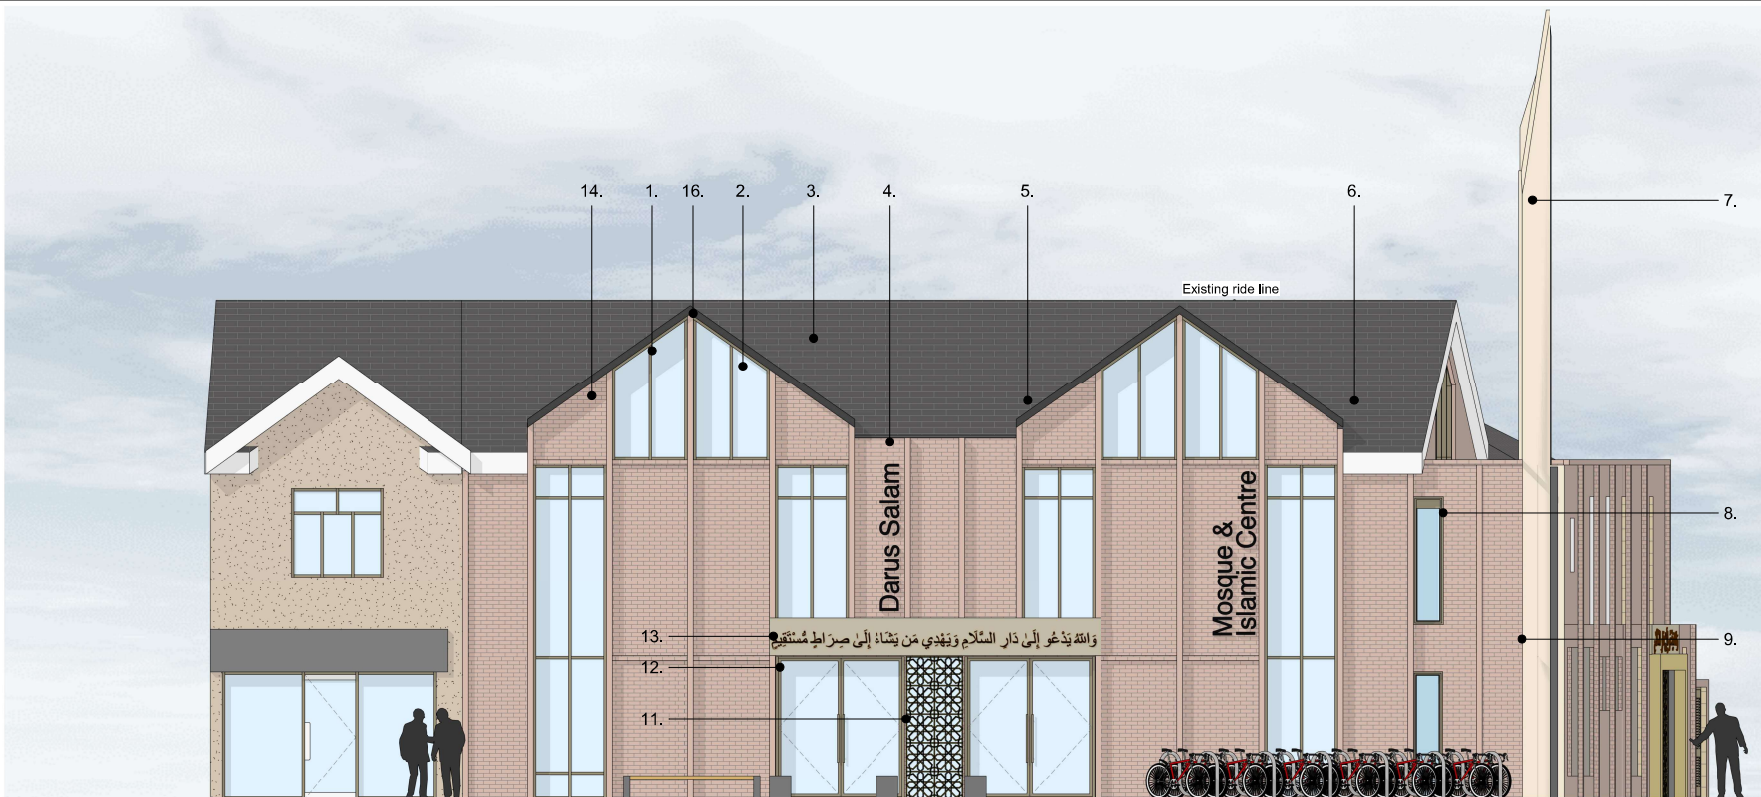

West Elevation
1 : 50

- 1 - Aluminium frame curtain glazing in RAL 1035 Pearl beige
- 2 - Roof fascia in dark grey aluminium
- 3 - Flat roof
- 4 - Proposed Lettering in Helvetica in dark grey metal finish
- 5 - sloping roof design
- 6 - Roof tiles to match existing
- 7 - Minaret finished in light beige smooth concrete finish
- 8 - Proposed Window type 1 - Double glazed PPC aluminium composite window with pressed metal sills in RAL 1035. Recessed into brickwork min.190mm
- 9 - Sandstone finish brickwork
- 10 - Metal fretwork feature to entrance wall/ or glazed screen pattern
- 11 - Anodized Aluminium entrance feature in RAL TBA
- 12 - Lettering above entrance.
- 13 - Brickwork type 2 - red brick to match existing (existing to be made good to match using chemical application to match with bricks
- 14 - Velux vents in dark grey Upvc
- 15 - Projecting Brick 107.5mm width, to project 100mm

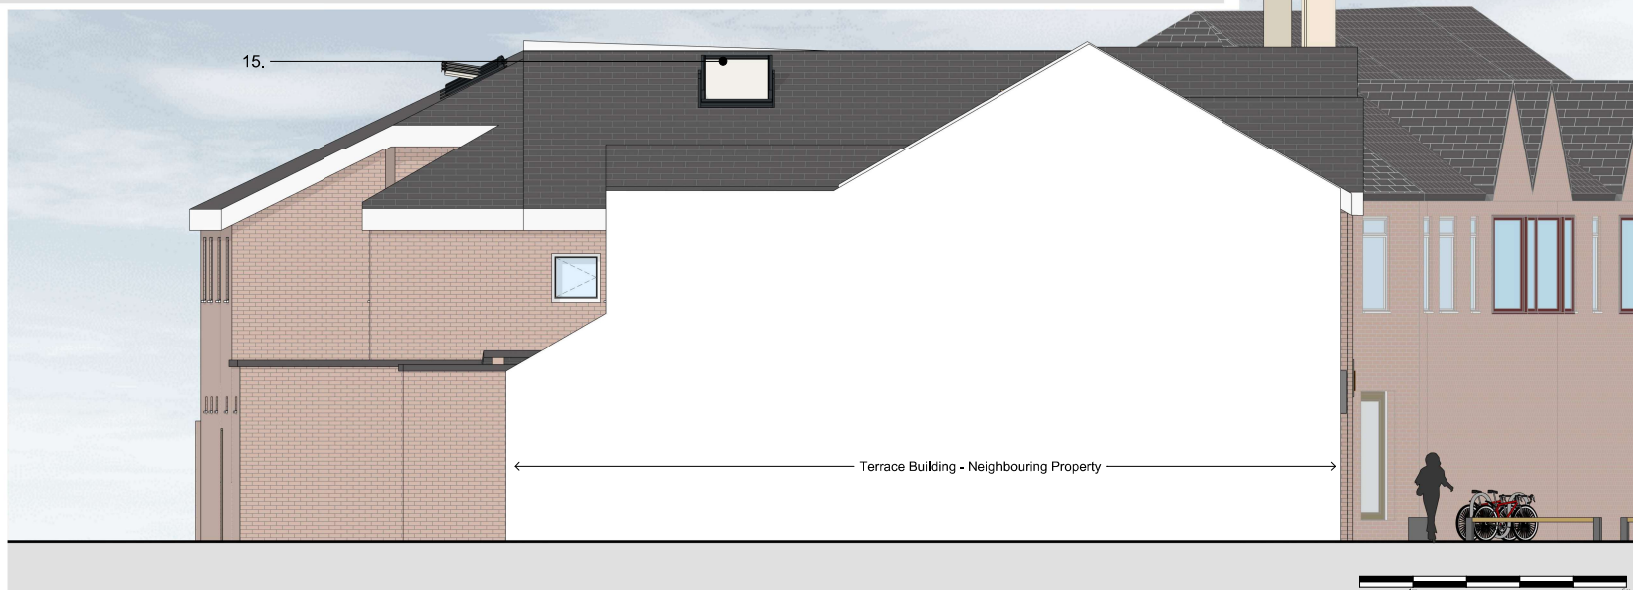

North Elevation
1 : 50

PROJECT	CLIENT
Darus Salam Mosque & Islamic Center	Darus Salam Mosque
SHEET	PROJECT NUMBER
North & West Elevation	081
	DRAWING No.
	P108
	DATE
	22/10/2025
	REV
	G

1	FEASIBILITY
2	PLANNING APPROVAL
3	PUBLISHING REGULATIONS
4	RENDER
5	CONSTRUCTION

No.	Description	Date
D	Client Comments (Stair/ Ladies Entrance/ Mortuary Omitted)	08/11/2024
E	Bin Store/ Bike Store Cover Updated	15/04/2025
F	Planners Comments	07/08/2025
G	Planners Comments/ Changes to Elevations	22/10/2025

NORTH-EAST OFFICE
701 Wilmslow Rd, Disbury, Manchester
M20 0RN
Tel: 0161 280 0574
www.1618architects.com

