




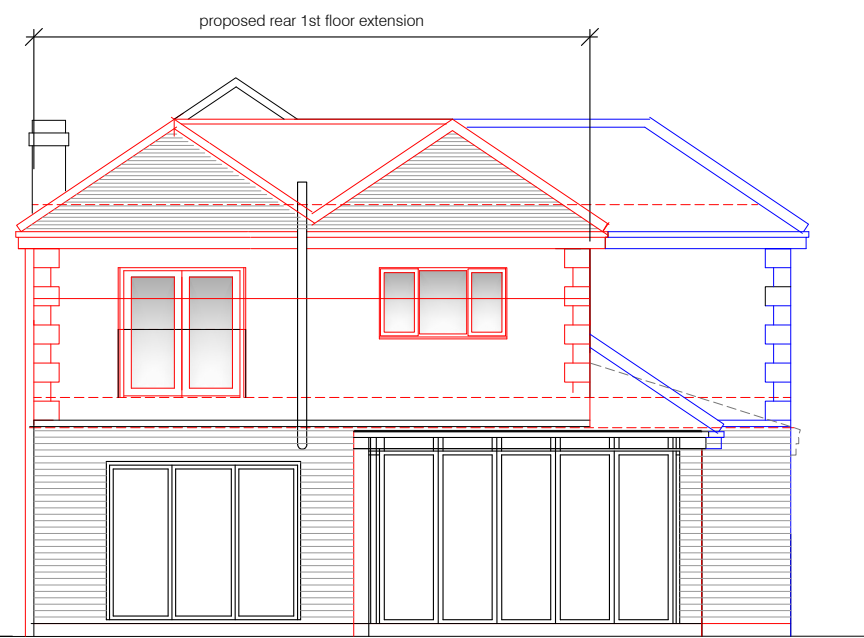


REAR ELEVATION

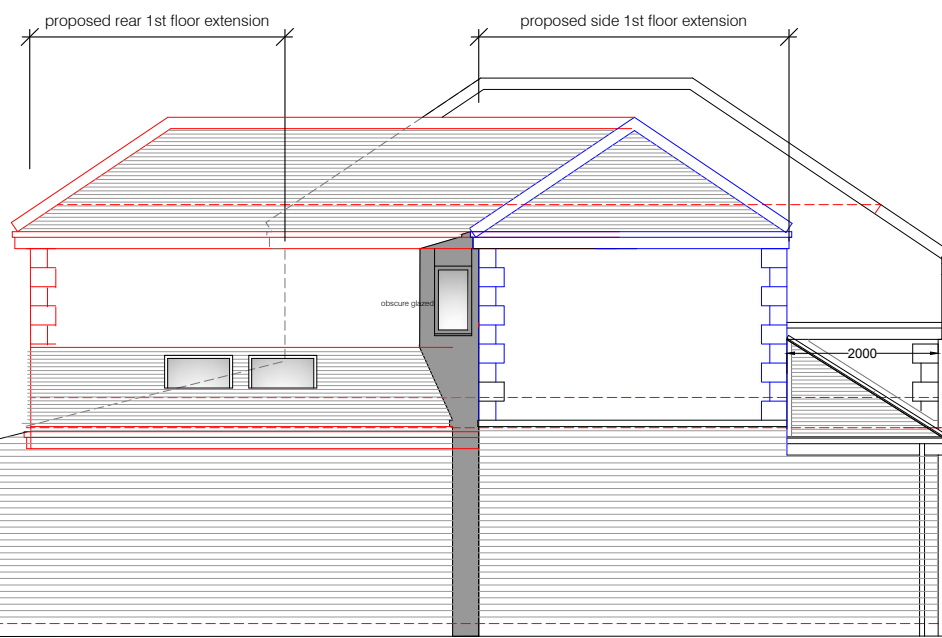

SIDE ELEVATION TO NO. 52

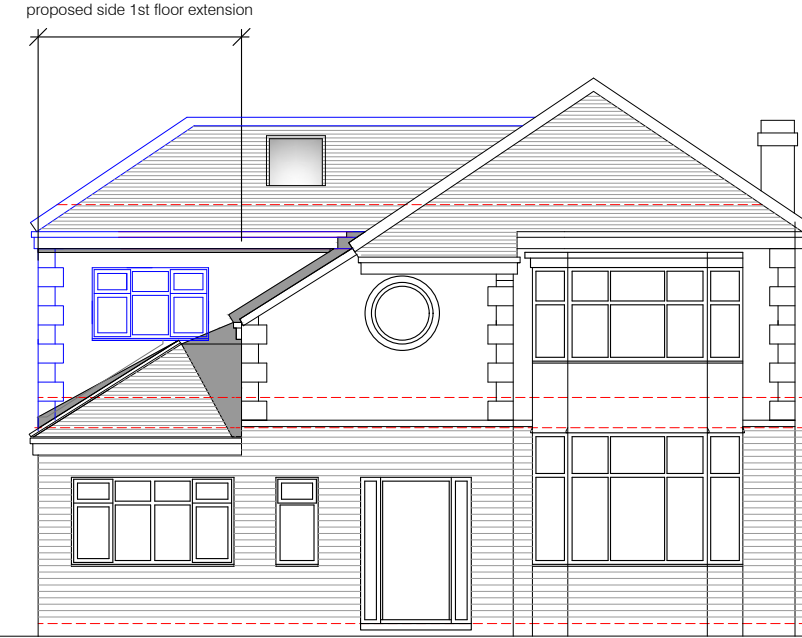

REAR ELEVATION

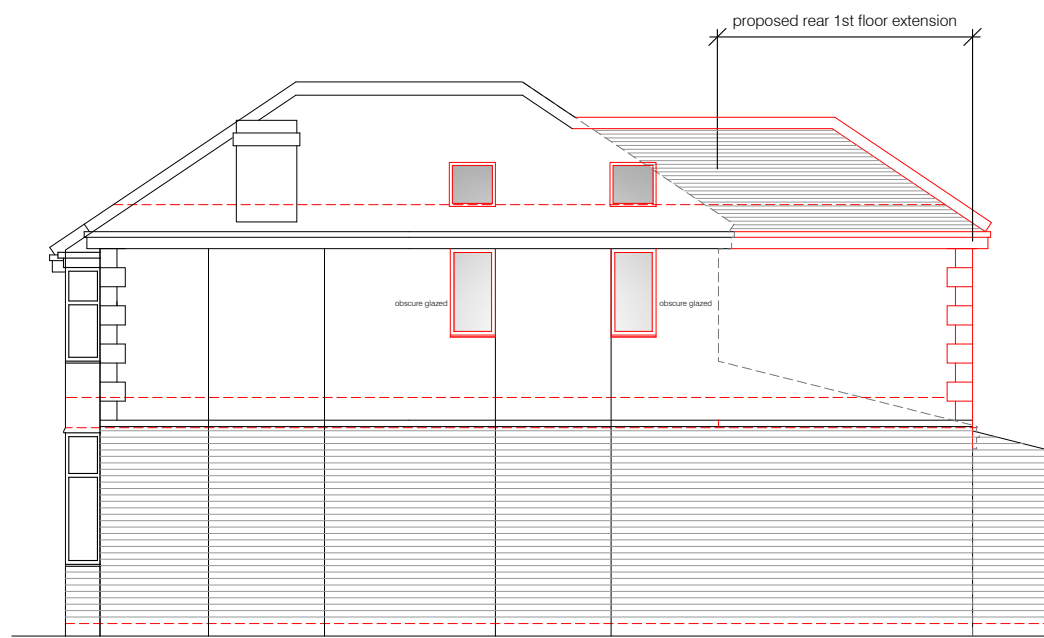


SIDE ELEVATION TO NO. 48

PROPOSED ELEVATIONS 1:100


Proposed external materials: to match existing

1. Red clay tiled main pitched roof
2. Black fascias/soffits, rw goods
3. Red smooth facing brick to lower walls
4. Render to upper walls,
5. White upvc framed double glazed windows/external doors

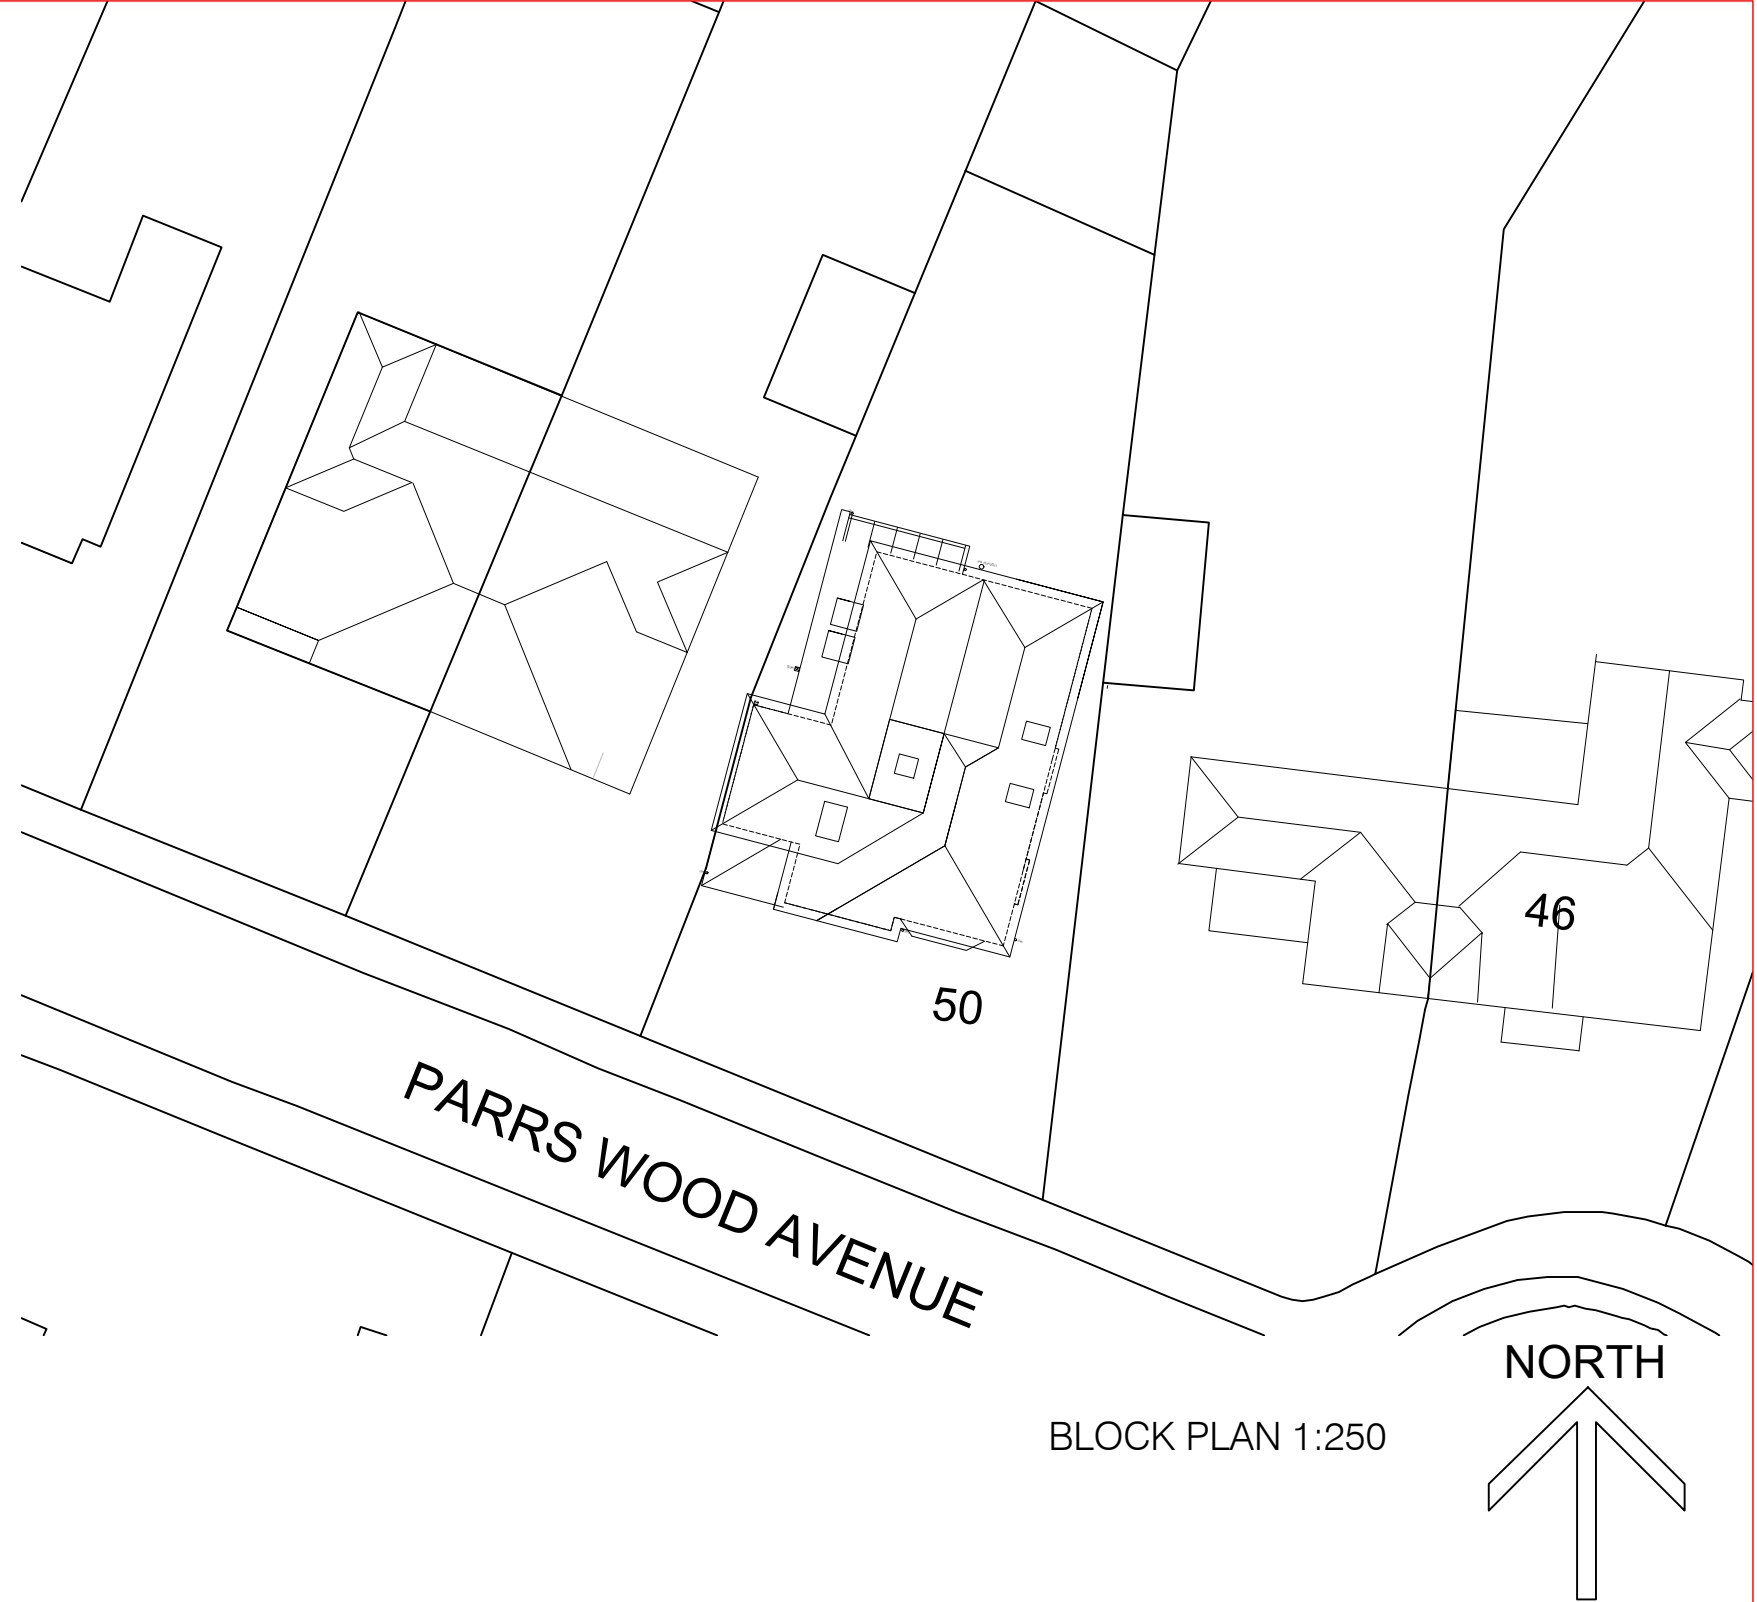


BLOCK PLAN 1:250


GROUND FLOOR PLAN

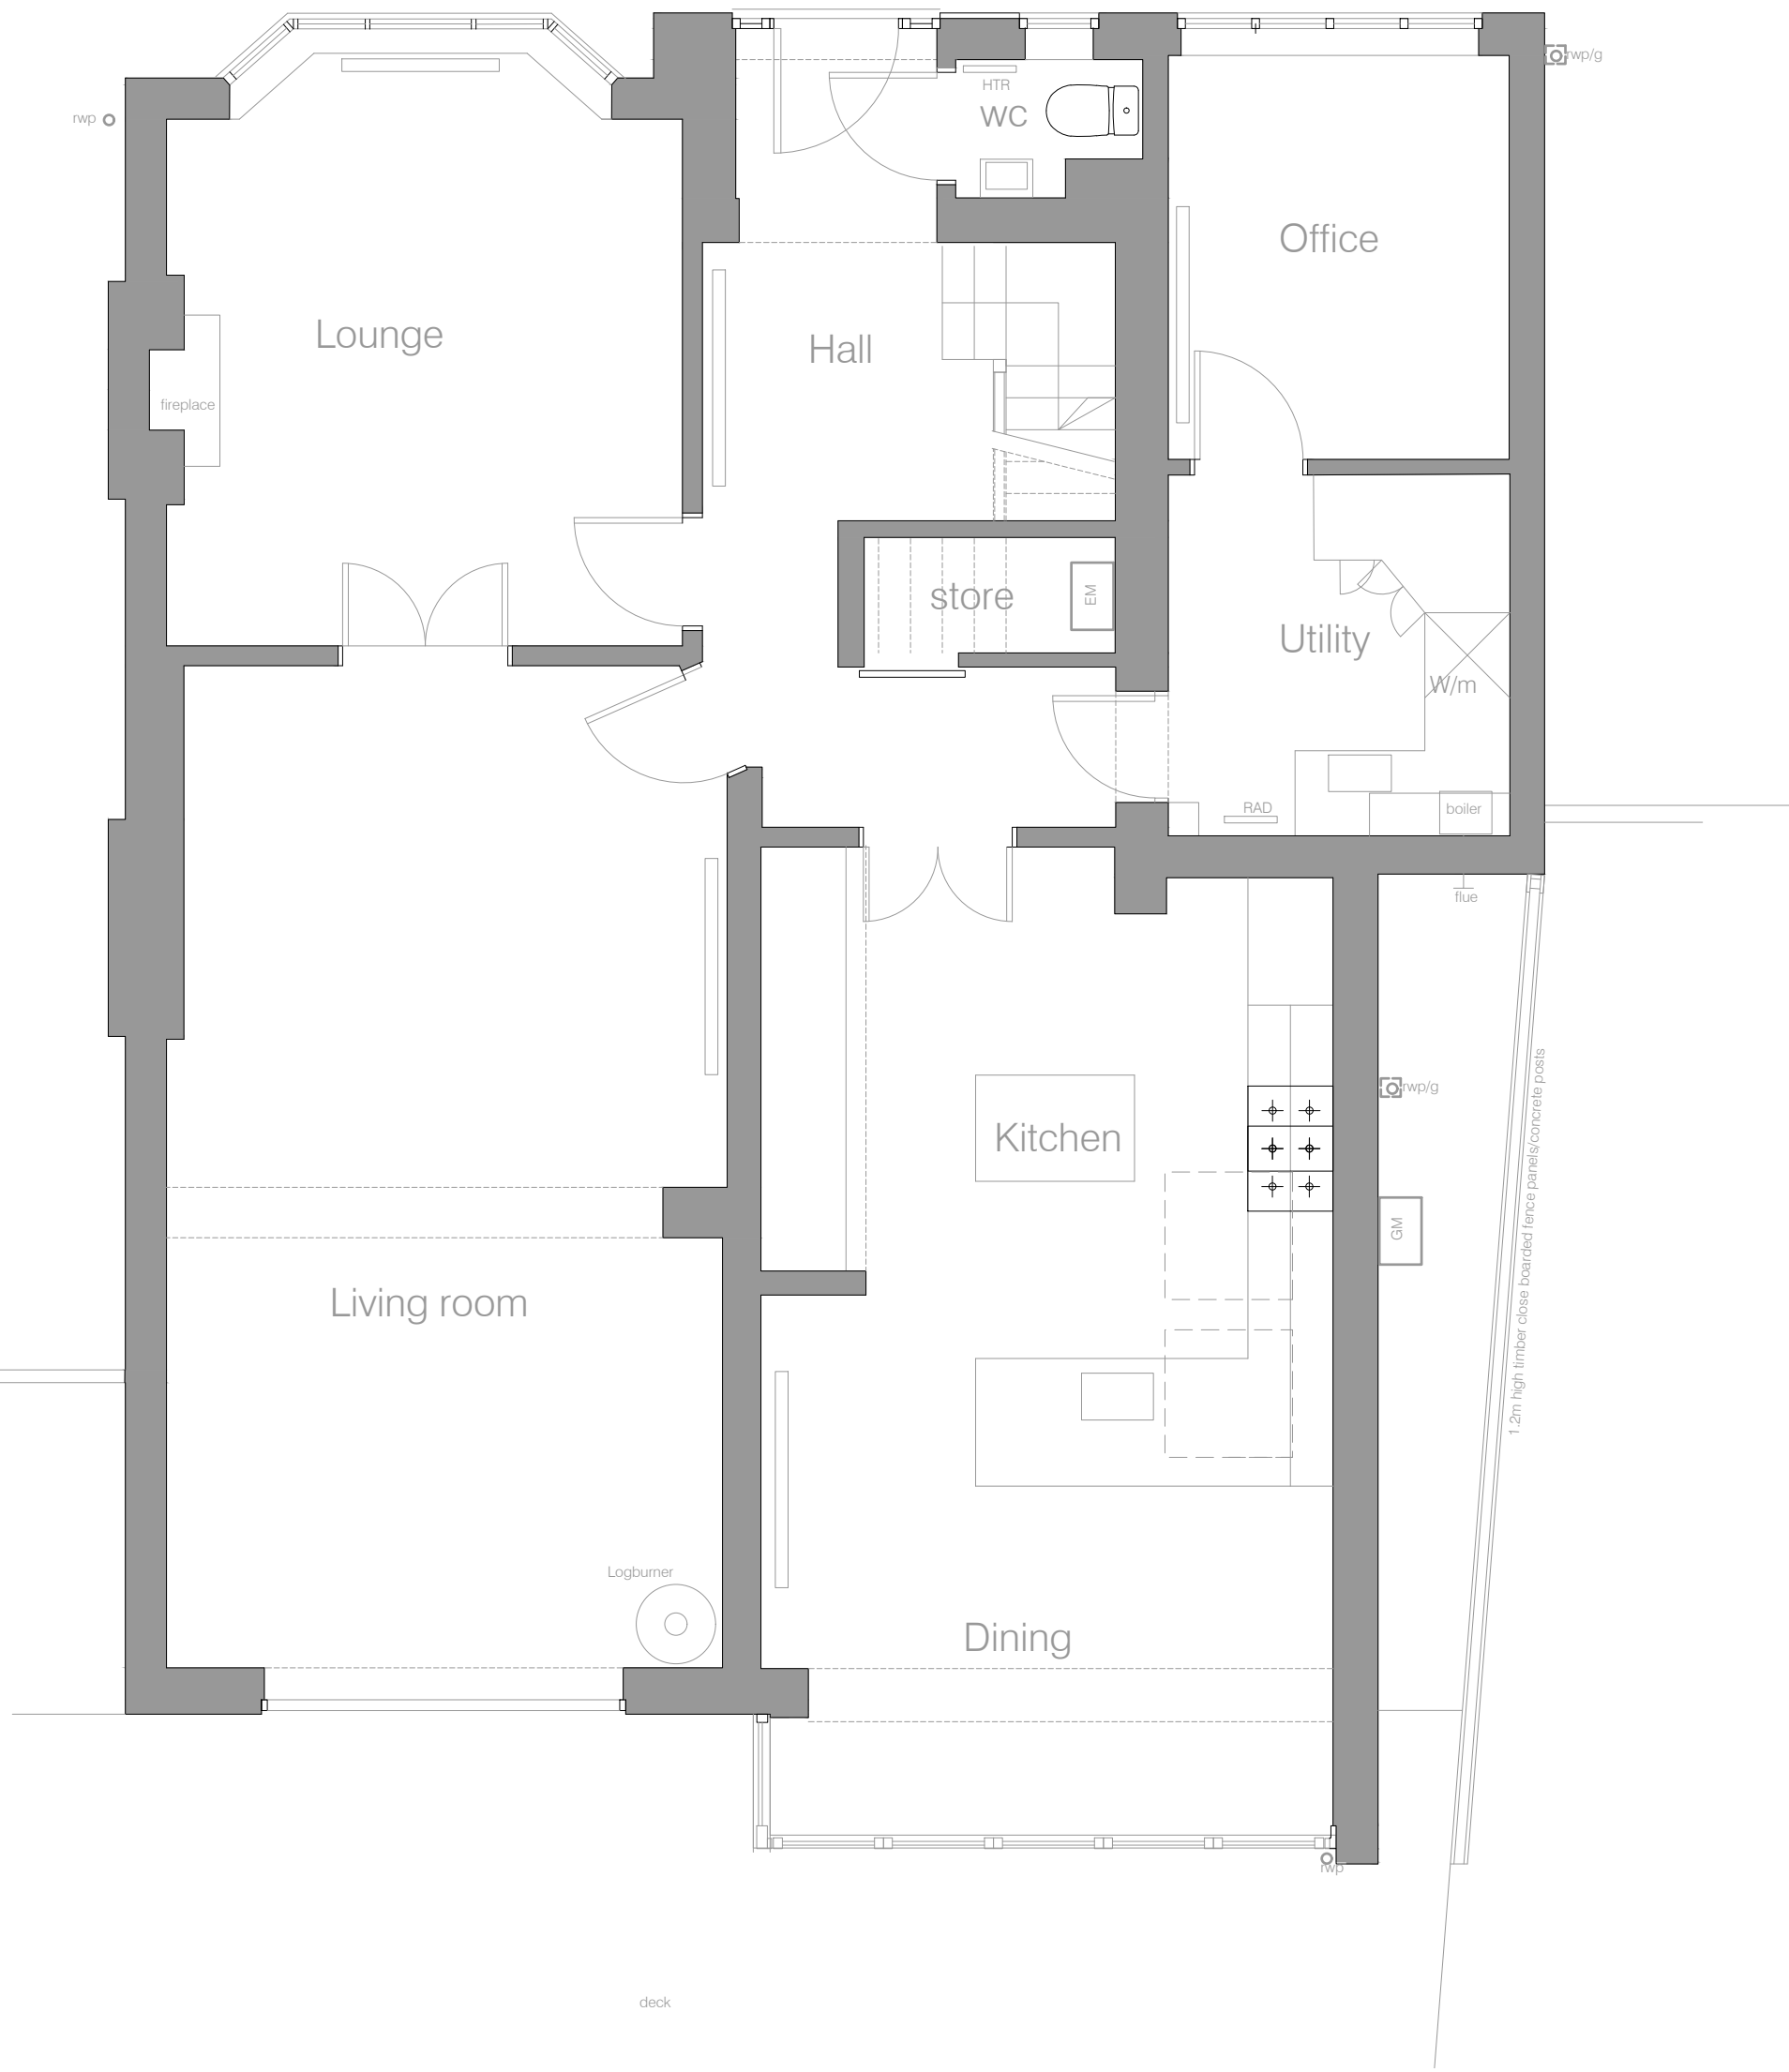

FIRST FLOOR PLAN

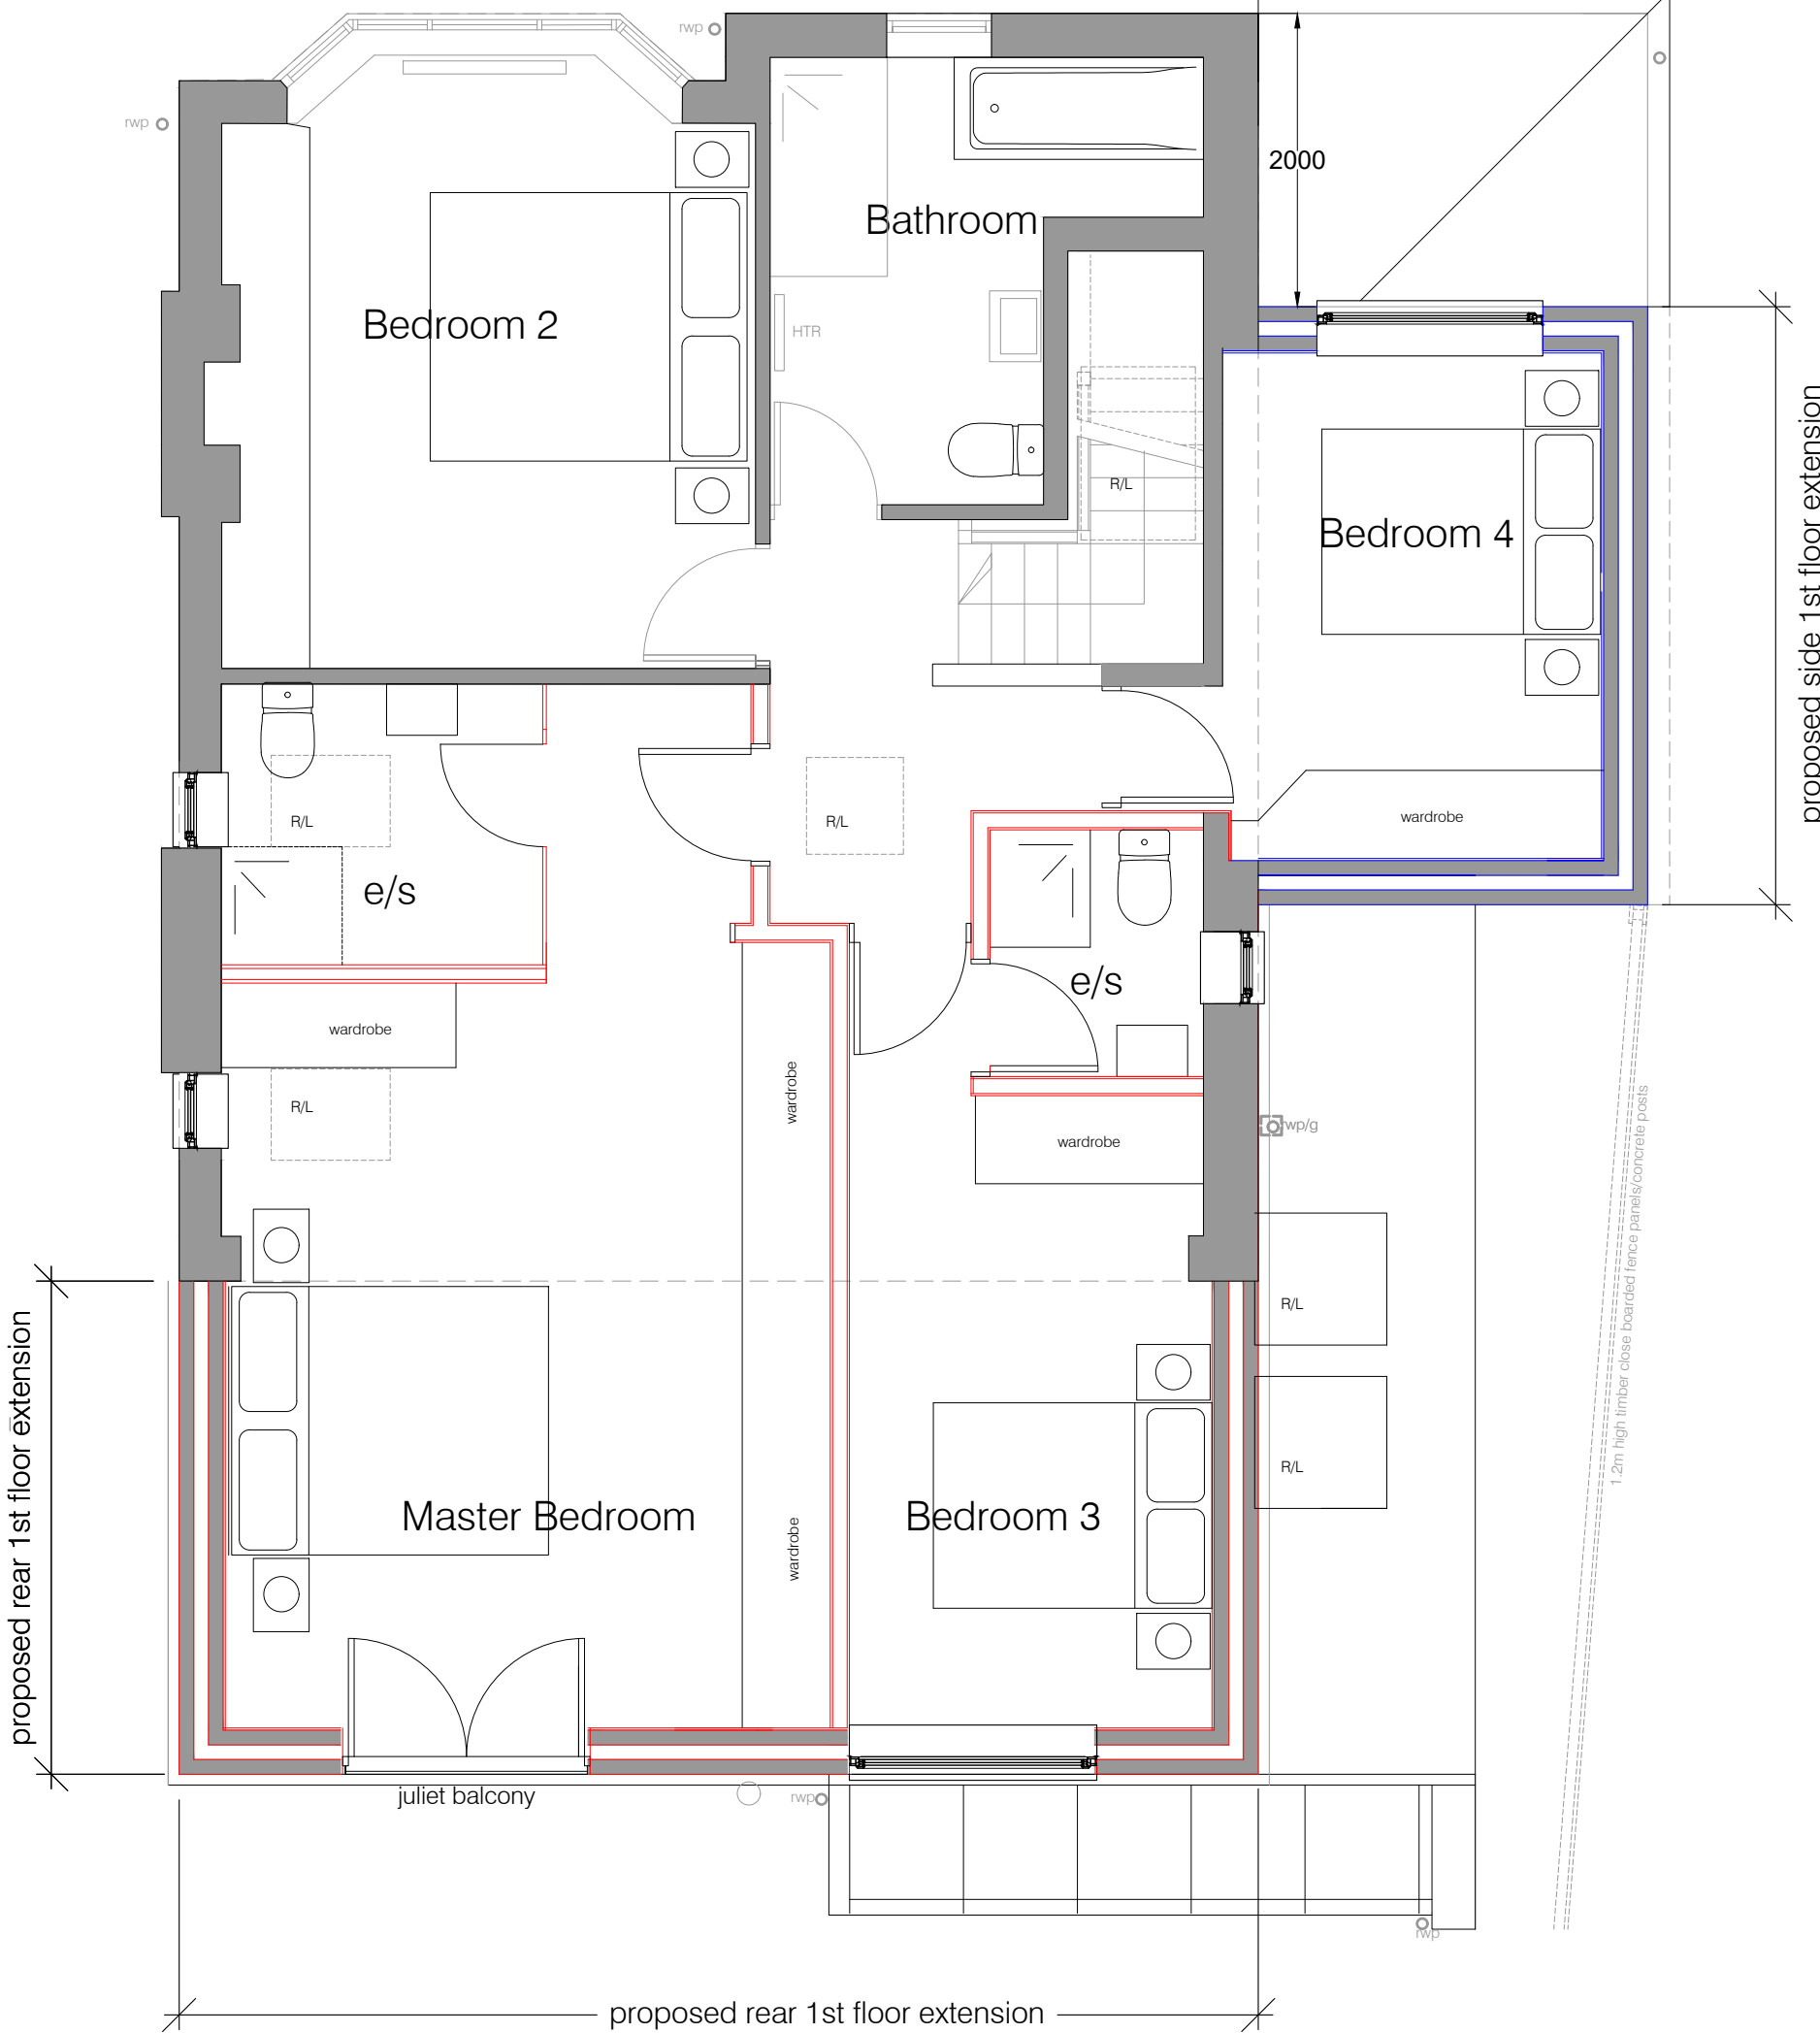

1:00
ROOF PLAN

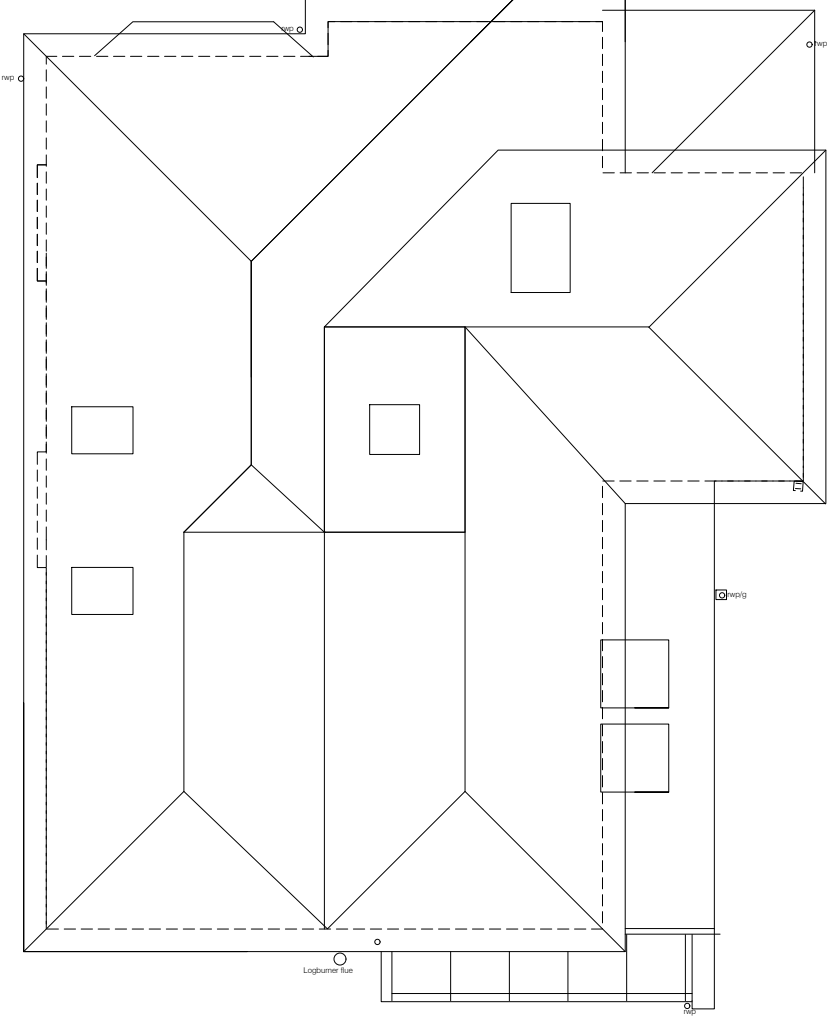

Revision	Date	Revision note	Notes
P2	01.12.2025	juliet balcony indicated to Bed 1	
P3	17.12.2025	side extension set back/ridge lowered	
P4	05.01.2026	side extension set back 2m / ridge lowered	
P5	08.01.2026	rear extension narrowed to match original house,	

Do not scale. Contractors must check all dimensions on site before preparing production drawings or commencing any work. This drawing and its design is the copyright of S.R.Miles Ltd and may not be reproduced in any form whatsoever without their prior express written consent.

Project :	50 PARRS WOOD AVENUE DIDSBUURY	Scale :	50, 100 250 @A1
Title :	Floor Plans and Elevations as Proposed	Date :	08.01.2026
Drawing number :	25 490 PL200	CAD Ref :	25 490
Client :	MR & MRS BLAKELEY	Drawn by :	SRM

SRM

Simon R Miles BA Hons Dip Arch RIBA
Chartered Architect