



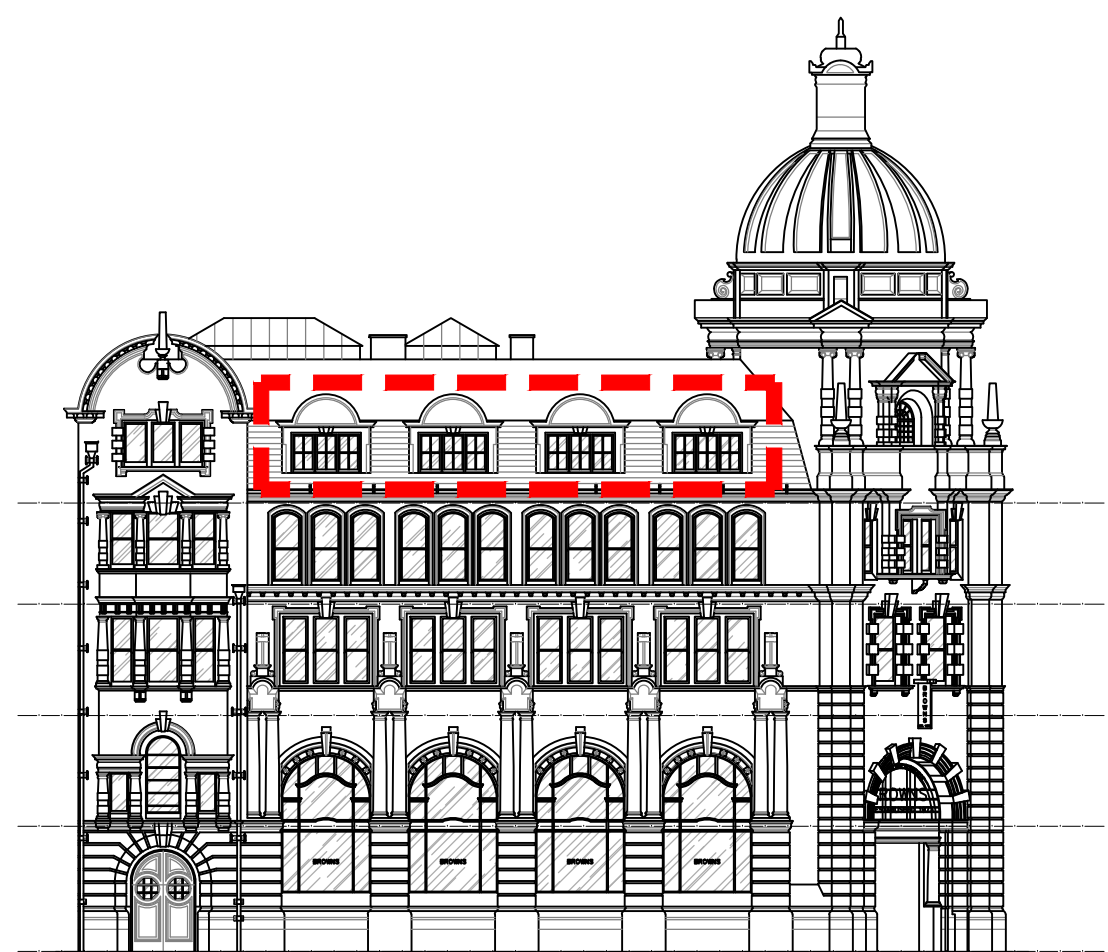


PROPOSED SIDE ELEVATION - SPRING GARDENS

— — — — — LOCATION OF WINDOWS WHERE SECONDARY GLAZING TYPE OCCURS

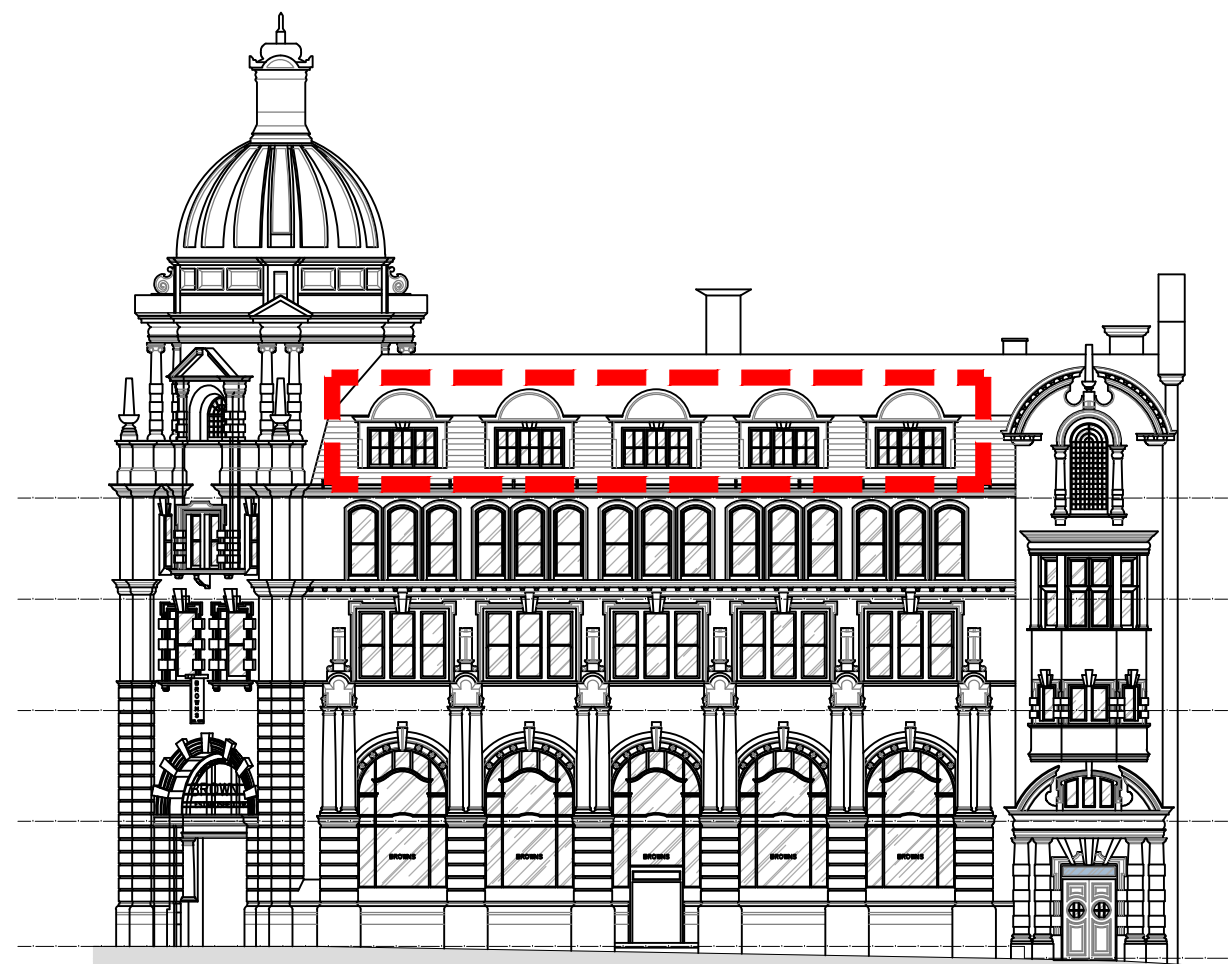


PROPOSED FRONT ELEVATION - YORK STREET


— — — — — LOCATION OF WINDOWS WHERE SECONDARY GLAZING TYPE OCCURS

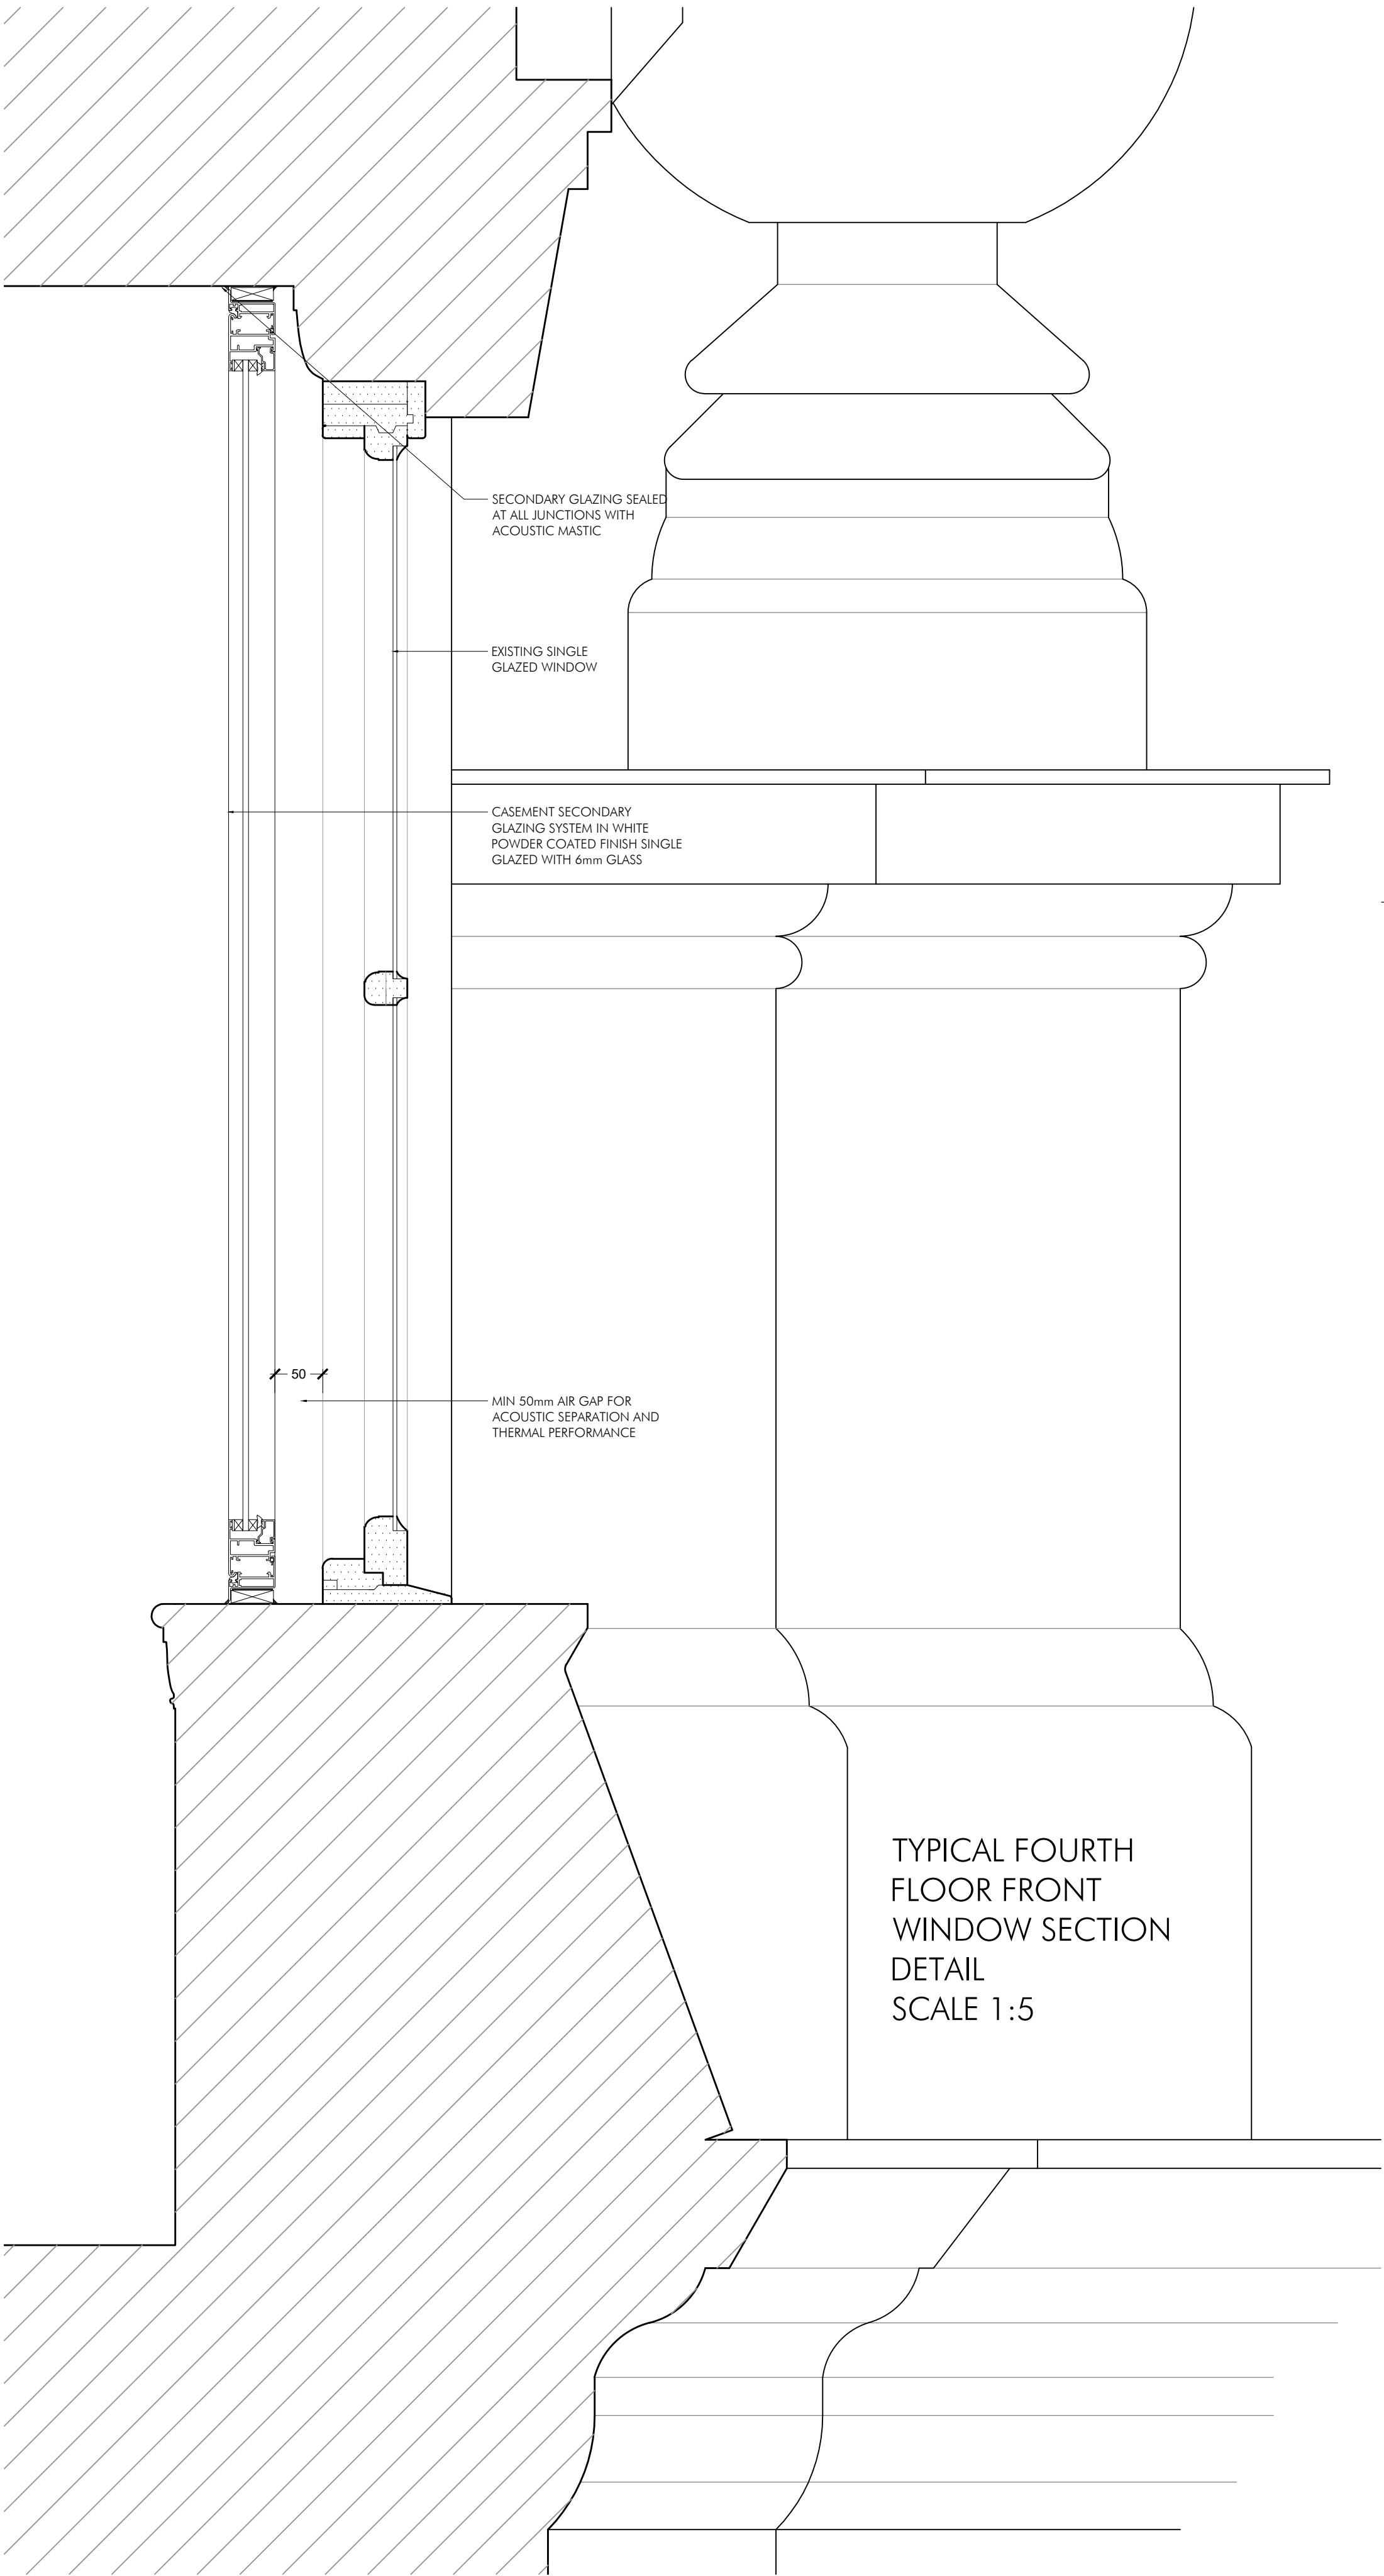

TYPICAL FOURTH FLOOR FRONT
EXTERNAL WINDOW ELEVATION
SCALE 1:20

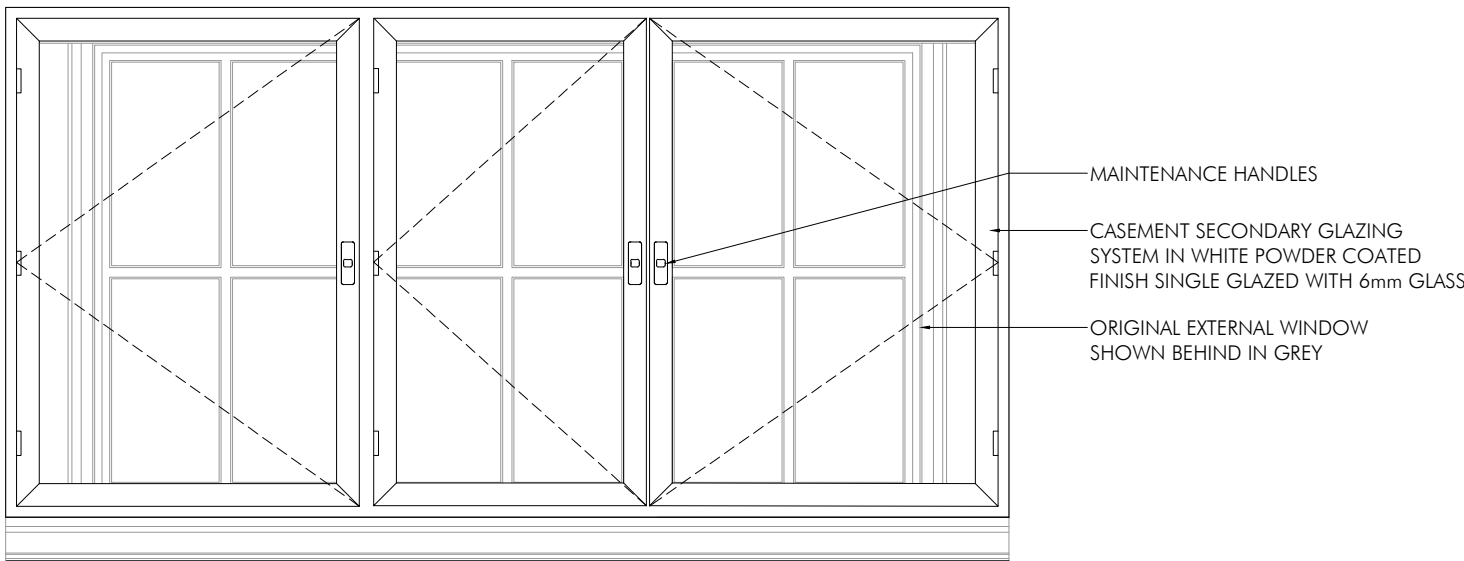

TYPICAL FOURTH FLOOR FRONT
INTERNAL WINDOW ELEVATION
SCALE 1:20

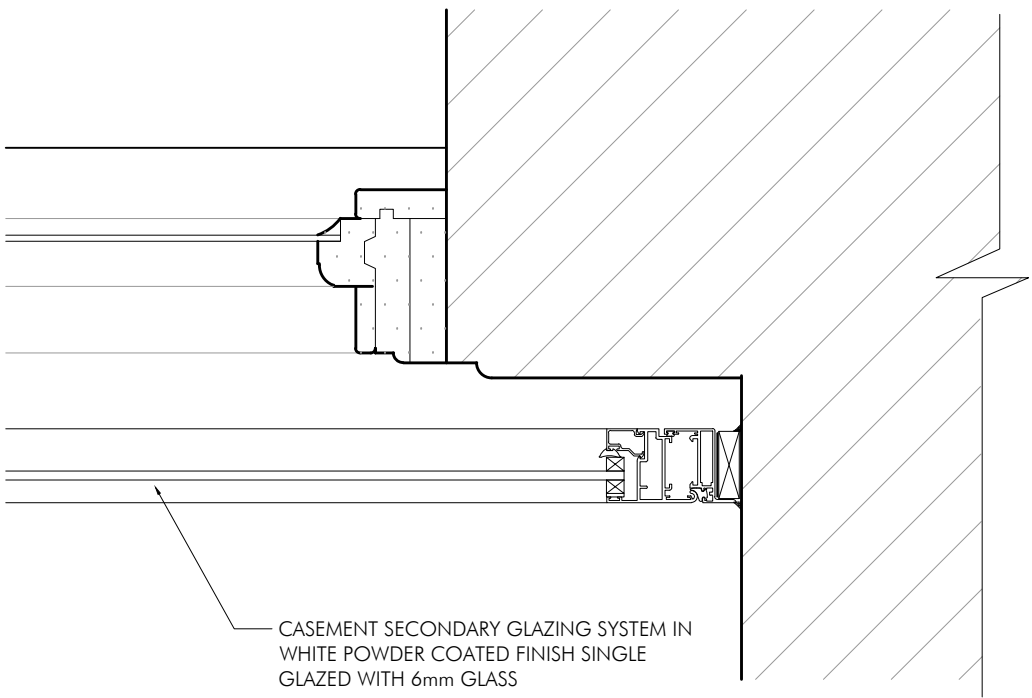

TYPICAL FOURTH FLOOR FRONT
WINDOW JAMB DETAIL
SCALE 1:5

TENDER ISSUE	PC DRAWN	DRAWN REVISION	NOV 25 DATE	SP VER
	PROJECT INNKEEPERS COLLECTION 1-3 YORK STREET (BROWNS) MANCHESTER			
	TITLE SECONDARY GLAZING DETAILS TYPE 4			
	SCALE 1:5, 1:20 @ A1			
	JOB No MAB46	DRAWING No AD13	REV /	
<div><div><p>ALLISON PIKE ARCHITECTS & DESIGNERS</p></div><div><p>7 Buxton Road West, Disley, Stockport, Cheshire, SK12 2AE. Website: www.allisonpike.com</p><p>Telephone: 01663 763000 Facsimile: 01663 766772 Email: studio@allisonpike.com</p></div></div> <div>© Allison Pike Partnership Limited.</div>				