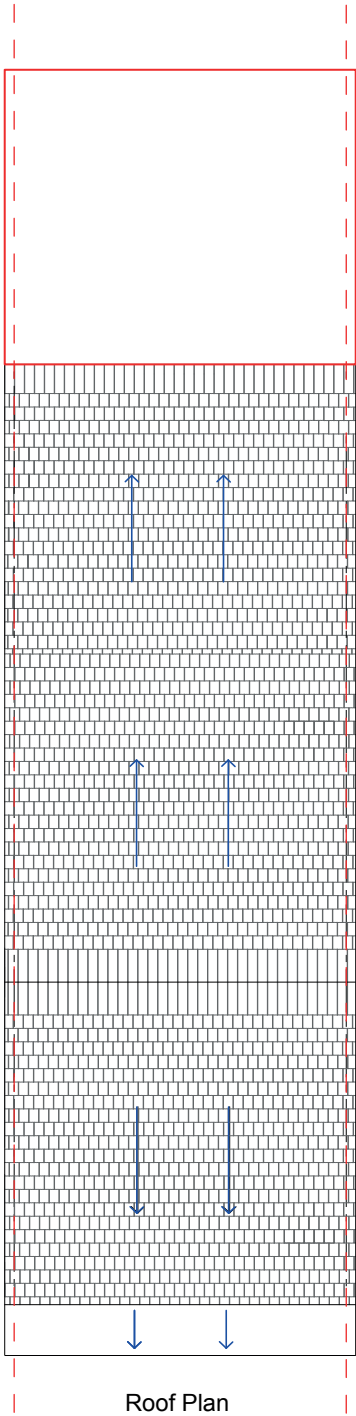
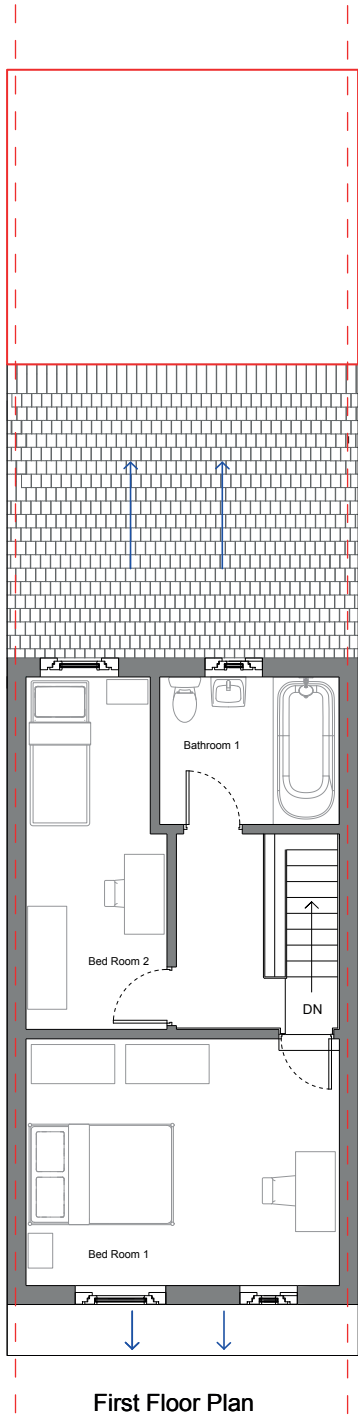
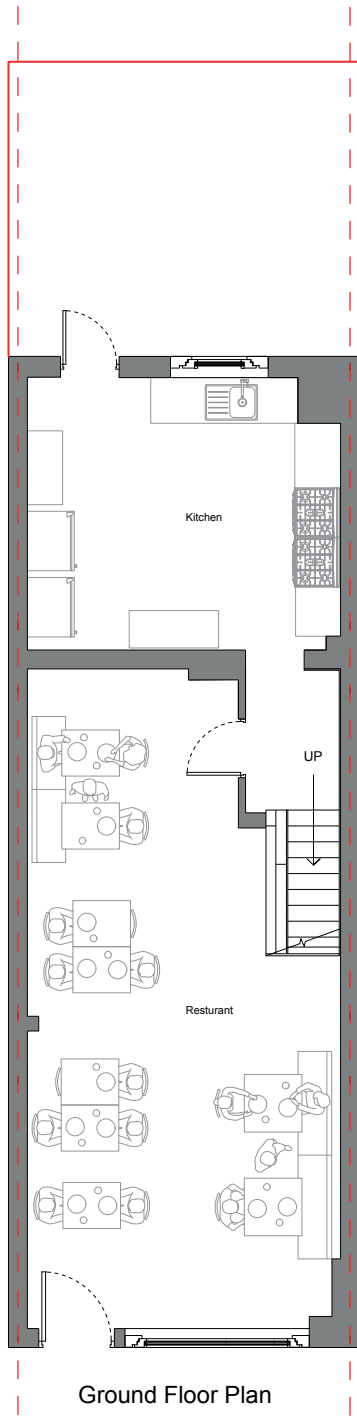


Site: 57 Kenyon Lane Manchester M40 9JG	
Title: Pre Existing Floor Plans	
Scale at A3 1:100	Drawing No. : 001
Date: 31/10/2025	Revision C
Key Commercial Floor Kitchen - 14.55 sqm Resturant Floor Shop - 31.34 sqm Bed Room 1 - 13.52 sqm Bed Room 2 - 8.23 sqm Bathroom - 4.63 sqm Garden - 18.08 sqm	